




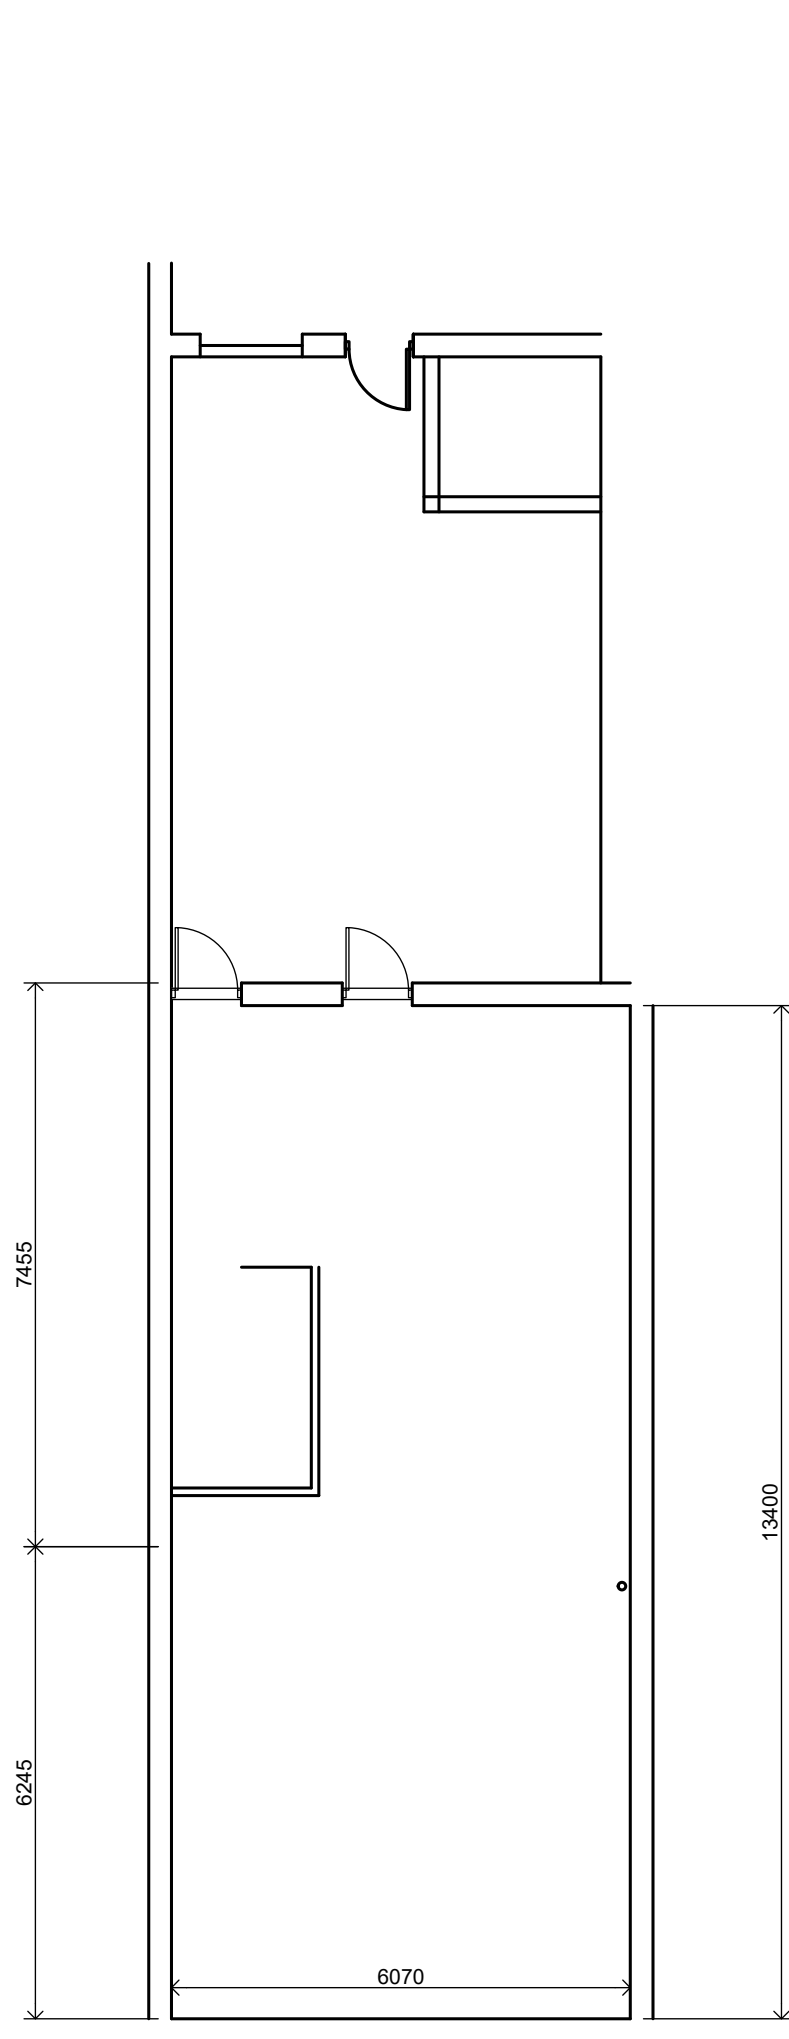

existing ground floor plan

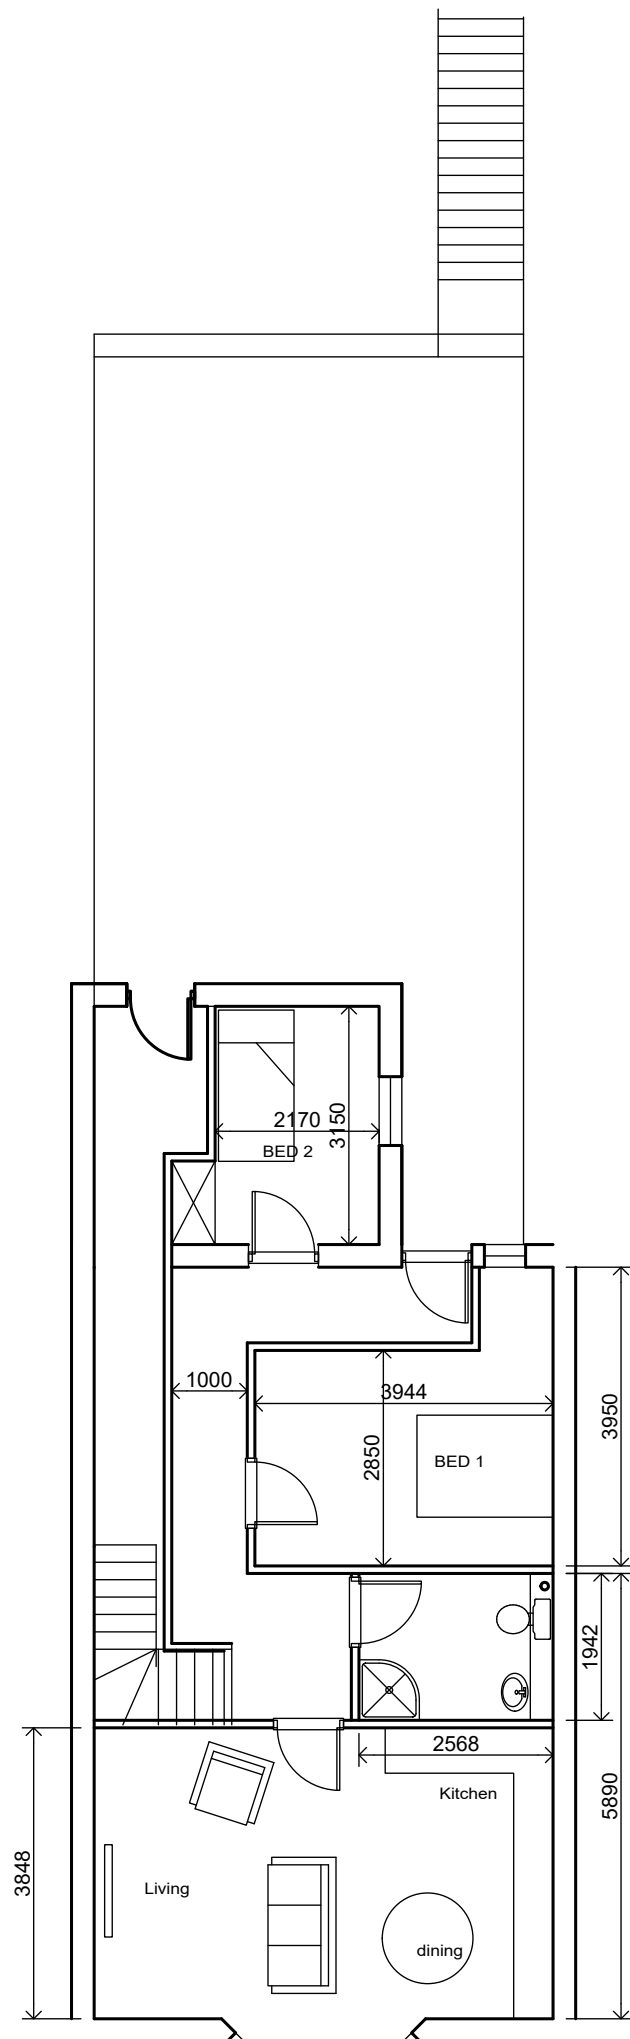

proposed first floor plan

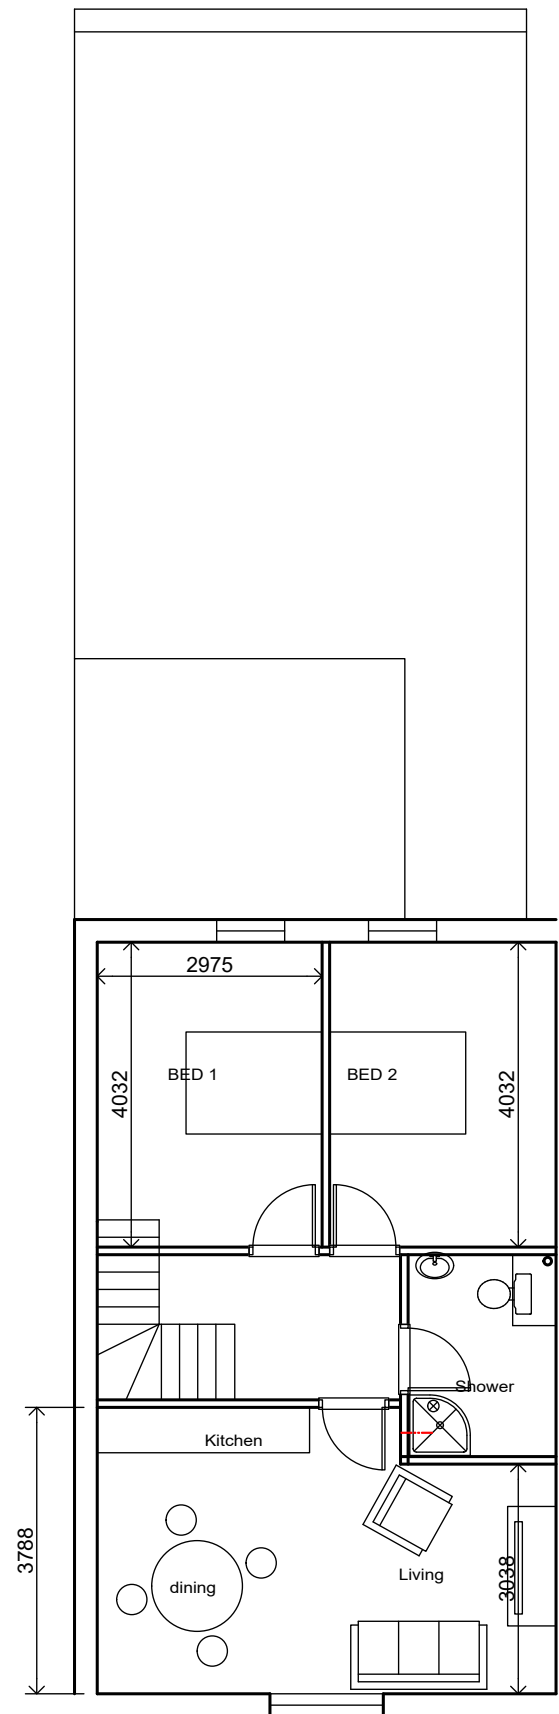

proposed second floor plan

Plans @ a3 scale 1:100
scale 1:100

Proposed plans

Proposed conversion of first and second floor
shop to 2No 2 bed apartments
at
1A New High Street, Ruabon, Wrexham
for
MALLARD PROPERTIES NO2 LTD

Date June 23
File Ref D-23-04
Drawing Nr. pl-04





David Mc Kinley

Architectural Consultant

16 Tarlum Road, Omagh, BT78 5QQ
Tel: 07754155390