



The Contractor must check all dimensions on site before commencing setting out works. Any discrepancies are to be reported immediately.
DO NOT PROCEED IN THE EVENT OF A DISCREPANCY. DO NOT SCALE FROM THE PRINTS.

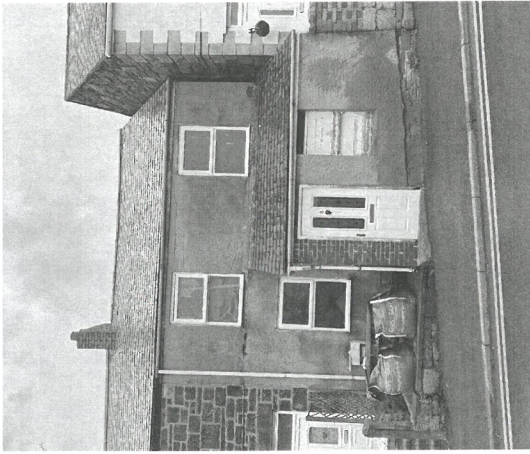


Photograph

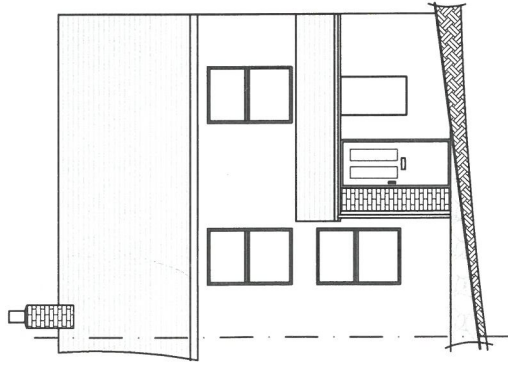

Front Elevation Existing
Scale 1:100



Location Plan
Scale 1:1250

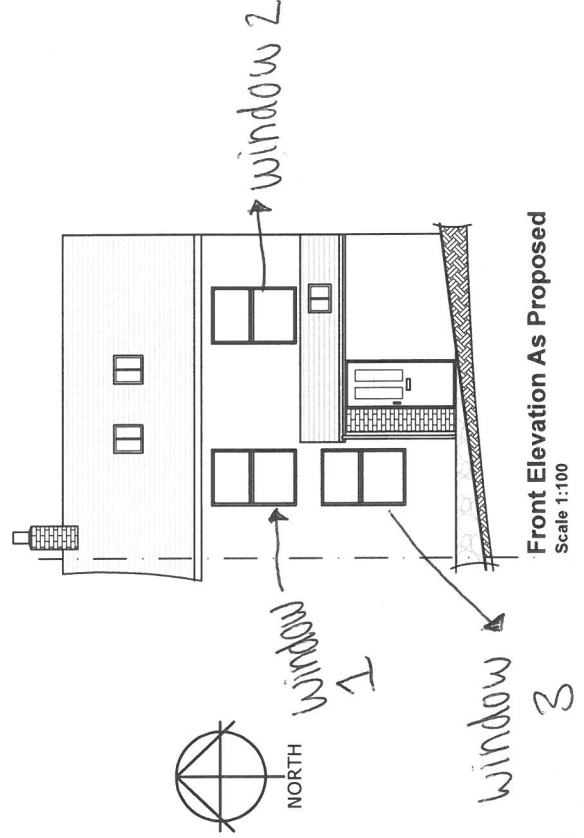

Front Elevation As Proposed
Scale 1:100

20-09-23 B Rooflight shown in porch
14-01-23 A Site edged in red
Revisions

Address
**8 Hill Street
Cefn Mawr**

Drawing Title
**Front Elevation and
Location Plan**

Number
P1

Rev
B

Scale
1:50 @ A3

Date
Aug 22

DO NOT SCALE