




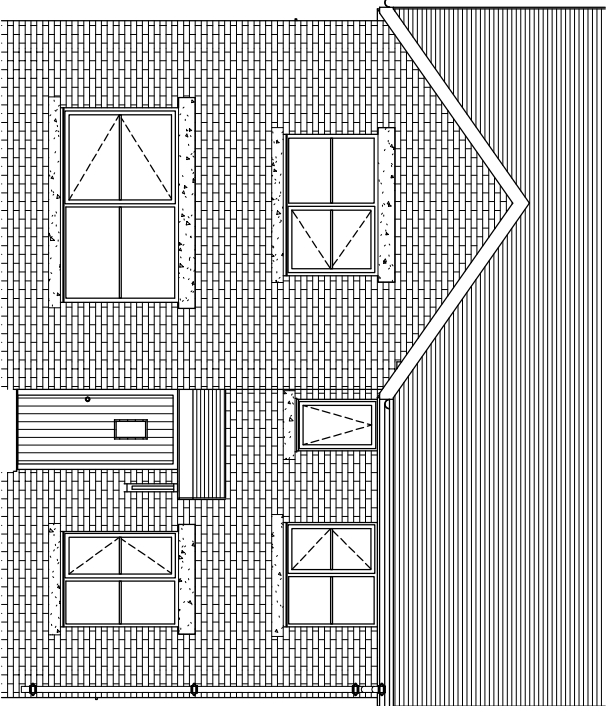


FRONT ELEVATION
SCALE: 1 : 50

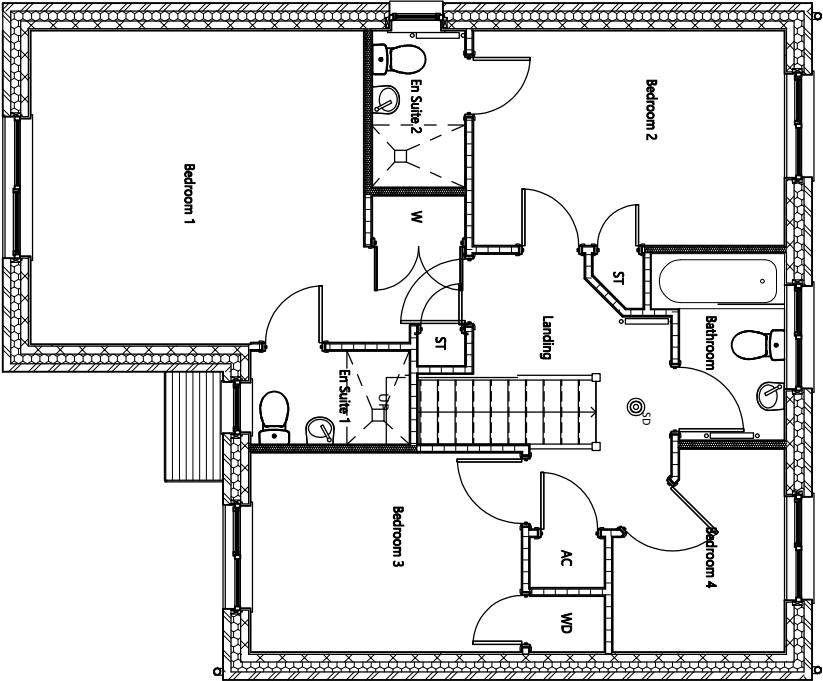


01 FIRST FLOOR STRUCTURAL
SCALE: 1 : 50

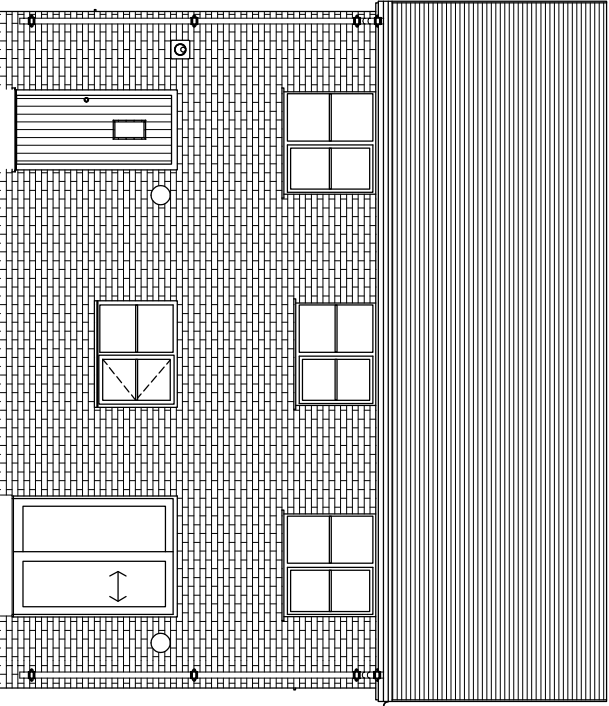


REAR ELEVATION
SCALE: 1 : 50

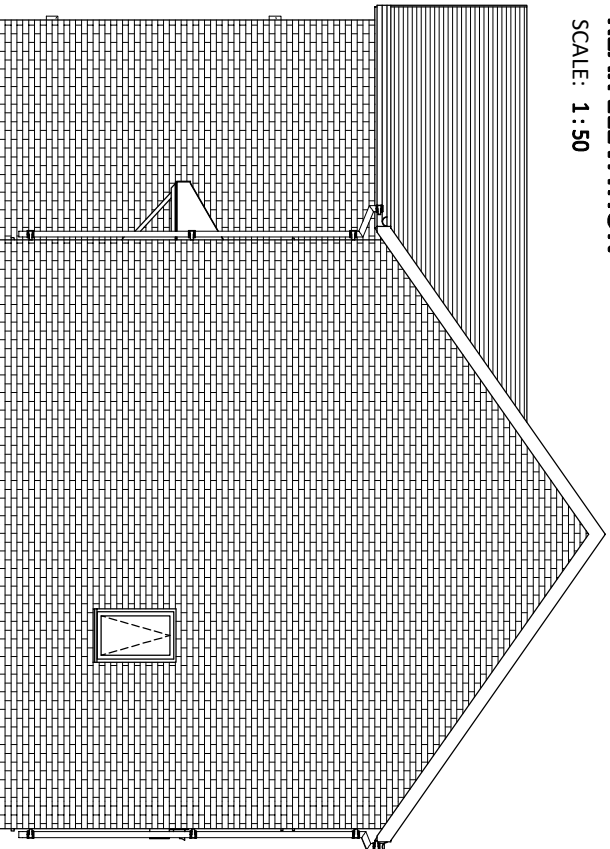


RH GABLE ELEVATION
SCALE: 1 : 50

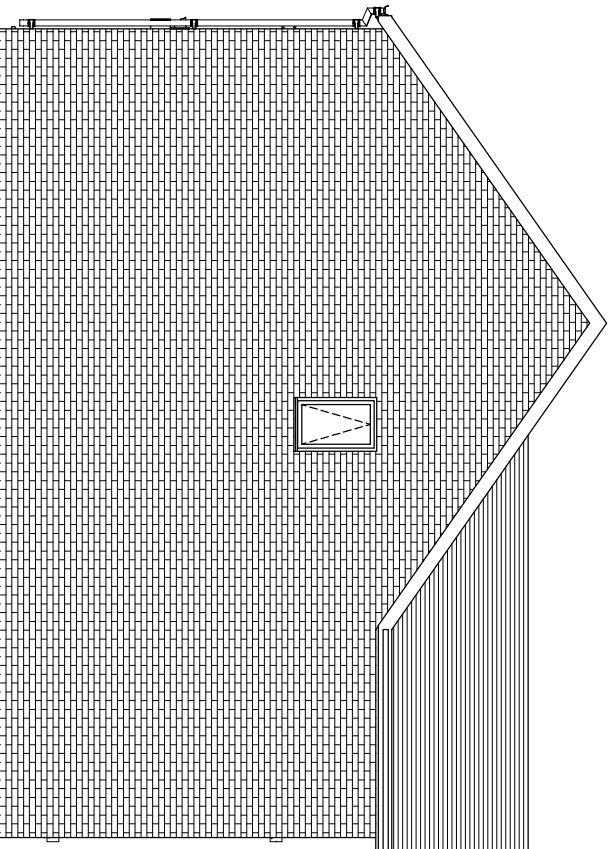

LH GABLE ELEVATION
SCALE: 1 : 50

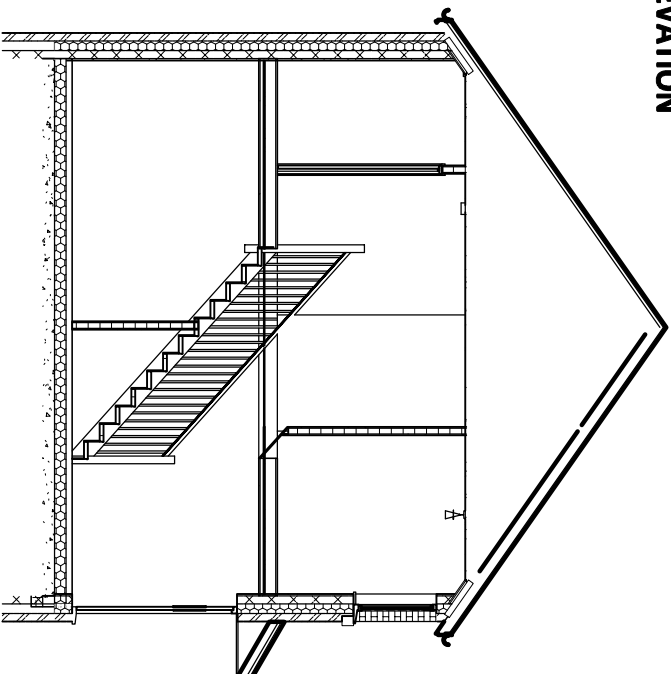

SECTION A-A
SCALE: 1 : 50

 

www.sgc-estates.com | 01452 472478 | studio@sgc-estates.com

THIS DRAWING IS A PRELIMINARY DESIGN AND IS NOT TO BE USED FOR CONSTRUCTION. IT IS THE RESPONSIBILITY OF THE CLIENT TO OBTAIN ALL NECESSARY PERMITS AND APPROVALS. THE CLIENT AGREE TO HOLD THE ARCHITECT HARMLESS FROM ALL CLAIMS, DAMAGES, LOSSES AND EXPENSES, INCLUDING REASONABLE ATTORNEY'S FEES, ARISING OUT OF OR RESULTING FROM THE USE OF THIS DRAWING, WHETHER OR NOT SUCH CLAIMS, DAMAGES, LOSSES AND EXPENSES ARE CAUSED IN WHOLE OR IN PART BY THE NEGLIGENCE OF THE ARCHITECT. DO NOT SCALE FROM DRAWING. WORK TO FINISHED DIMENSIONS ONLY.

PROJECT:
SG HOUSE TYPES -
RICHMOND
CLIENT:
S.G. ESTATES

DRAWING TITLE:
RICHMOND 2 MASTER

DRAWING STATUS		STATUS
FOR COMMENTS		SS
DRAWING NO.		PROJECT NO.
SGH-SAL-R2-ZZ-DR-A-0100		P1242
SCALE	REVISION	
1 : 50@A1	P1	