


The content of this drawing is subject to the provision of the Copyright Act 1988. It is to be used for the purpose for which it was prepared and no other use without the written permission of the Architect. Any reproduction, adaptation, distribution, or other use of this drawing without the written permission of the Architect is prohibited. The Architect shall not be liable for any loss or damage, whether direct or indirect, arising from the use of this drawing.


NOTES:

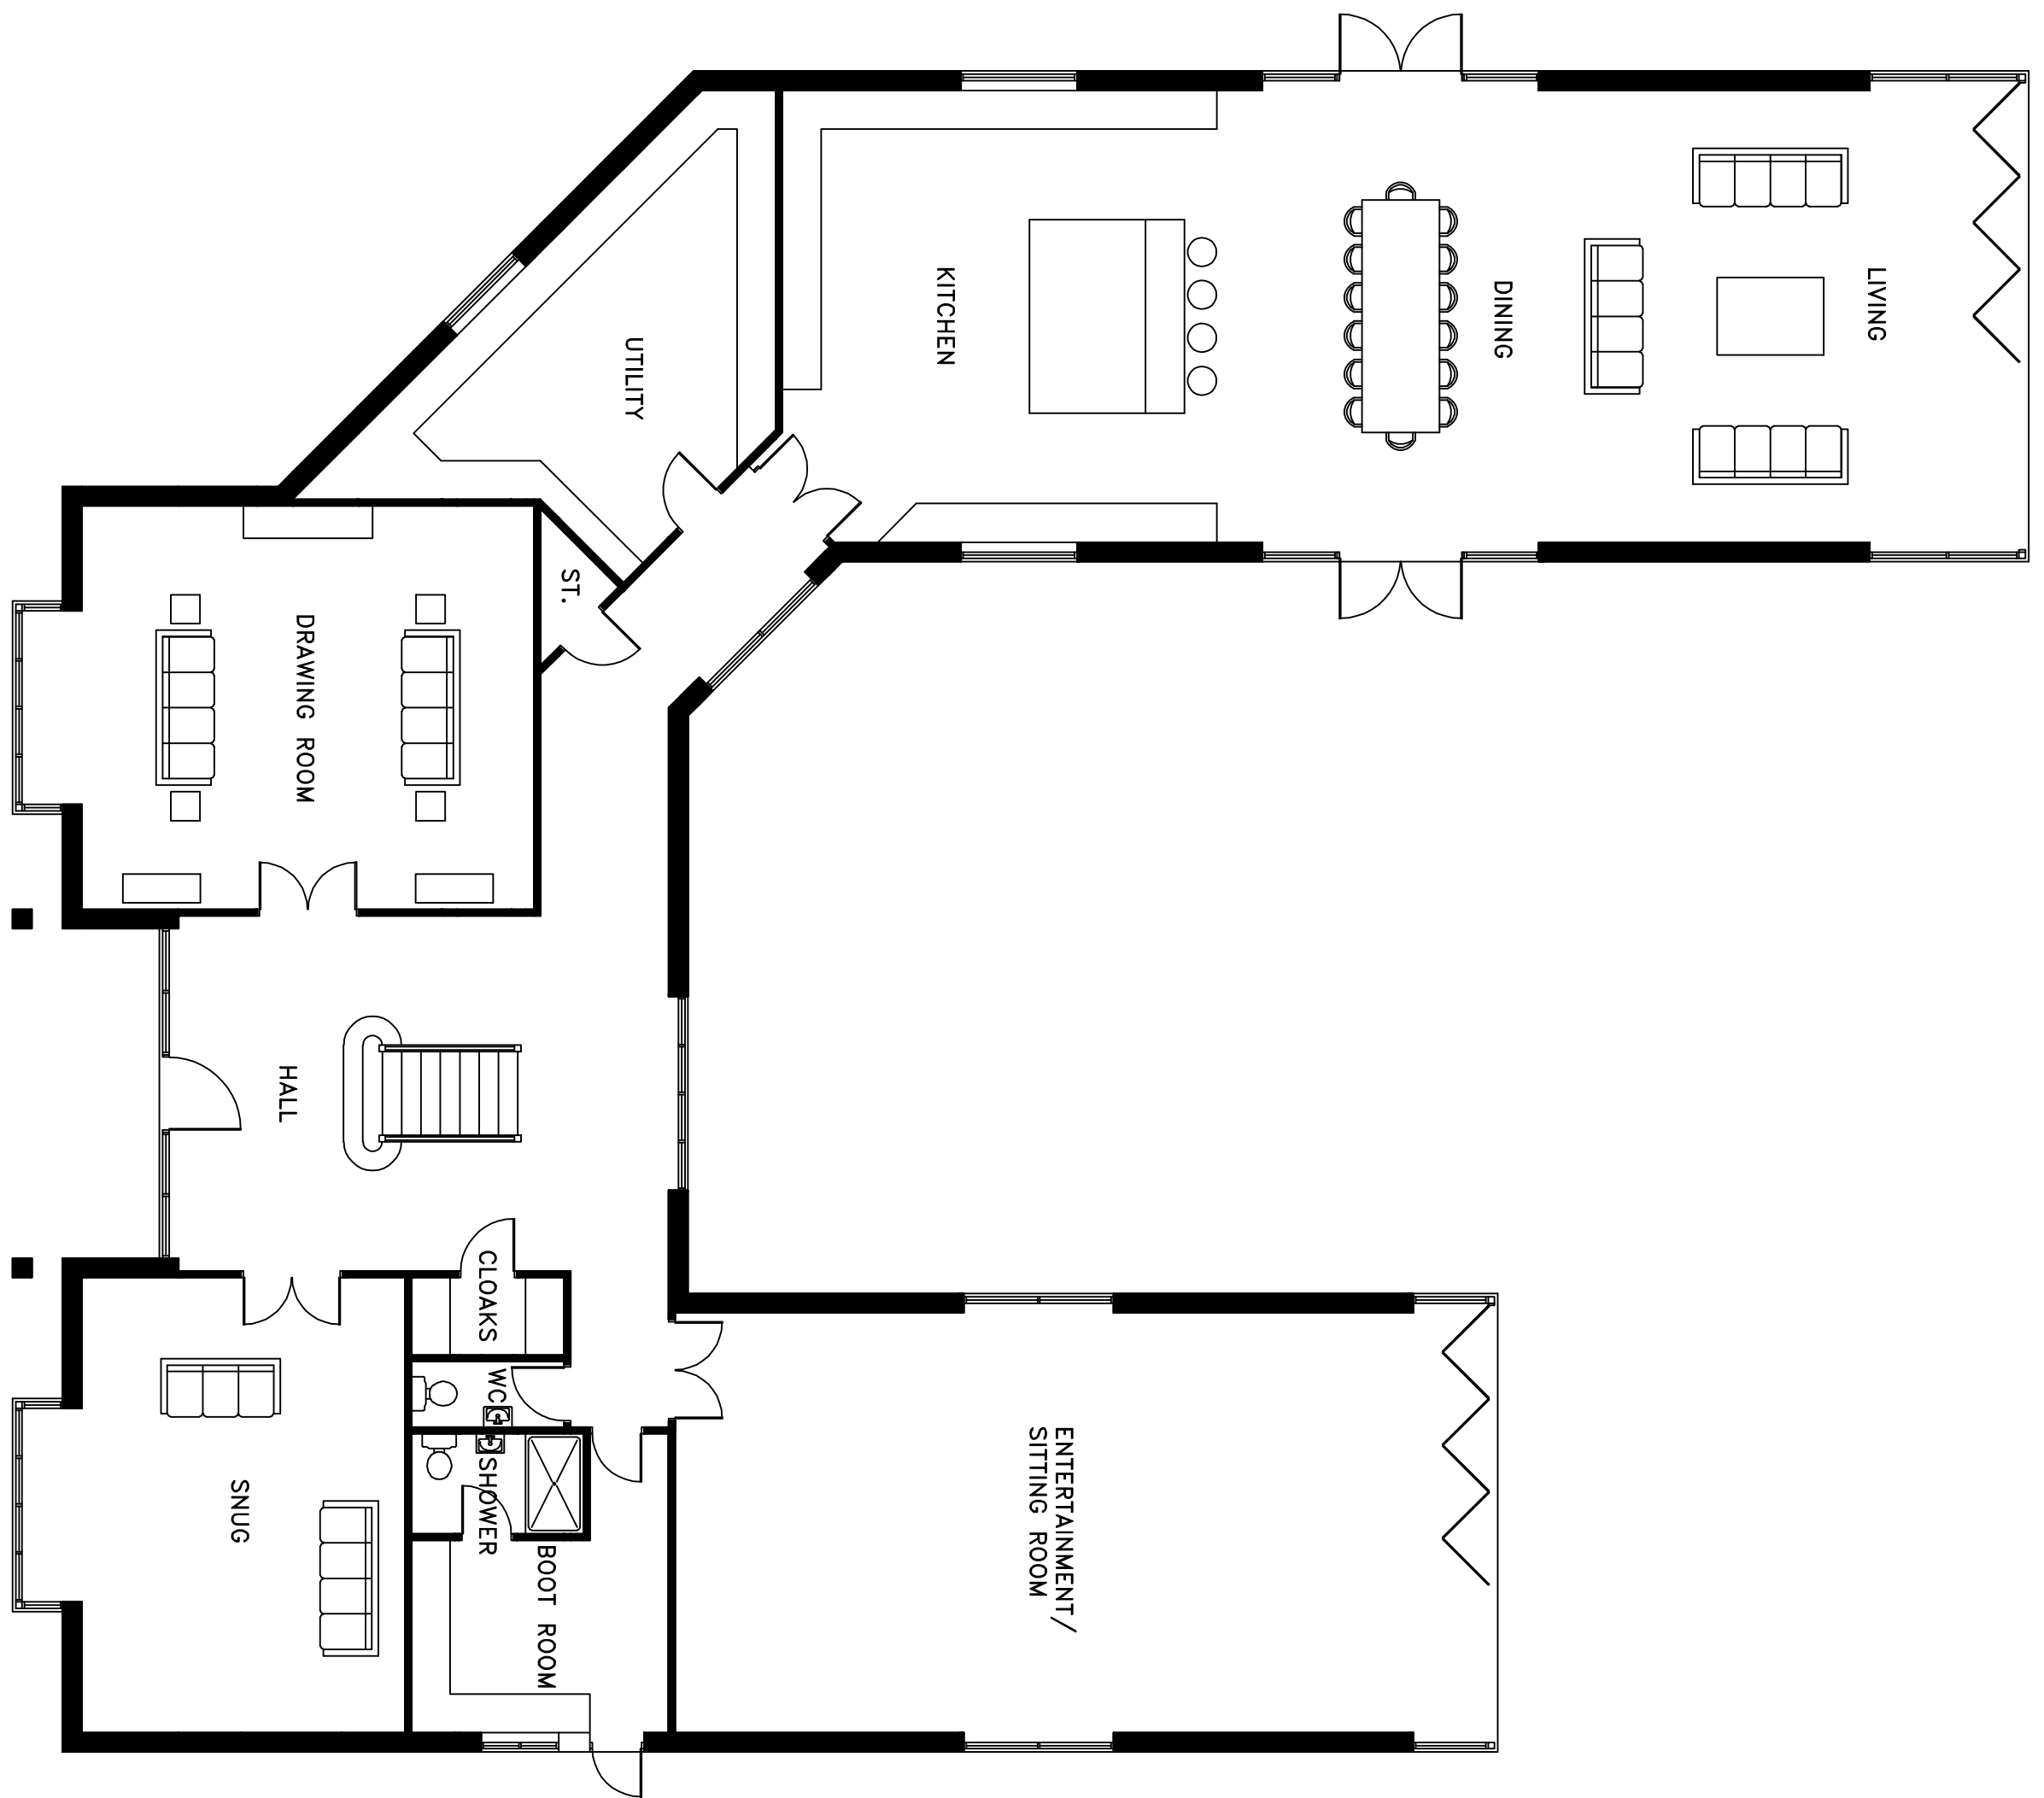


GROUND FLOOR PLAN




FIRST FLOOR PLAN

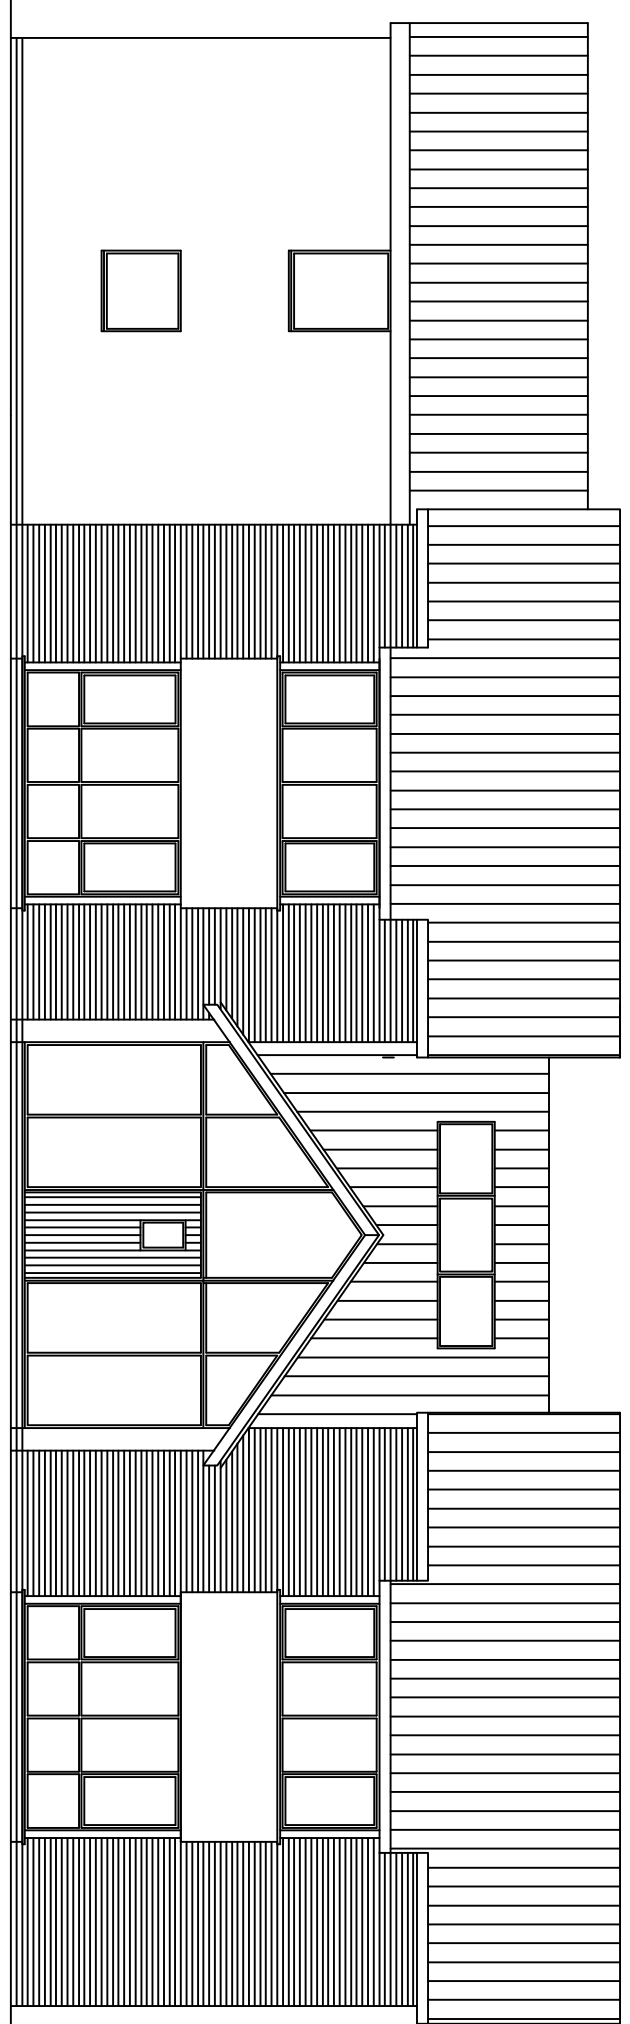


FRONT ELEVATION

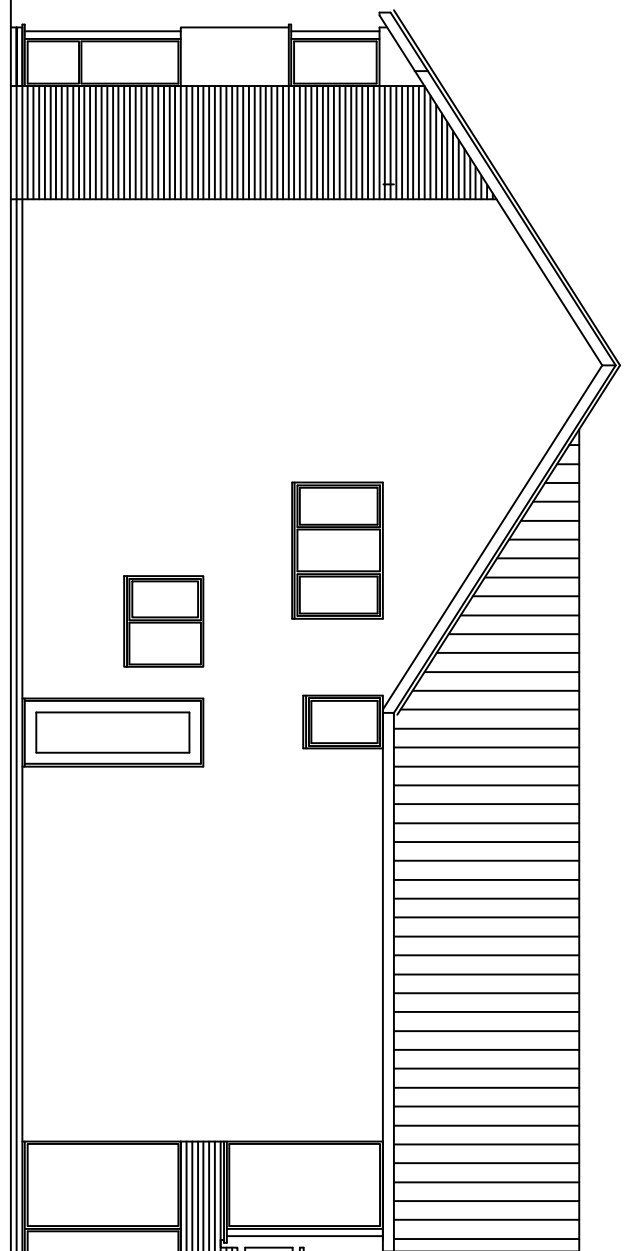


SIDE ELEVATION

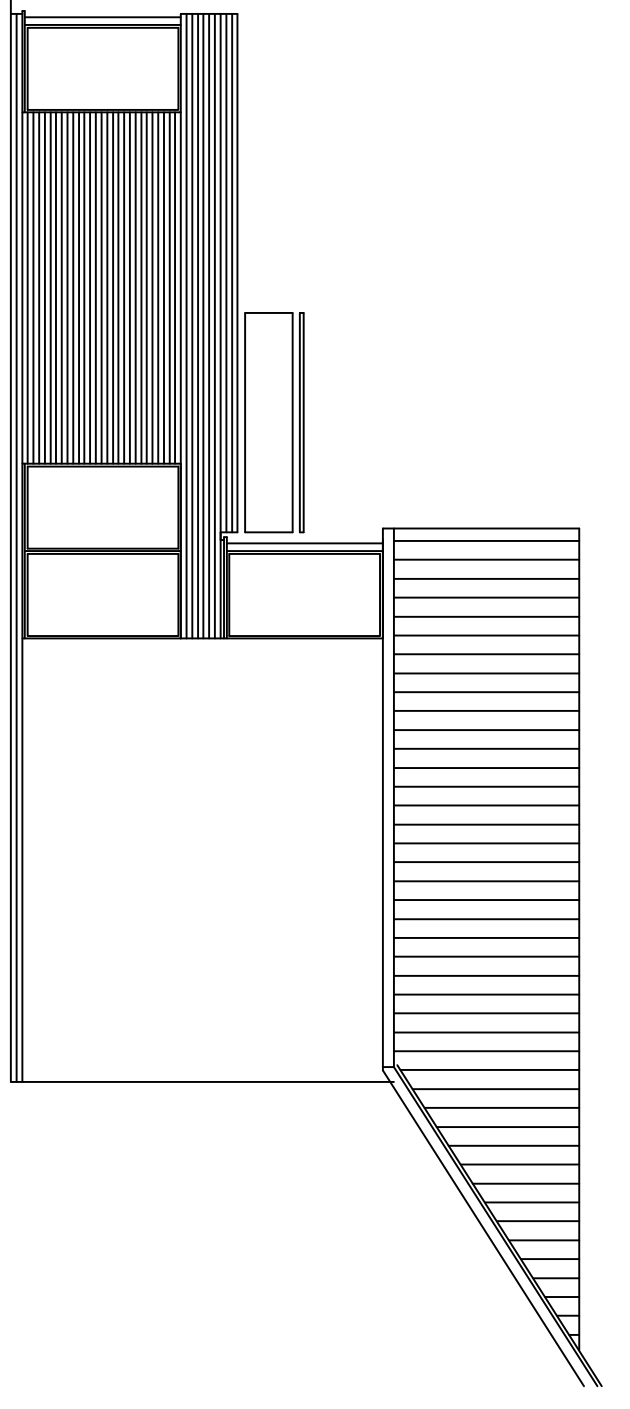


SIDE ELEVATION

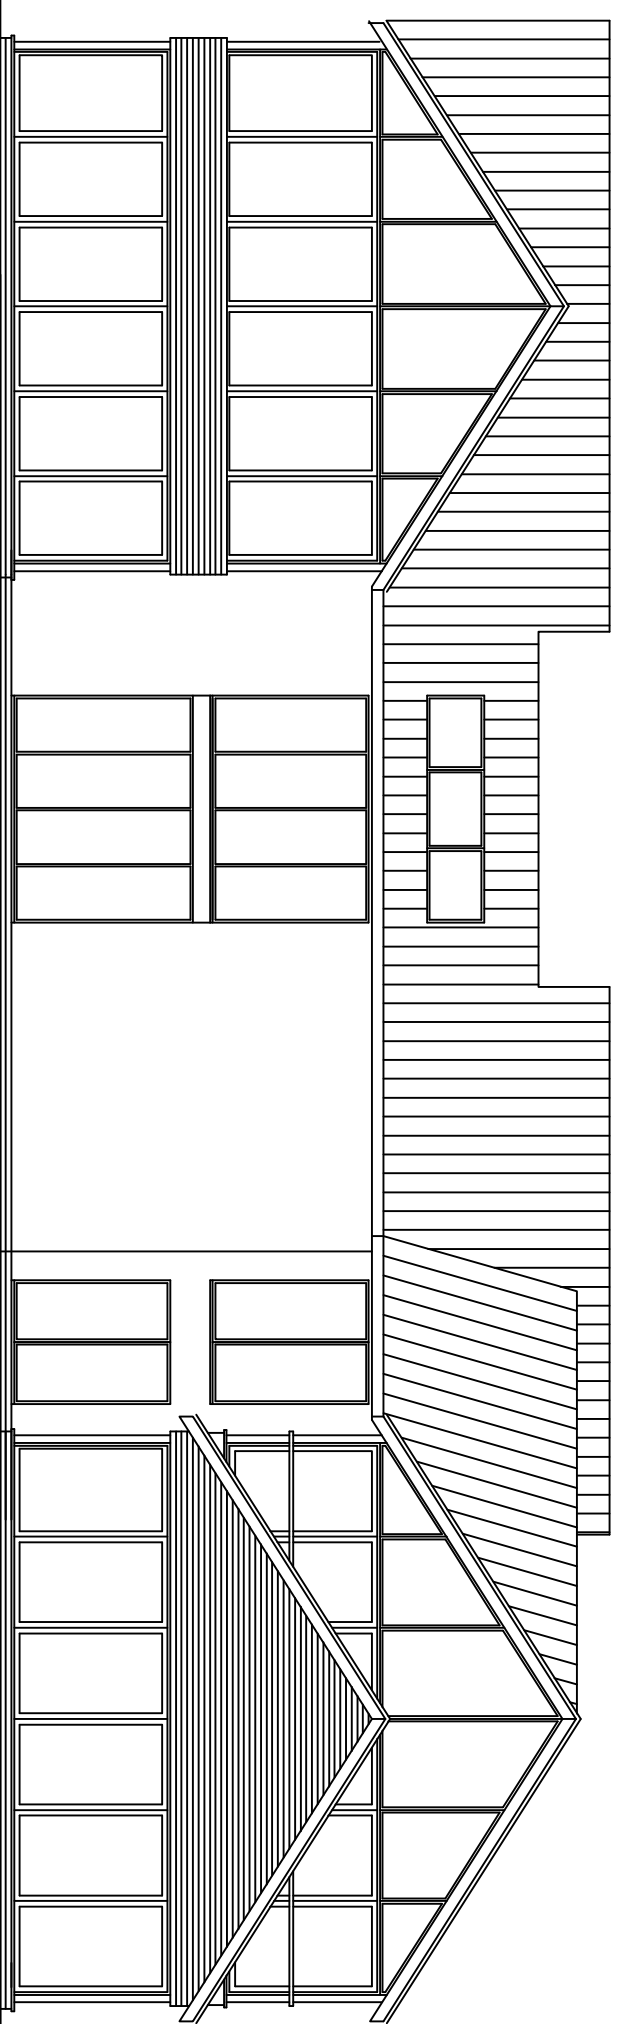

REAR ELEVATION

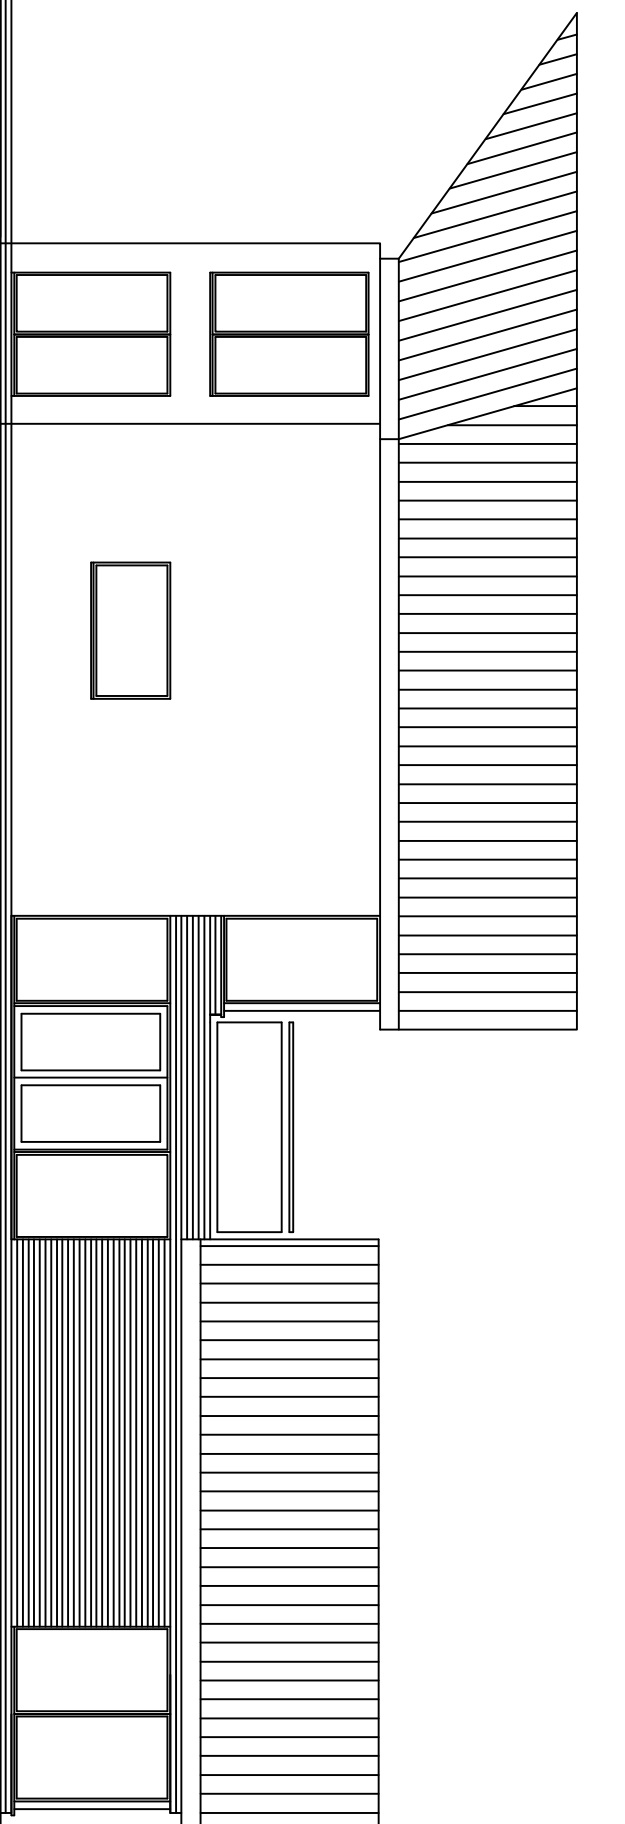

SIDE ELEVATION

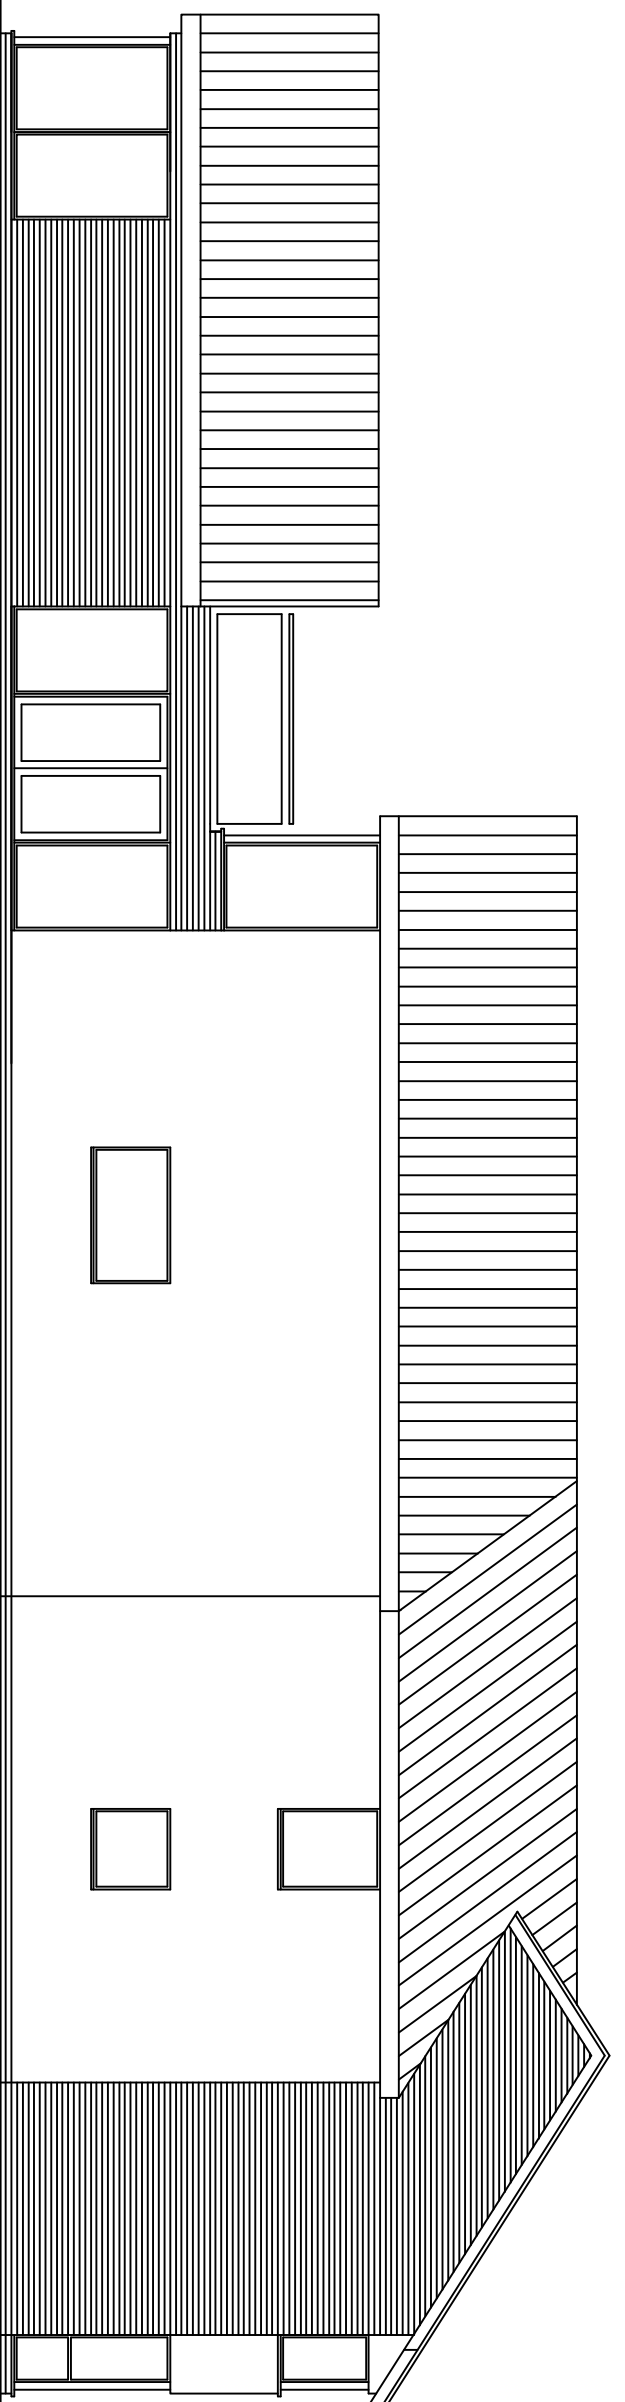

SIDE ELEVATION

Description		Date	Rev
ARCHITECTURE AND DESIGN			
GLEN HEDDINGTON HALL ESTATES LIMITED			
JOB TITLE GORSE FARM, WORTHENBURY.			
DRAWING TITLE PROPOSED FLOOR PLANS AND ELEVATIONS			
DATE: JUL 23	DRAWN BY: JP		
SCALE: 1:100			
DWG NO: F1705	DRAWING NUMBER	15	REV