





Site Plan 1:500

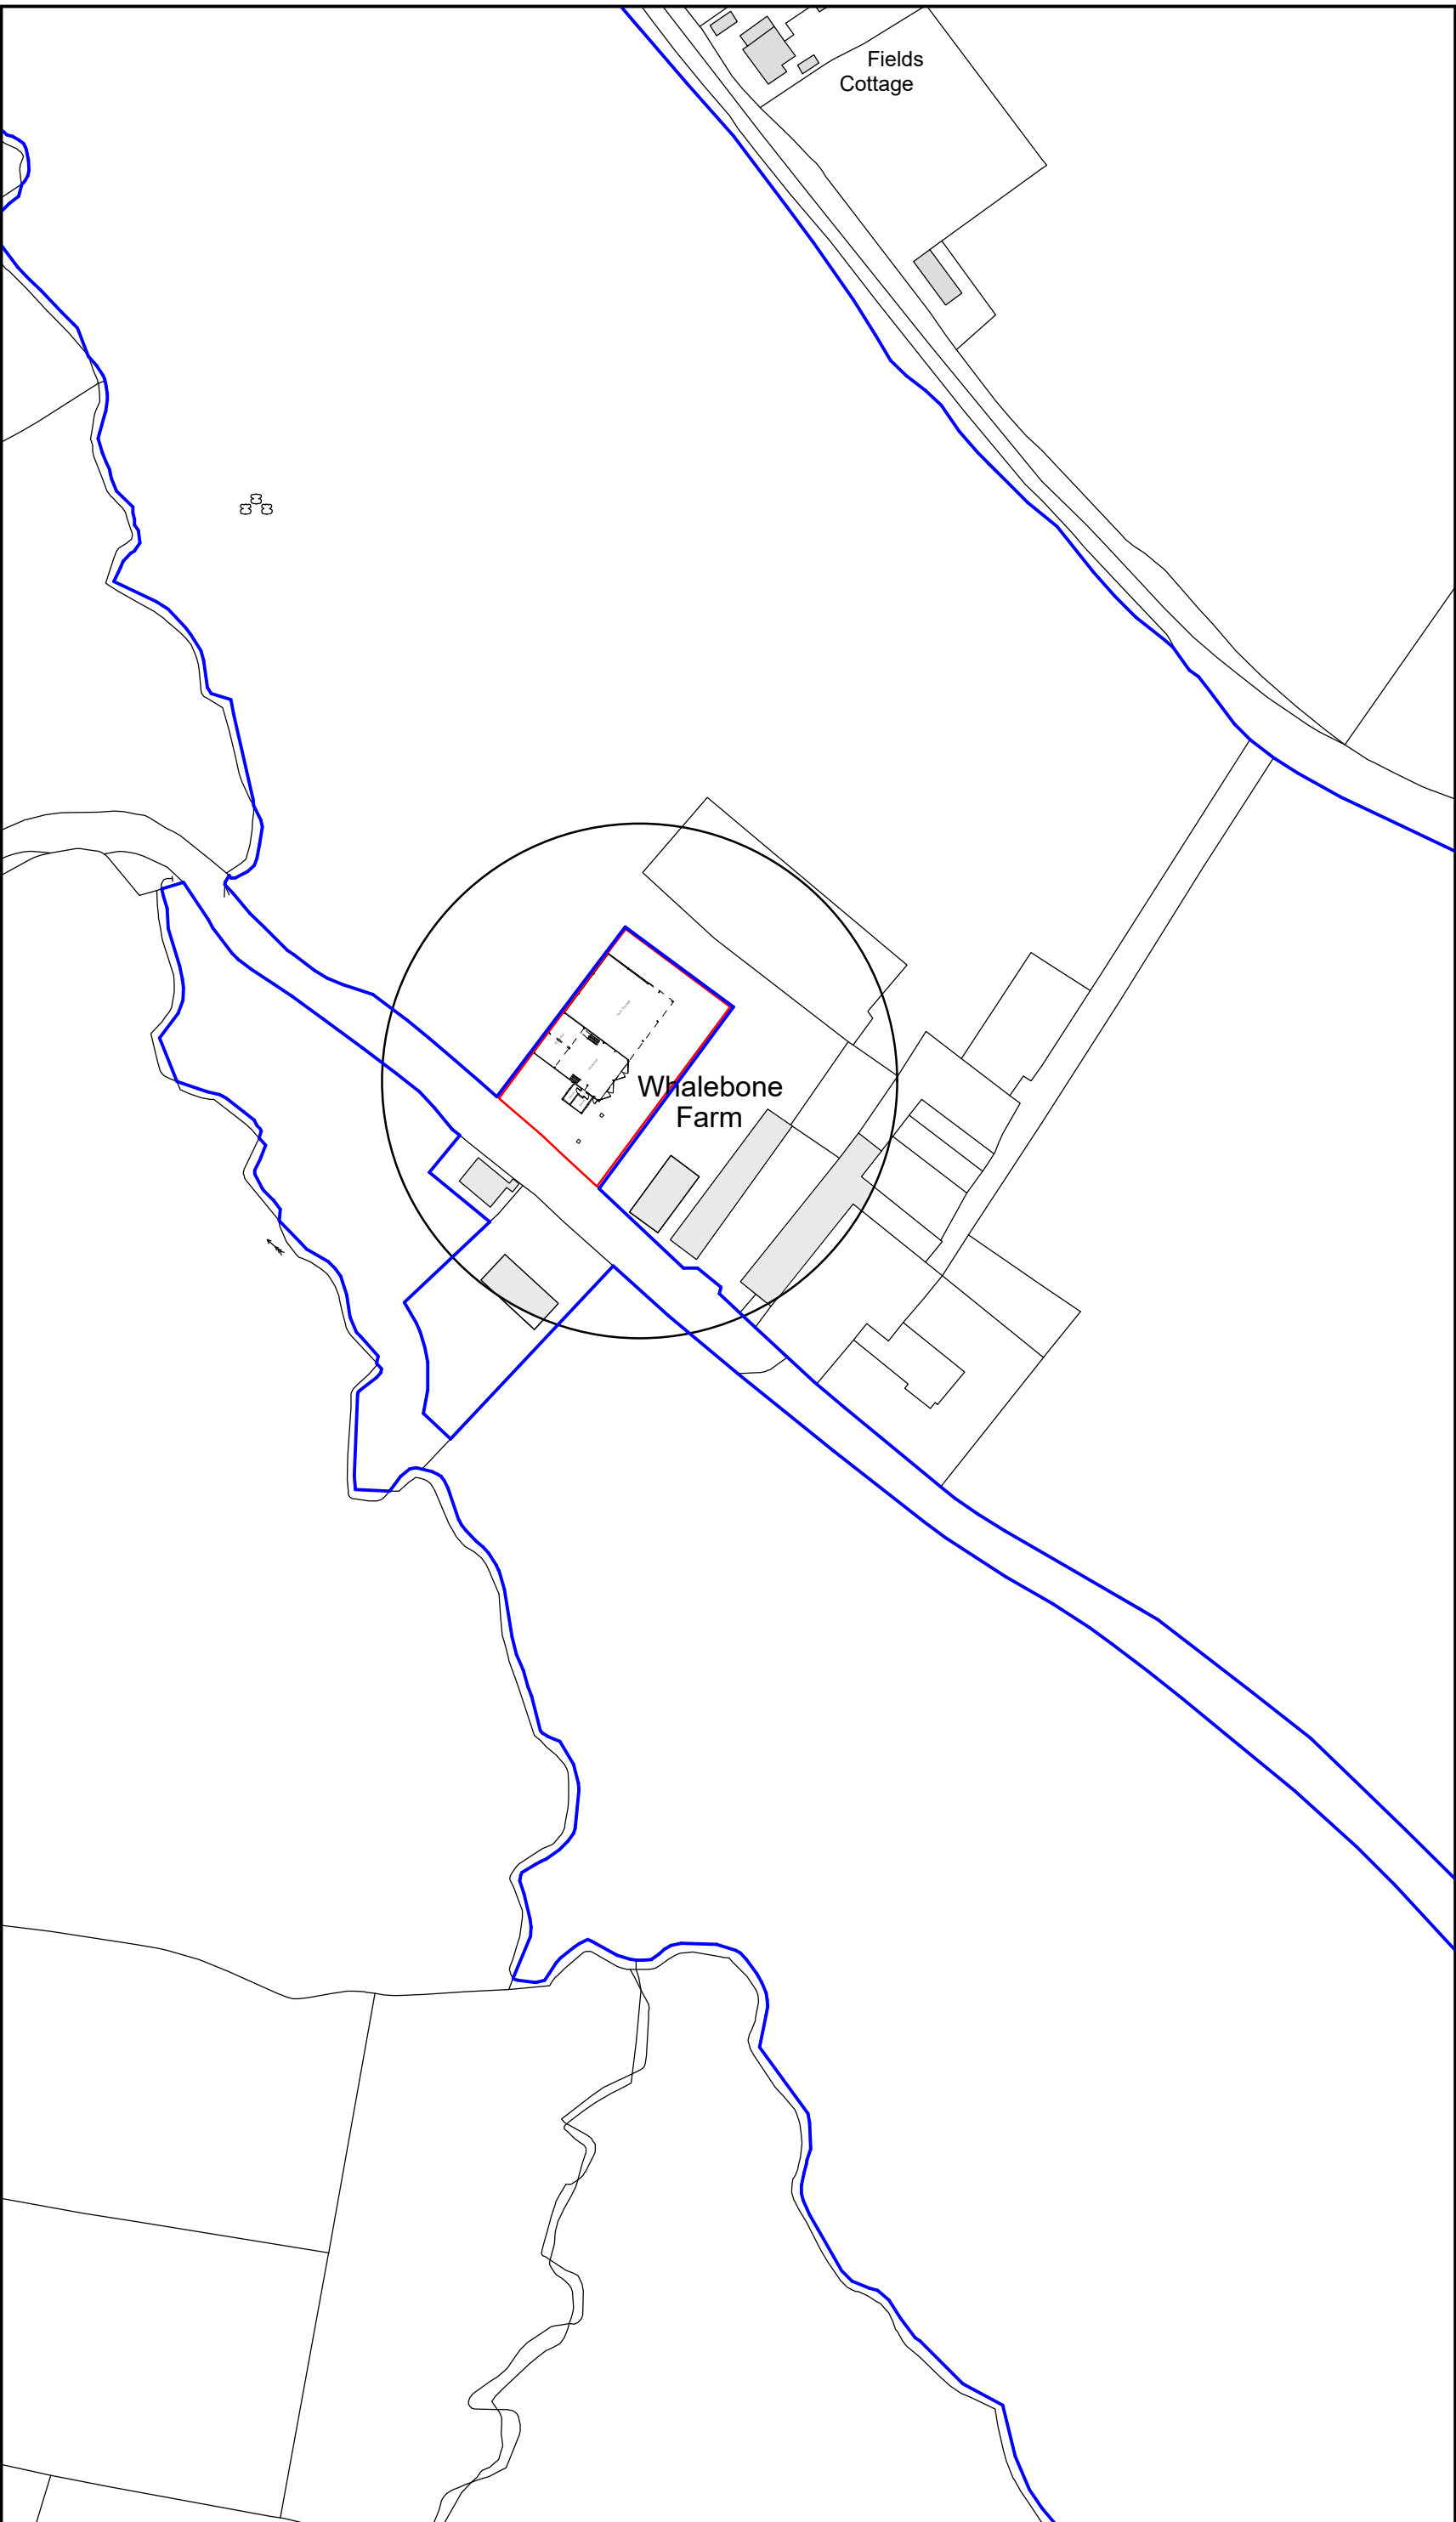

Location Plan 1:1250

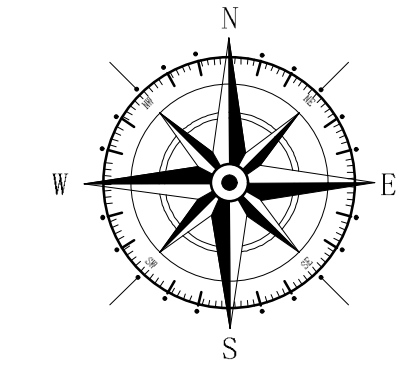

Key	
	Surrounding Buildings
	Application Site
	Associated Land

Rev	Date	Detail	Initial
A	11/23	Associated land in Blue	D.J.E

Project: Proposed Alterations to, Whalebone Cottage, Plassey Cottage, Willington, Malpas, SY14 7LS	
Title: Site & Location Plan	Scale: (A2) 1:500 & 1:1250

Drawn By: E.M.Jackson	Date: July 2023
Drawing No: C150/002	Sheet: 1 of 1





Office 3K4,
Redwither Business Tower,
Wrexham. LL13 9XT
Tel: 01978 356500
www.blueprintarchitectural.com
© copyright all rights reserved