






Front Elevation 1:100

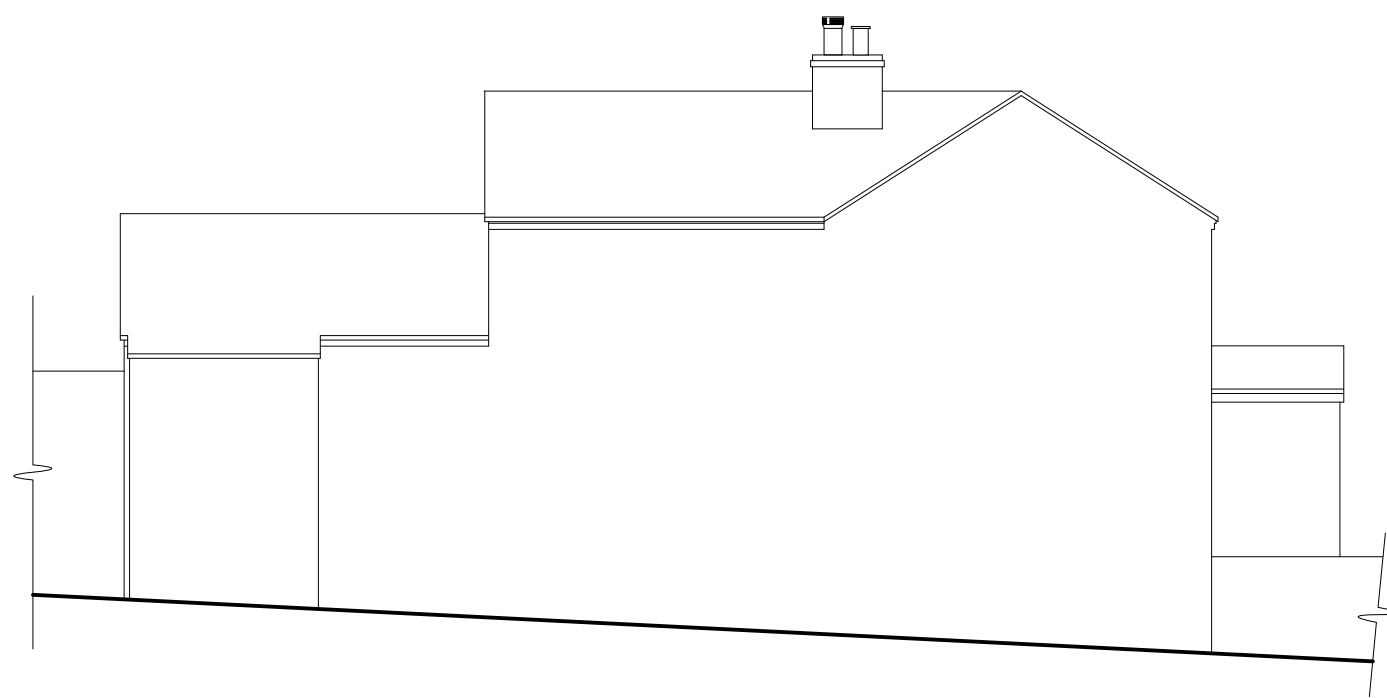


Side Elevation 1:100

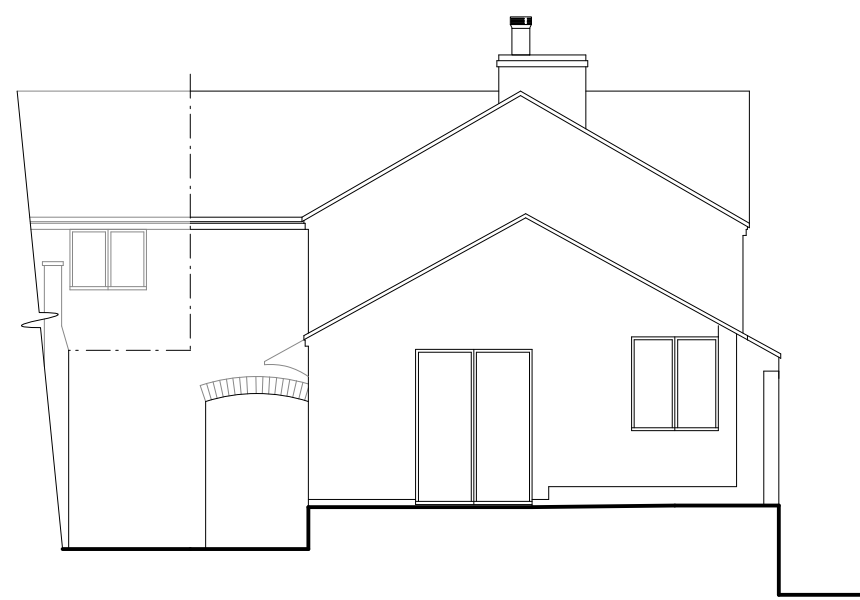


Rear Elevation 1:100

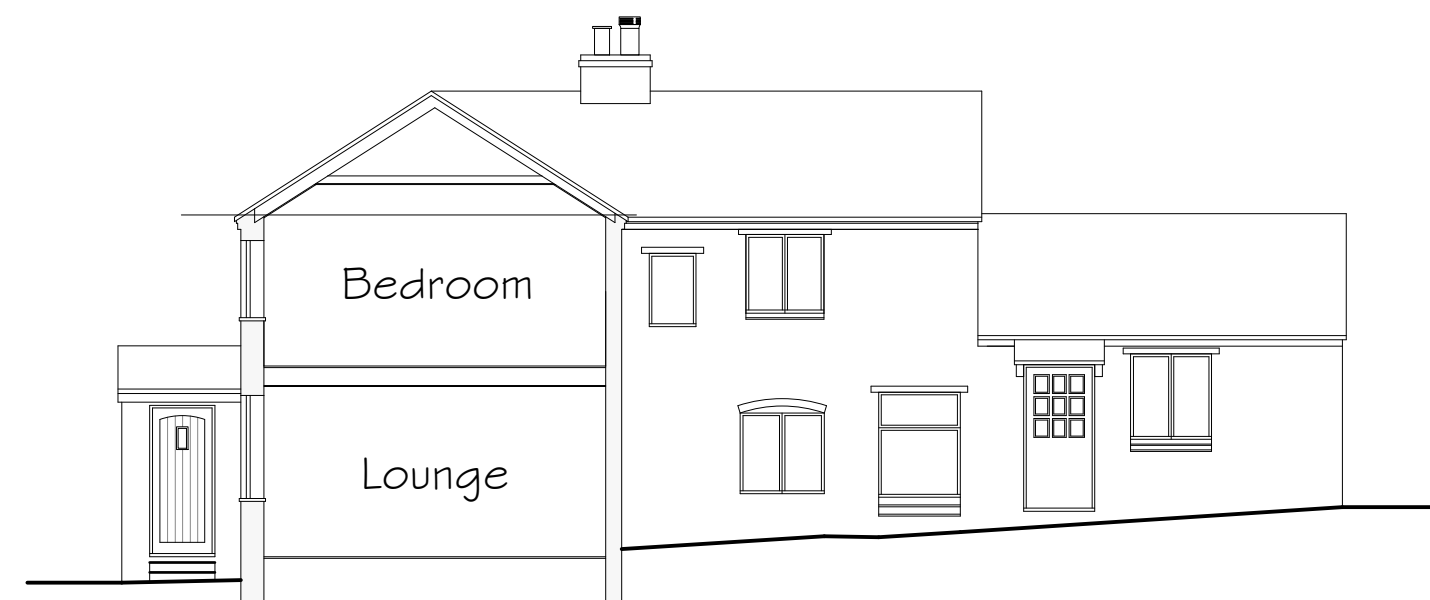

Side Elevation 1:100

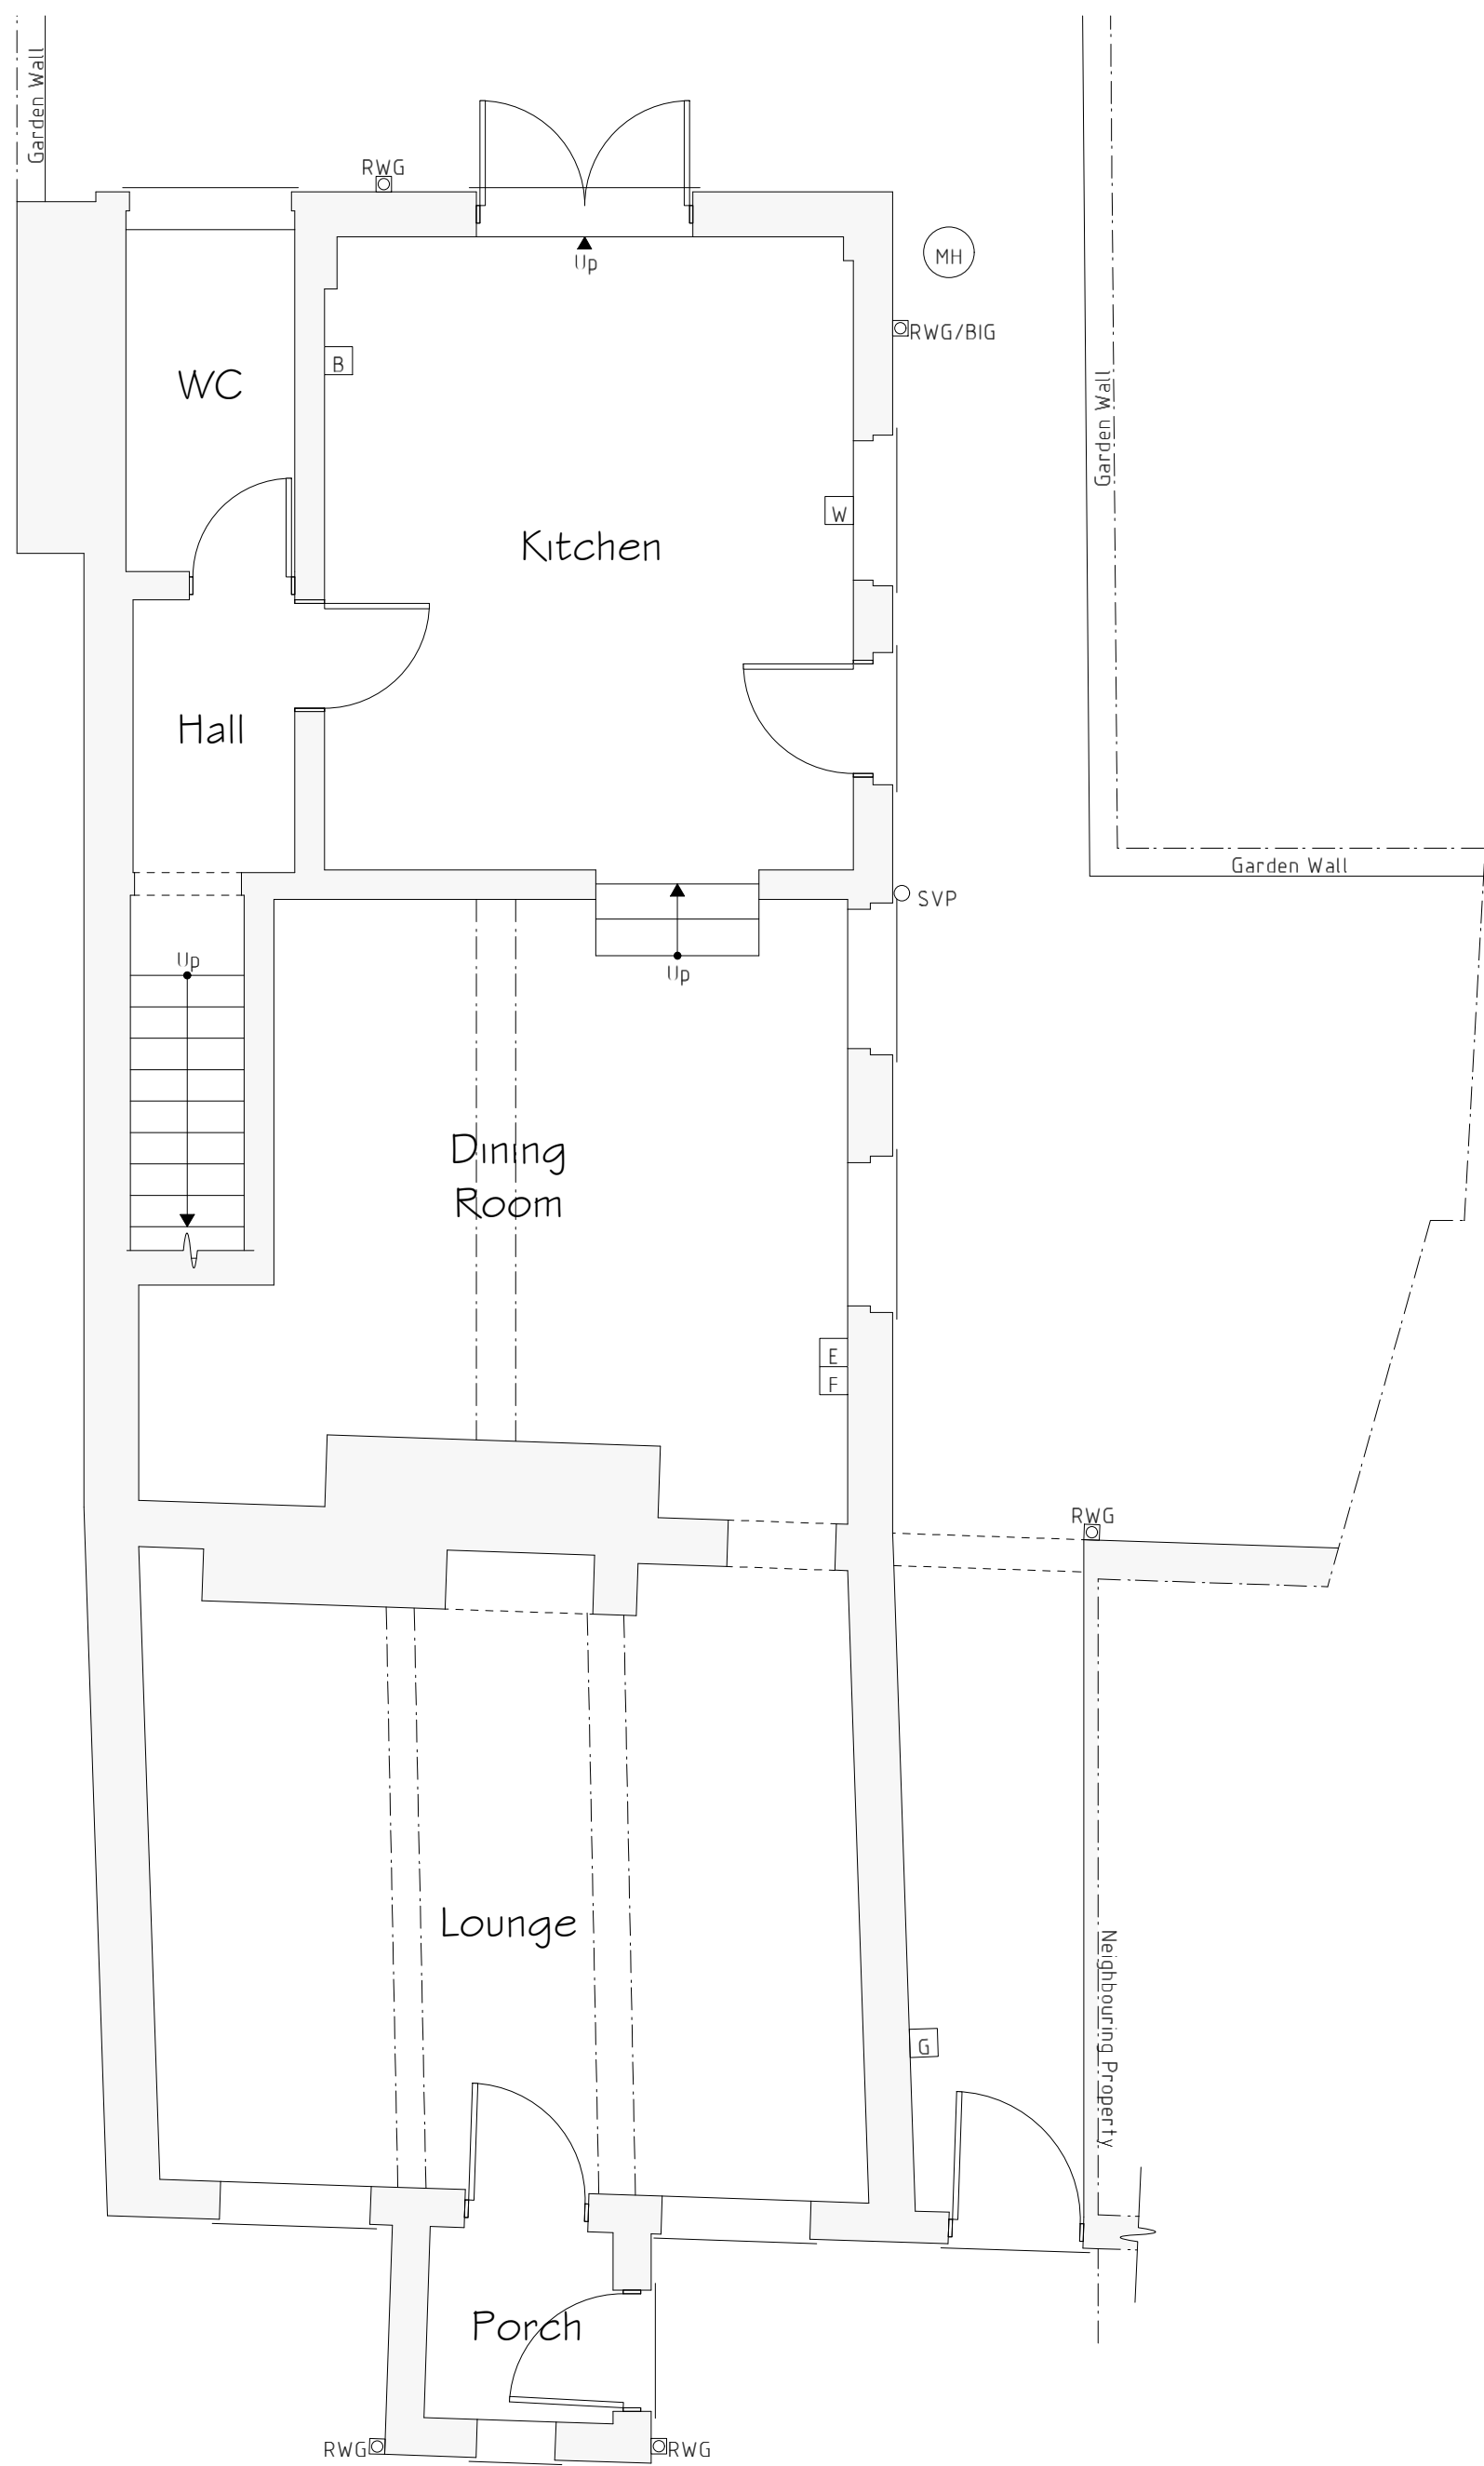

Ground Floor Plan 1:50

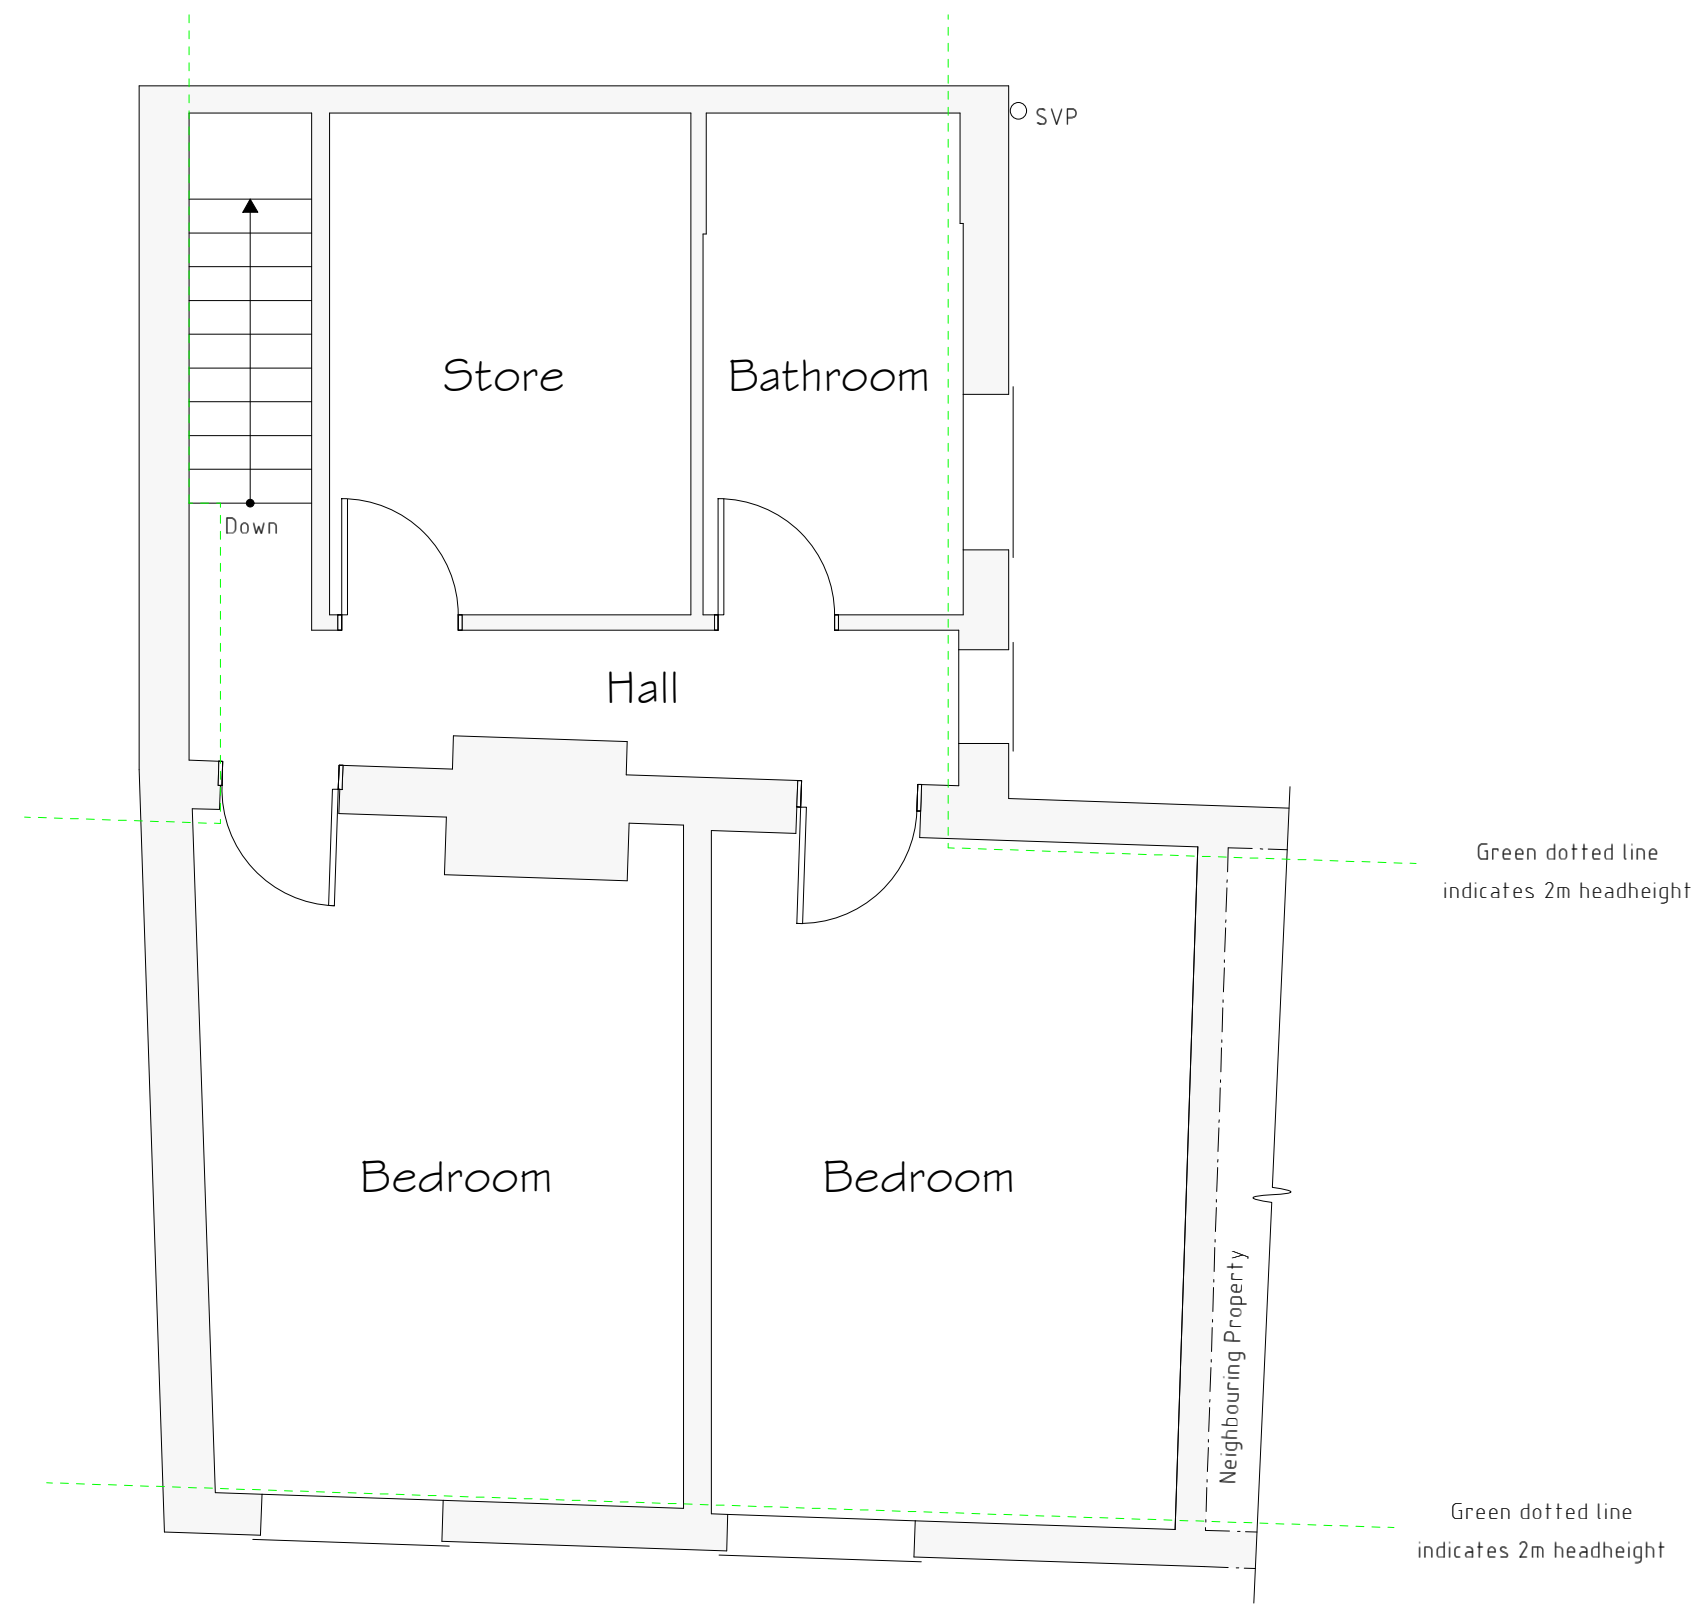

First Floor Plan 1:50

| Services Key |                                          |  |  |
|--------------|------------------------------------------|--|--|
| B            | Existing Boiler Position                 |  |  |
| G            | Existing Gas Meter Position              |  |  |
| E            | Existing Electric Meter Position         |  |  |
| F            | Existing Fuse Box Position               |  |  |
| W            | Existing Stopcock Position               |  |  |
| MH           | Existing Man Hole Position               |  |  |
| RWG          | Existing Rain Water Gully (RWG) Position |  |  |
| BIG          | Existing Back Inlet (BIG) Gully Position |  |  |
| SVP          | Existing Soil Vent Pipe (SVP) Position   |  |  |

| Rev | Date | Detail | Initial |
|-----|------|--------|---------|
|     |      |        |         |
|     |      |        |         |
|     |      |        |         |
|     |      |        |         |

|                                                                                         |                                |
|-----------------------------------------------------------------------------------------|--------------------------------|
| Project:<br>Proposed Alterations to,<br>Rose Avon,<br>Bridge Street, Holt,<br>LL13 9JG. |                                |
| Title:<br>Existing                                                                      | Scale: (A1)<br>1:50 &<br>1:100 |

|                          |                   |
|--------------------------|-------------------|
| Drawn By:<br>E.M.Jackson | Date:<br>Dec 2020 |
| Drawing No:<br>SC093/001 | Sheet:<br>1 of 1  |