


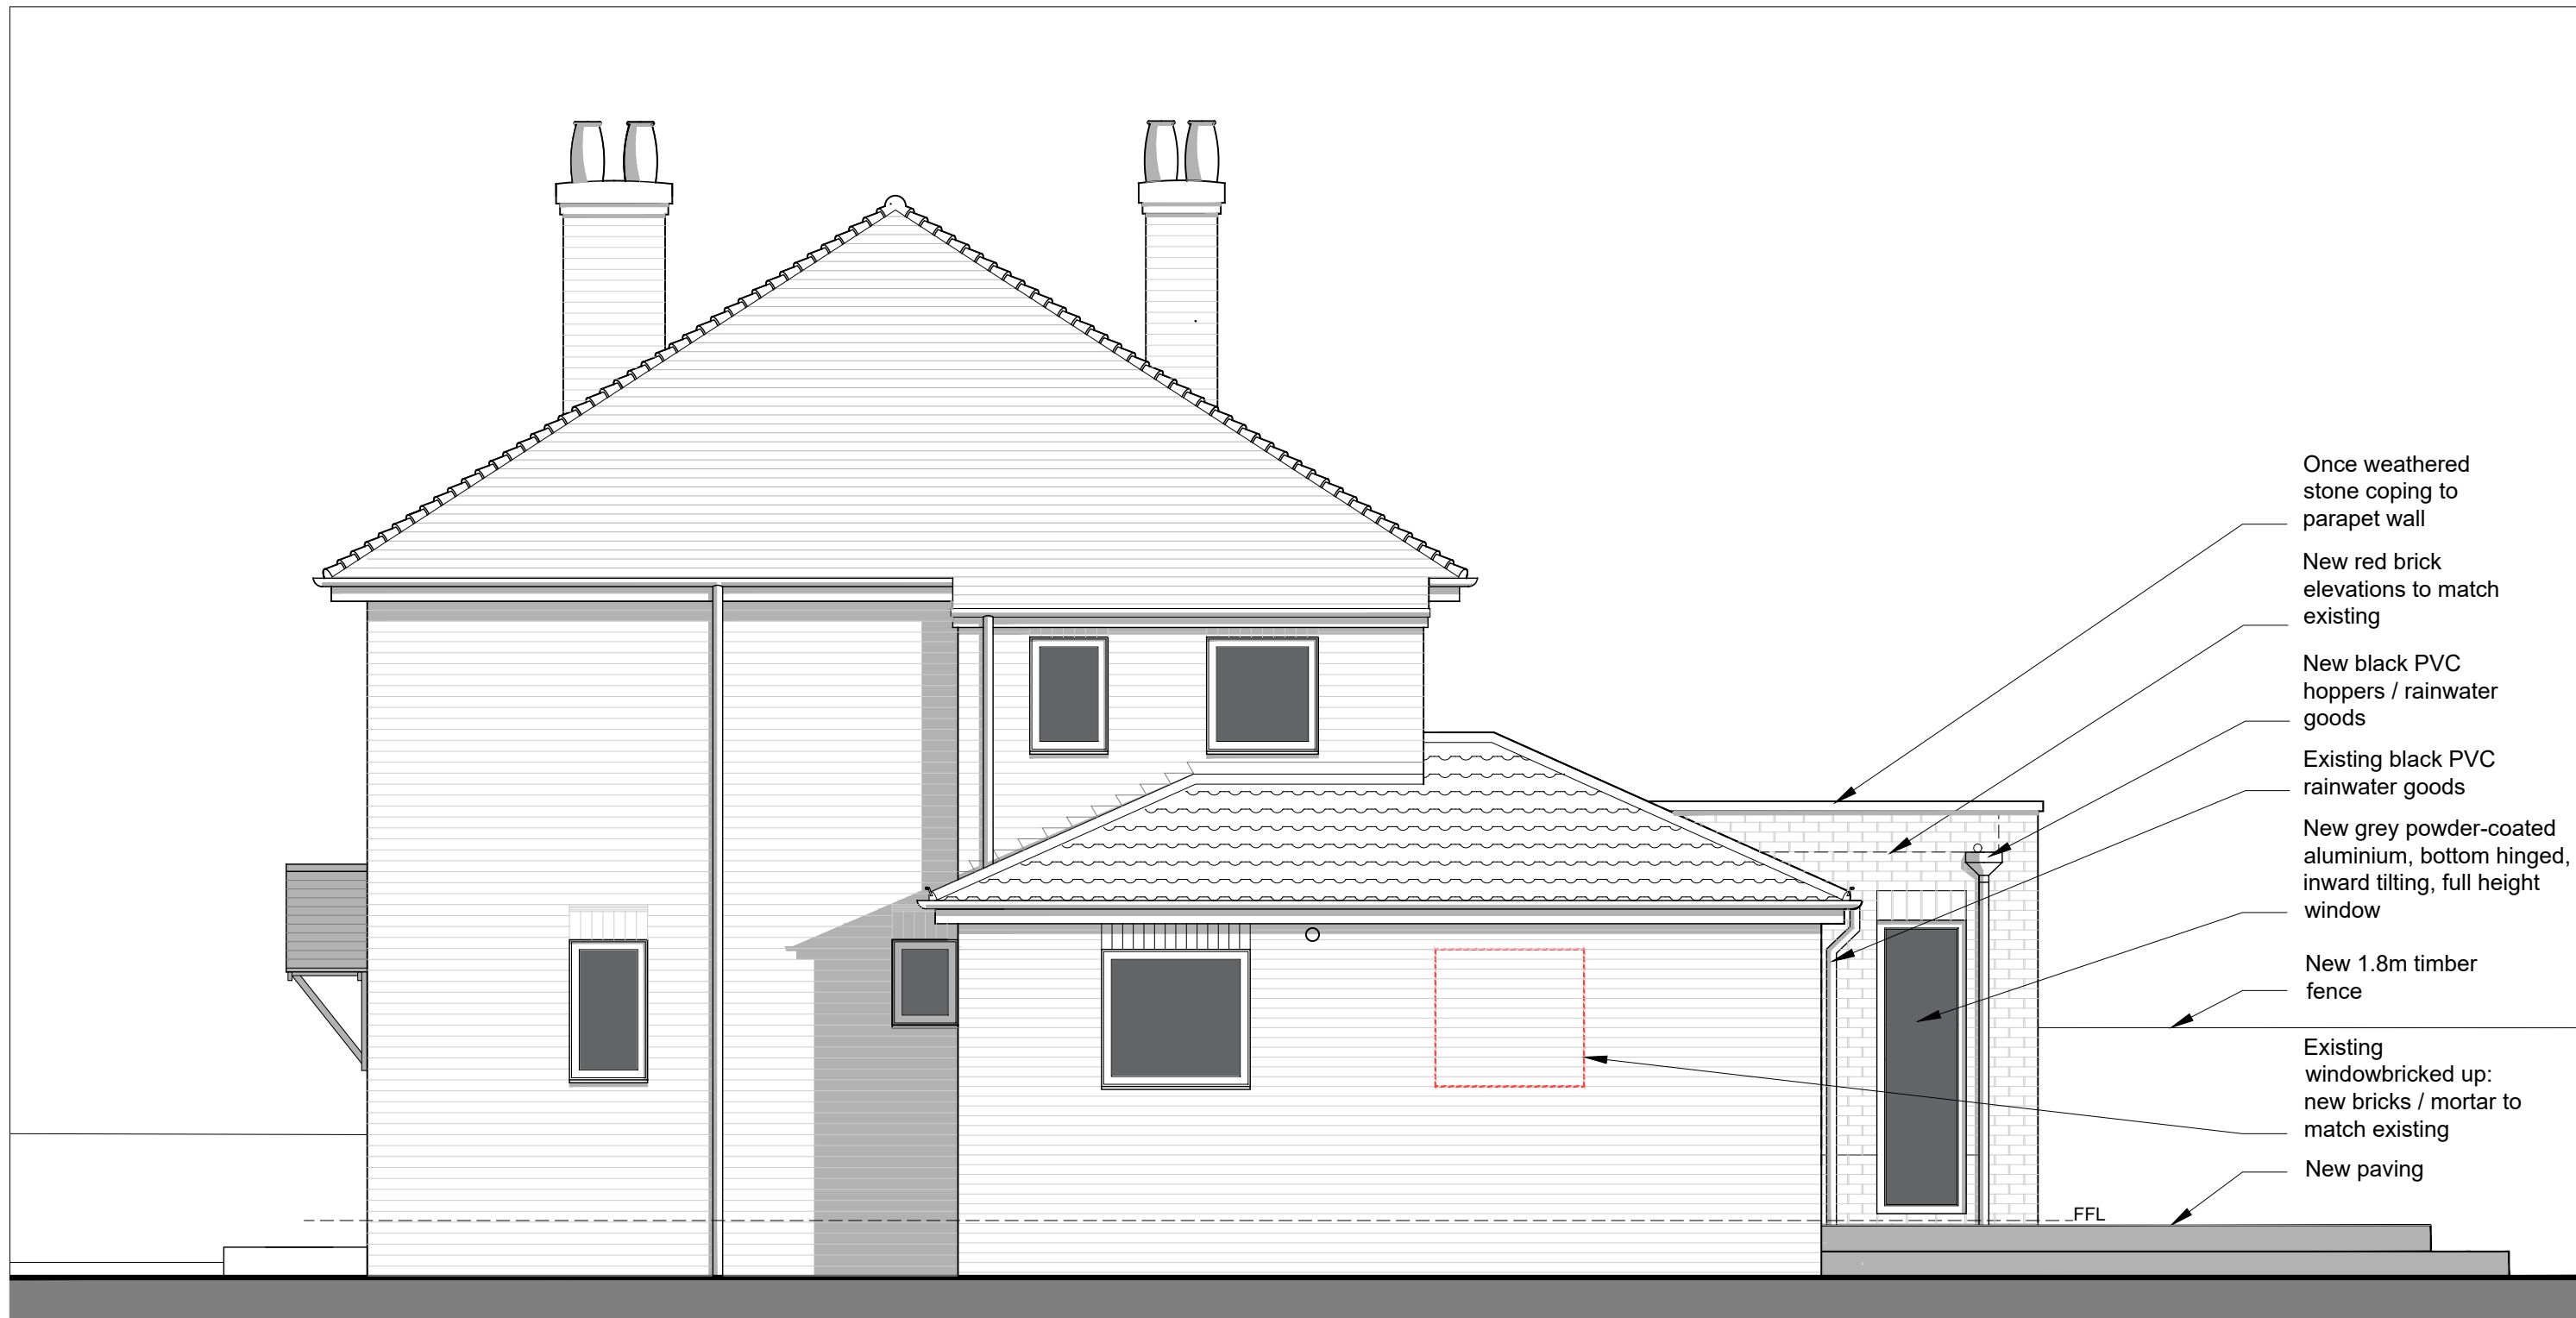

Metres

North Elevation (proposed)

Rev A 10/02 Alteration to hard
landscaping



Geist Architecture
Y Groes Hall Street Penycae Wrexham LL14 2RT t: 01978 841393 m: 07507 403541
e: simon@geistarchitecture.co.uk w: www.geistarchitecture.co.uk

Sharon Emore
64 Wats Dyke Way
Wrexham
LL11 2TH

North Elevation
as proposed

DRAWING NUMBER

150/SK-04

REVISION

A

DATE

January 2023

SCALE

1:50 @A3