

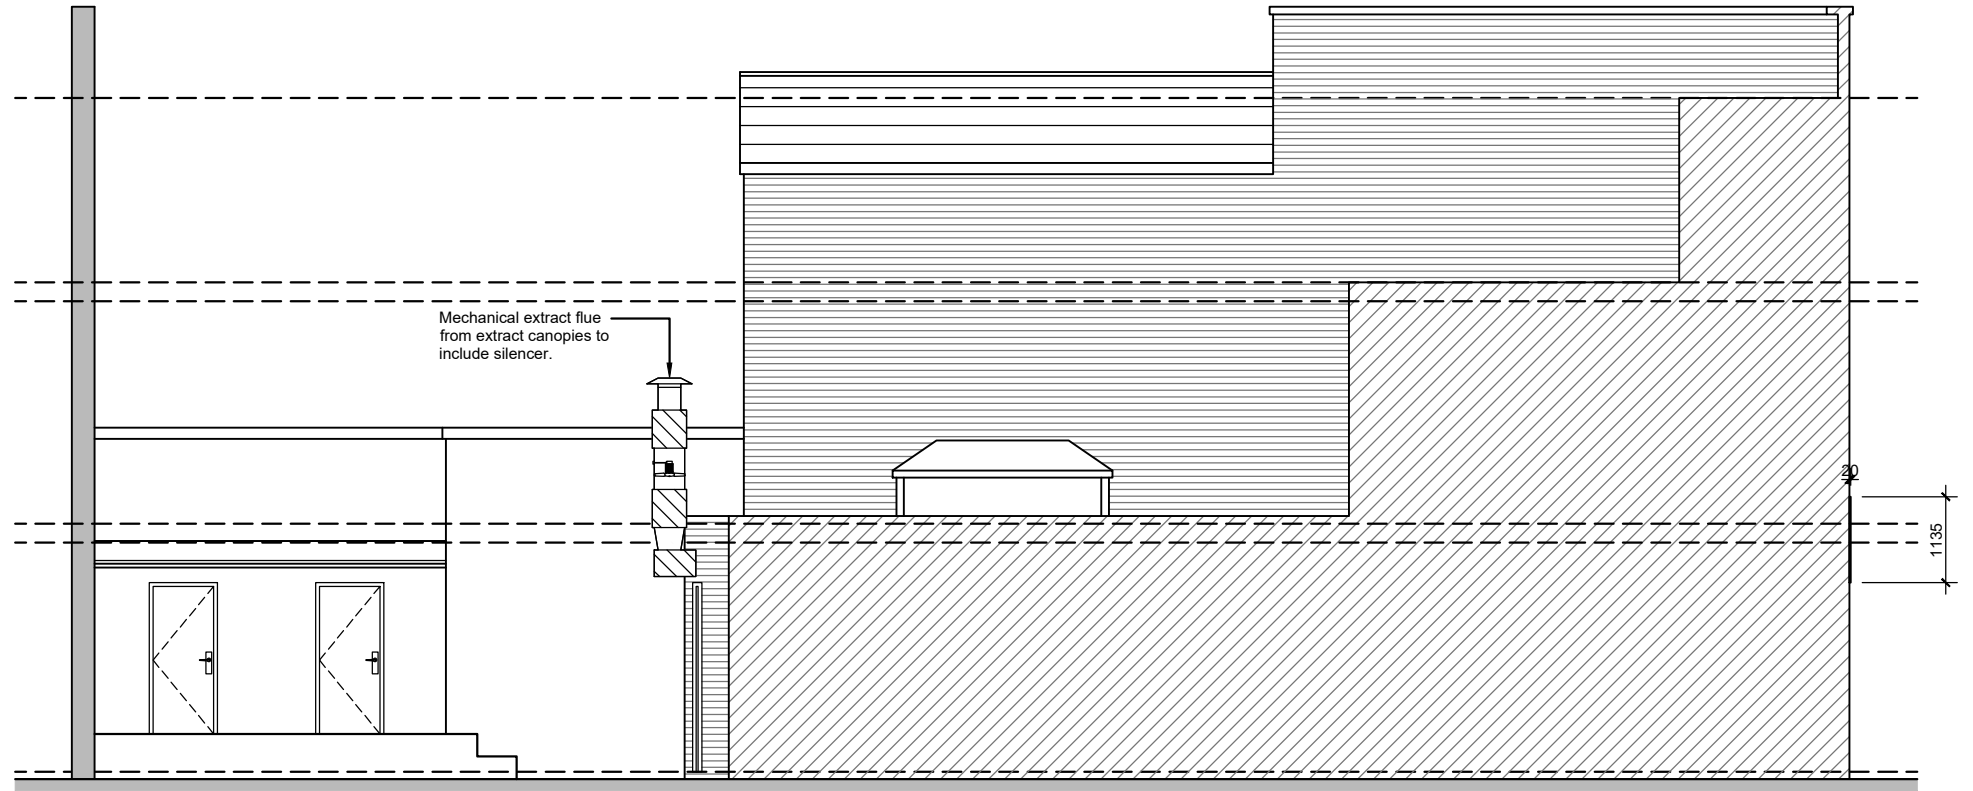


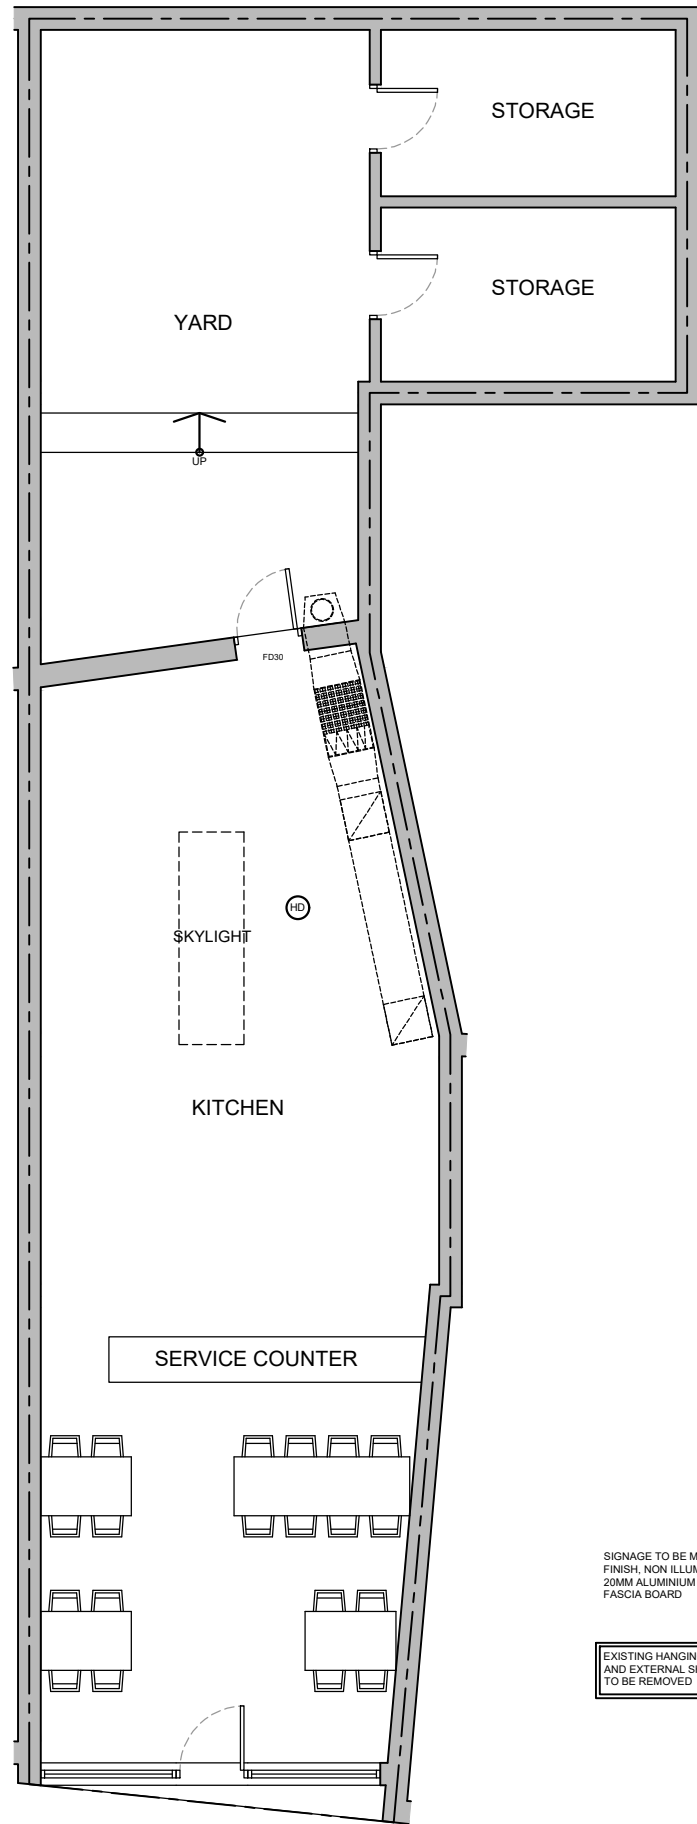


LEFT ELEVATION

1:100

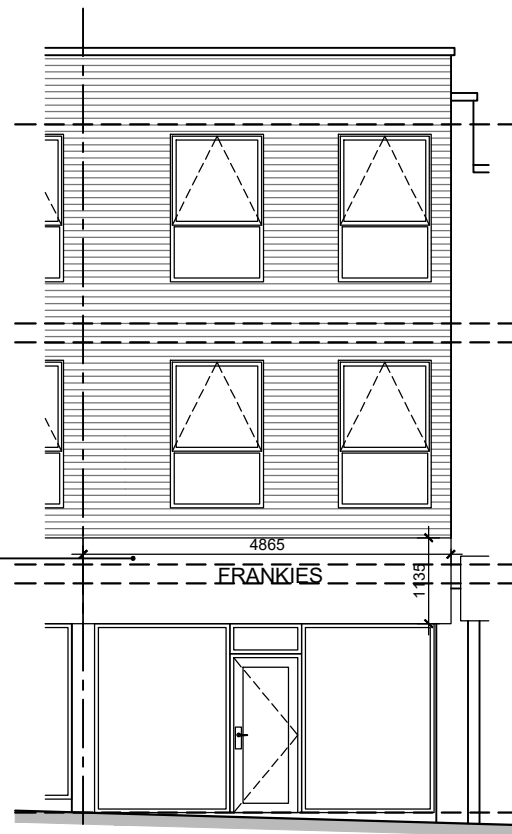


FRONT ELEVATION

1:100

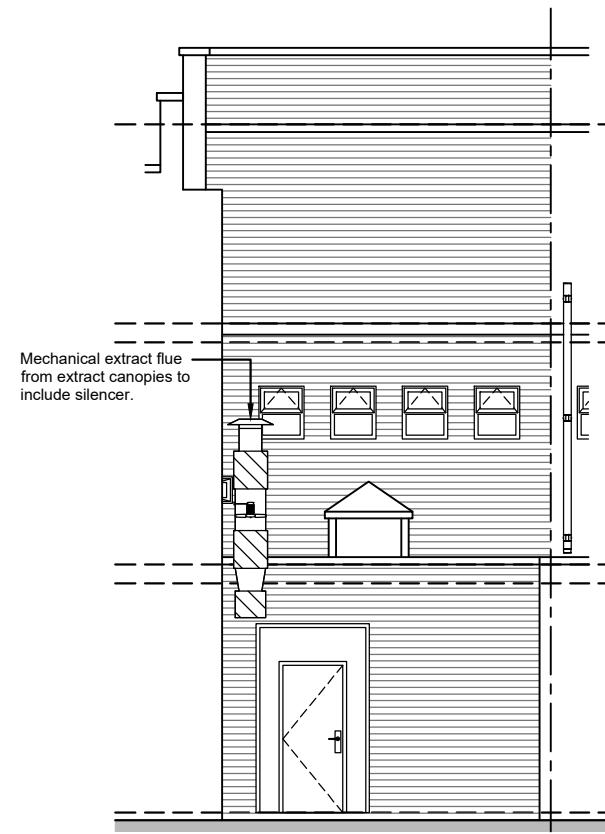

REAR ELEVATION

1:100

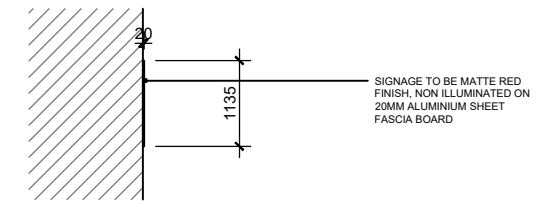

SIDE ELEVATION ON THE PROJECTING SIGN

1:100

NOTES:

No scaling or dimensions other than those figured are to be taken from this drawing. All dimensions to be checked on site

This drawing is for use at the named location and for Planning Permission purposes only and as such should not be used at any other location or for any other purposes

Project Location:

7 HIGH STREET,
WREXHAM,
LL13 8HP

Drawing:

02 Proposed Building
REV D

Scale:	Size:	Date:
1:100	A3	04/23

Scale 1:100

