

[illegible]

1. ALL DIMENSIONS IN MM UNLESS OTHERWISE NOTED.

A	Issued for Planning	JS	GBC	28.04.23
REV	MODIFICATION	BY	CH	DATE

CK Hutchison
Networks (UK)
Limited

Green Park,
450 Longwater Avenue,
Reading,
RG30 3UR

Design Consultant & Principal Contractor:



Great British Communications
Lapwing House, Block 3 Forward Point,
Tan House Lane, Widnes, Cheshire, WAB 0SL
t. 44 (0)151 420 4128
www.gbcservices.co.uk

Site Name:

RHYD BROUGHTON LANE

3UK Nominal ID:

WRX24910

Address:

RHYD BROUGHTON LANE
PENTRE BACH
WREXHAM
LL13 7YP

Title:

001 DRAWING REGISTER

Project:

UNILATERAL SW

Purpose of Issue:

PLANNING

MBNL/TM/H3G Cell ID:

WRX074/32752/LL0668

Drawing No:

WRX24910_WRX074_32752_LL0668_GA_REV_A

Issue


V1

SITE LOCATION



Reproduced by permission of Ordnance Survey on behalf of the Controller of His Majesty's Stationery Office
All rights reserved. © Crown Copyright licence no. 100022432

SITE AREA PLAN

 


SITE PHOTOGRAPH



PARKING LOCATION


SITE LOCATION

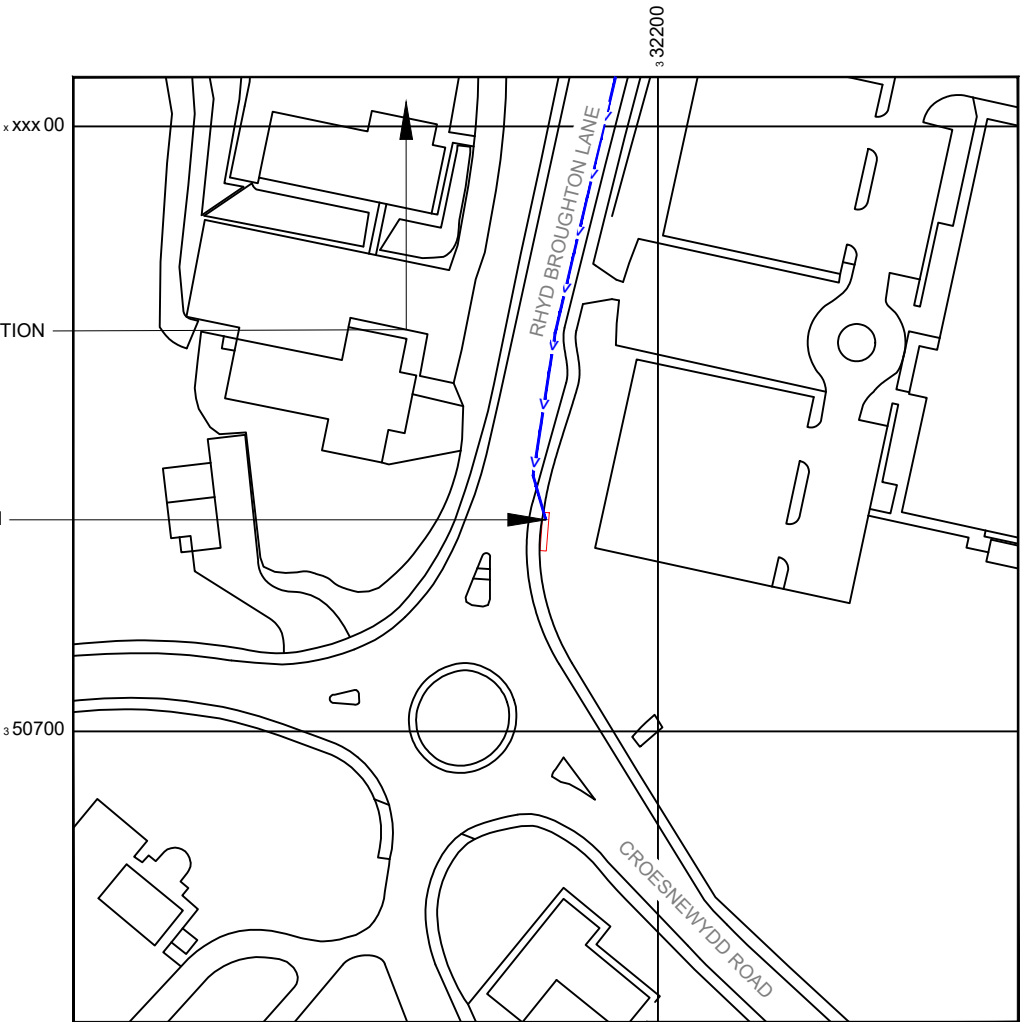

Reproduced by permission of Ordnance Survey on behalf of
the Controller of His Majesty's Stationery Office
All rights reserved. © Crown Copyright licence no. 100022432

NGR E: 332182 N: 350735

SITE LOCATION PLAN

 

GOOGLE MAPS QR CODE

GOOGLE MAPS - <https://goo.gl/maps/q7UJmKw5jkLrLY966>

STREETVIEW - <https://goo.gl/maps/aYDCSm5XUeJk1Jcg7>

NOTES:

1. ALL DIMENSIONS IN MM UNLESS OTHERWISE NOTED.

Access Route To Site:

Directions To Site: -Head west on M56 0.3 mi. Take the exit onto M53 3.3 mi. Continue onto N Wales Expy/A55 5.1 mi. At junction 38, take the A483 exit to Wrexham/Chester 0.3 mi. At Post House Roundabout/Wrexham Rd Interchange, take the 1st exit onto A483 8.3 mi. At junction 5, take the A541 exit to Wrexham/Wrecsam/Mold/Yr Wyddgrug 0.2 mi. Take Berse Rd to Rhyd Broughton Ln 2 min (0.5 mi). At the roundabout, take the 1st exit onto Mold Rd/A541 489 ft. At Plas Coch Roundabout, take the 3rd exit onto Berse Rd/B5101. Continue to follow Berse Rd 0.3 mi. At the roundabout, take the 1st exit onto Rhyd Broughton Ln.

REV	MODIFICATION	BY	CH	DATE
A	Issued for Planning	JS	GBC	28.04.23

CK Hutchison
Networks (UK)
Limited

Green Park,
450 Longwater Avenue,
Reading,
RG30 3UR

Design Consultant & Principal Contractor:



Great British Communications
Lapwing House, Block 3 Forward Point,
Tan House Lane, Widnes, Cheshire, WAB 0SL
t. 44 (0)151 420 4128
www.gbcservices.co.uk

Site Name: RHYD BROUGHTON LANE

3UK Nominal ID: WRX24910

Address: RHYD BROUGHTON LANE
PENTRE BACH
WREXHAM
LL13 7YP

Title: 002 SITE LOCATION PLAN


Project: UNILATERAL SW

Purpose of Issue: PLANNING

MBNL/TM/H3G Cell ID:
WRX074/32752/LL0668

Drawing No: WRX24910_WRX074_32752_LL0668_GA_REV_A

Issue: A

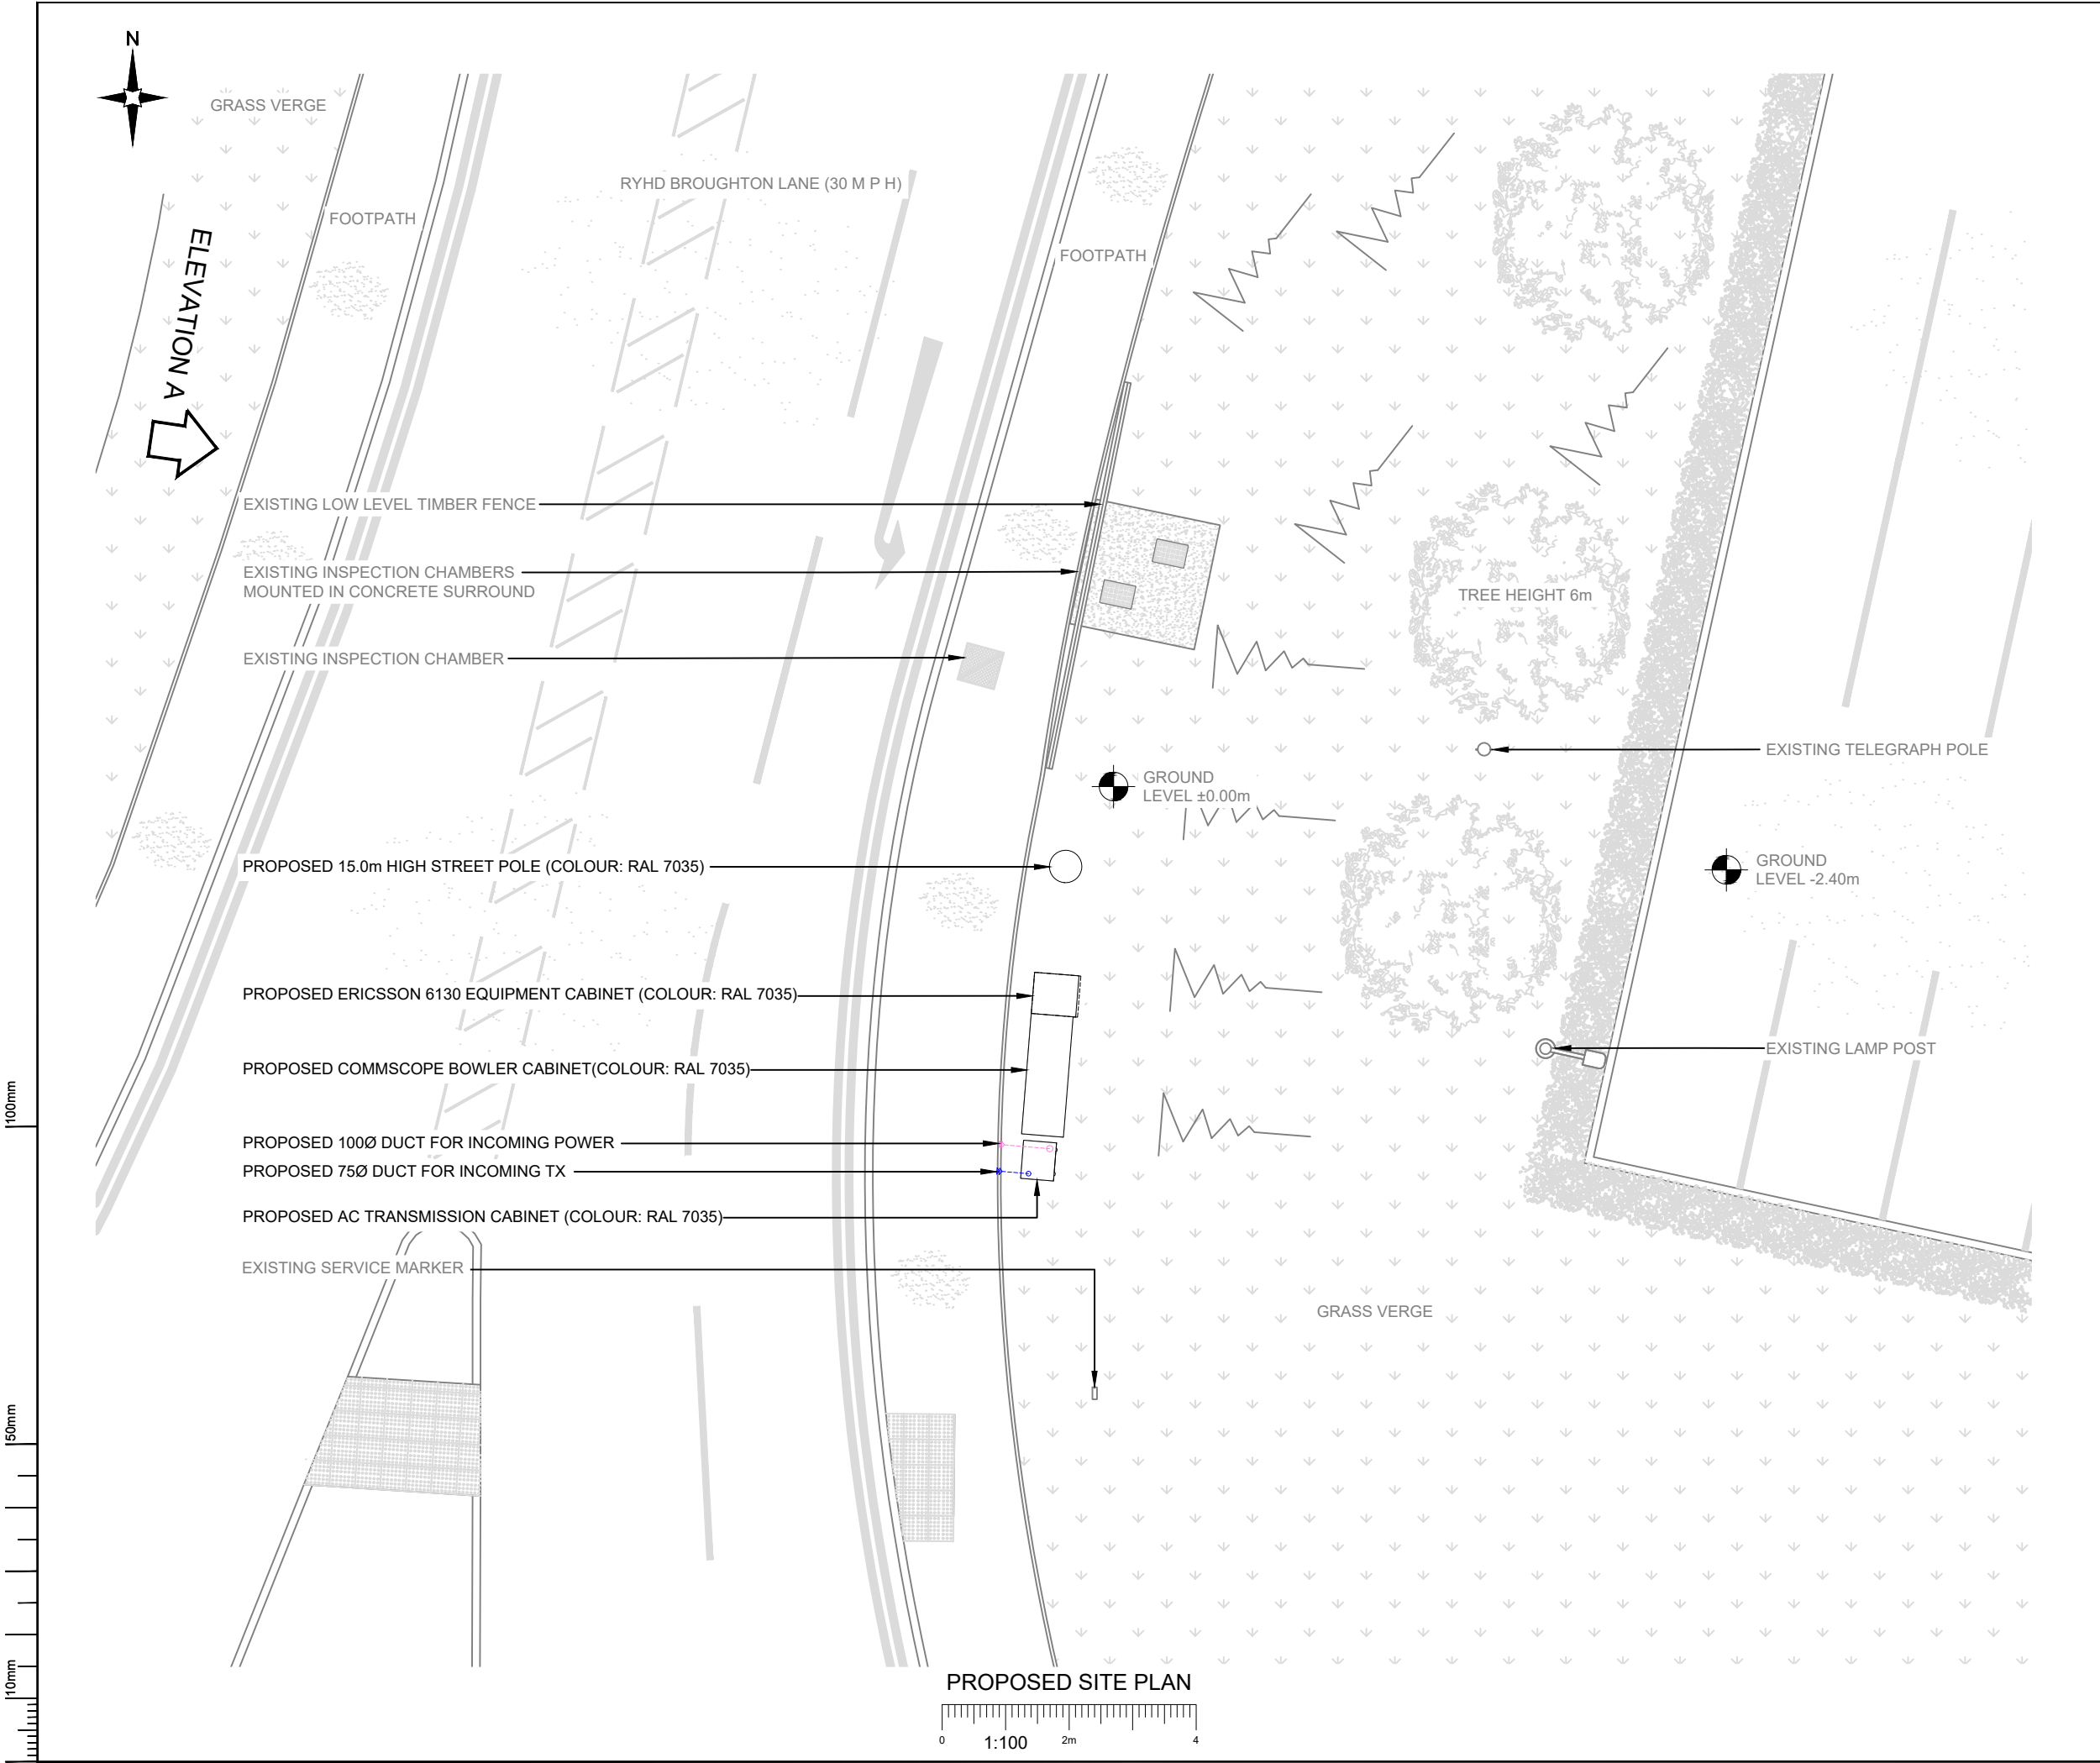

NOTES:
1. ALL DIMENSIONS IN MM UNLESS OTHERWISE NOTED.

A	Issued for Planning	JS	GBC	28.04.23
REV	MODIFICATION	BY	CH	DATE

CK Hutchison Networks (UK) Limited

Green Park,
450 Longwater Avenue,
Reading,
RG30 3UR

Design Consultant & Principal Contractor:

Great British Communications
Lapwing House, Block 3 Forward Point,
Ton House Lane, Widnes, Cheshire, WAB 0SL
t. 44 (0)151 420 4128
www.gbcservices.co.uk

Site Name:

RHYD BROUGHTON LANE

3UK Nominal ID:

WRX24910

Address:

RHYD BROUGHTON LANE
PENTRE BACH
WREXHAM
LL13 7YP

Title:

215 PROPOSED SITE PLAN

Project:

UNILATERAL SW

Purpose of Issue:

PLANNING

MBNL/TM/H3G Cell ID:


WRX074/32752/LL0668

Drawing No:

WRX24910_WRX074_32752_LL0668_GA_REV_A

Issue:

A

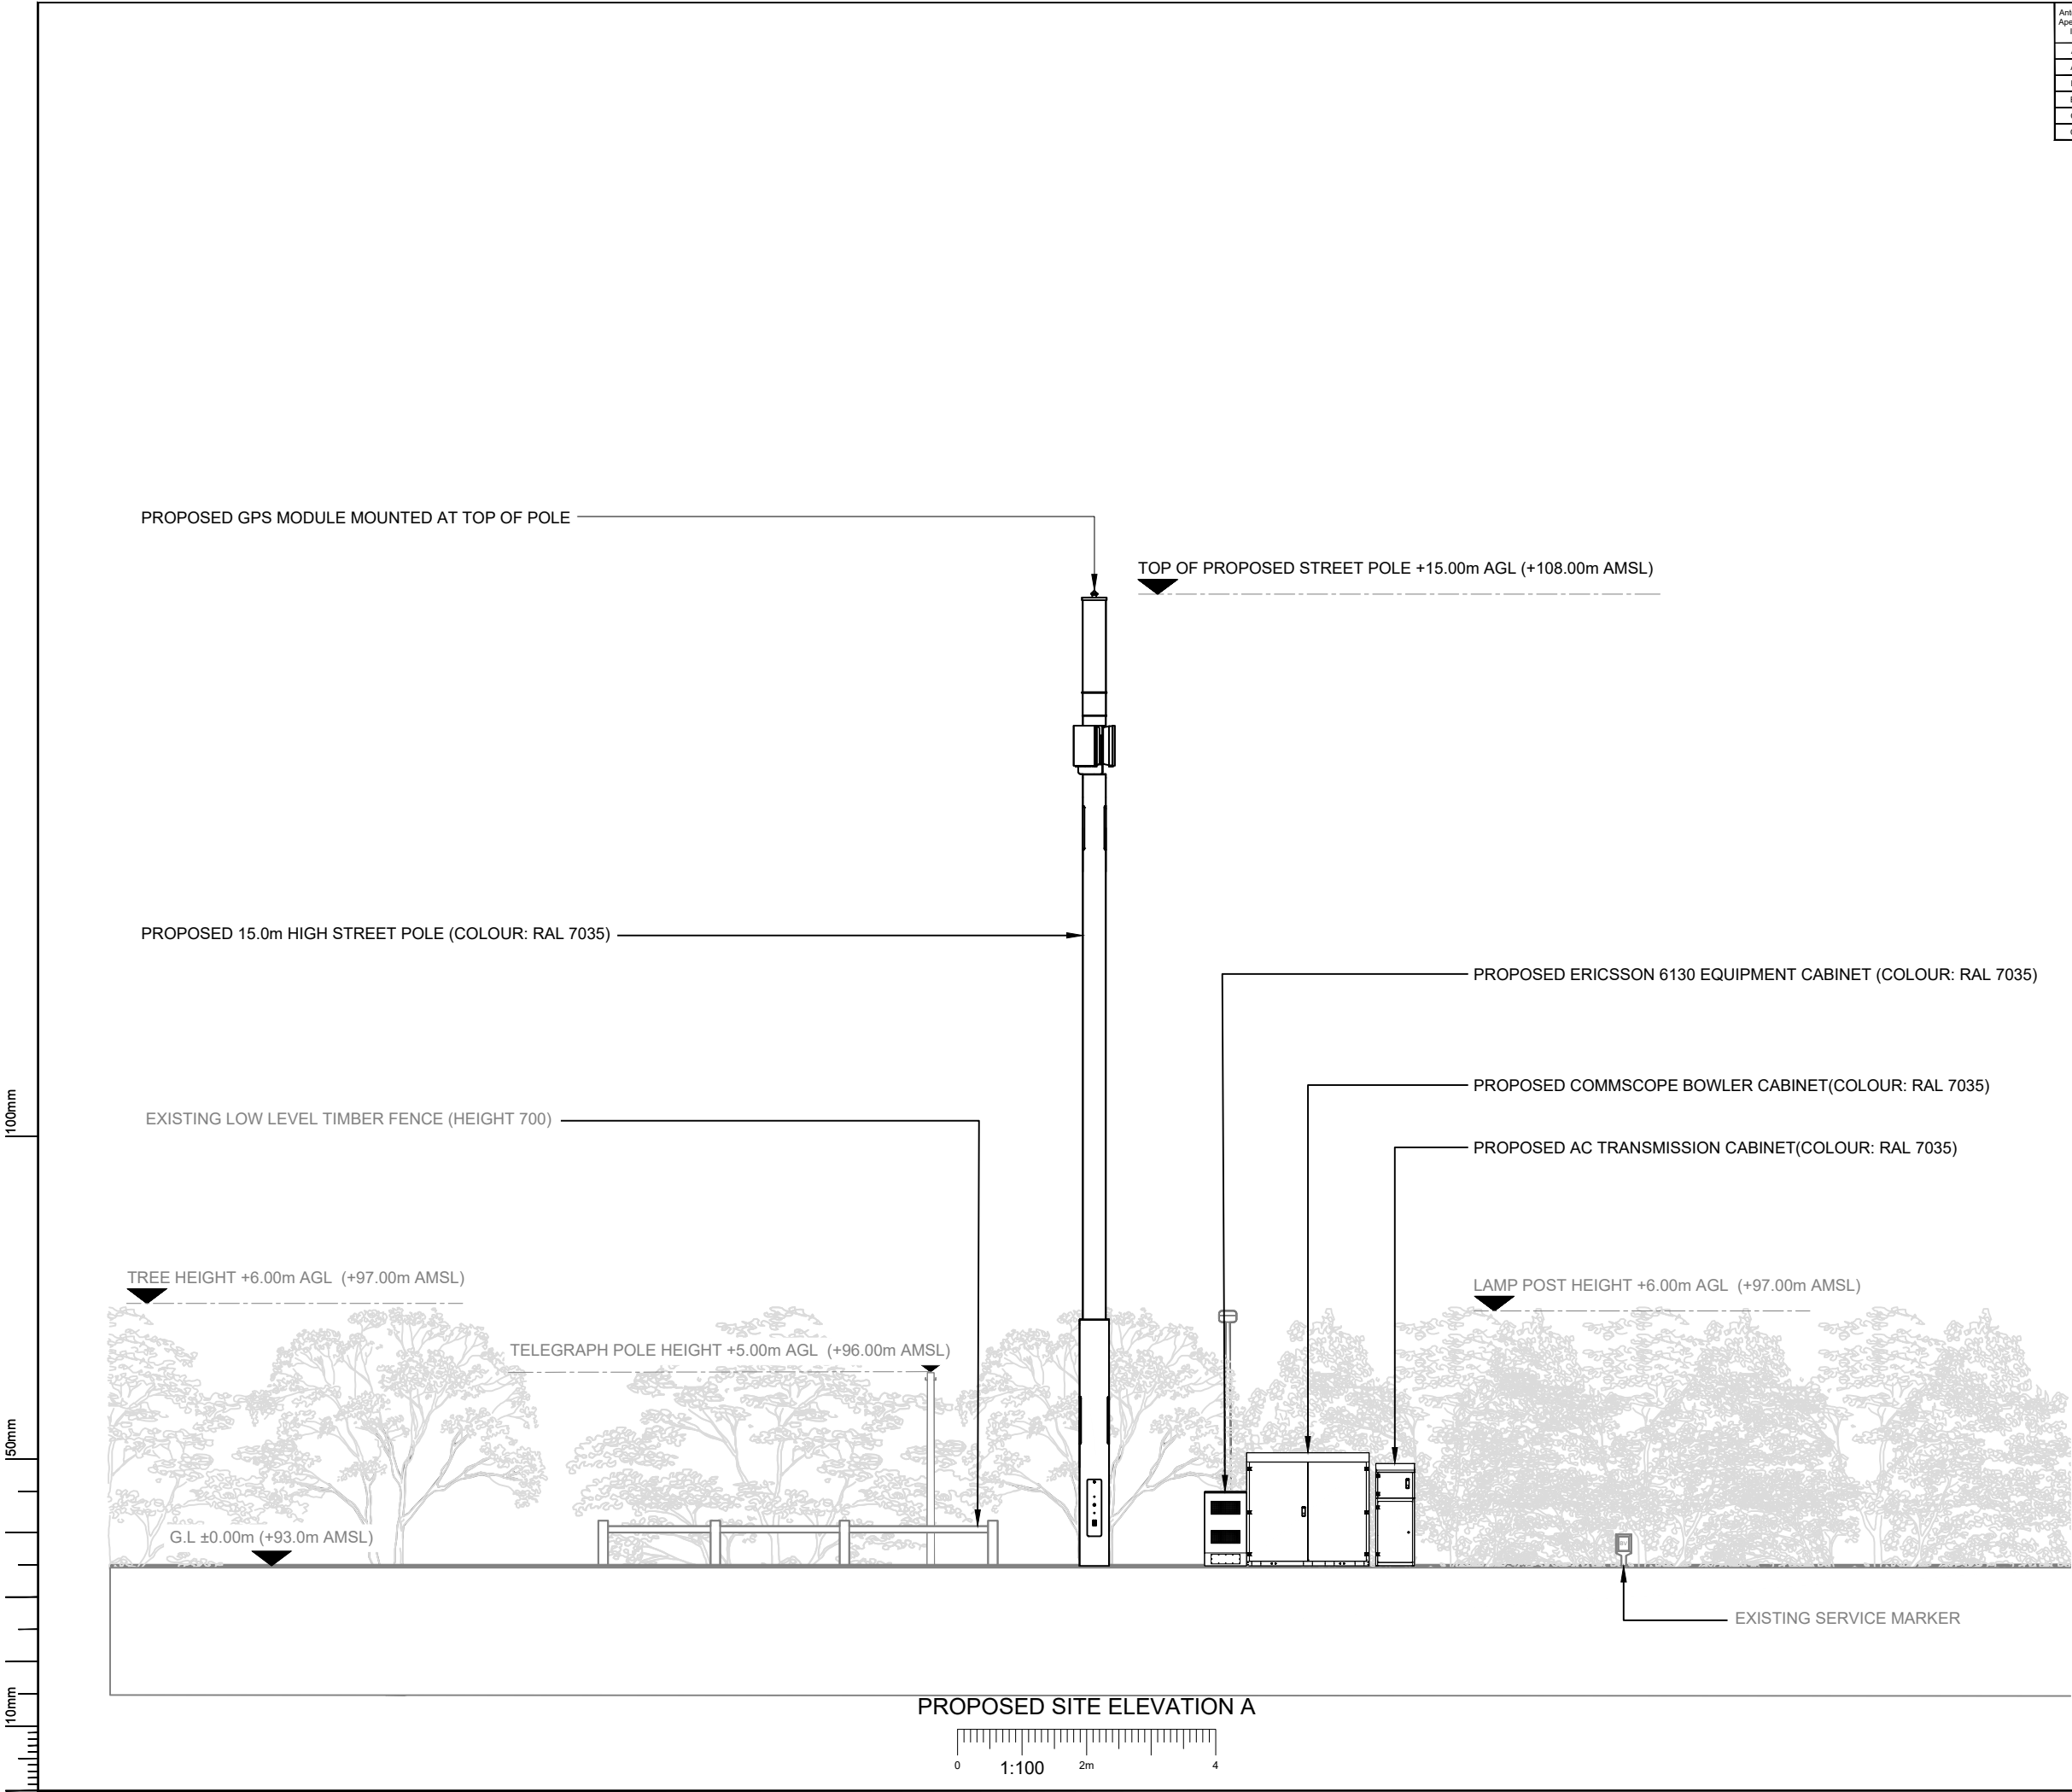

Antenna Aperture ID	Proposed 4G/5G Bearing
A1	0°
A2	0°
B1	120°
B2	120°
C1	240°
C2	240°

- NOTES:
- ALL DIMENSIONS IN MM UNLESS OTHERWISE NOTED.

A	Issued for Planning	JS	GBC	28.04.23

REV	MODIFICATION	BY	CH	DATE
-----	--------------	----	----	------

**CK Hutchison
Networks (UK)
Limited**

Green Park,
450 Longwater Avenue,
Reading,
RG30 3UR

Design Consultant & Principal Contractor:



Great British Communications
Lapwing House, Block 3 Forward Point,
Ton House Lane, Widnes, Cheshire, WA8 0SL
t. 44 (0)151 420 4128
www.gbcservices.co.uk

Site Name:
RHYD BROUGHTON LANE

3UK Nominal ID:
WRX24910

Address:
**RHYD BROUGHTON LANE
PENTRE BACH
WREXHAM
LL13 7YP**

Title:
265 PROPOSED SITE ELEVATION

Project:
UNILATERAL SW

Purpose of Issue:
PLANNING

MBNL/TM/H3G Cell ID:
WRX074/32752/LL0668

Drawing No:
WRX24910_WRX074_32752_LL0668_GA_REV_A

Issue:
A