




REAR ELEVATION.




NORTH ELEVATION.

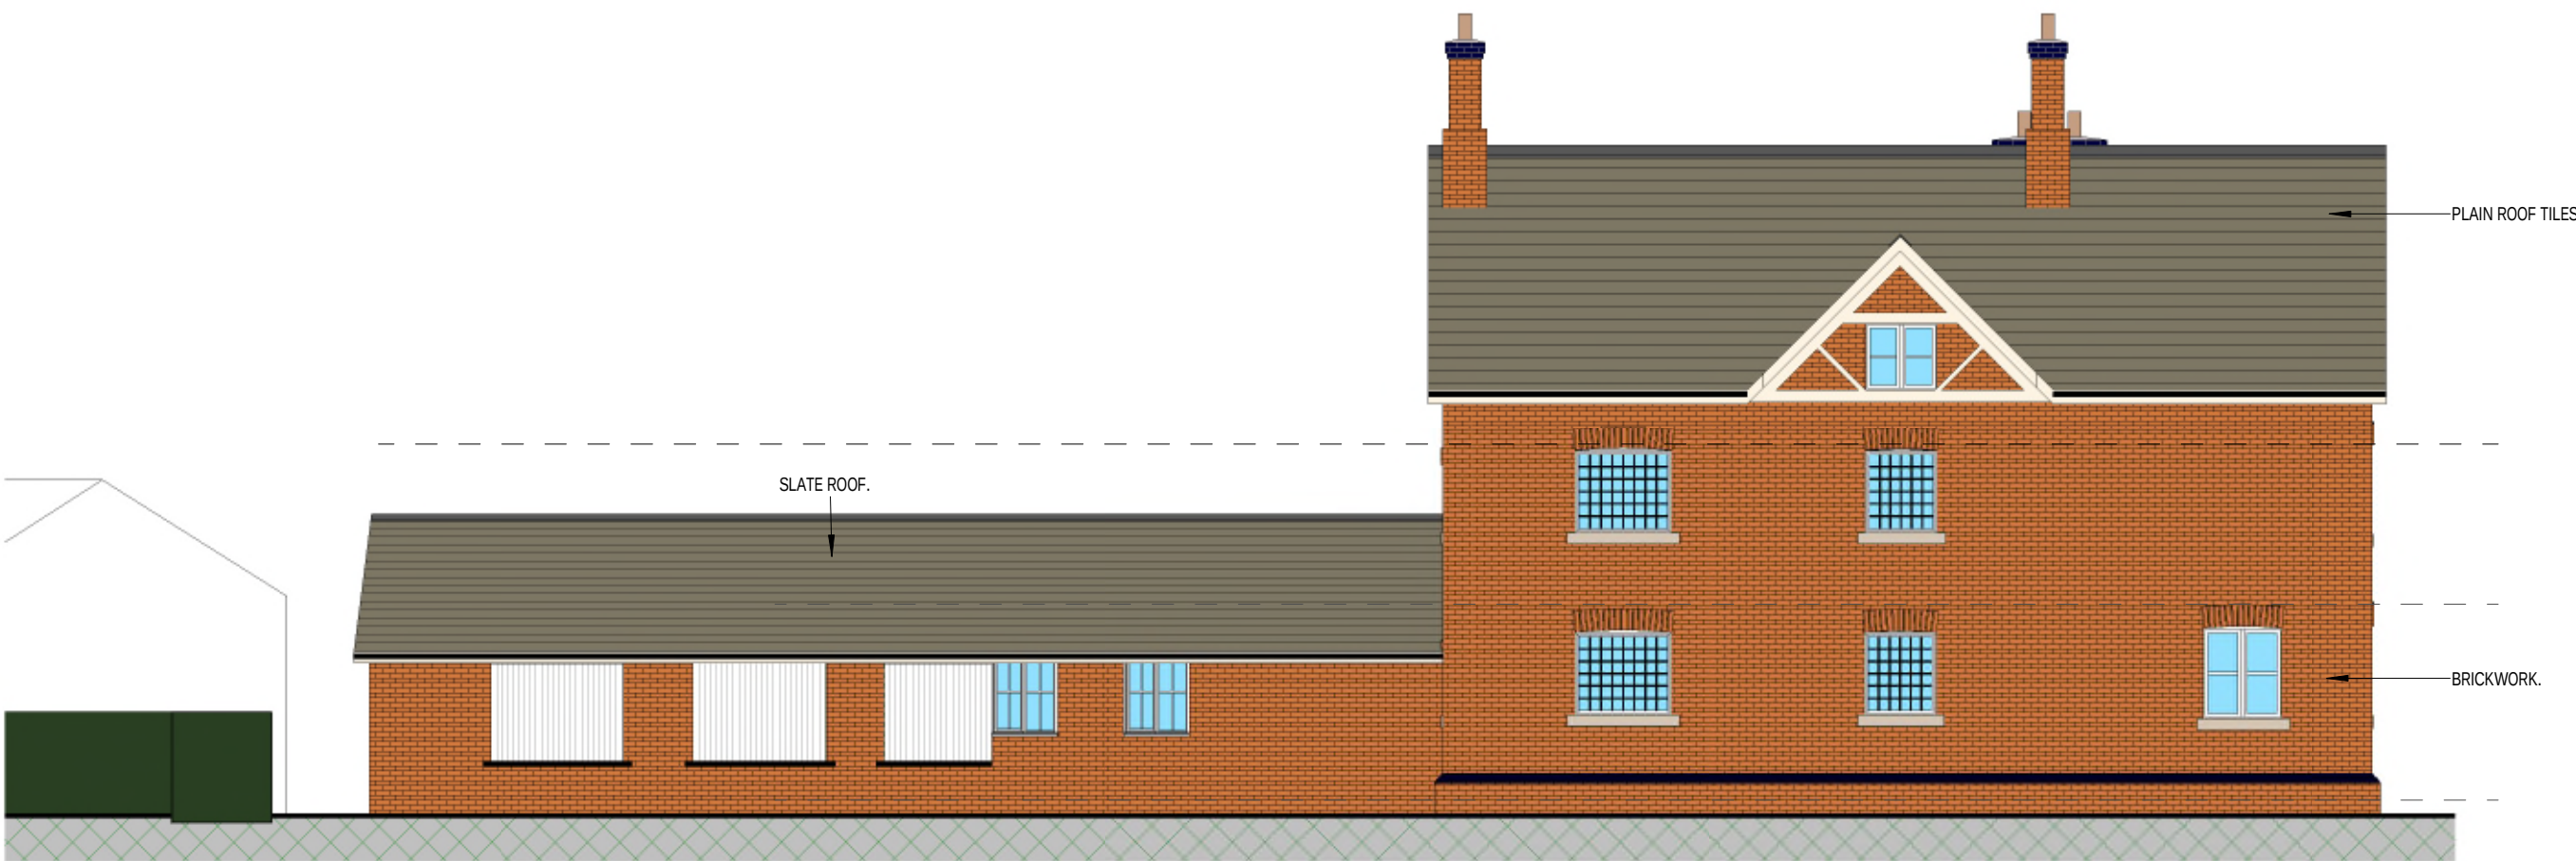

FRONT ELEVATION.



SOUTH ELEVATION.

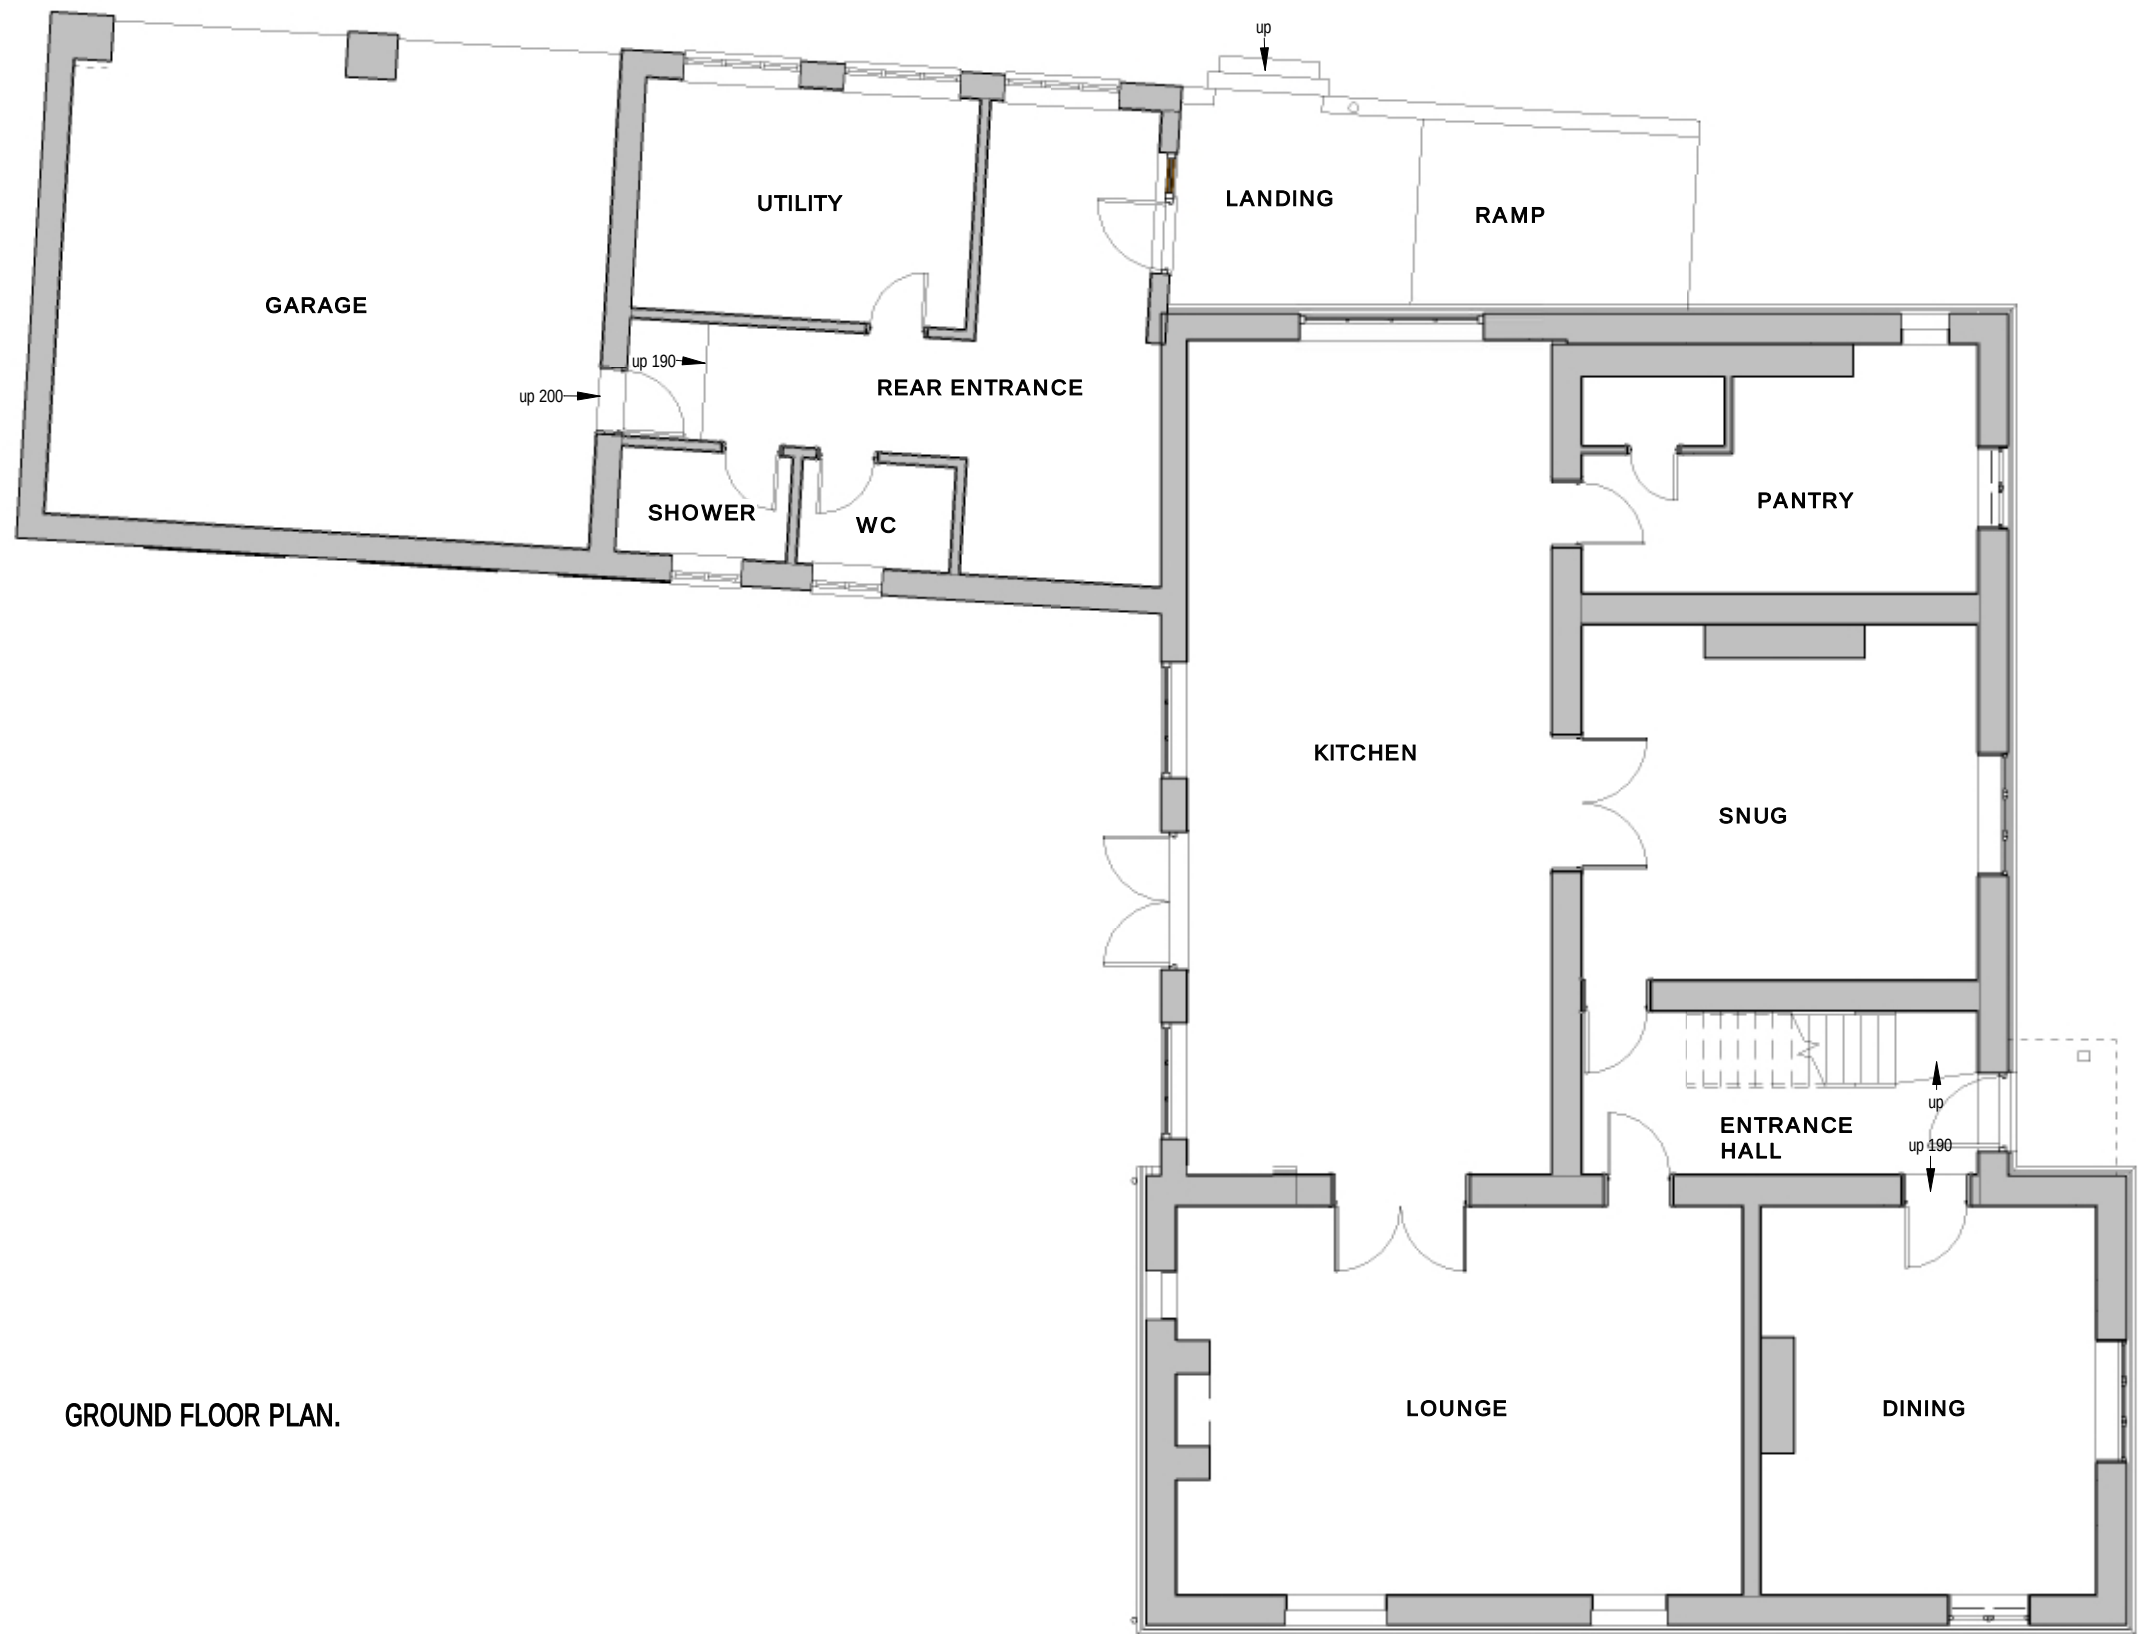

GROUND FLOOR PLAN.



GARY CHESTERS BS: MRICS

CHARTERED BUILDING SURVEYOR



email nook-lane@hotmail.co.uk

tel 07817 148692

web garychesters.co.uk

**PLANNING
ARCHITECTURAL
PARTY WALL SURVEYOR**

DRAWING STATUS PLANNING APPLICATION DRAWING
MAY 2023

CDM 2015

PROJECT
EXTENSION & ALTERATION WORKS

ADDRESS
BANK FARM, HIGHER LANES, ISCOYD,
WHITCHURCH, SHROPSHIRE, SY13 3AX.

CLIENT
Mr & Mrs MAYER

SCALE (@ A1)
1:100

DATE
MAY 2023

GARY CHESTERS APPOINTMENT IS RESTRICTED TO TERMS AS SET OUT IN LETTER OF
ENGAGEMENT AND UNLESS AGREED OTHERWISE HAS NO SITE ROLE.

COPYRIGHT OF THIS DRAWING IS HELD BY GARY CHESTERS AND IT MAY ONLY BE COPIED
BY CLIENT FOR HIS/HER SOLE USE IN CONNECTION WITH THIS PROJECT. OTHER COPIES
OR USAGES MUST NOT BE MADE WITHOUT PRIOR WRITTEN CONSENT OF GARY CHESTERS.

ANY REFERENCE TO CLIENT MEANS **Mr & Mrs MAYER**

ALL DIMENSIONS TO BE CHECKED ON SITE PRIOR TO COMMENCEMENT OF WORKS.

DO NOT SCALE OFF THIS DRAWING. ANY ERRORS OR DISCREPANCIES FOUND MUST BE
REPORTED TO GARY CHESTERS FOR CLARIFICATION AND/OR CORRECTION.

Rev	Description	Date
(a)	Pre App Letter dated the 3 Feb 2023	17/02/2023
(b)	Planners email dated the 20/04/2023	20/04/2023
(c)	Link Amendment	28/04/2023

DRAWING NUMBER 22-141c REV c