


Notes:
All details existing, unless marked proposed
Original drawing size A4
Scaled dimensions should not be taken from this
drawing unless authorised.

Site Boundary
Advert Location

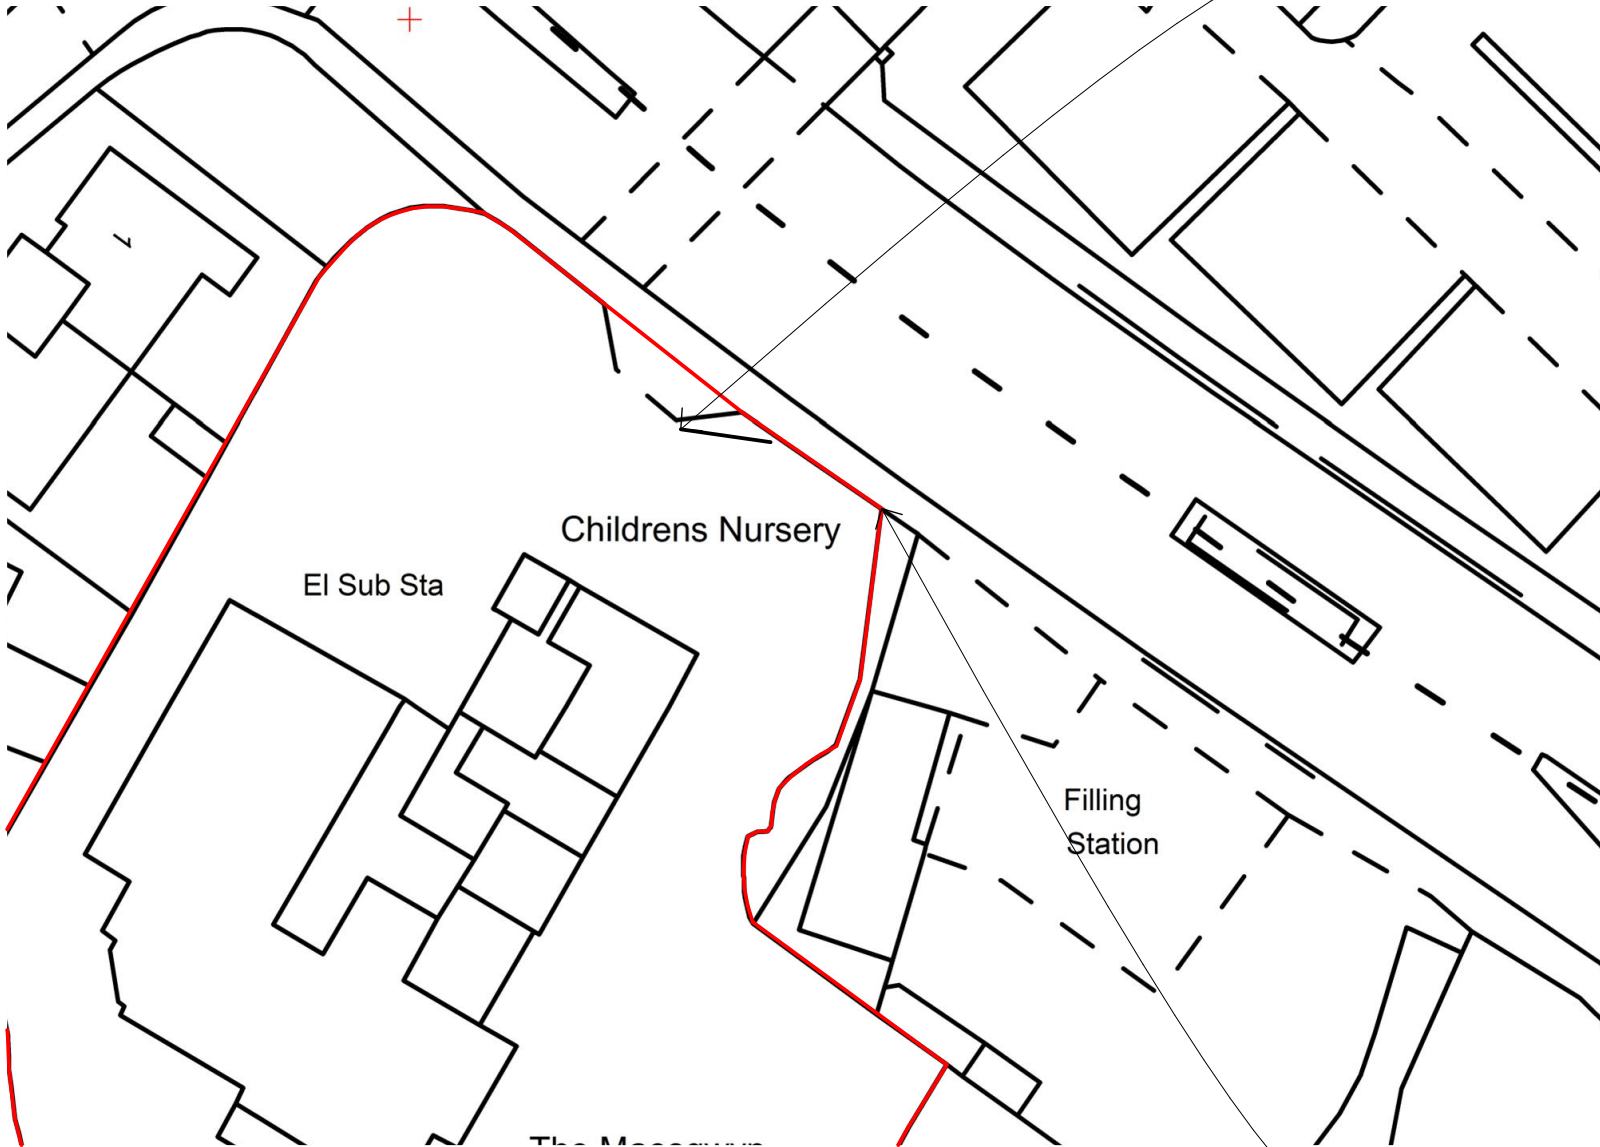

Sign Panel Location

Application Site



ArdentLand

7 Bell Yard
London
WC2A 2JR
0203 925 4603
www.ardentland.com

Ardent Land Ref:

-

Project

Land at
Maesgwyn Hall,
Mold Rd,
Wrexham
LL11 2AF

Drawing Name

Site Plan - Proposed

Drawing Status

PLANNING

Revision

- First Formal Issue

CDDO

Date

6.04.2023

Drawing Scale @ A4

1:500

Layout ID

Revision

T4786 A4 051

