



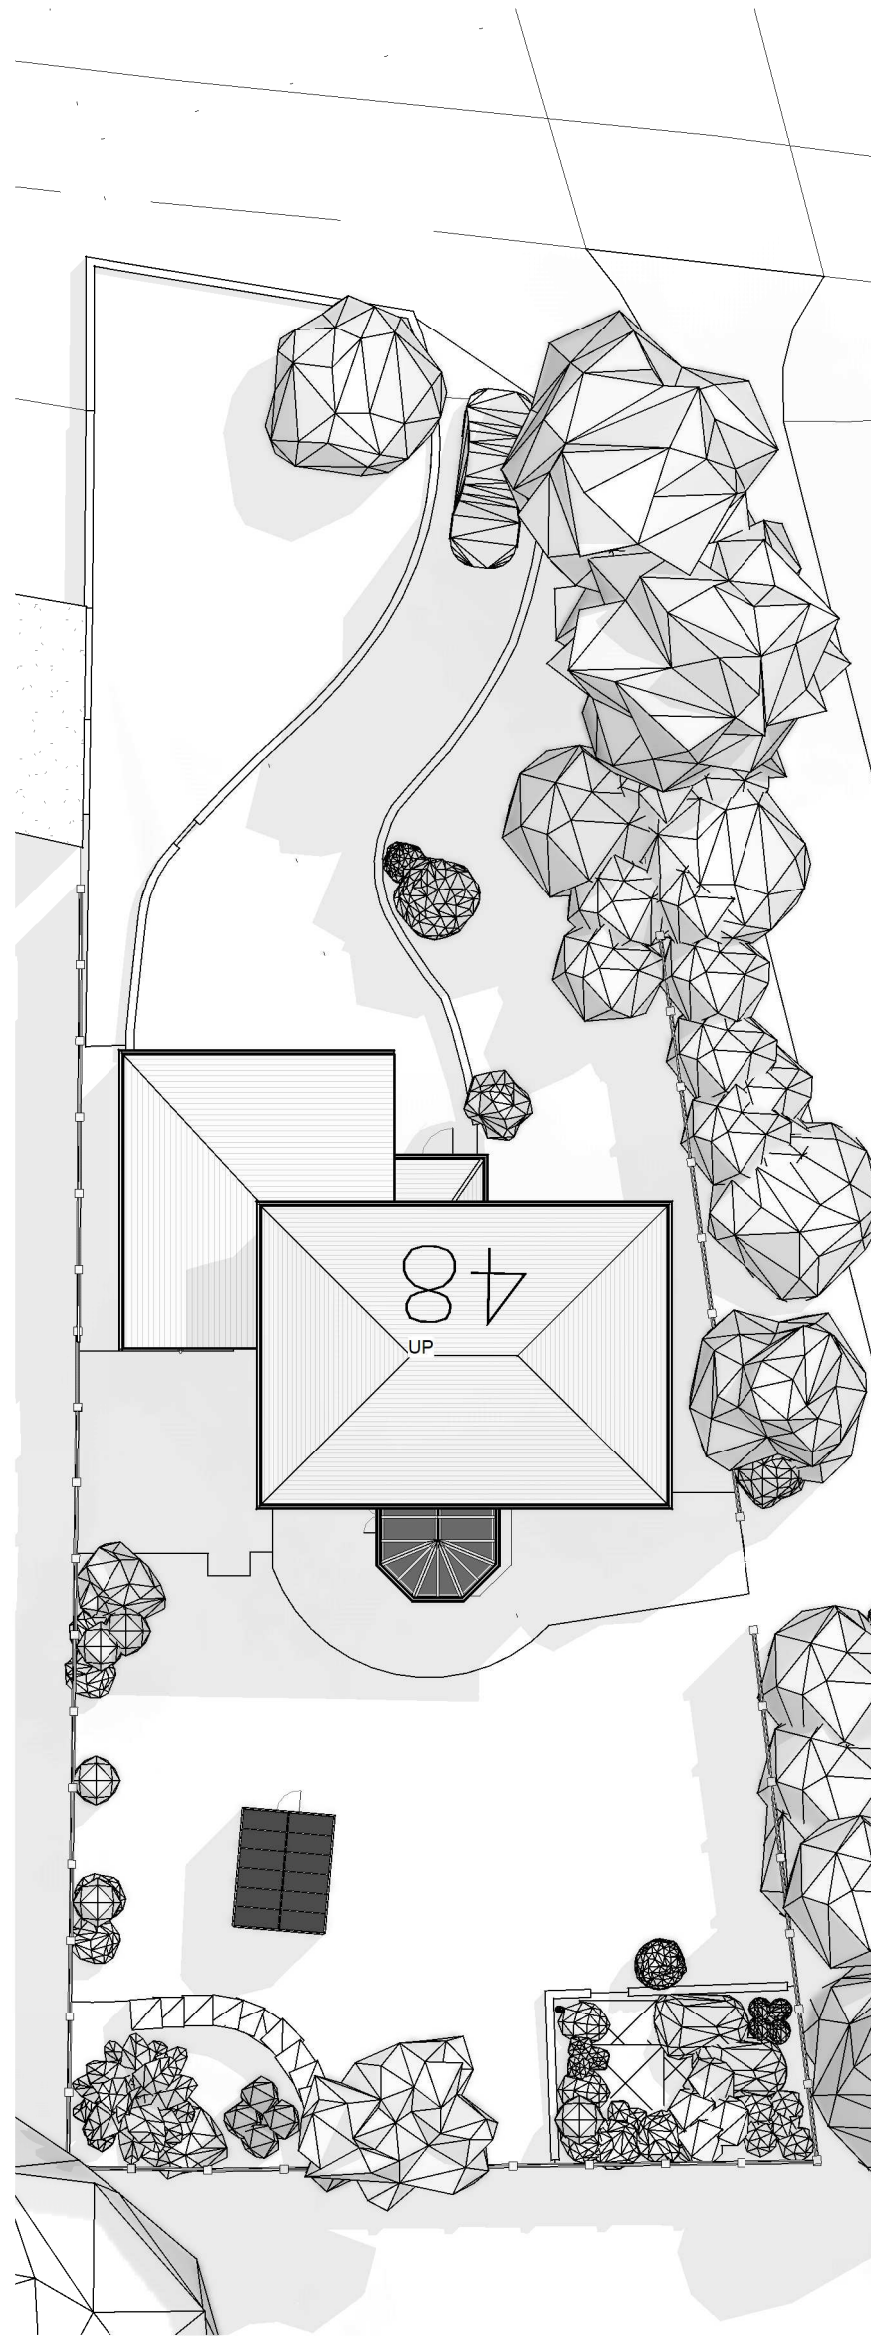

Site/Block Plan
Scale: 1 : 200




Ground Floor
Scale: 1 : 100

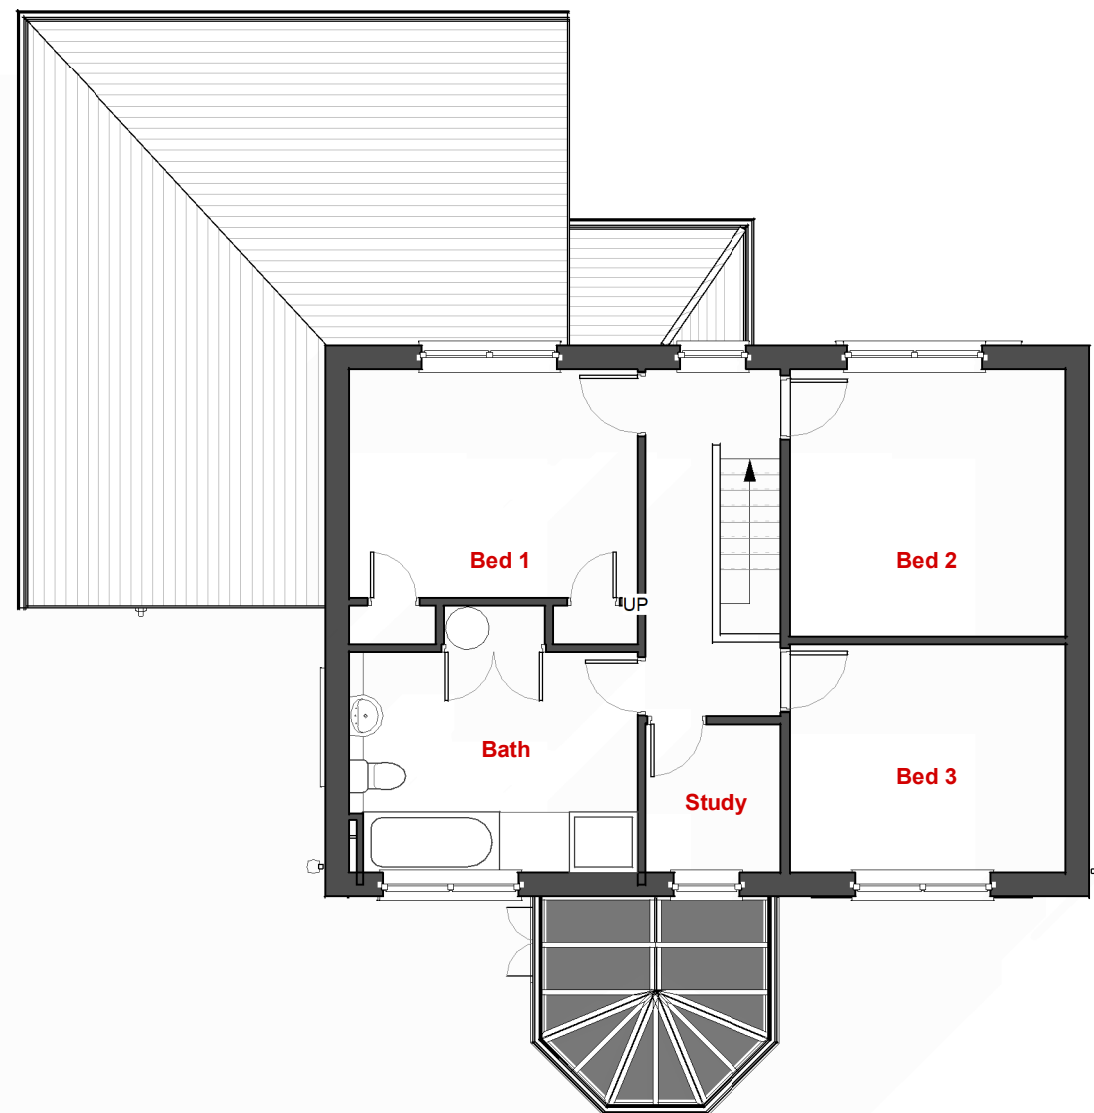


First Floor
Scale: 1 : 100



Front Elevation
Scale: 1 : 100

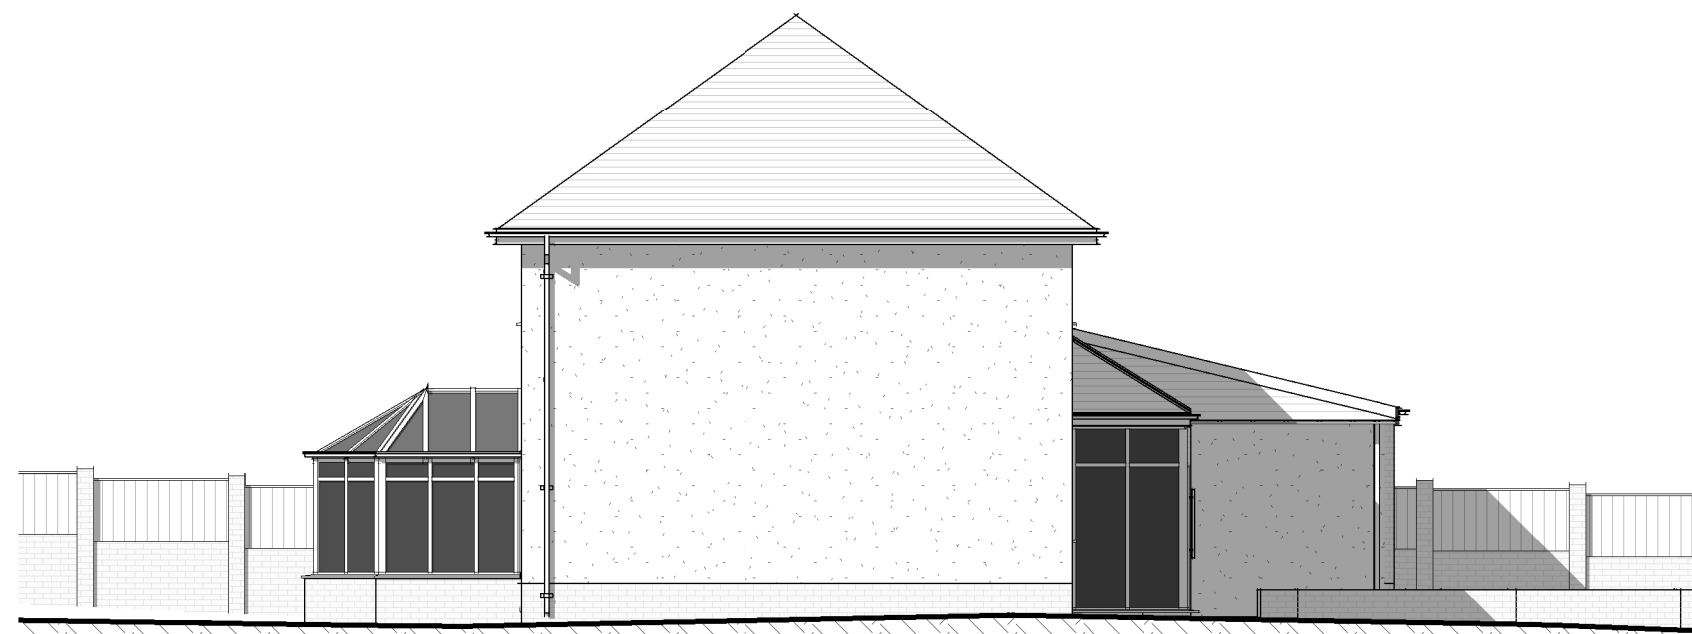


LHS Elevation
Scale: 1 : 100

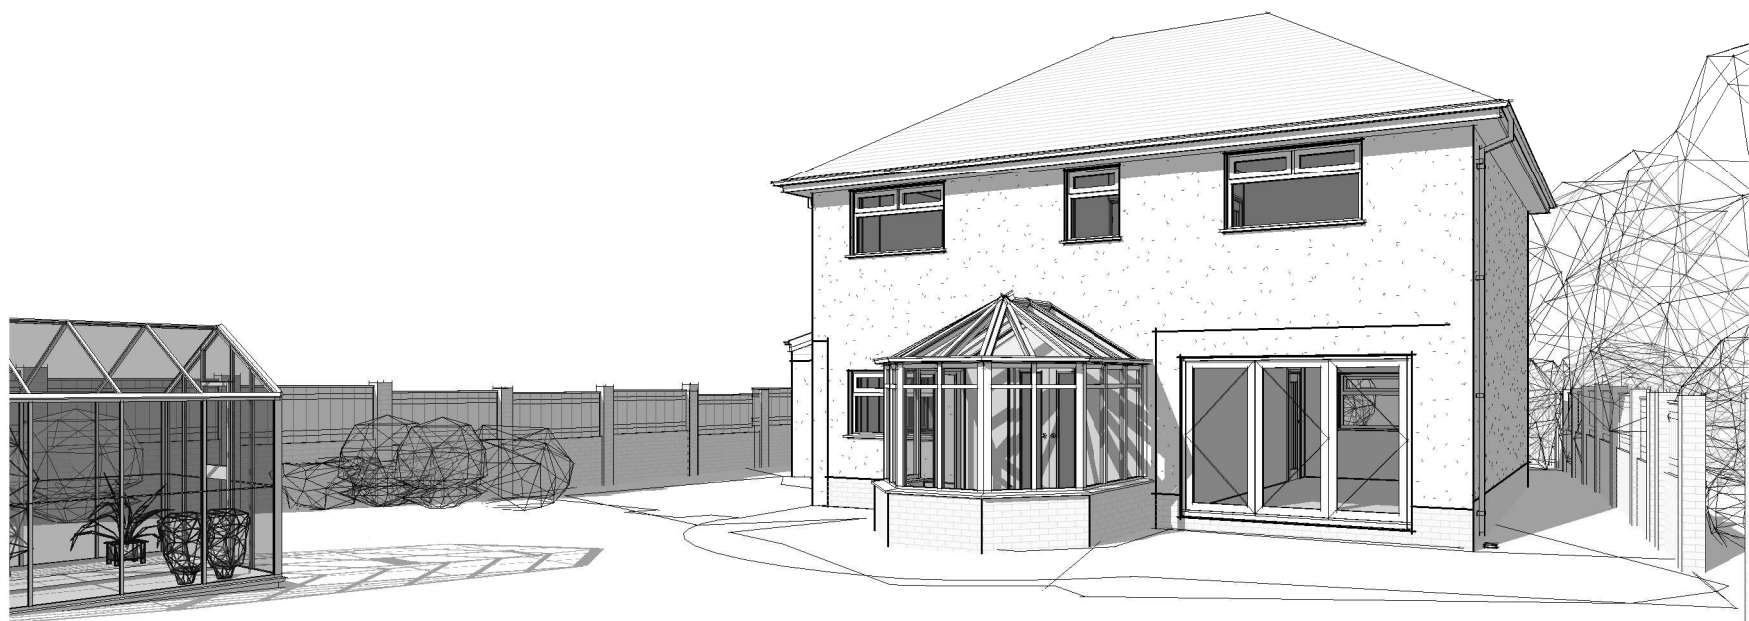

Rear View
Scale:



Rear Elevation
Scale: 1 : 100

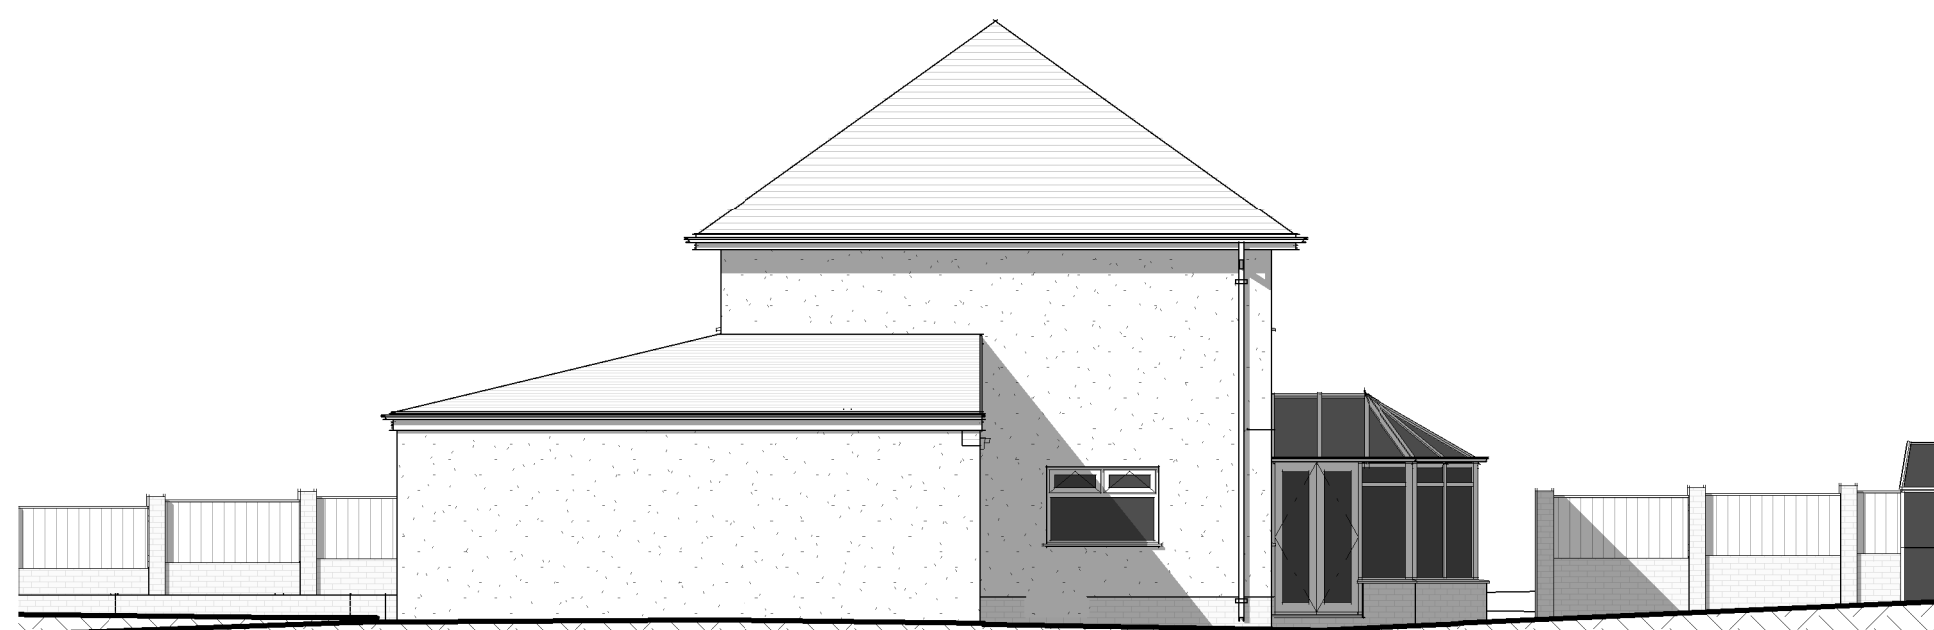

RHS Elevation
Scale: 1 : 100

CityArchitectural Ltd.

R.I.B.A. Chartered Architects
Holly House, Guilden Sutton Lane, Guilden Sutton
CH3 7EX
Tel: 01244 341 662
info@cityarchitectural.co.uk
www.cityarchitectural.co.uk

Project: Hillock Lane

Drawing: GA as Existing

Client: Mr & Mrs Rogers

Sheet Size: A1L Scale: as shown at A1

Project / Drawing / Revision
PL02