




EXISTING FRONT ELEVATION

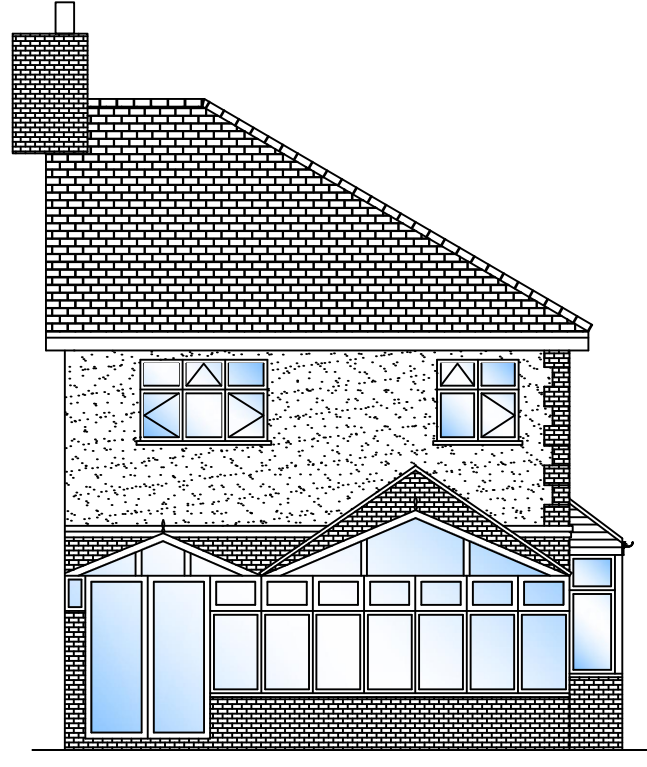


EXISTING REAR ELEVATION




EXISTING SIDE ELEVATION



PROPOSED FRONT ELEVATION

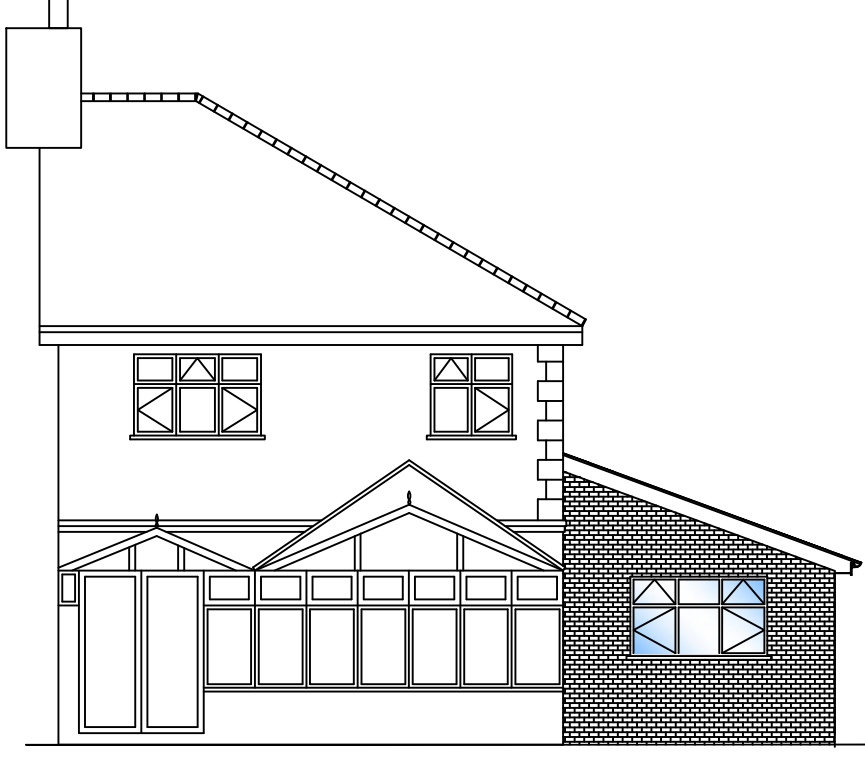


PROPOSED REAR ELEVATION

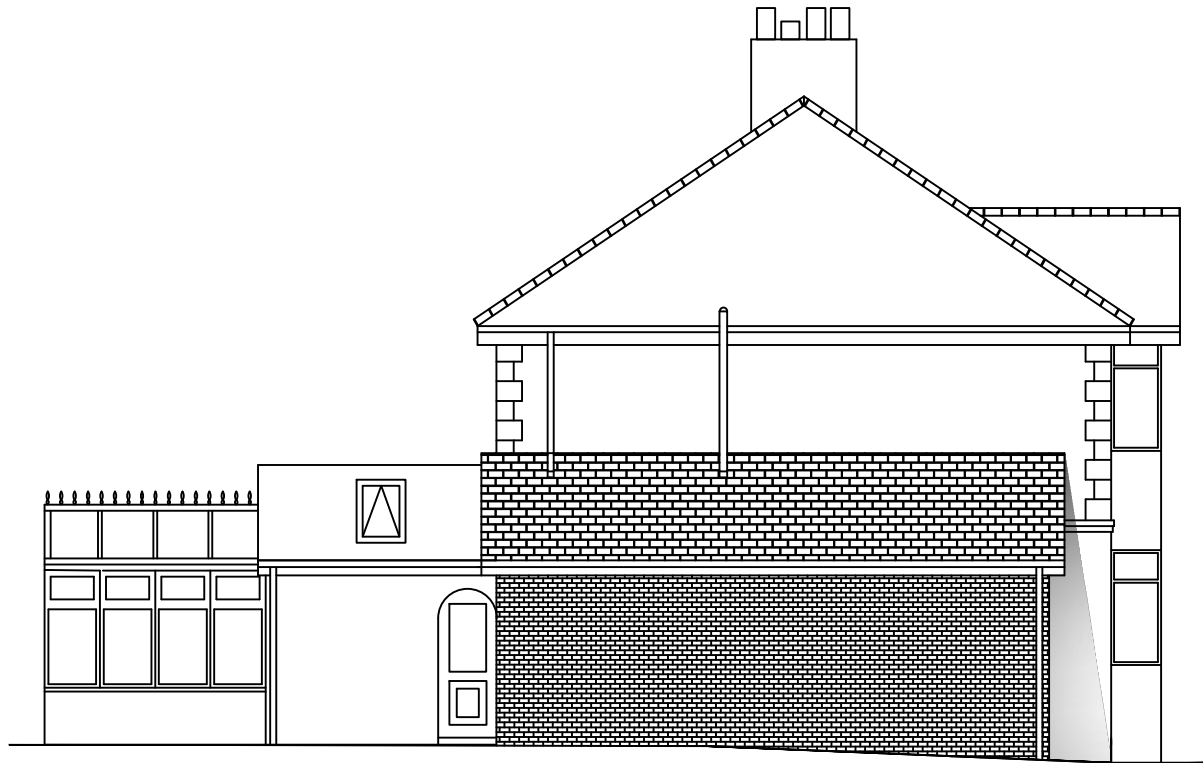


PROPOSED SIDE ELEVATION



EXISTING SITE PLAN @ 1:500

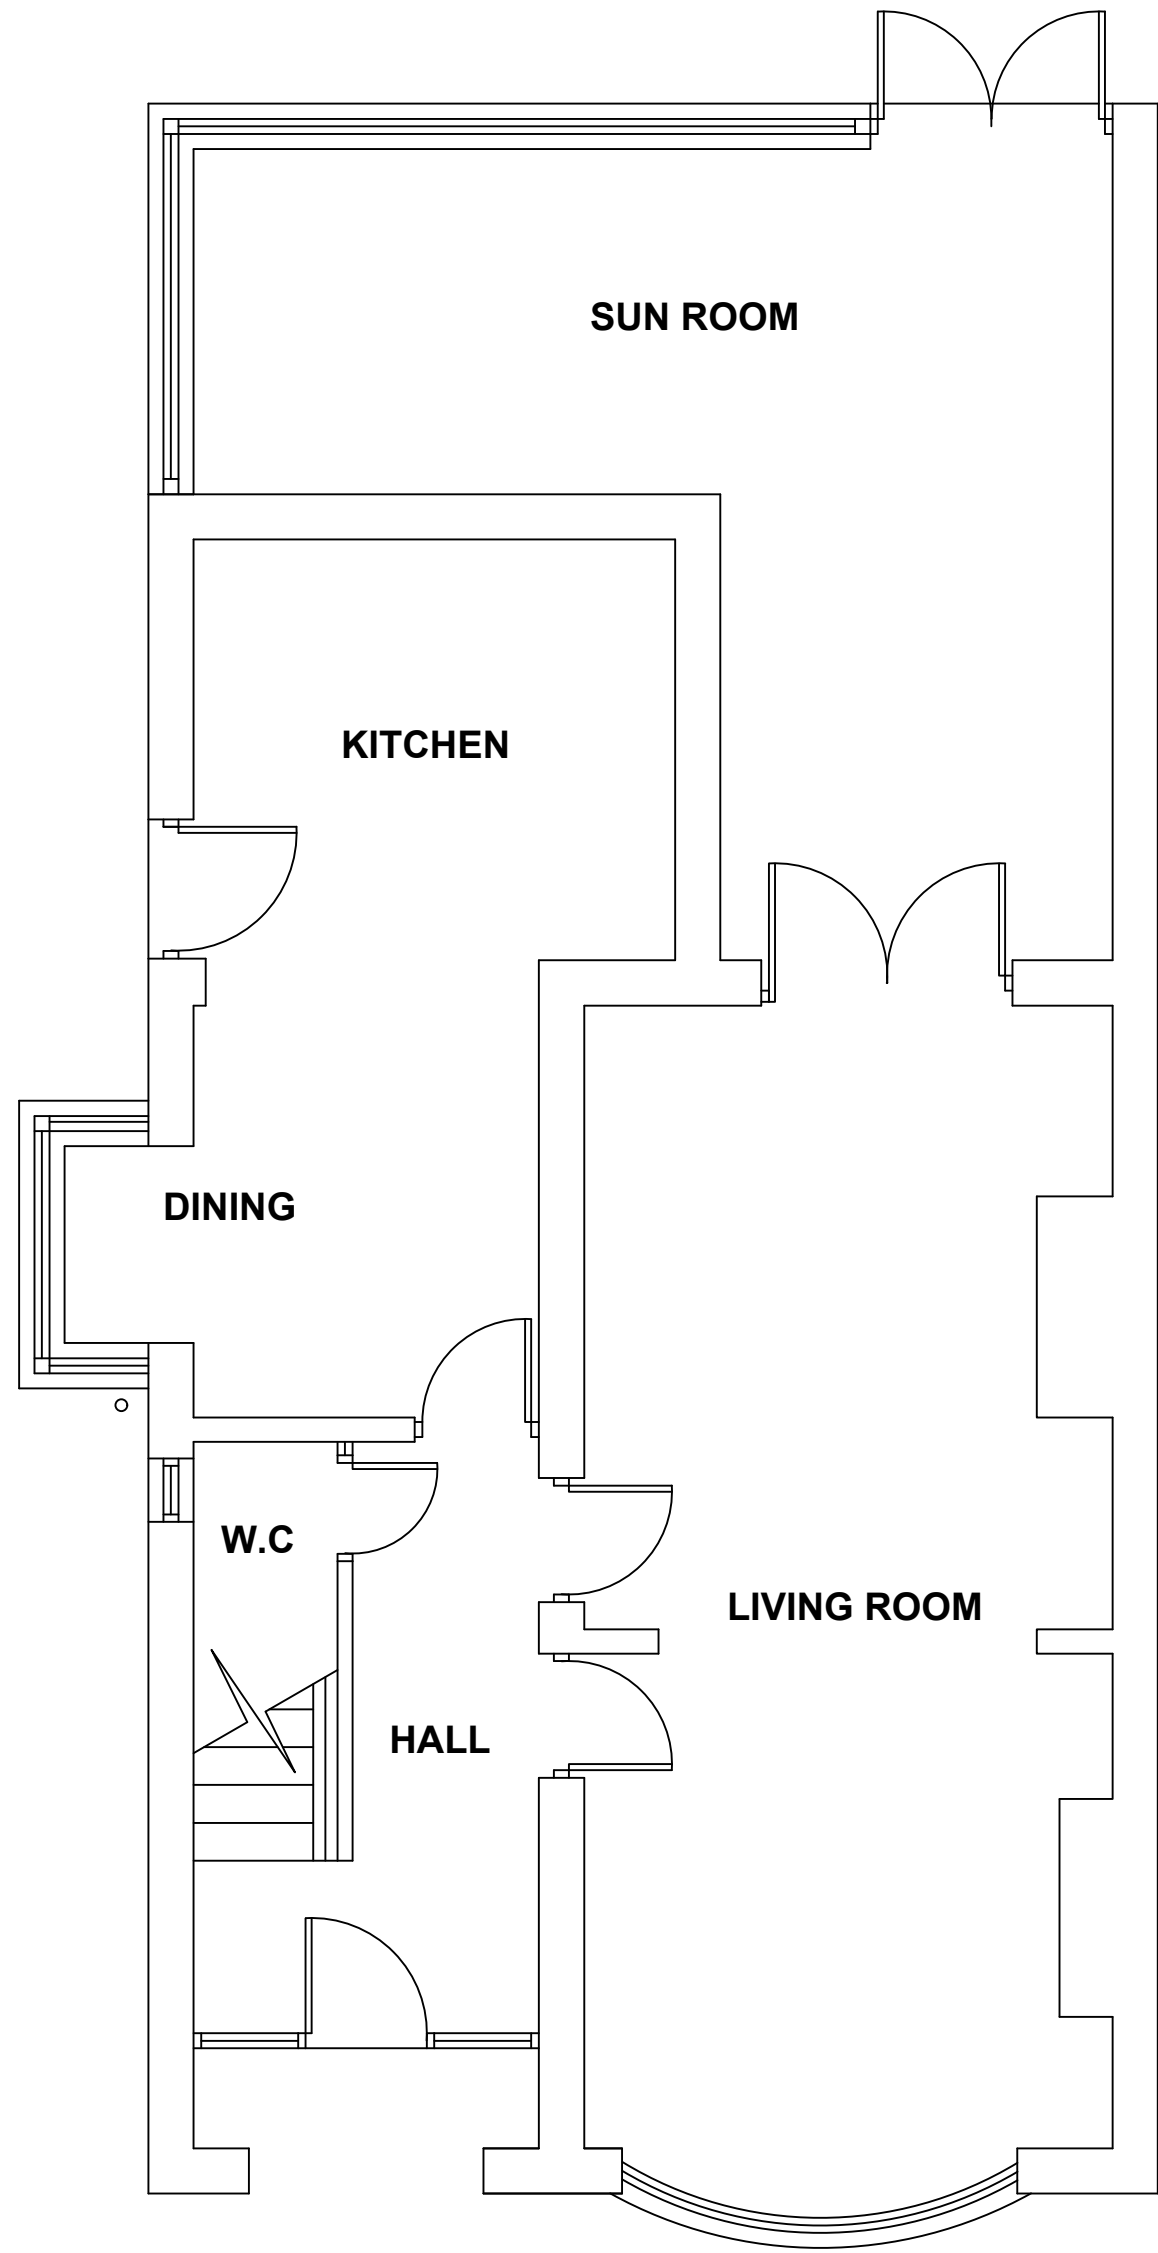


EXISTING GROUND FLOOR PLAN

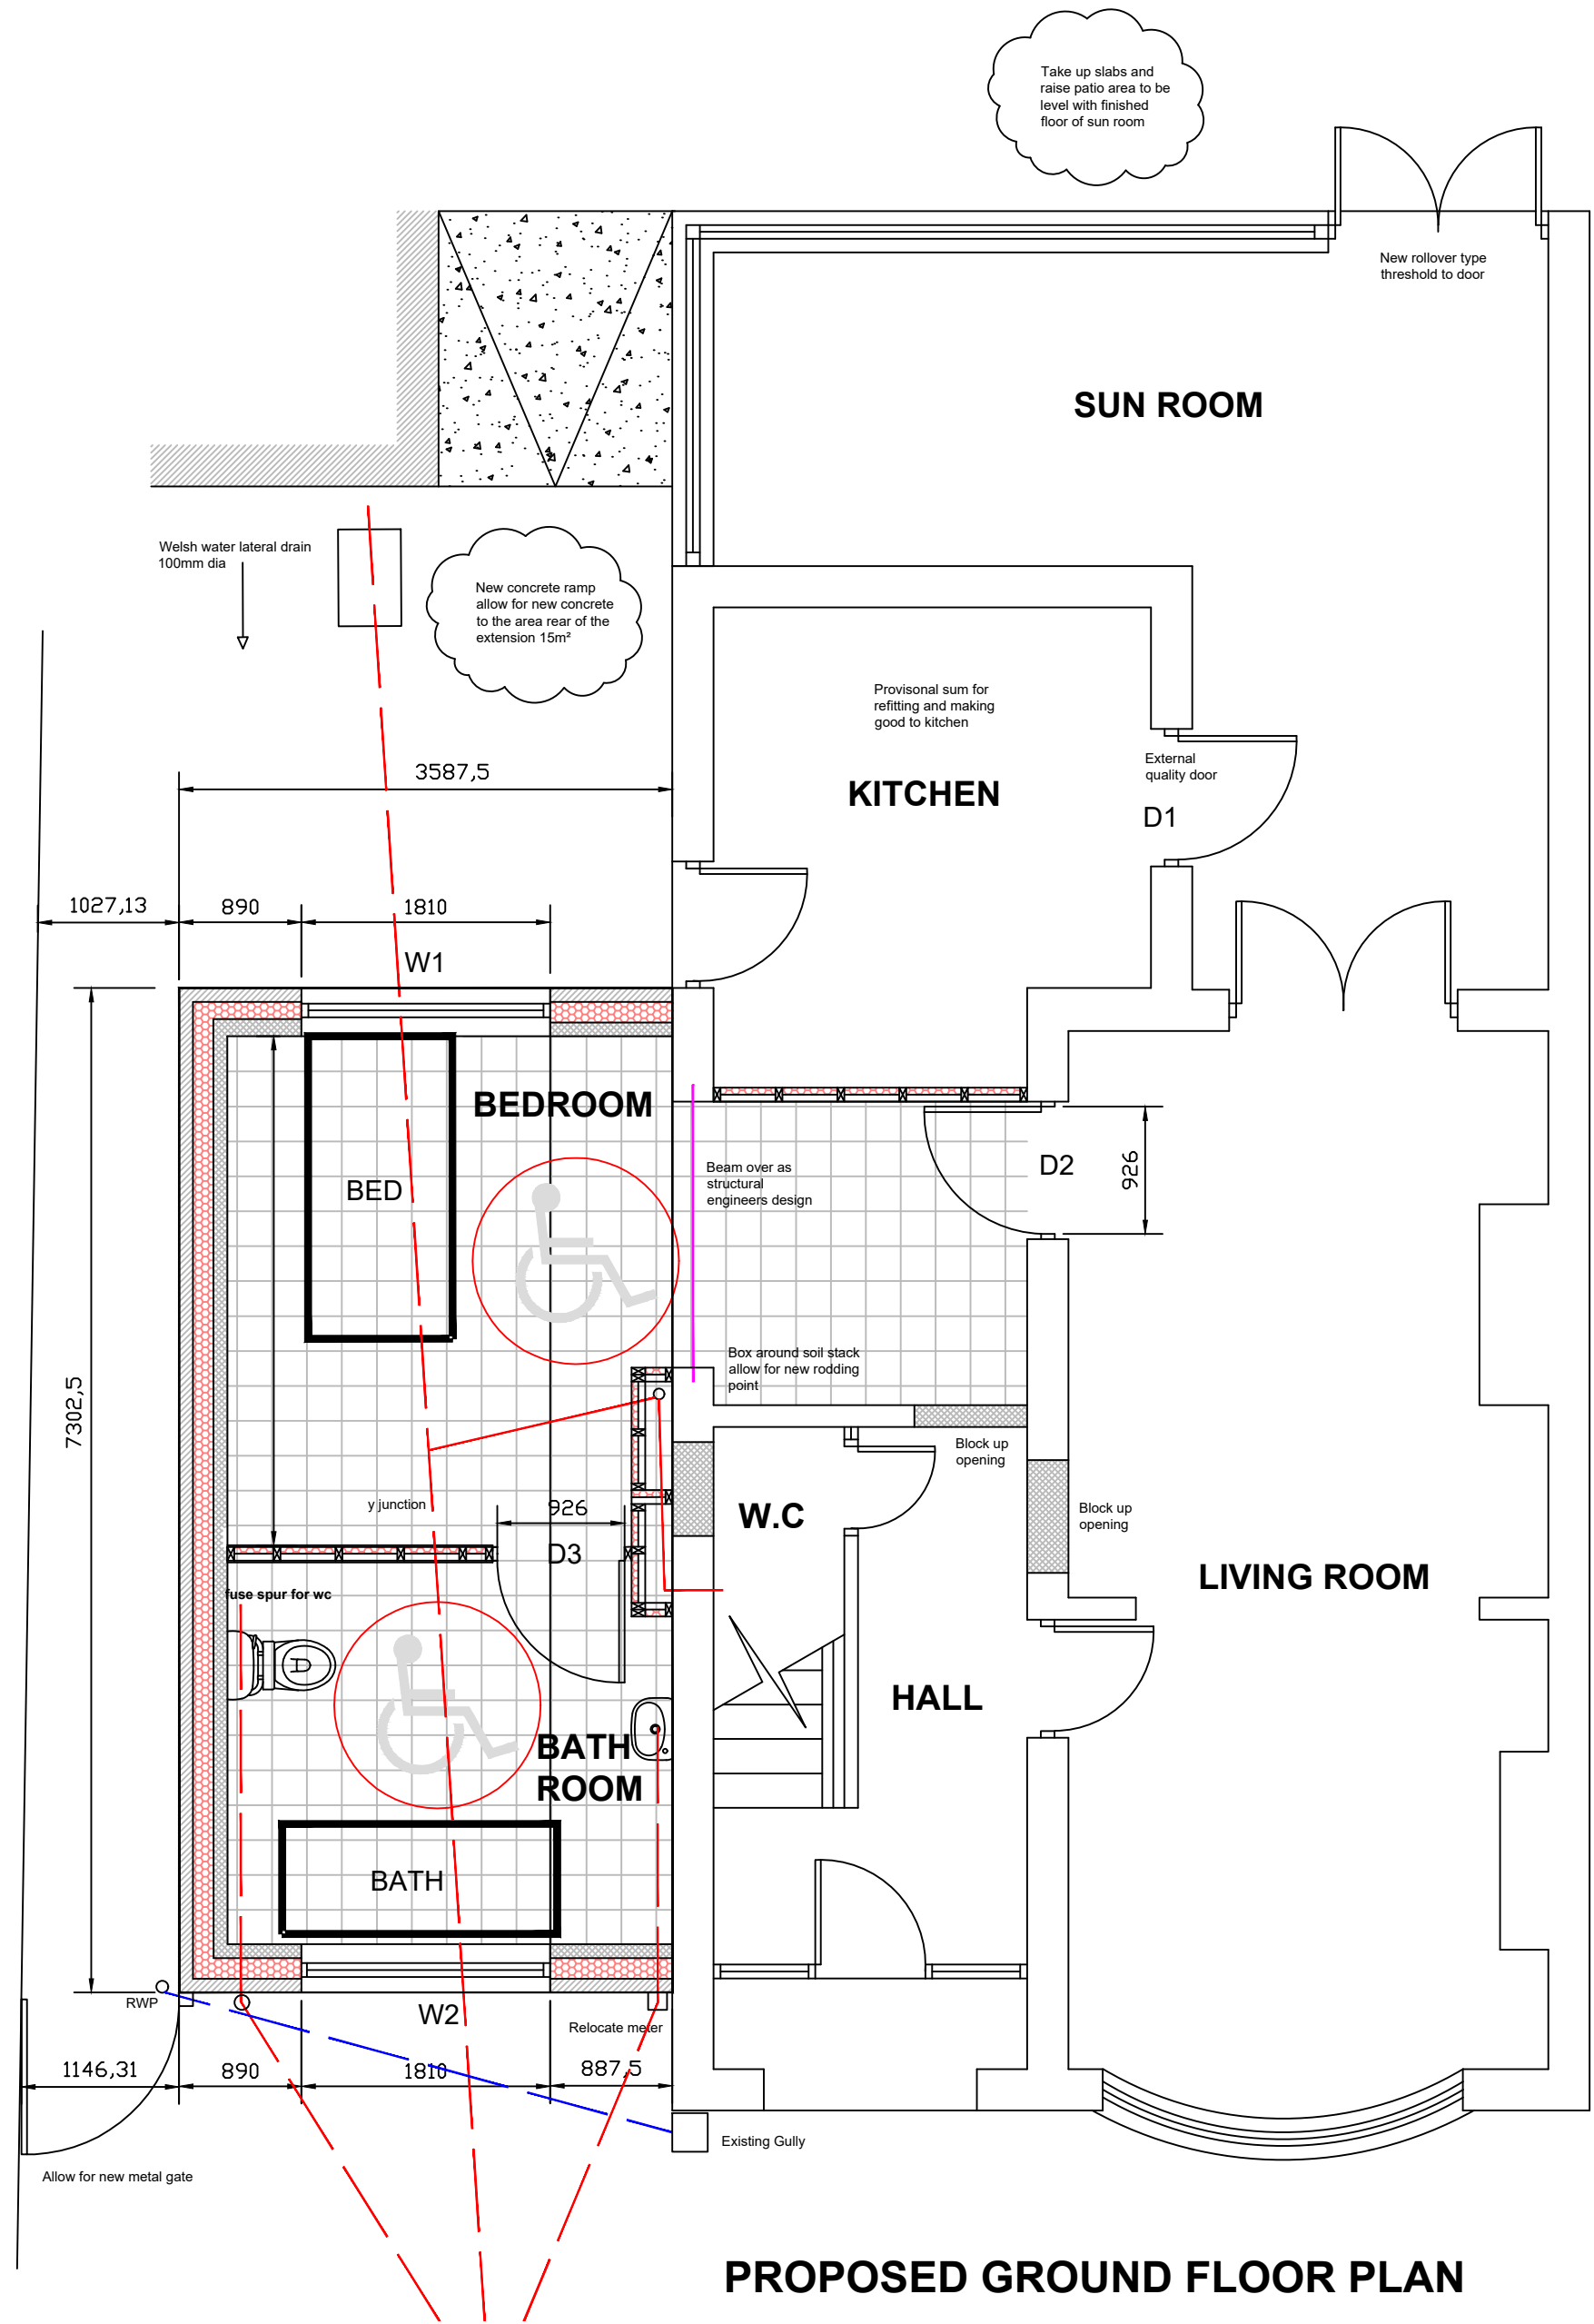

PROPOSED GROUND FLOOR PLAN



PROPOSED SITE PLAN @ 1:500

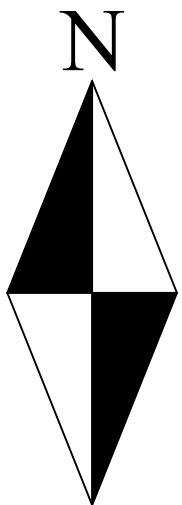

ADDITIONAL FIRST FLOOR SPACE

Wrexham
STEPHEN T. BAYLEY
HEAD OF ASSETS AND ECONOMIC DEVELOPMENT DEPARTMENT.
CROWN BUILDINGS, 31 CHESTER STREET,
WREXHAM, LL13 8BG.
Tel: (01978) 292087 Fax: (01978) 292445

WREXHAM
STEPHEN T. BAYLEY
HEAD OF ASSETS AND ECONOMIC DEVELOPMENT DEPARTMENT.
CROWN BUILDINGS, 31 CHESTER STREET,
WREXHAM, LL13 8BG.
Tel: (01978) 292087 Fax: (01978) 292445

Project:
73, Box Lane, Wrexham, LL12 8DA

Detail:
Existing and Proposed Plans

Drawn/Checked: MAF	Date: March 2023	AutoCad File Ref:
Scale: 1:100 & 1:50	Project No: PD2022/008	Dwg No: 01
		Rev: 01