



SOUTH ELEVATION

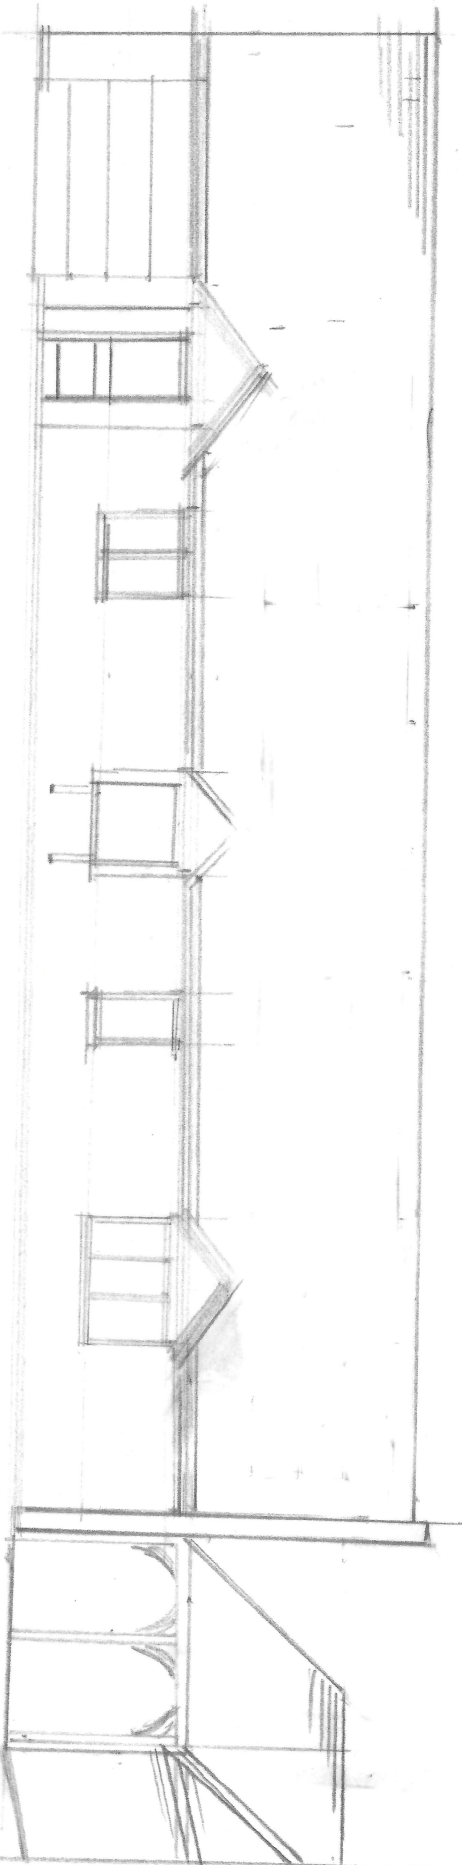

NORTH ELEVATION

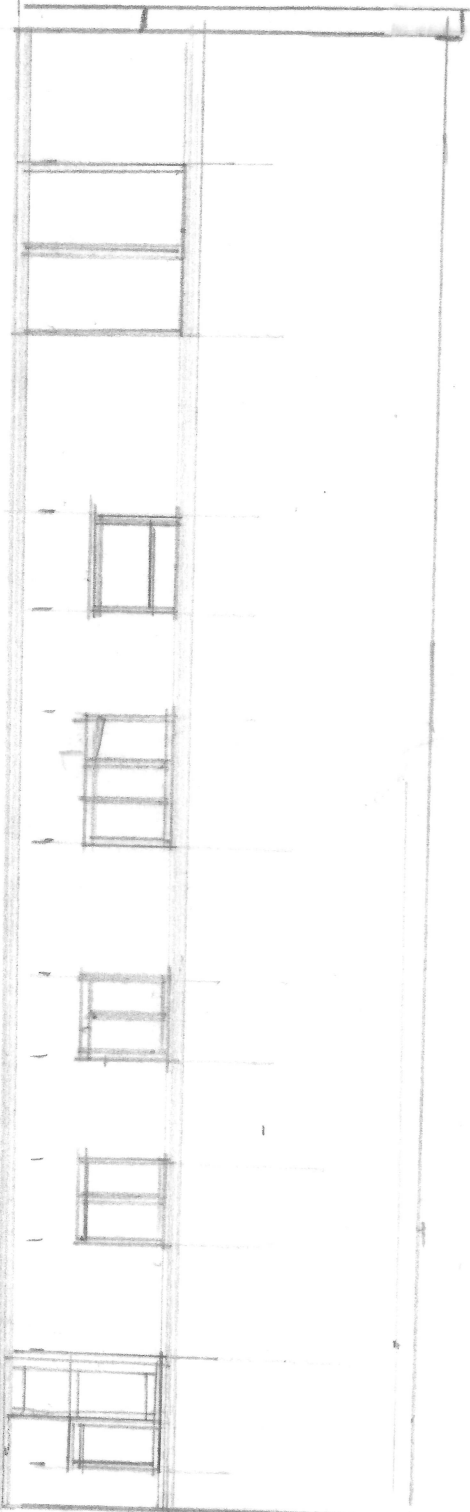

THE HAMMORPUS, CABNEY LANE BETTIS FIELD
PROPOSED SANITATION DOUBLE GARAGE
SCALE 1:100
15.10.2022
A14