



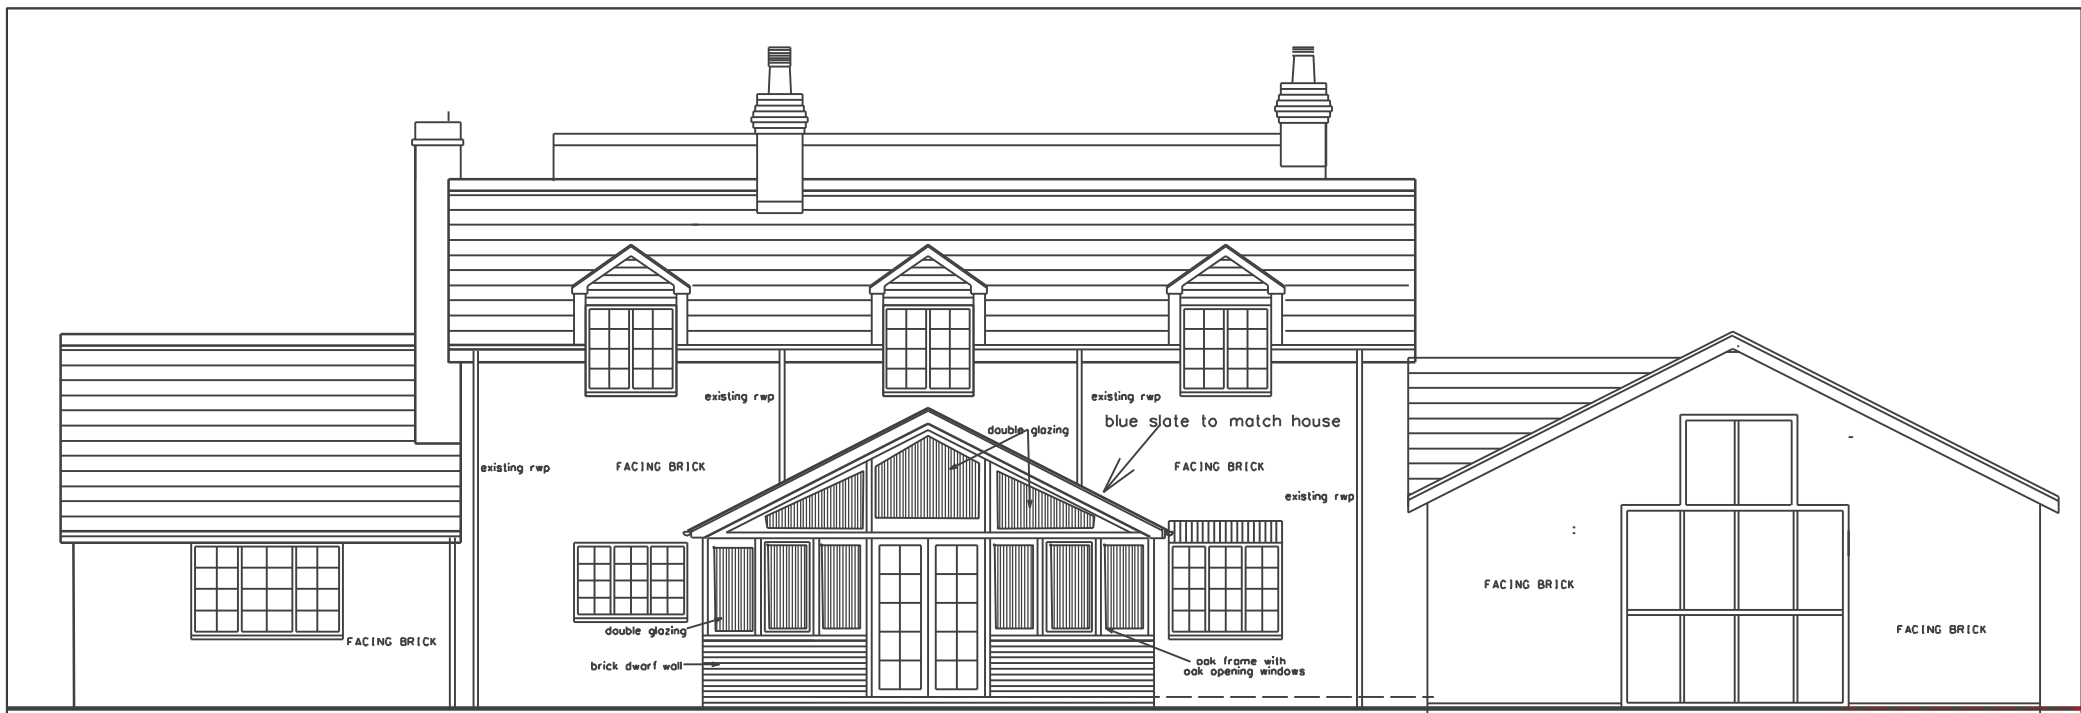

PROPOSED (NORTH) REAR ELEVATION

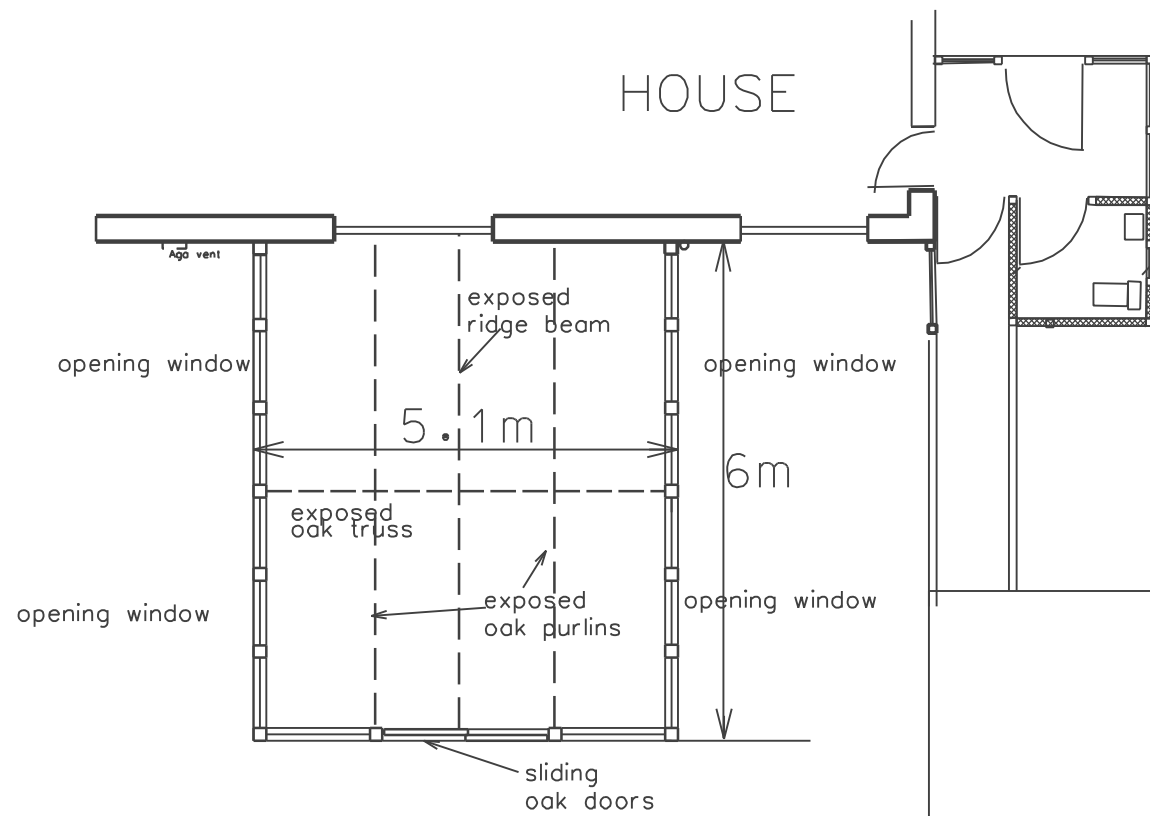

PROPOSED PLAN

SWINNIG POOL

John Pugh FRICS Chartered Building Surveyor, Conservation Consultant
 Bryn Coch Farm, Llanfair DC, Ruthin, Denbighshire, LL15 2SH Tele 01824 704358 Fax 704358
 MR.&MRS. S LLOYD
 ADREFELYN FARM PENELY WREXHAM LL13 0NF
 PROPOSED CONSERVATORY/ DINING ROOM
 PLAN AND ELEVATION PROPOSED

Drawn Scale 1:100 @ A3 Date 06.23 Status Draw No 507.04 Rev -