

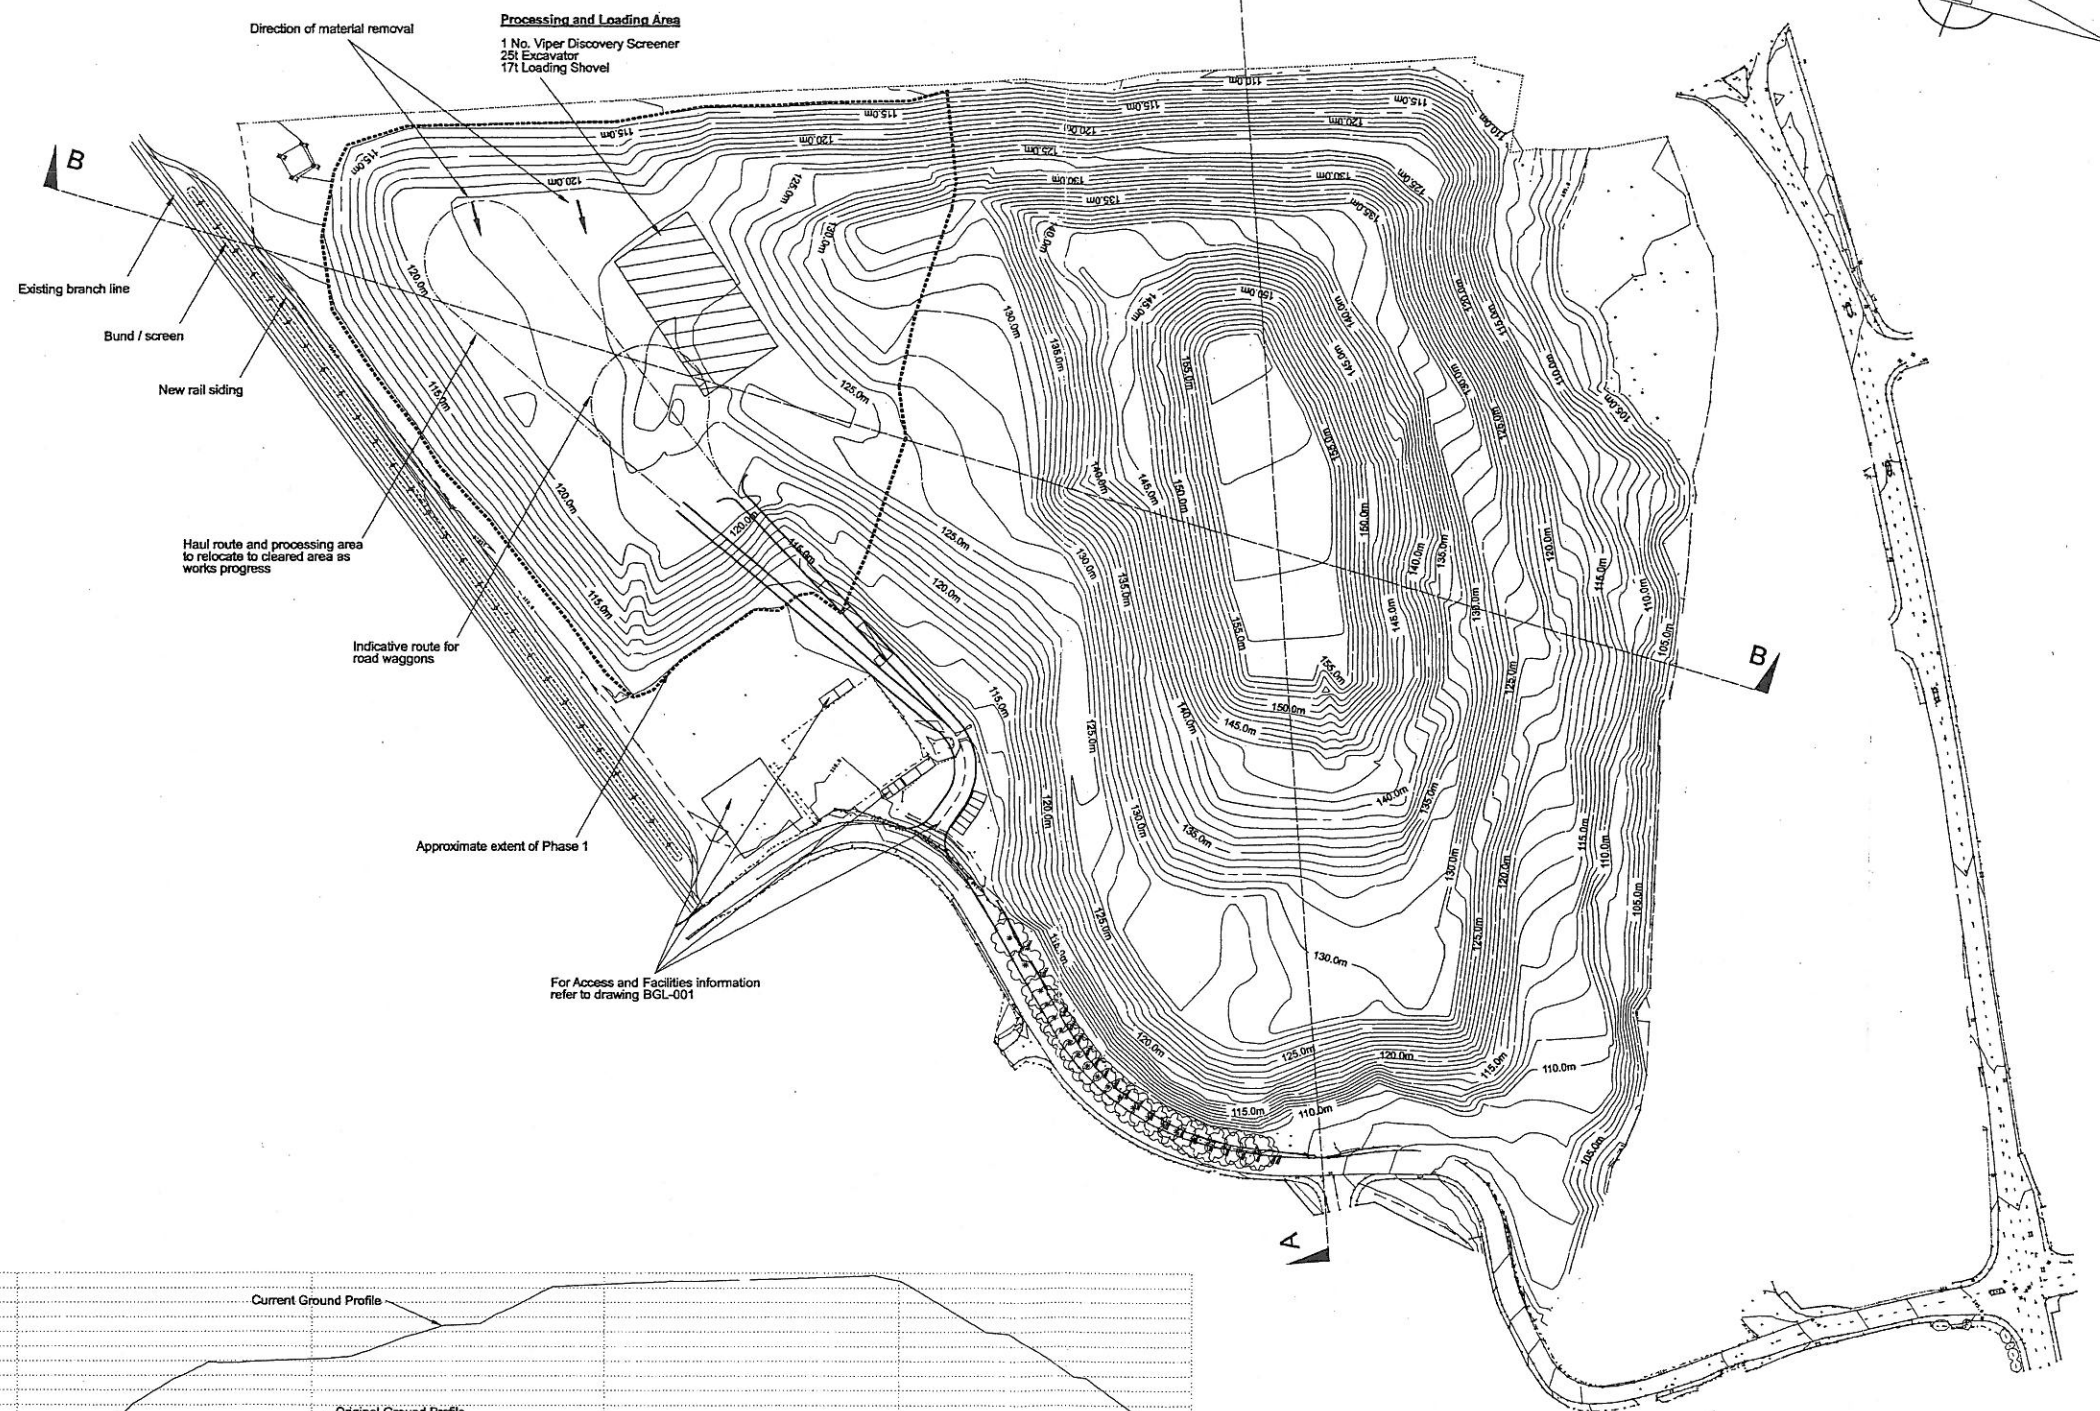
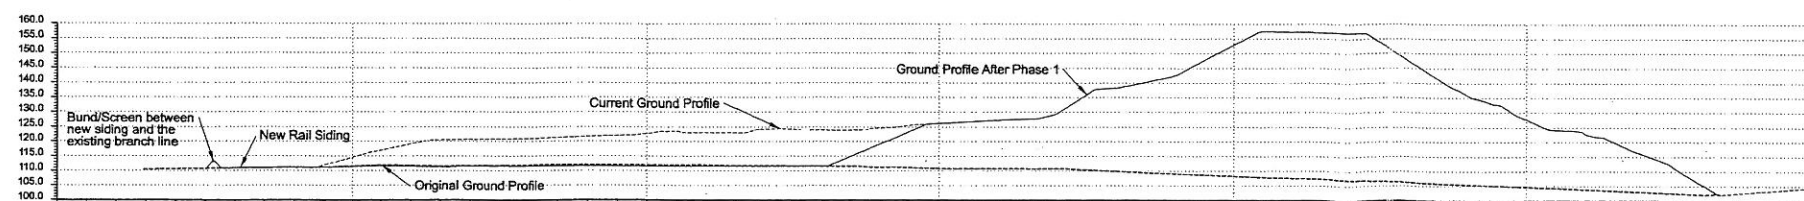


SECTION A:A

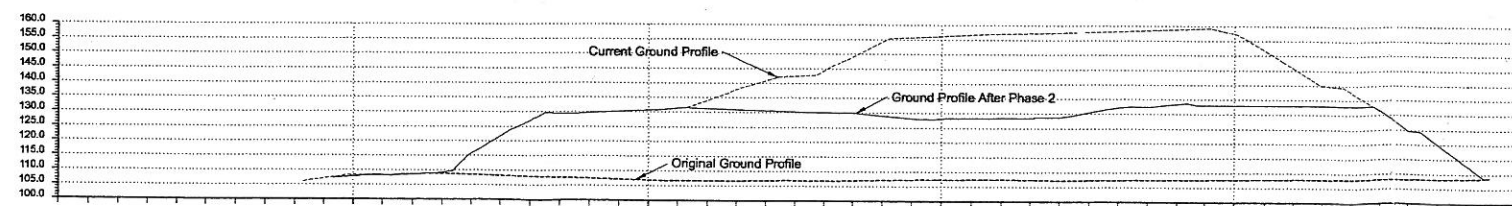


SECTION B:B

Client		
BERSHAM GLENSIDE LTD		
Job Title		
Bersham Colliery Tip		
Drawing Title		
Commencement of Phase 1 Plan and Profiles		
Scale at A1 1:1250		
Drawing Status		
Draft - For Information		
Date	Drawing No	Issue
02-10-06	BGL-002	A


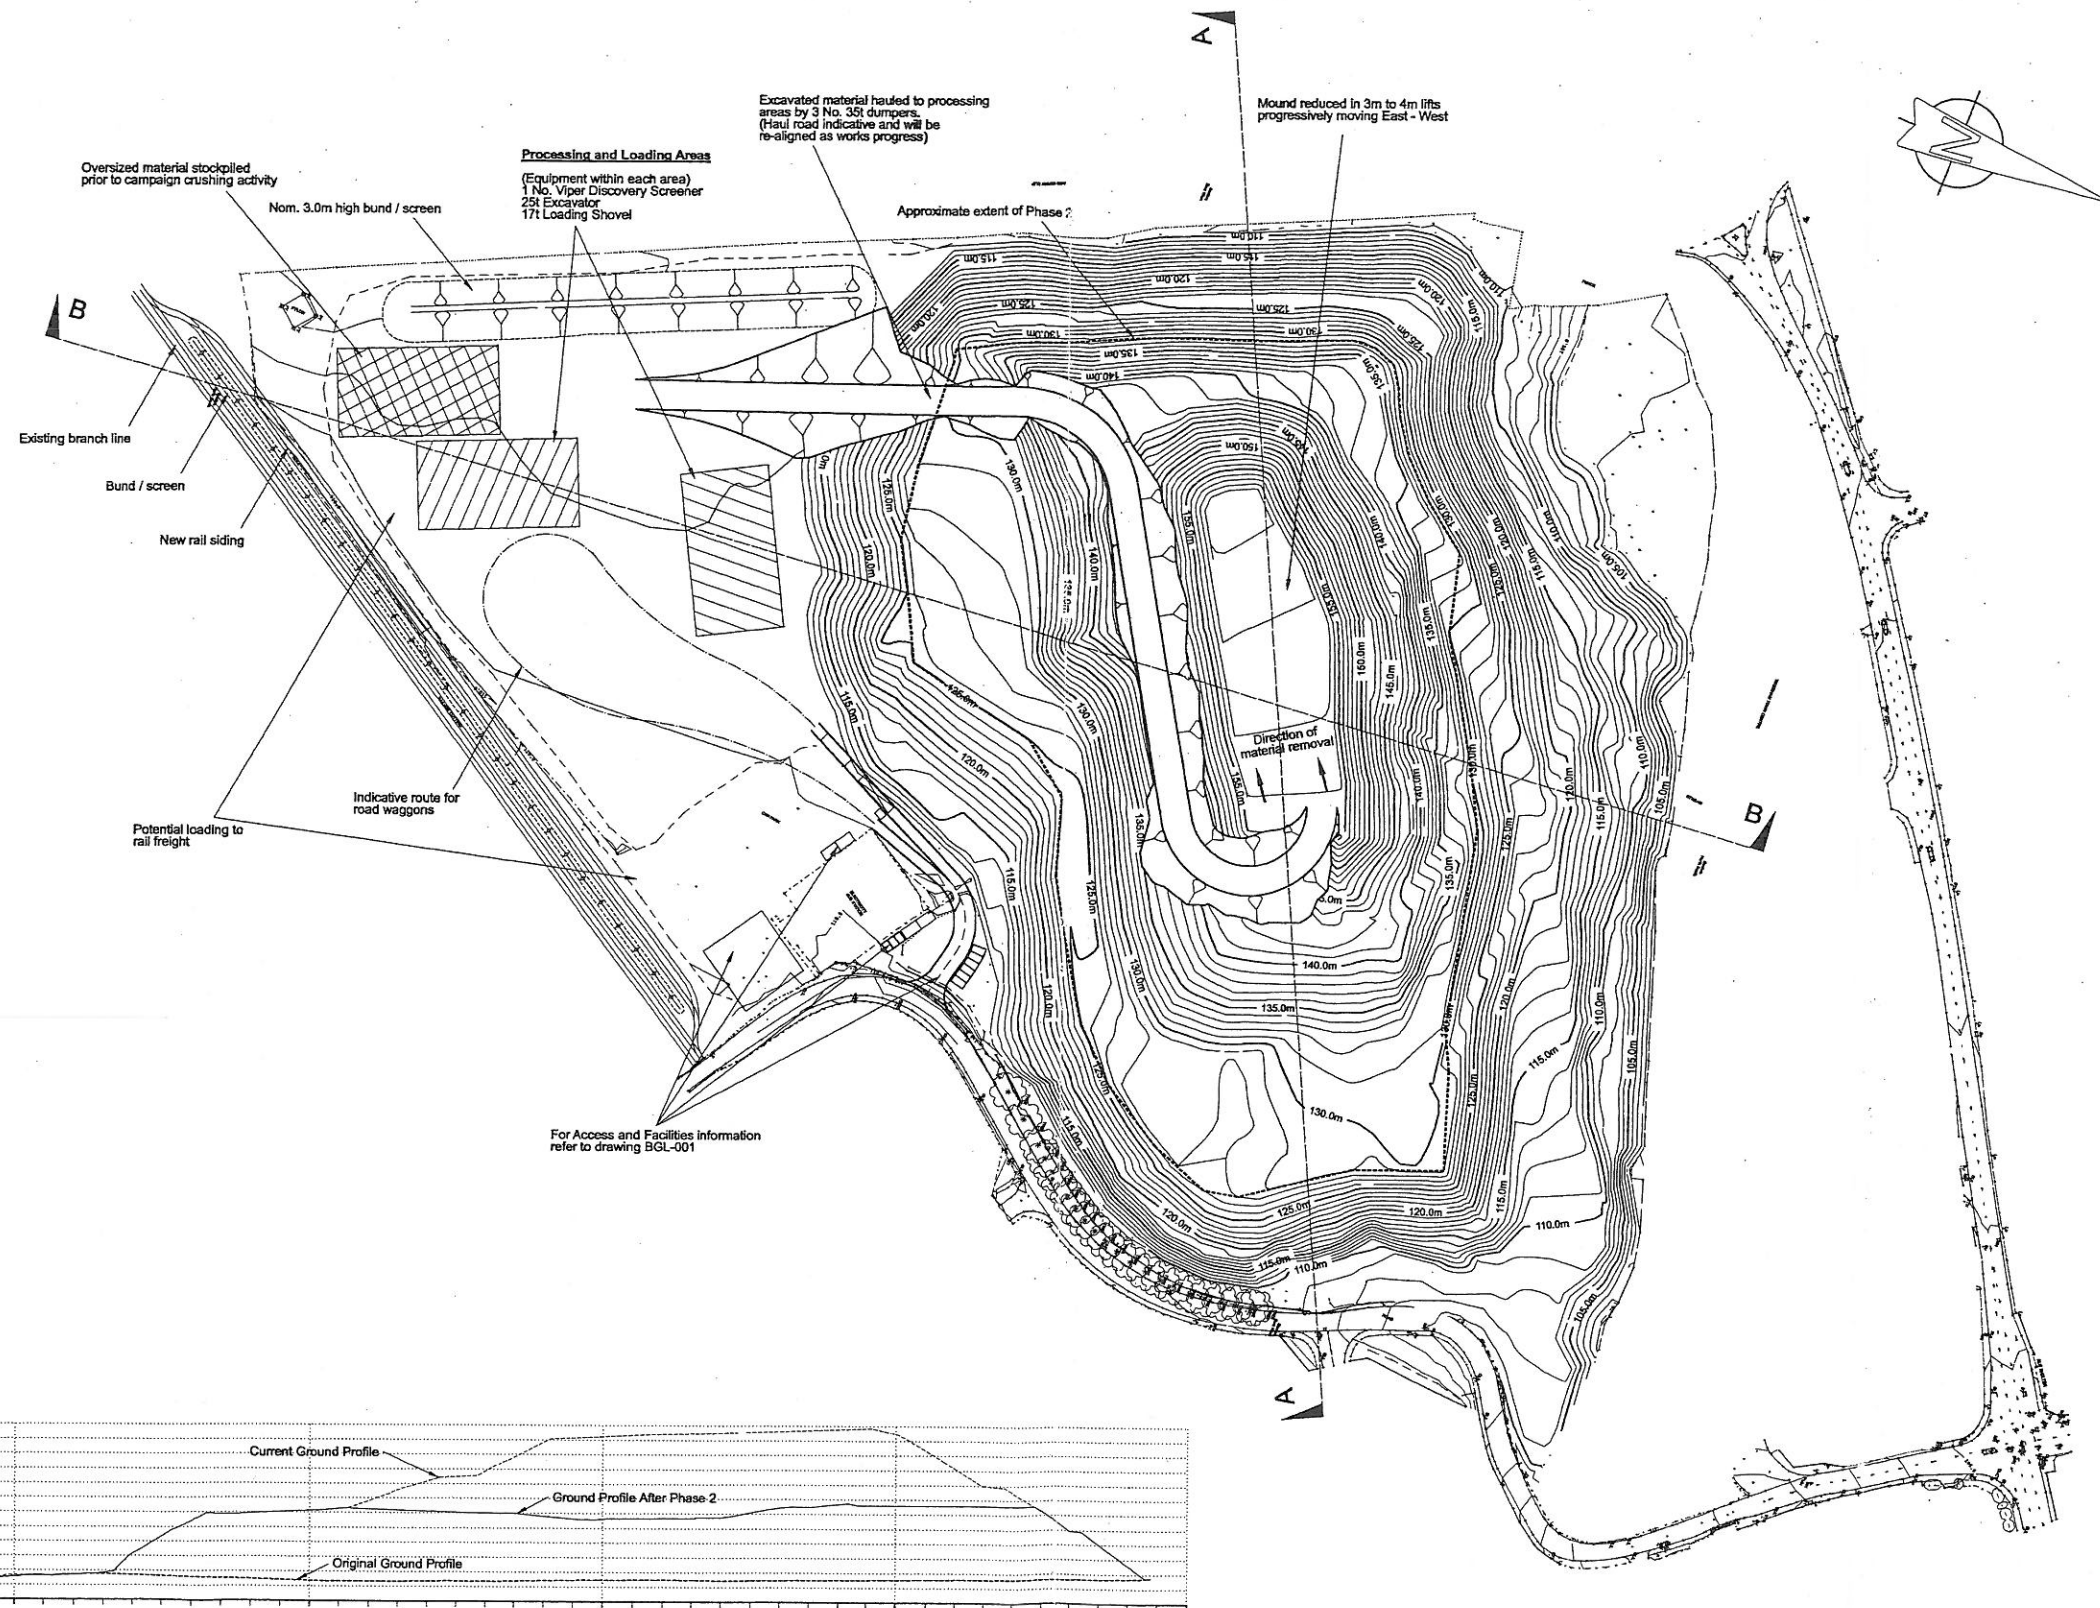


SECTION A:A

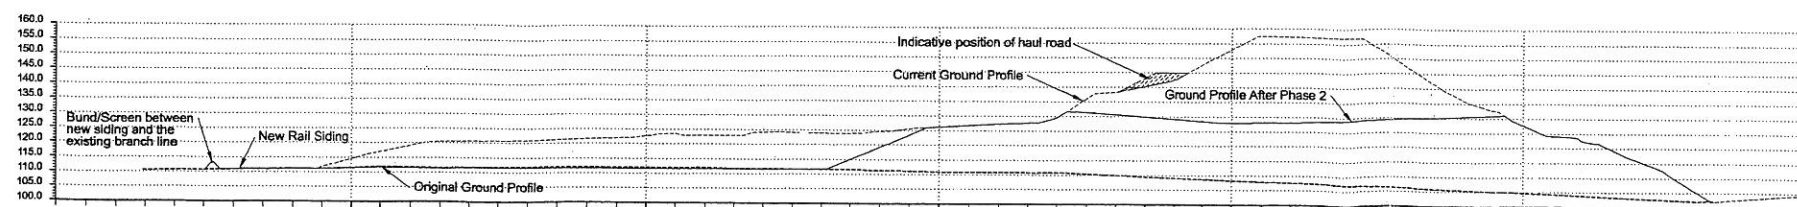


SECTION B:B

Client		
BERSHAM GLENSIDE LTD		
Job Title		
Bersham Colliery Tip		
Drawing Title		
Commencement of Phase 2 Plan and Profiles		
Scale at A1 1:1250		
Drawing Status		
Draft - For Information		
Date	Drawing No	Issue
02-10-06	BGL-003	A

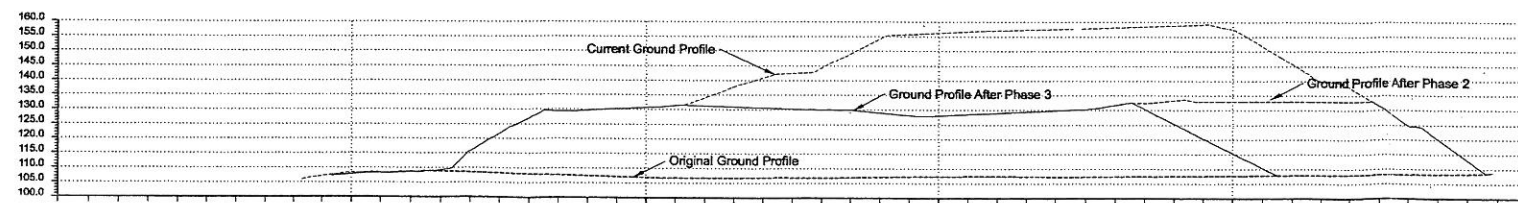
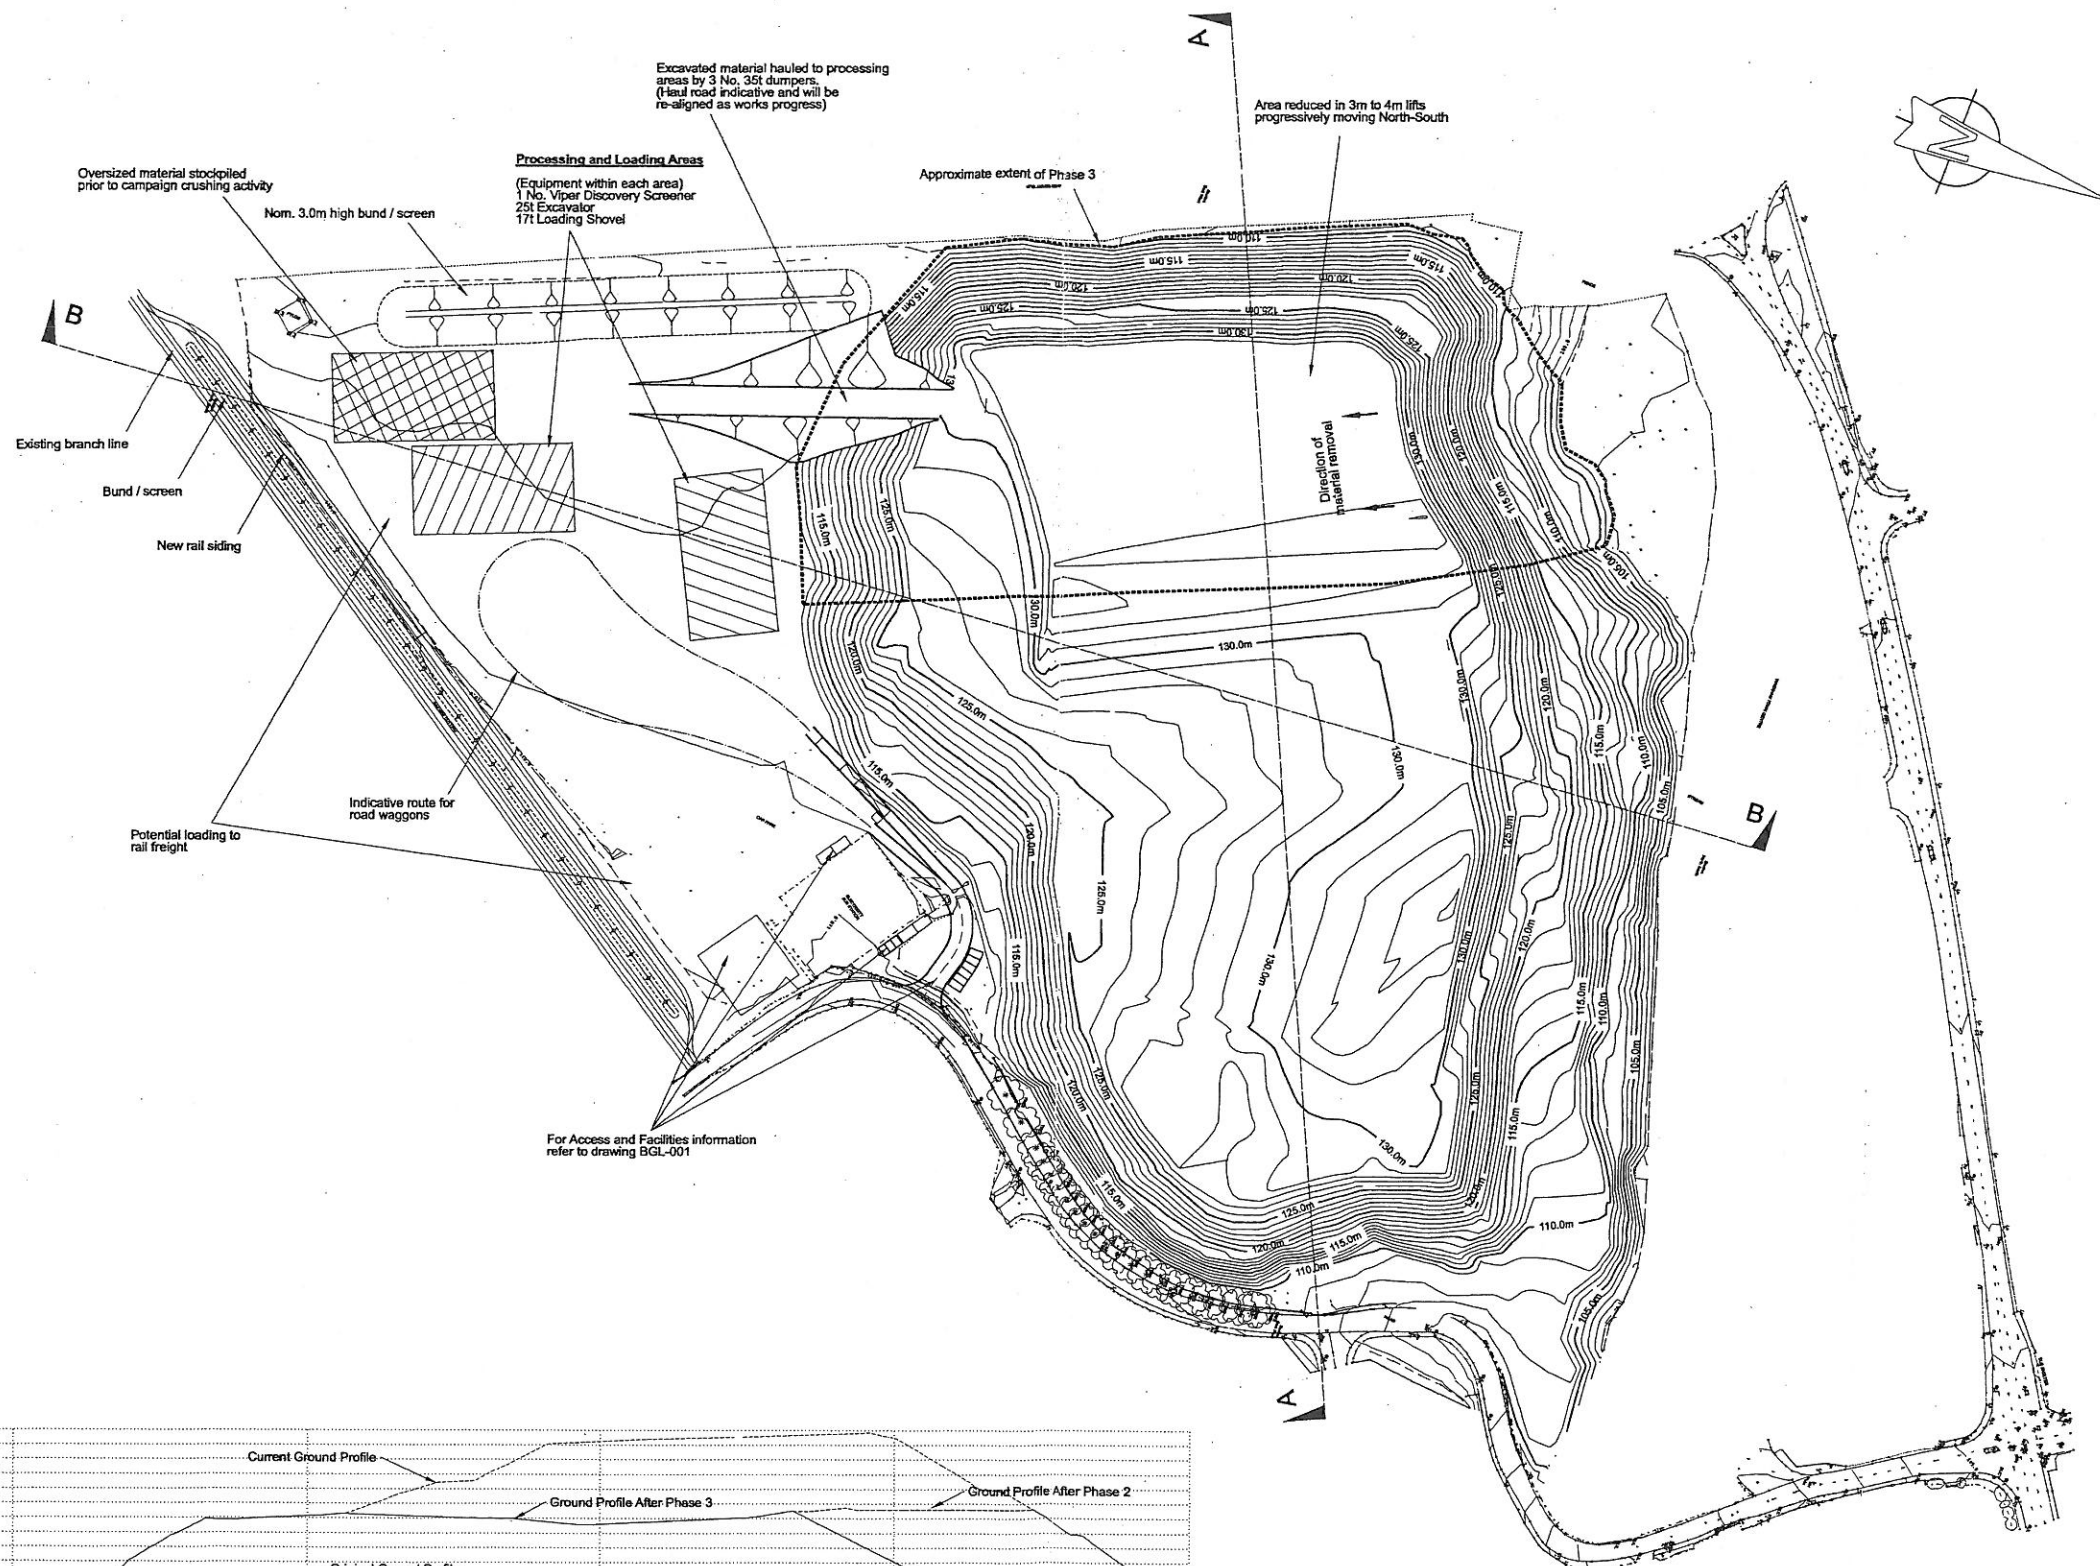


SECTION A:A

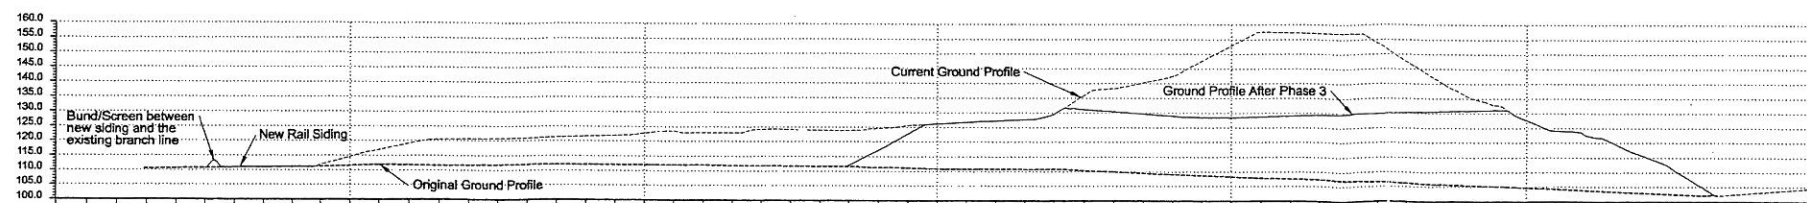


SECTION B:B

Client		
BERSHAM GLENSIDE LTD		
Job Title		
Bersham Colliery Tip		
Drawing Title		
Commencement of Phase 3 Plan and Profiles		
Scale at A1 1:1250		
Drawing Status		
Draft - For Information		
Date	Drawing No	Issue
02-10-06	BGL-004	A

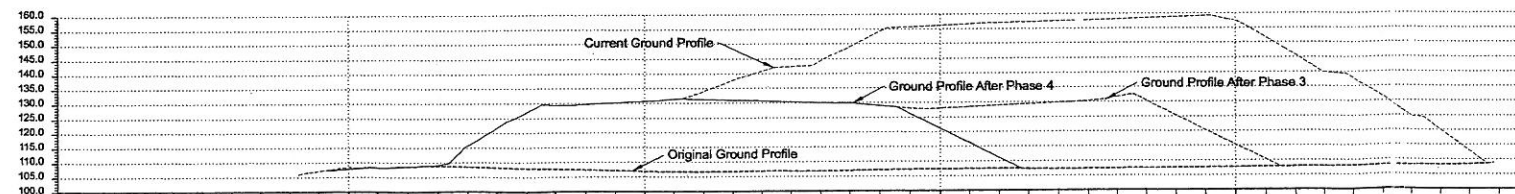
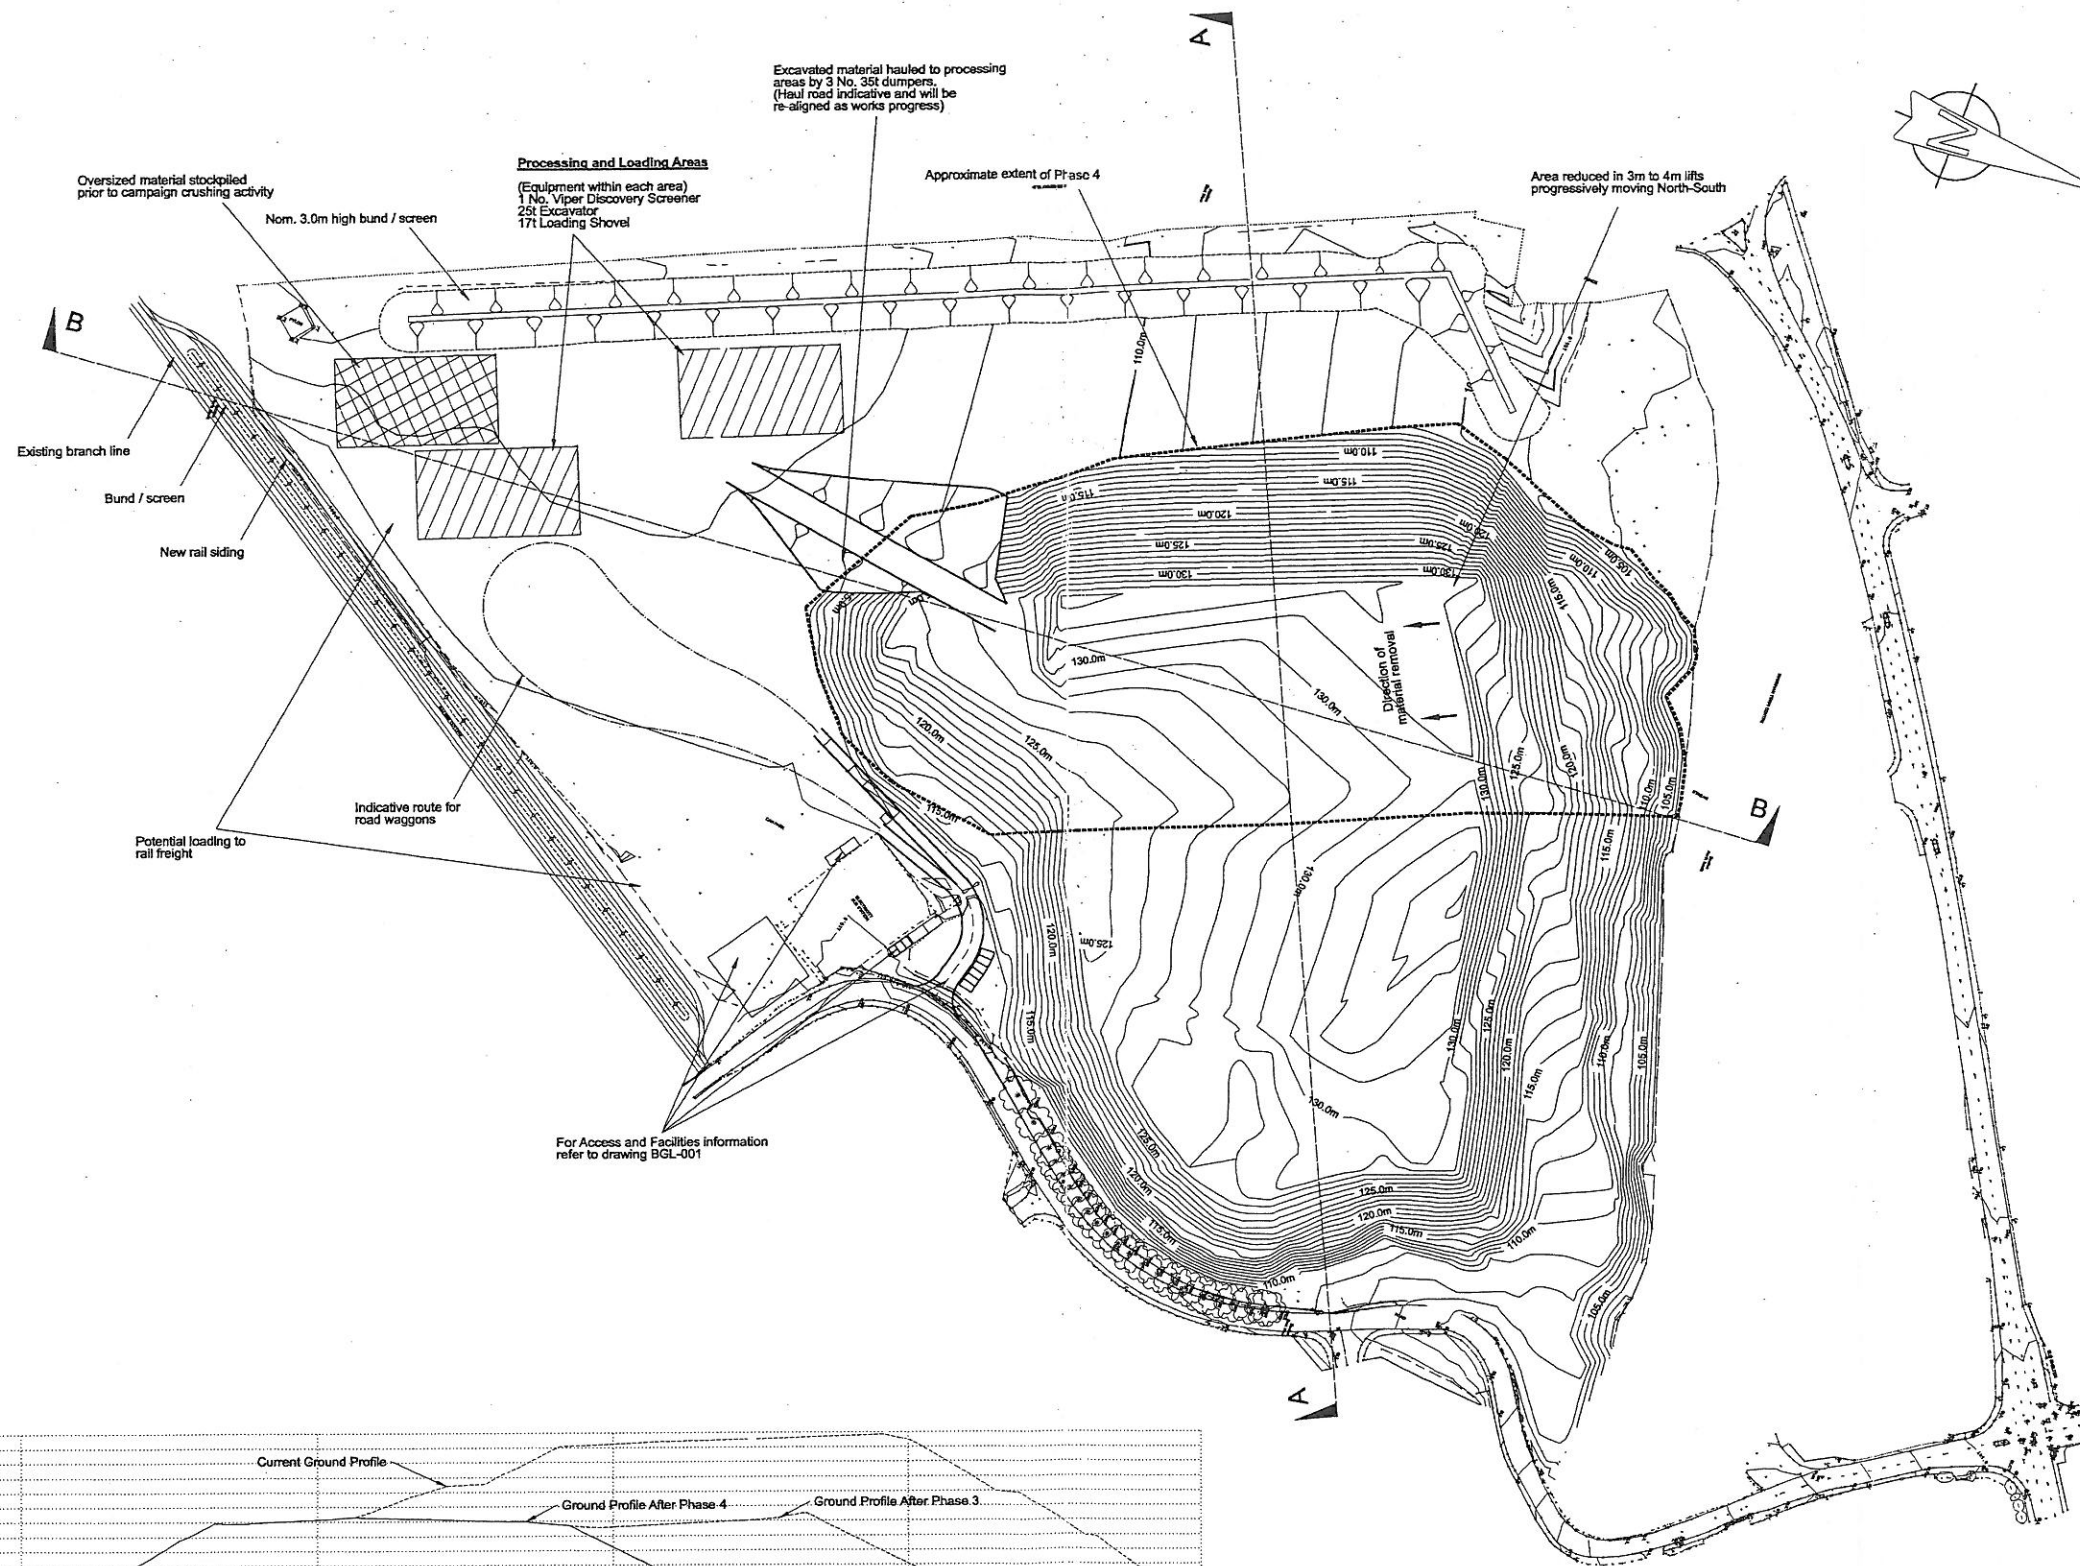


SECTION A:A

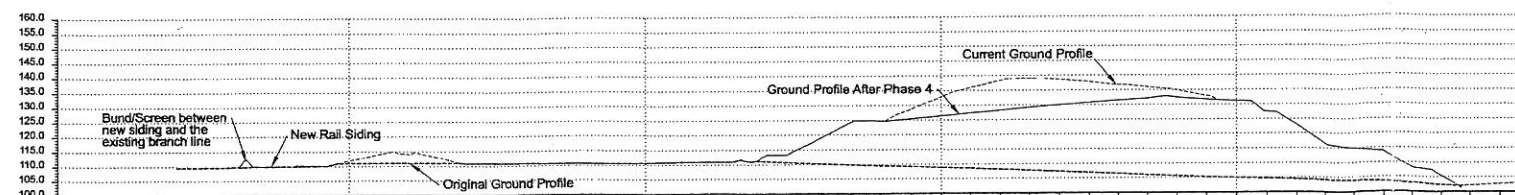


SECTION B:B

Client		
BERSHAM GLENSIDE LTD		
Job Title		
Bersham Colliery Tip		
Drawing Title		
Commencement of Phase 4 Plan and Profiles		
Scale at A1 1:1250		
Drawing Status		
Draft - For Information		
Date	Drawing No	Issue
02-10-06	BGL-005	A

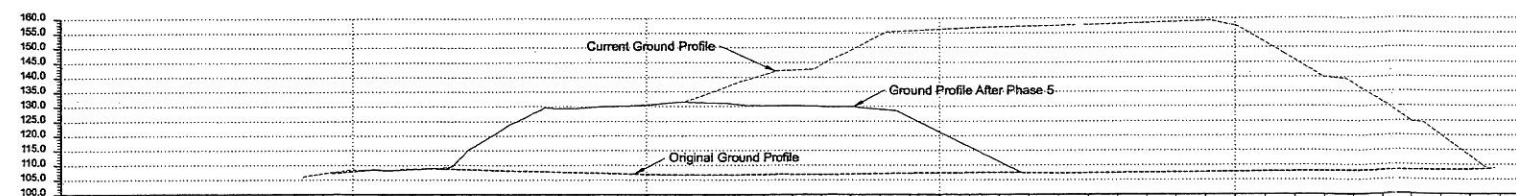
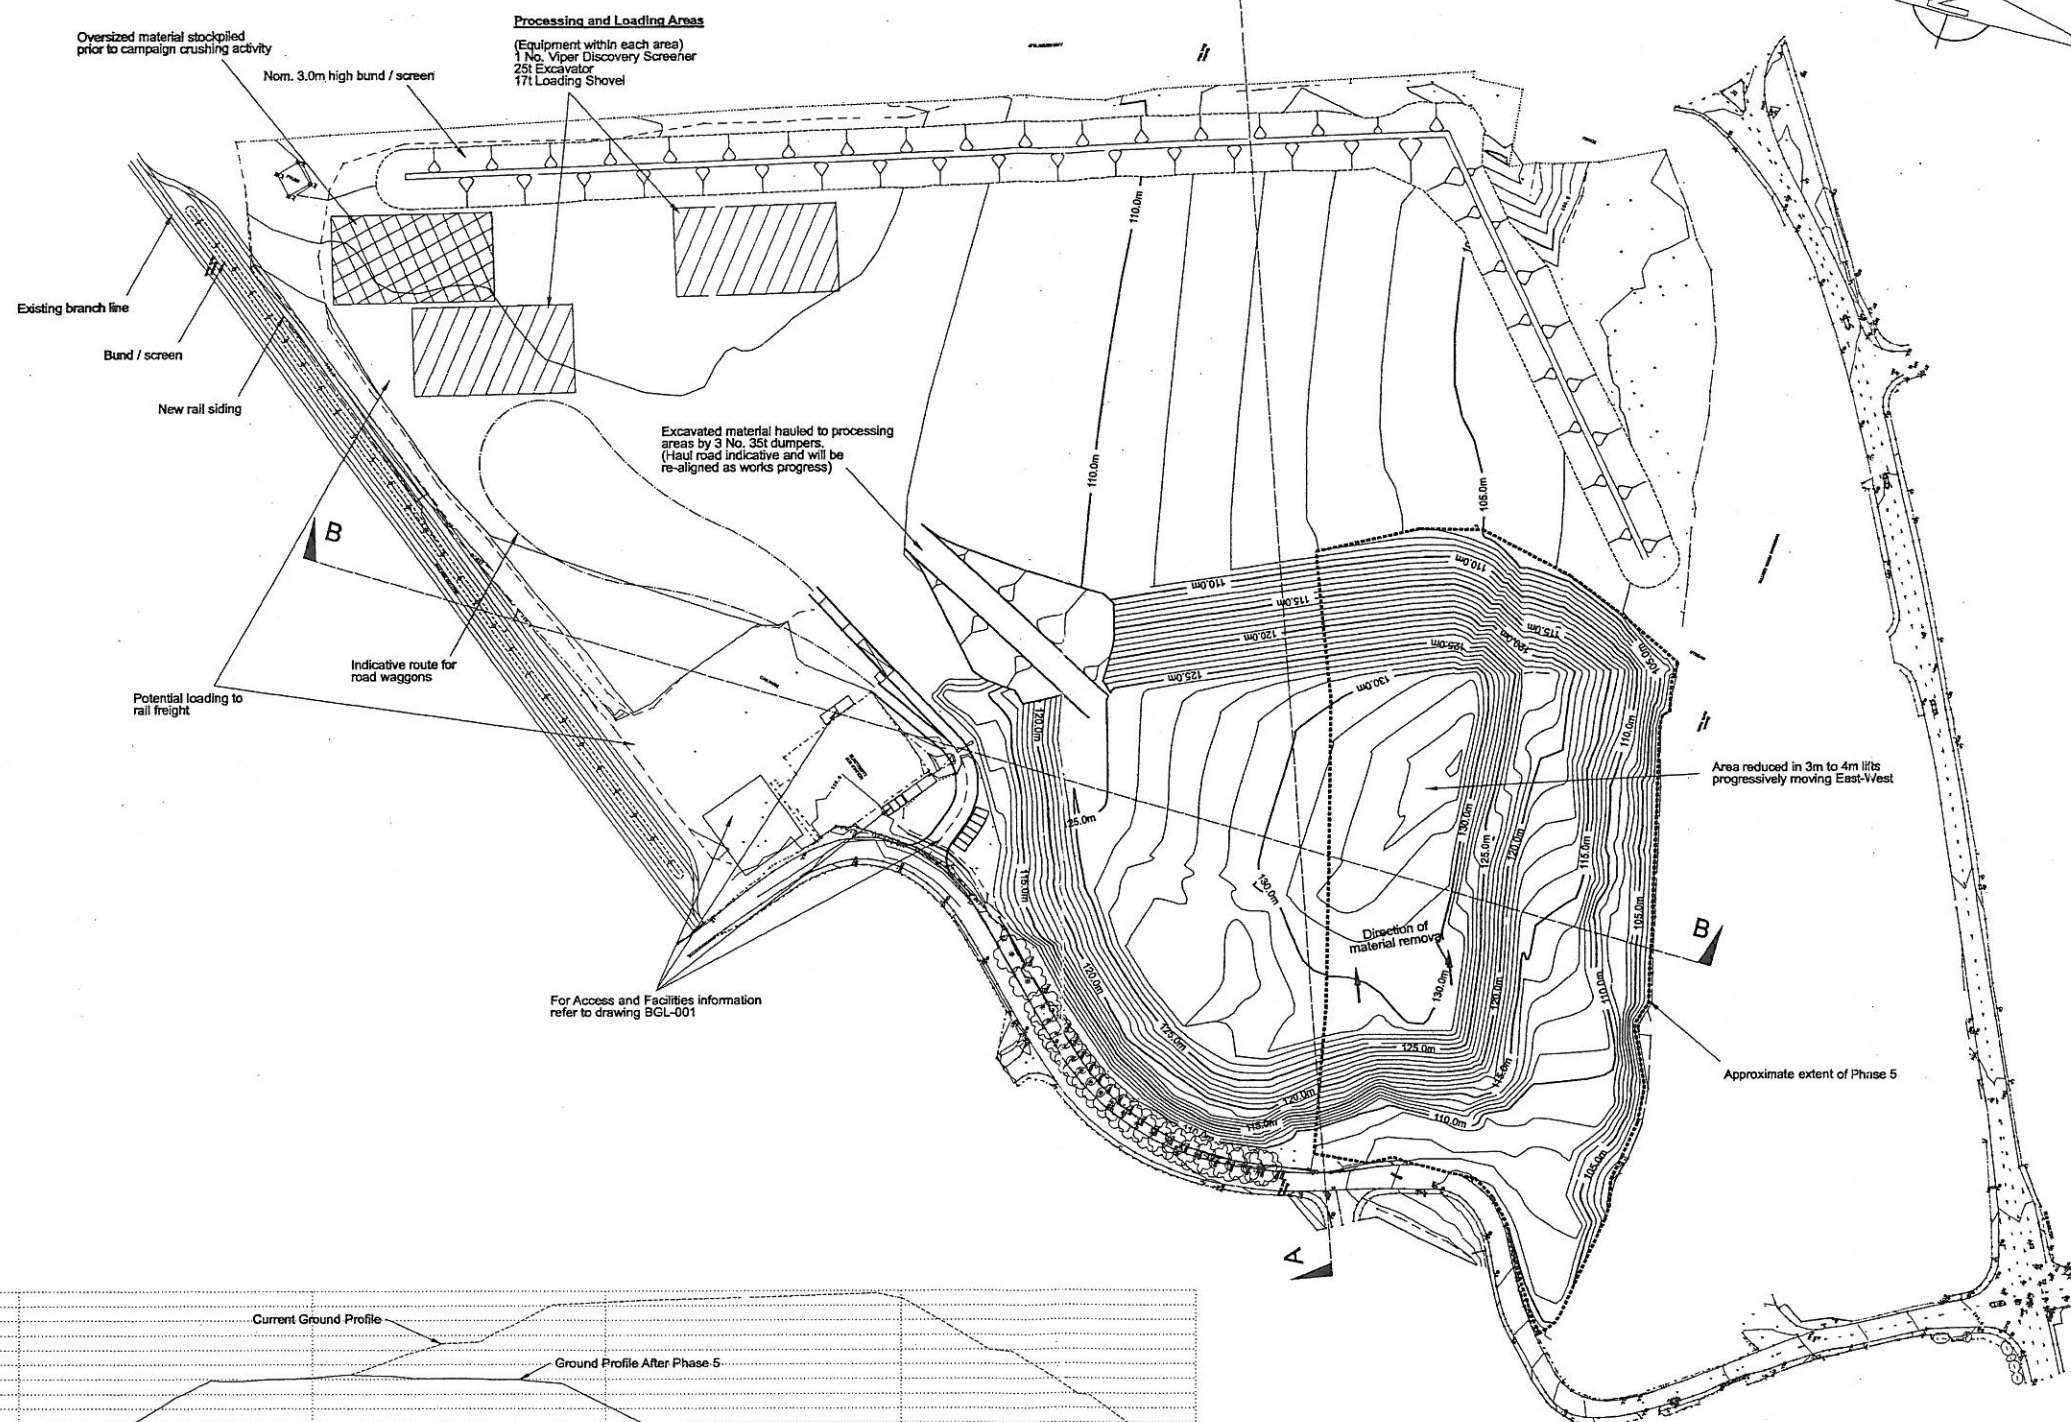


SECTION A:A

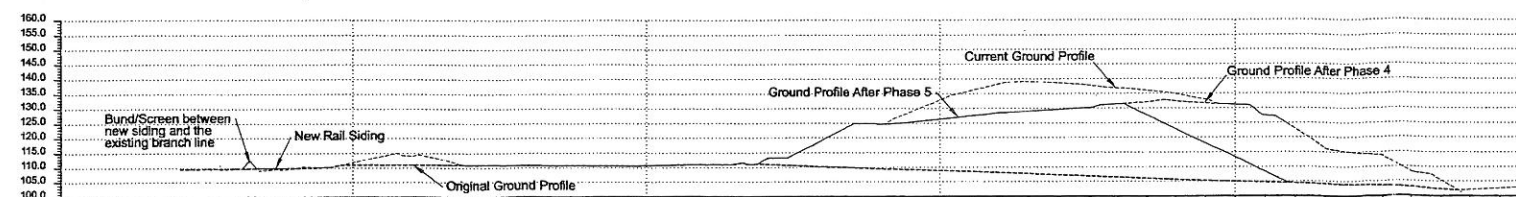


SECTION B:B

Client		
BERSHAM GLENSIDE LTD		
Job Title		
Bersham Colliery Tip		
Drawing Title		
Commencement of Phase 5 Plan and Profiles		
Scale at A1 1:1250		
Drawing Status		
Draft - For Information		
Date	Drawing No	Issue
02-10-06	BGL-006	A

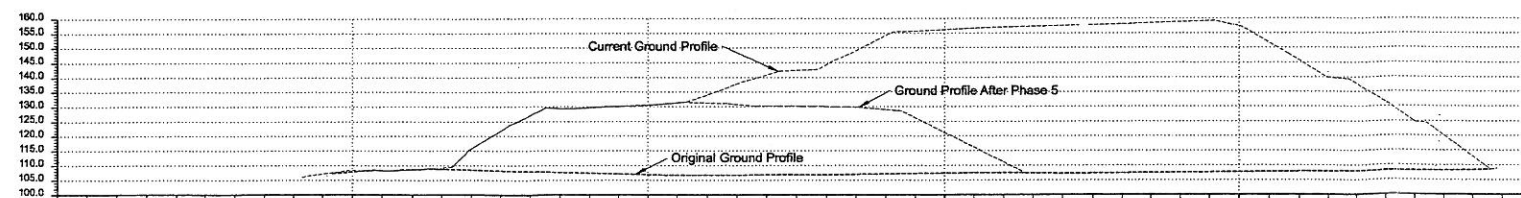
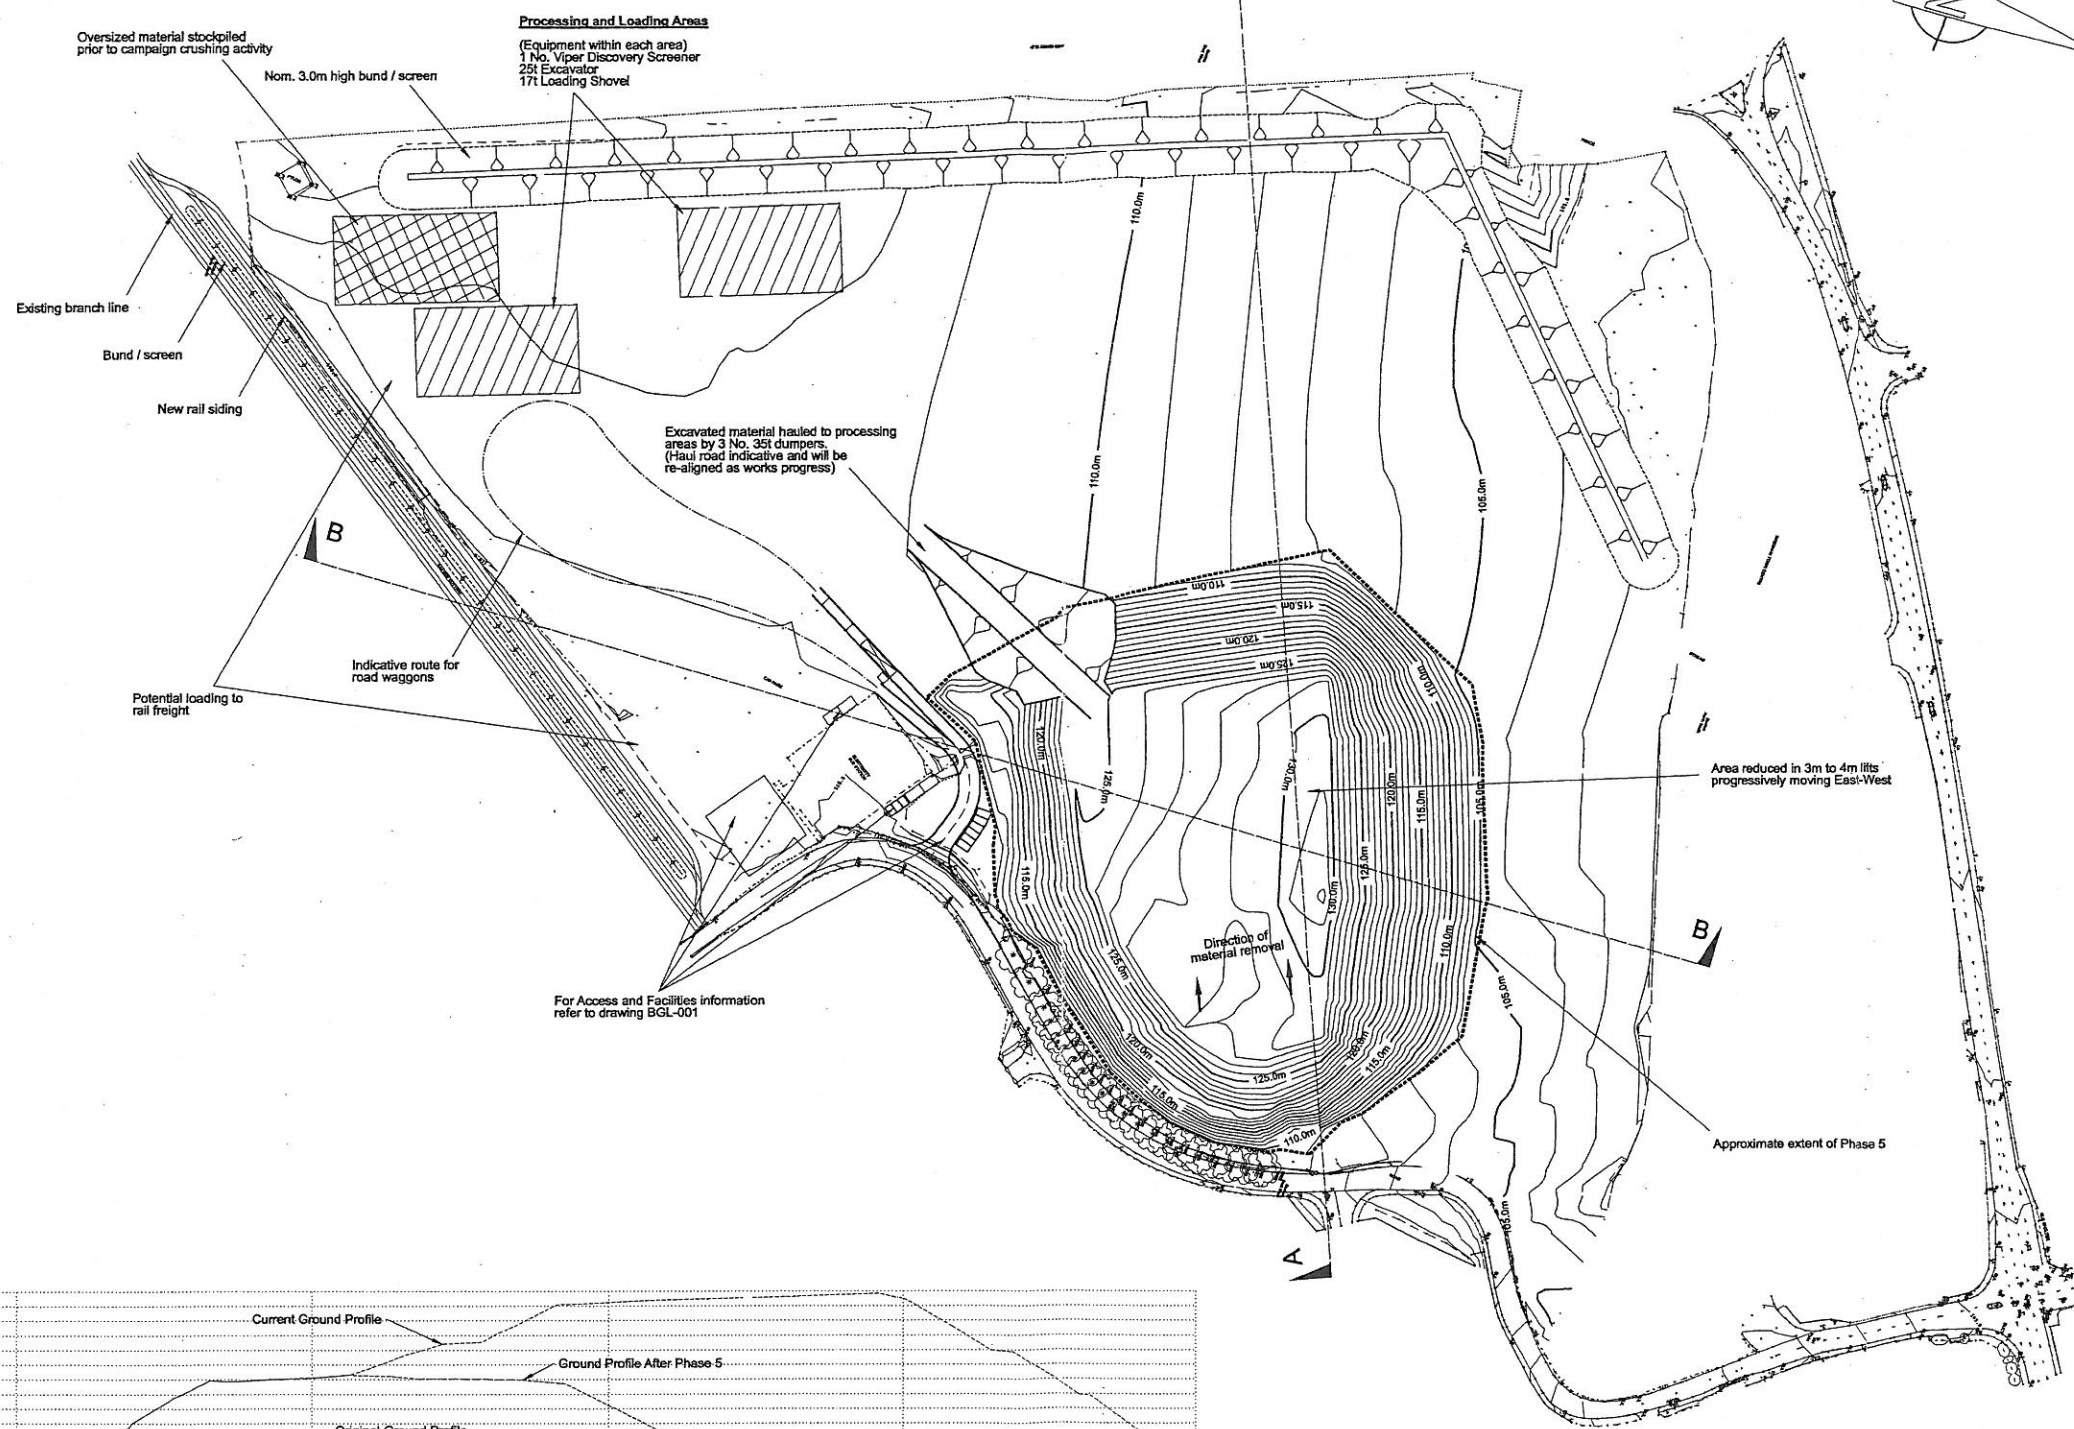


SECTION A:A

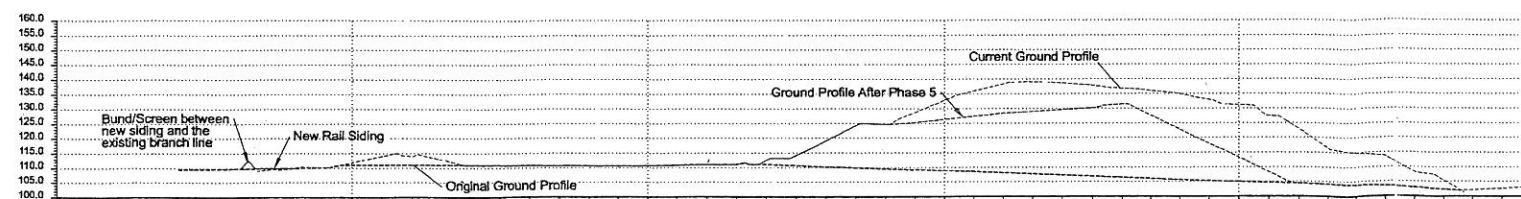


SECTION B:B

Client		
BERSHAM GLENSIDE LTD		
Job Title		
Bersham Colliery Tip		
Drawing Title		
Commencement of Phase 6 Plan and Profiles		
Scale at A1 1:1250		
Drawing Status		
Draft - For Information		
Date	Drawing No	Issue
02-10-06	BGL-007	A

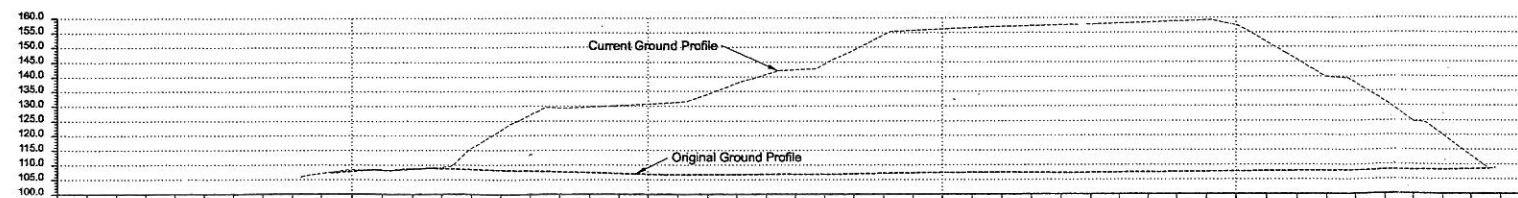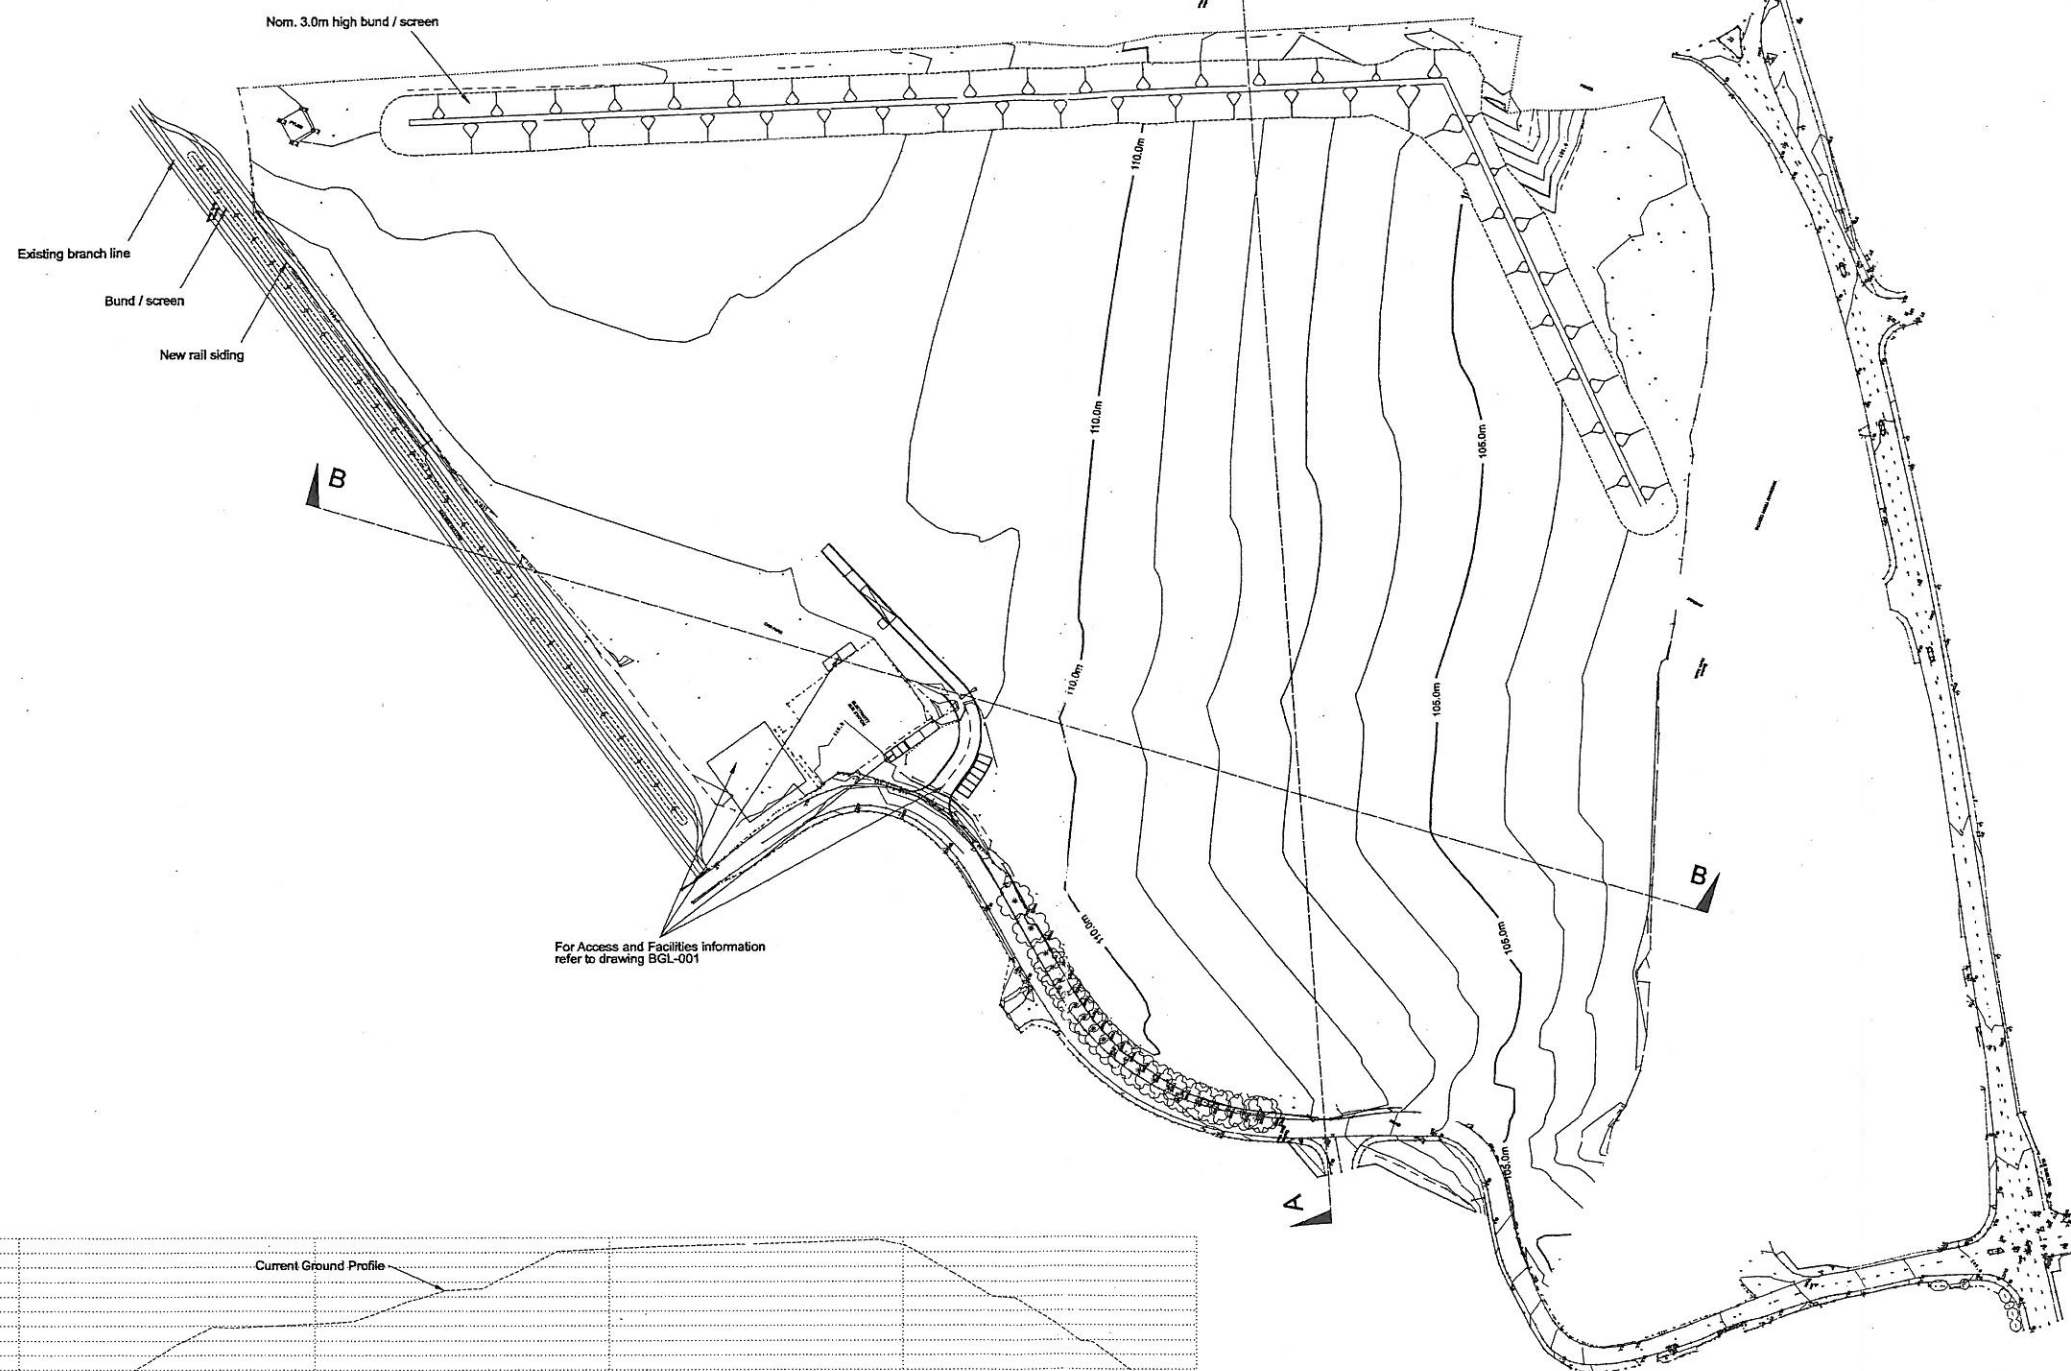

SECTION A:A

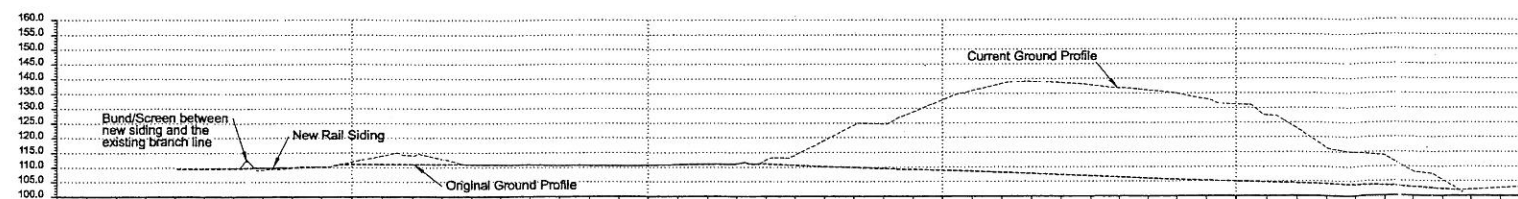

SECTION B:B

Client		
BERSHAM GLENSIDE LTD		
Job Title		
Bersham Colliery Tip		
Drawing Title		
Completion Plan and Profiles		
Scale at A1 1:1250		
Drawing Status		
Draft - For Information		
Date	Drawing No	Issue
02-10-06	BGL-008	A