



LETTER	REVISION	DATE	BY
--------	----------	------	----

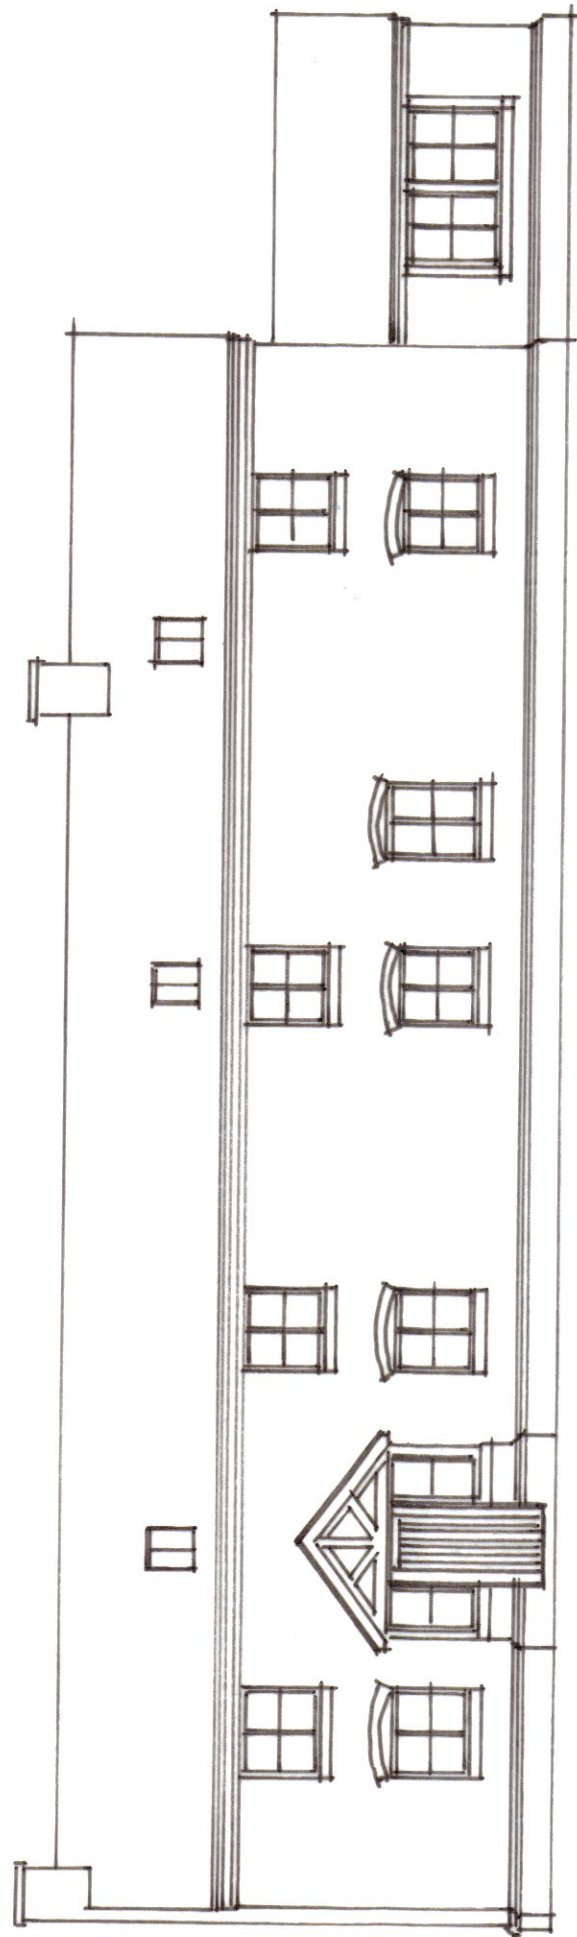


FRONT ELEVATION : WEST ASPECT

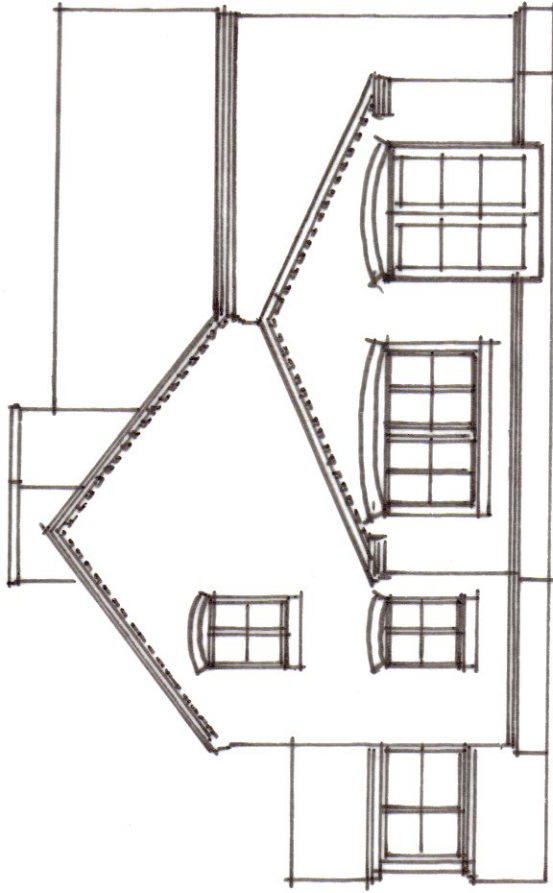


SIDE ELEVATION : SOUTH ASPECT



SLATE ROOF COVERING TO MATCH EXISTING
BRICK DETAILS TO MATCH EXISTING
BLACK UPVC RAINWATER GOODS ON PAINTED TIMBER BRACIA
WHITE UPVC DOUBLE GLAZED WINDOW FRAMES
PAVING BELONGS TO MATCH EXISTING
BRICK CHIMNEY TO MATCH EXISTING
THE COURSE BRICK PAVING STRETCHES TO MATCH EXISTING

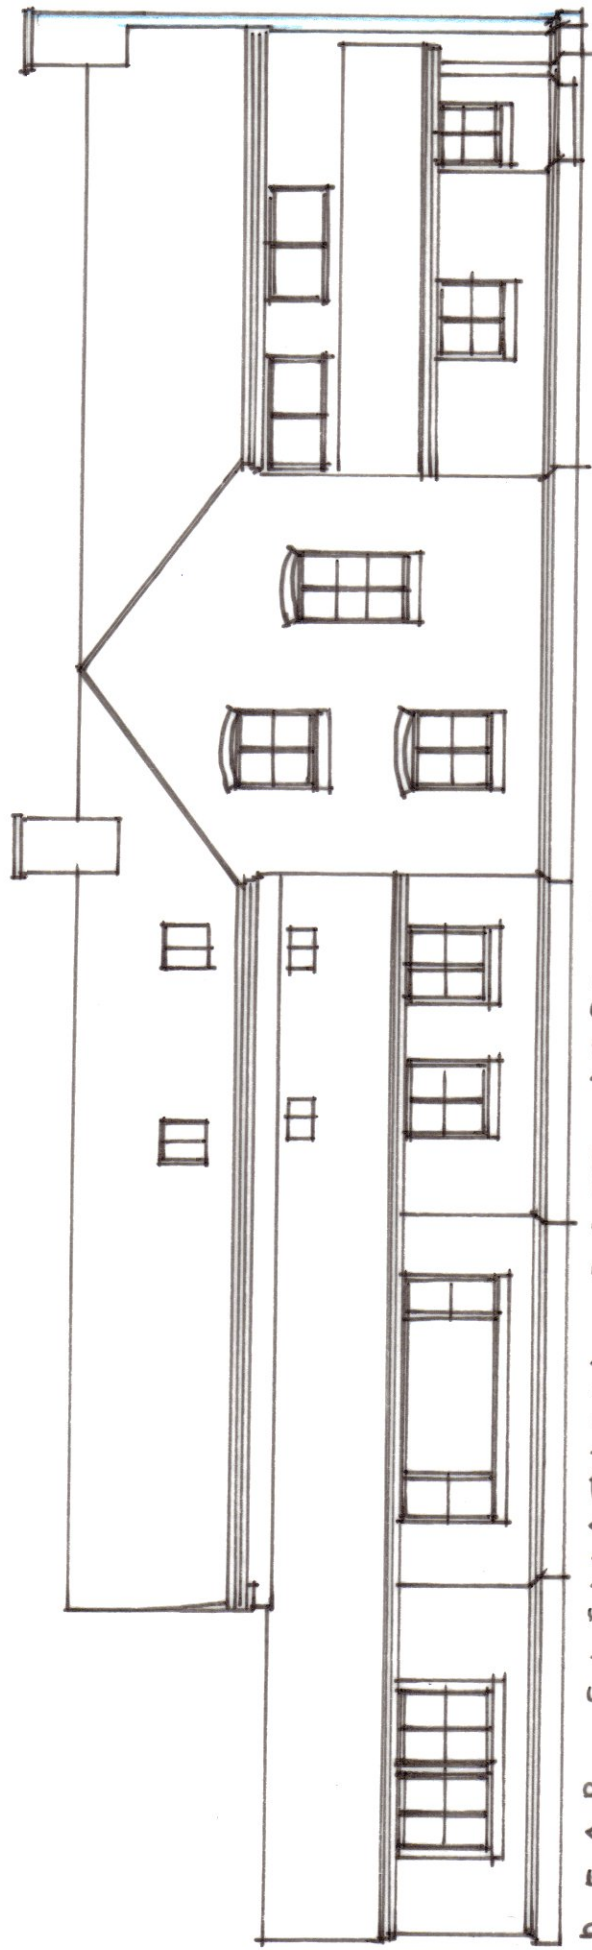


REAR ELEVATION: EAST ASPECT

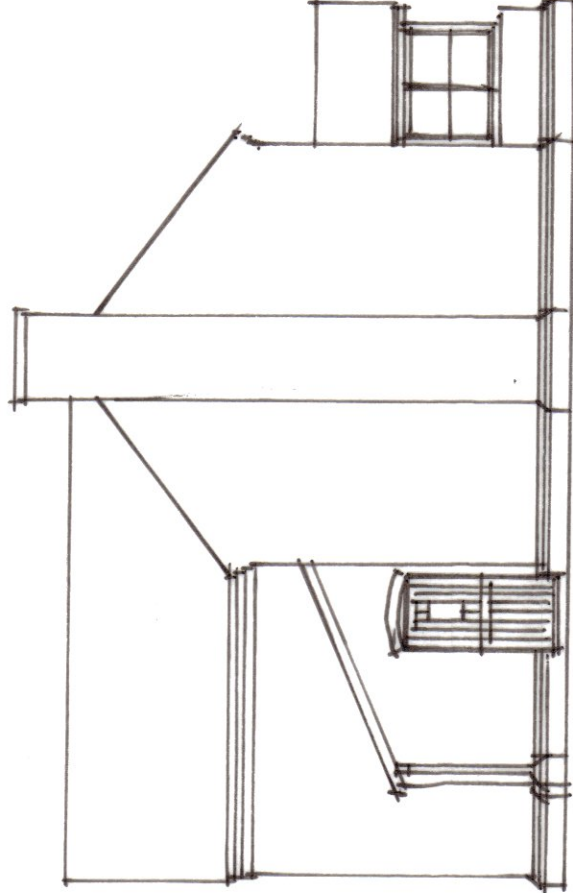

SIDE ELEVATION : NORTH ASPECT

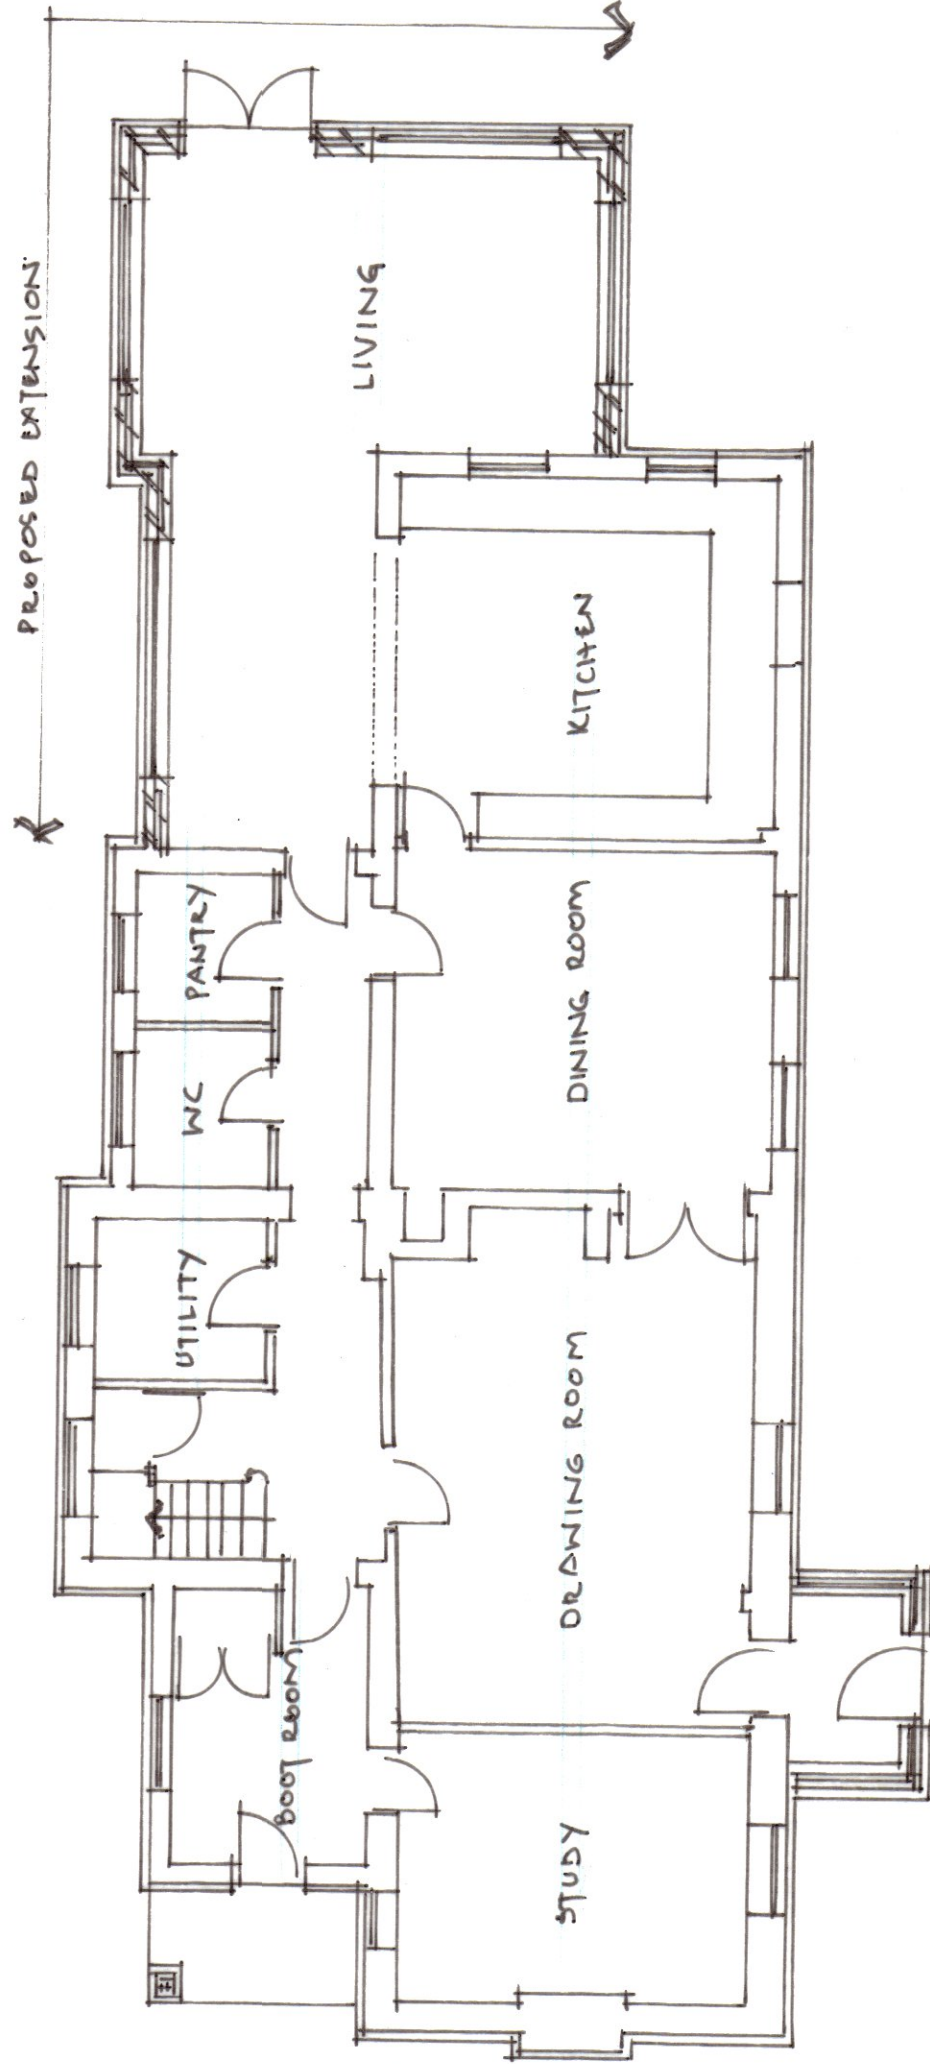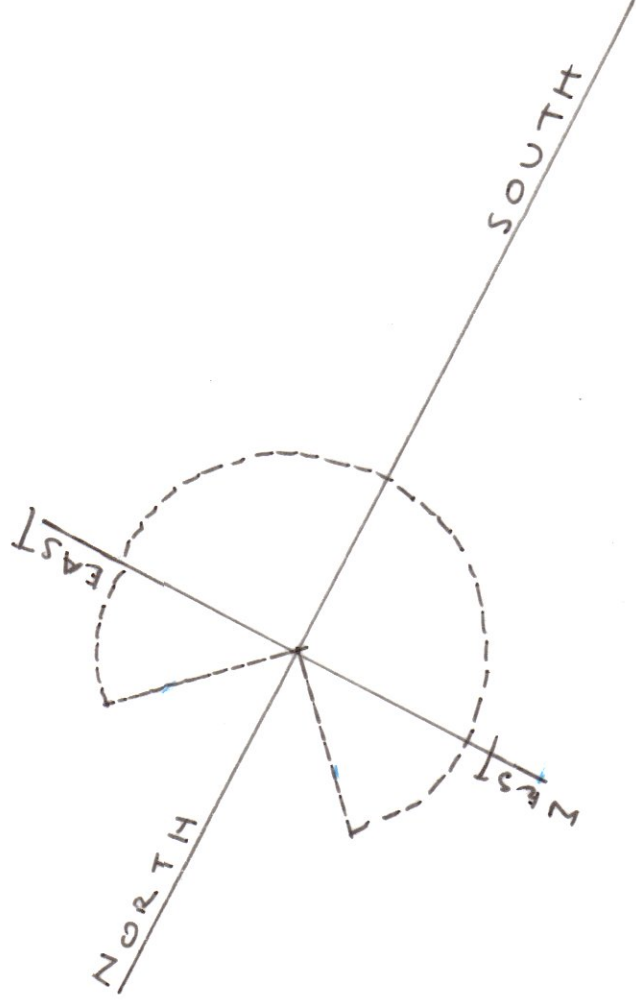

GROUND FLOOR PLAN

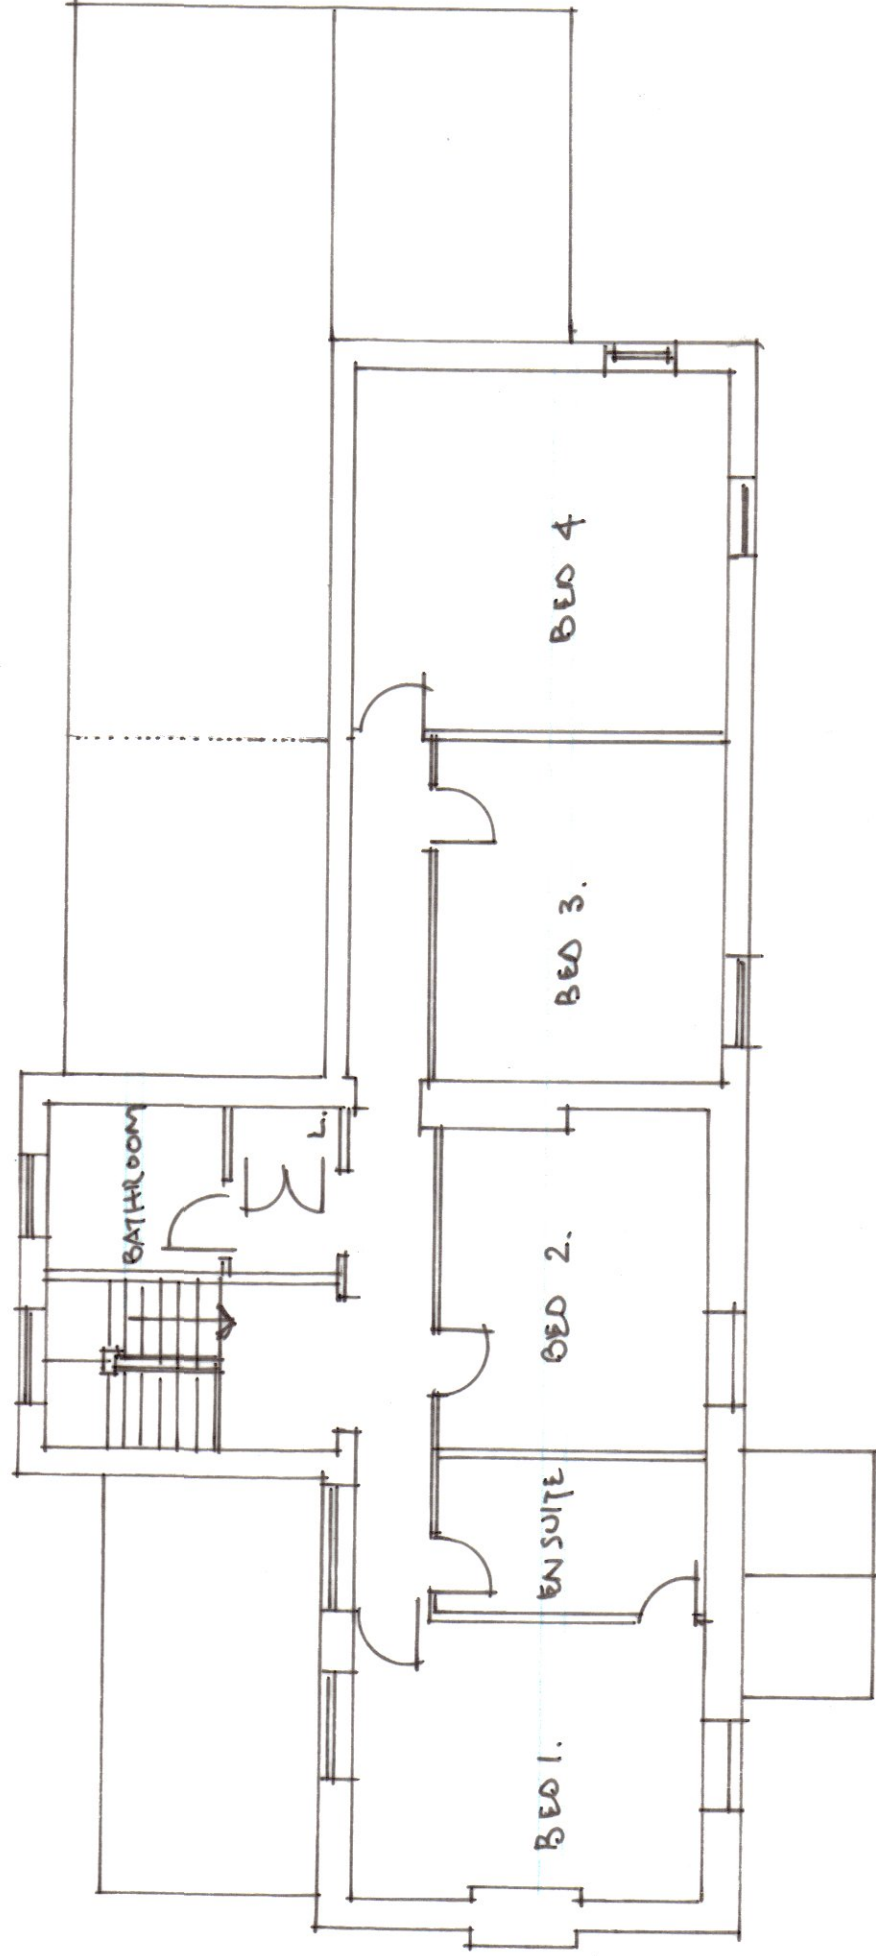

FIRST FLOOR PLAN

BOWER EDLESTON ARCHITECTS

SWEETBRIAR HALL, NANTWICH, CHESHIRE CW5 5RW
TELEPHONE: 01270 624129 FACSIMILE: 01270 627684
EMAIL: ADMIN@BOWER-EDLESTON.COM
WEBSITE: WWW.BOWER-EDLESTON.COM

PROJECT FOX HOUSE BOWLING BANK

TITLE PLANS AND ELEVATIONS AS PROPOSED

SCALE 1:100

DATE 03/2023

DRG. No 7212/03

DRAWN BY

STAGE

REVISION