

Drawing No. 747/1

Date Aug 2023


Revisions C

Scale 1 : 200 @ A3


PROPOSED DWELLING ON SITE TO THE REAR OF TY GAFFNEY, BRYNISA, BRYNTEG, LL11 6NS

NOTES

- The existing boundary walls other than the walls adjacent the vehicular entrance are to remain in position and are not to be altered in any way without full details and specifications being submitted and agreed in writing with the Wrexham County Council Planning Department.

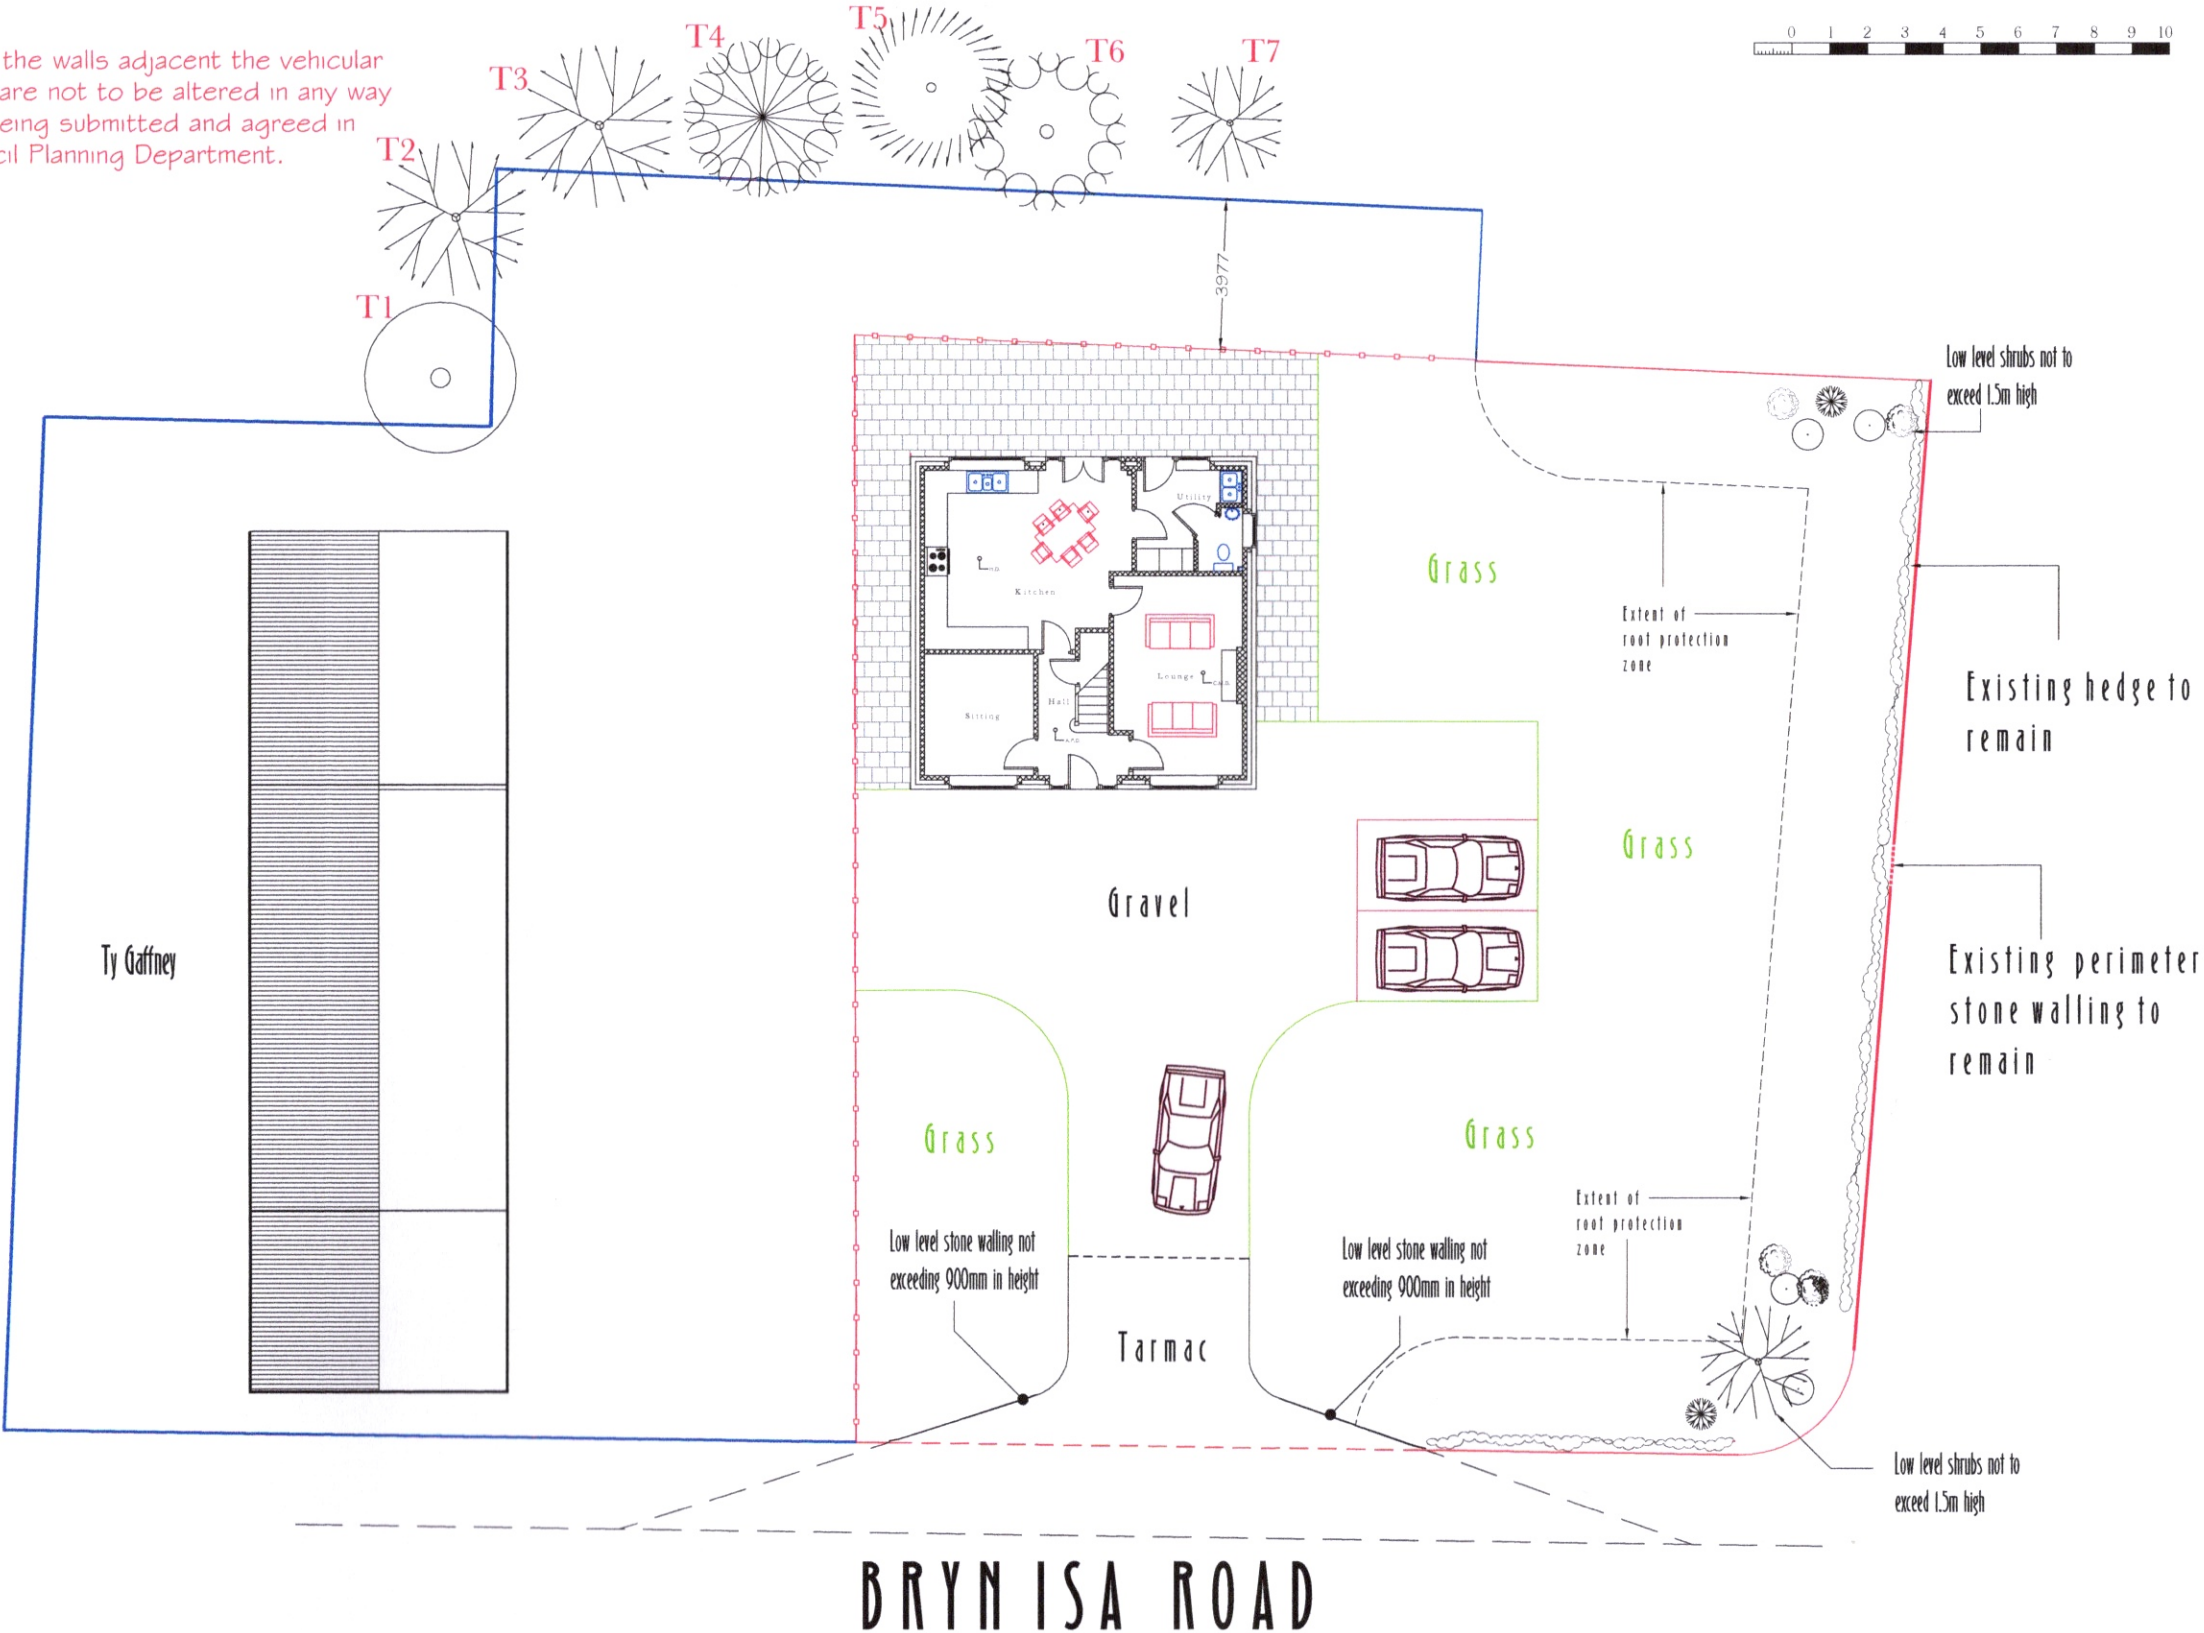

PROPOSED SITE PLAN

 Hardlandscaping

Boarded fencing