

Notes:

Drawings are based on survey data and may not accurately represent what is physically present.

Do not scale from this drawing. All dimensions are to be verified on site before proceeding with the work.

All dimensions are in millimeters unless noted otherwise.

Purcell shall be notified in writing of any discrepancies.

Key Plan
not to scale

1	17/03/2022	Issued for Information
2	14/12/2022	Issued for Planning

REV	DATE	DESCRIPTION
-----	------	-------------

CLIENT
Haley Sharpe Design Ltd


PROJECT
**Wrexham Museum
Redevelopment Football
Museum**




TITLE
Existing Roof Plan

SIZE	SCALE	LAST REVISED	DRAWN	CHECKED
A1L	As Shown		MP	JR
REV	SUITABILITY/REASON FOR ISSUE			
P02	ISSUED FOR PLANNING			

DRAWING NUMBER
-241084-PUR-00-RF-DR-A-1002

 

GRAPHIC SCALE: 1:100

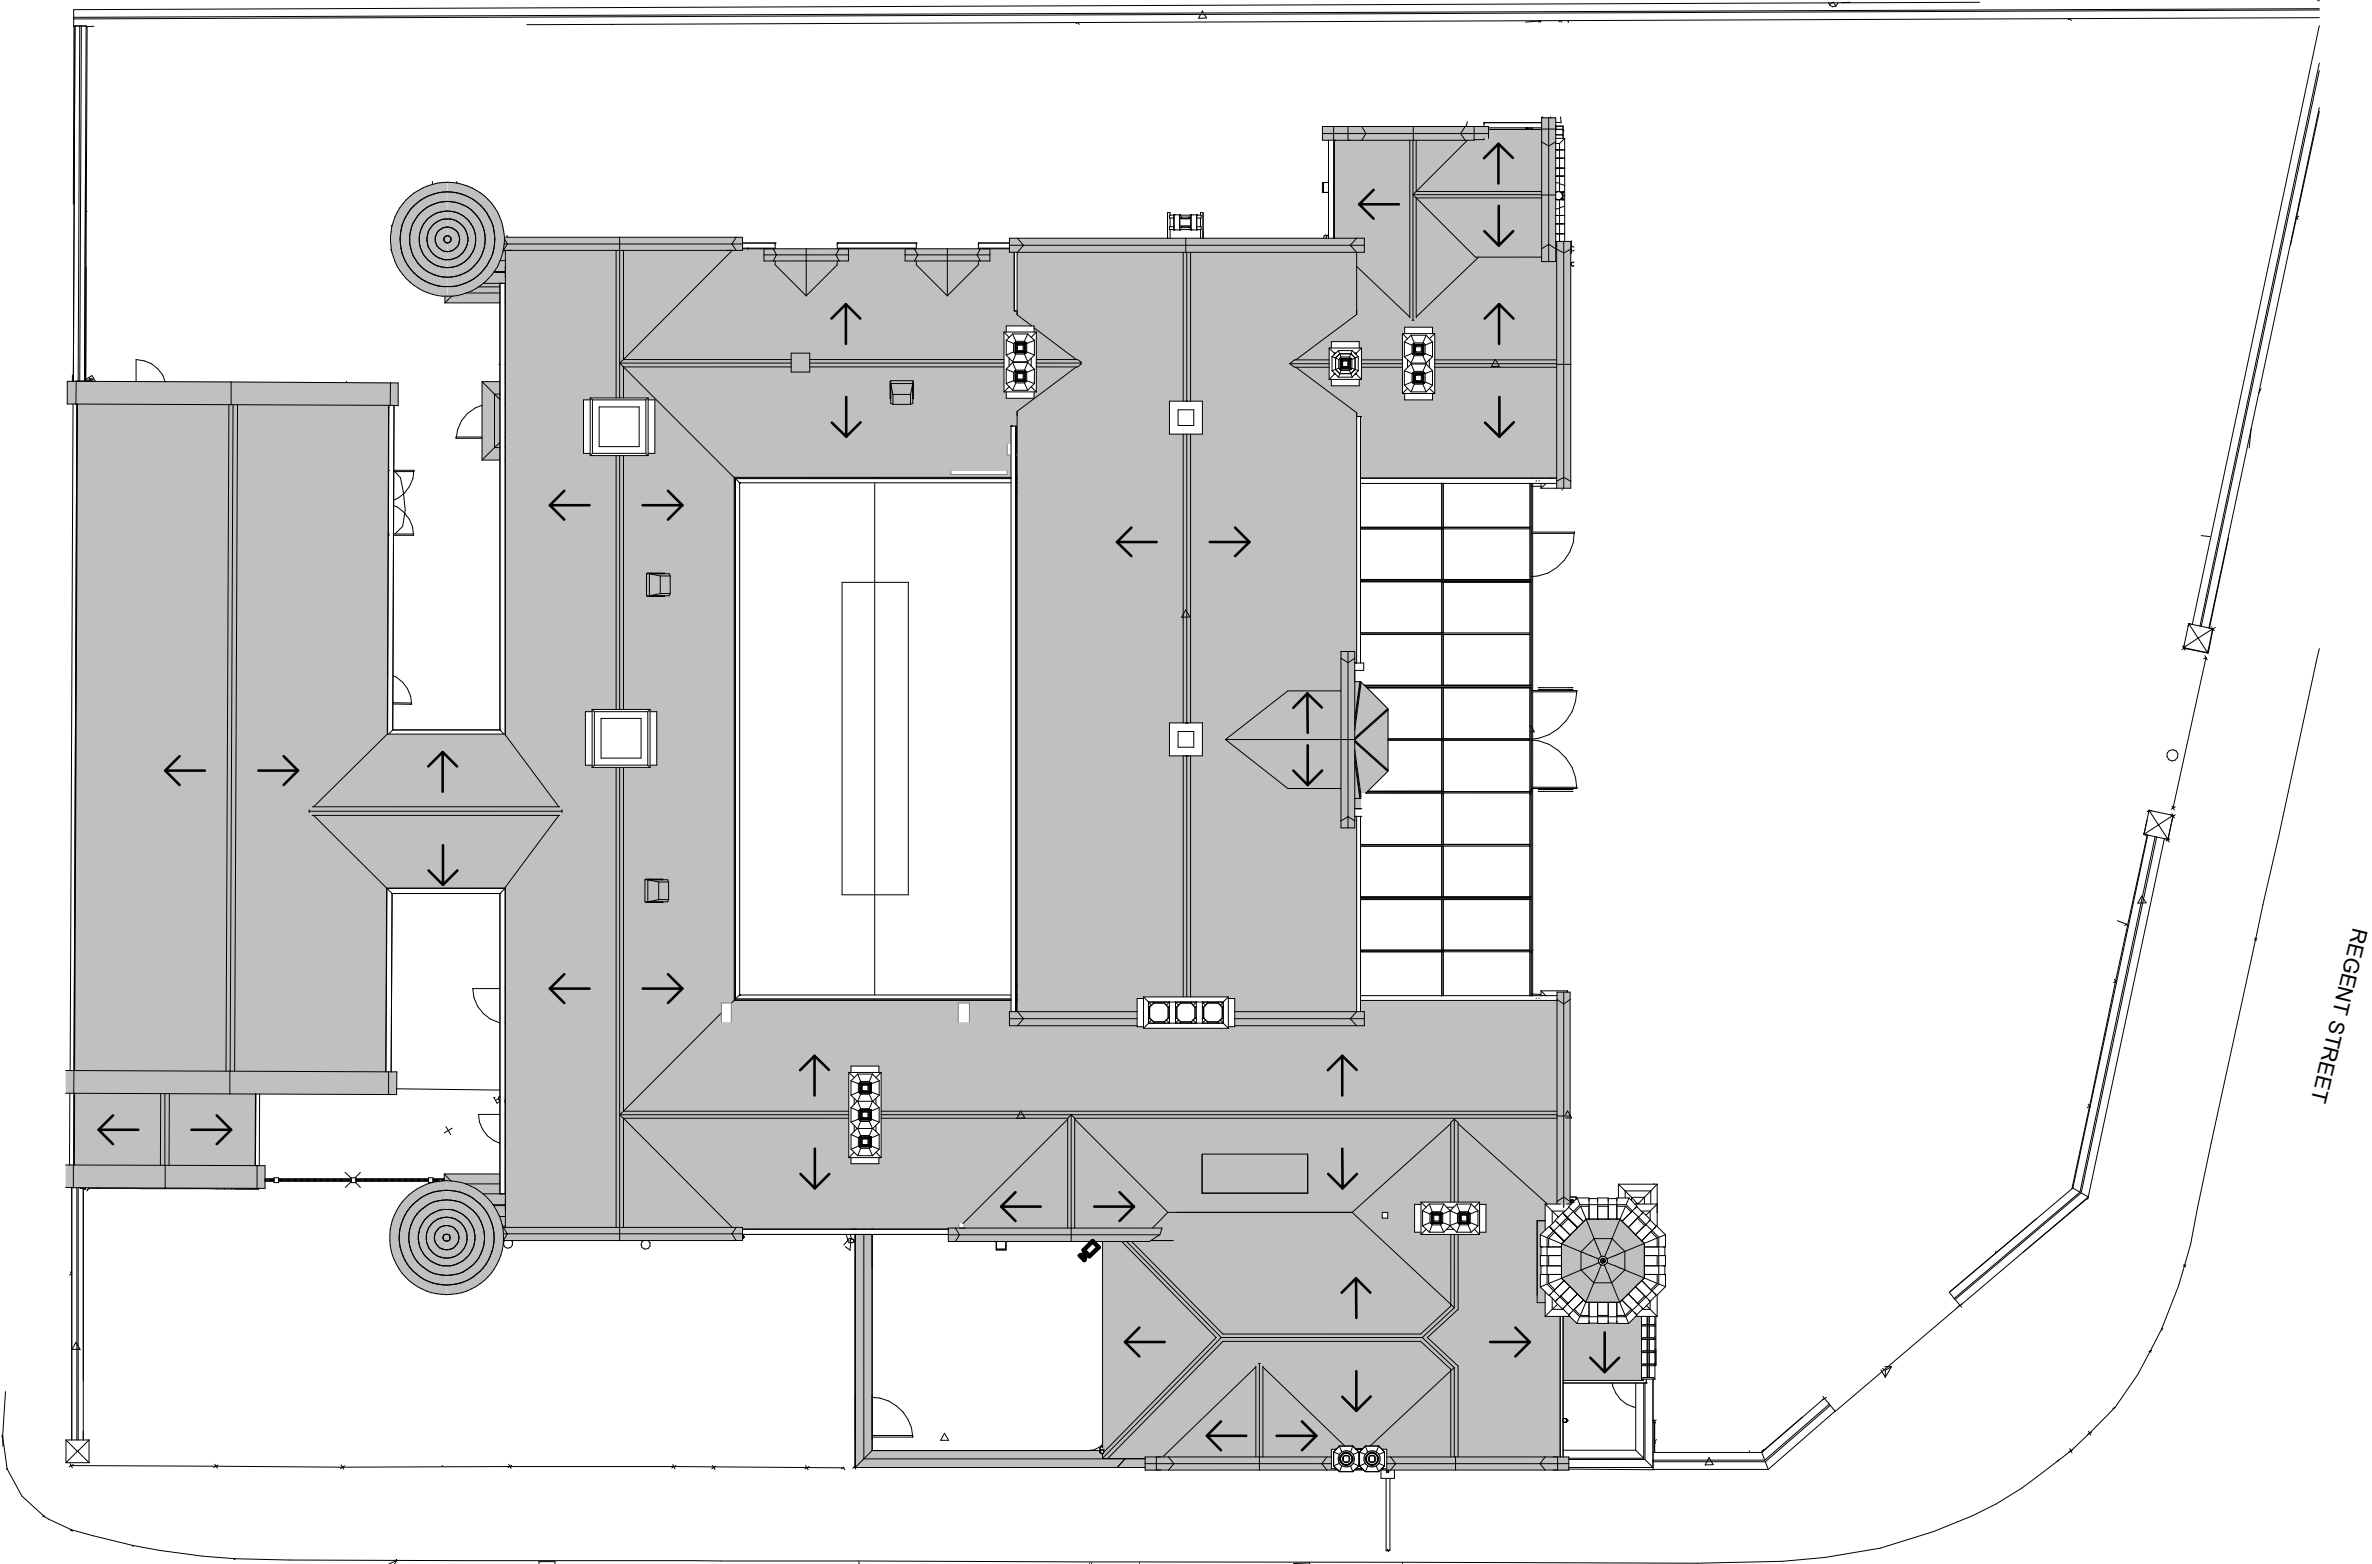

GRAPHIC SCALE: 1:100

1 Existing Roof Plan
1 : 100

ST MARK'S ROAD

REGENT STREET

