



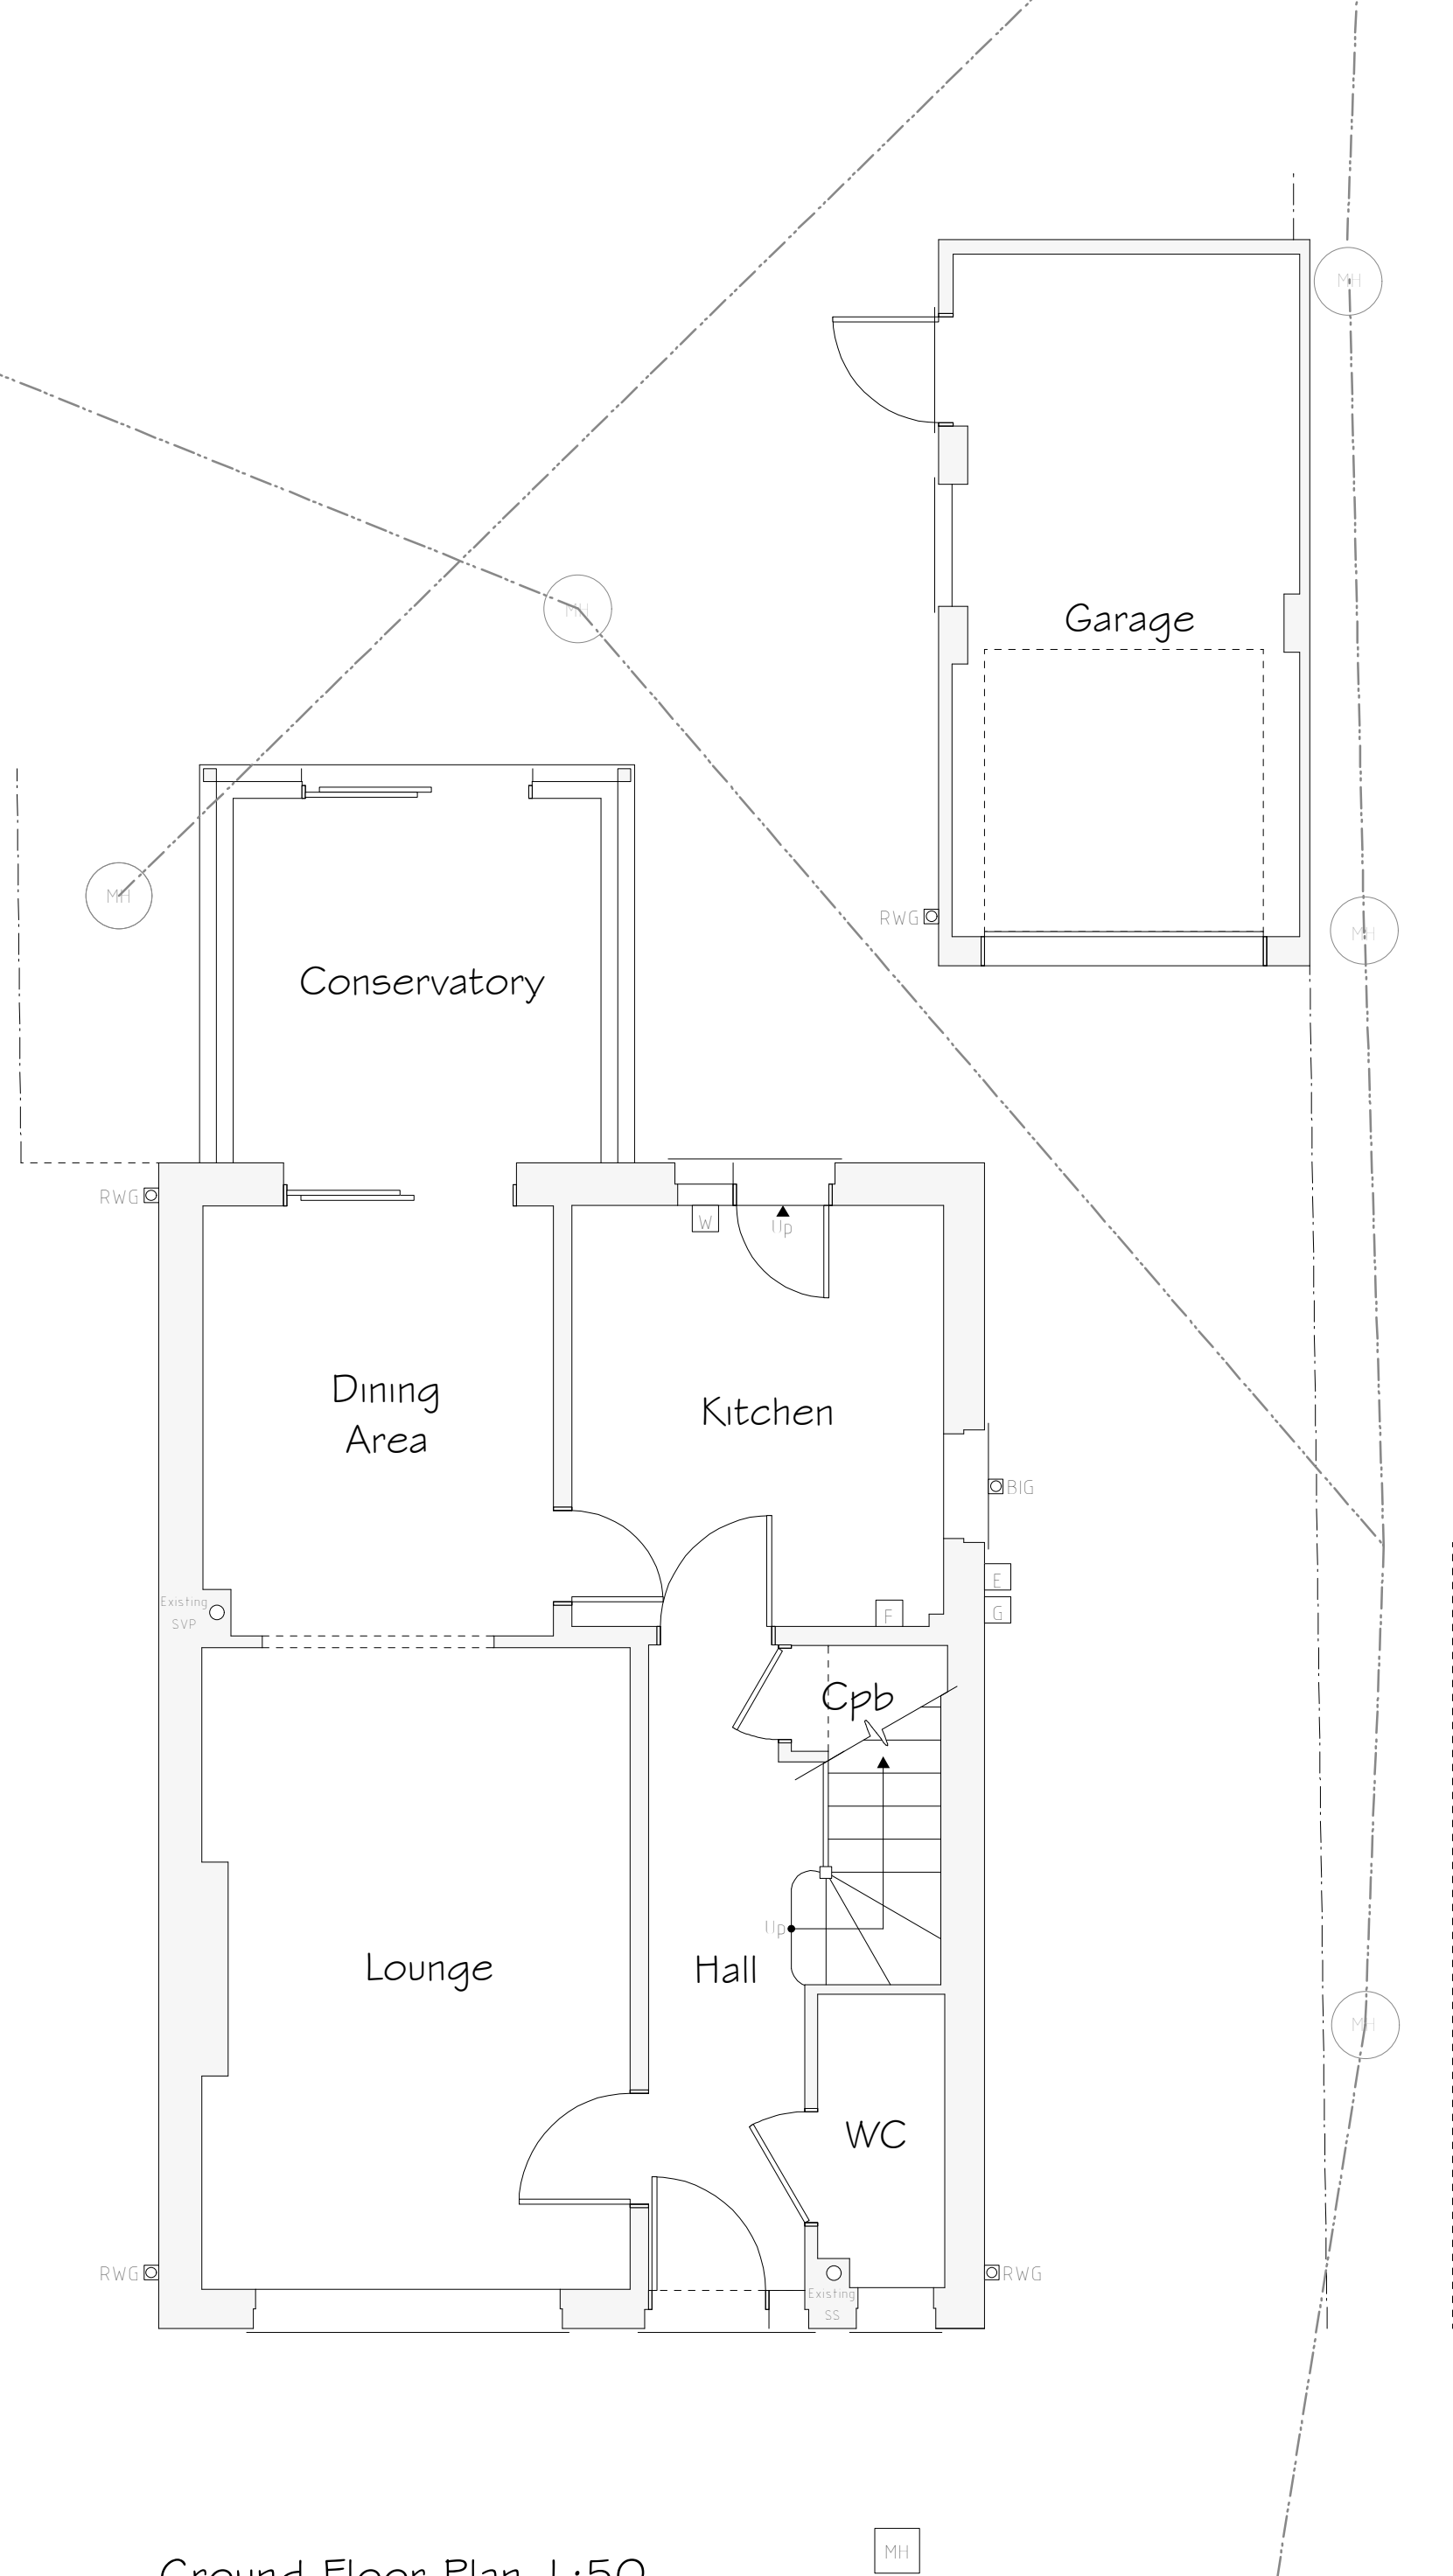

Ground Floor Plan 1:50




Front Elevation 1:100

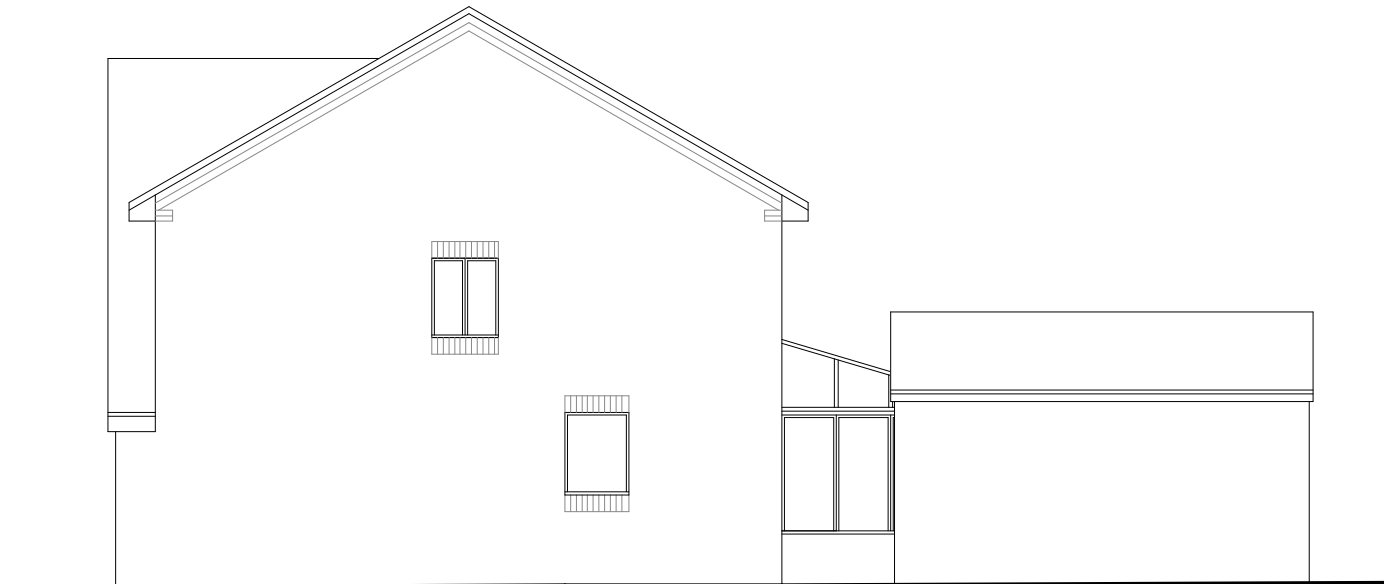

Side Elevation 1:100



Rear Elevation 1:100

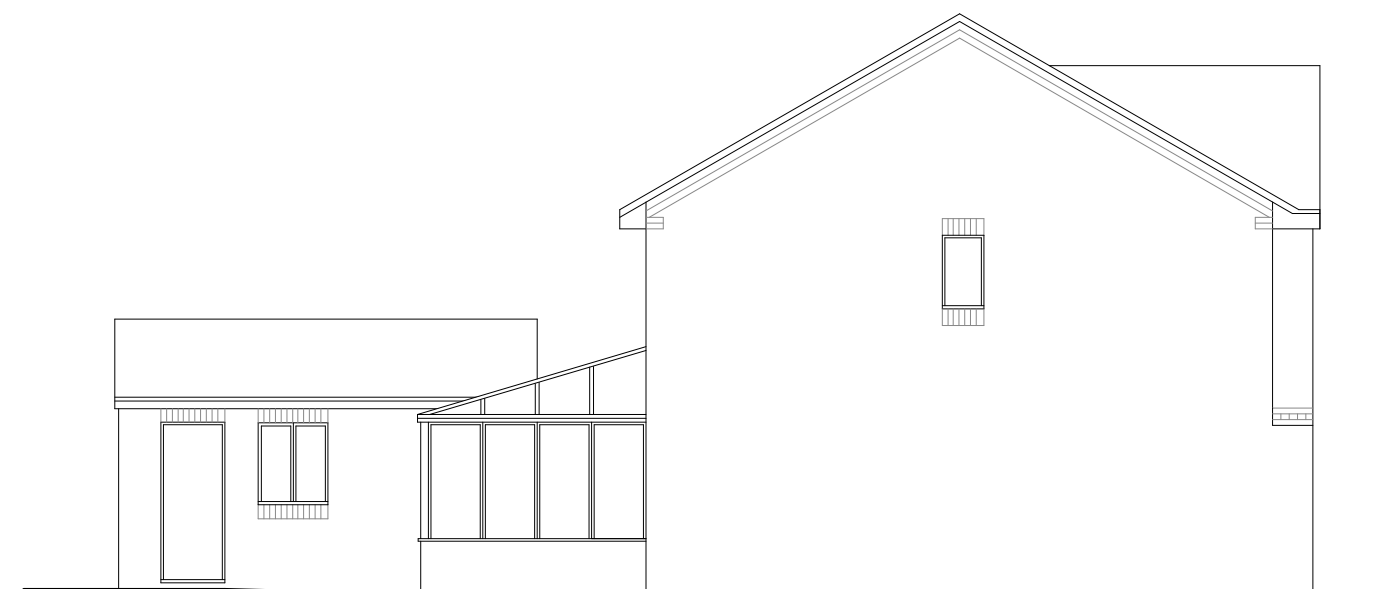

Side Elevation 1:100

Services Key			
	Existing Boiler Located within loft		
	Existing Gas Meter Position		
	Existing Electric Meter Position		
	Existing Fuse Box Position		
	Existing Stopcock Position		
	Existing Man Hole Position		
	Existing Rain Water Gully (RWG) Position		
	Existing Back Inlet (BIG) Gully Position		
	Existing Soil Vent Pipe (SVP) Position		
	Existing Short Stack (SS) Position		

Rev	Date	Detail	Initial
A	07/23	Drainage run added	D.J.E.

Project: Proposed Alterations to, 25 St Mellion Crescent, Wrexham, LL13 9GZ	
Title: Existing	Scale: (A2) 1:50 & 1:100

Drawn By: A.Valentine	Date: May 2023
Drawing No: T085/001	Sheet: 1 of 1

Office 3K4,
Redwither Business Tower,
Wrexham. LL13 9XT
Tel: 01978 356500
www.blueprintarchitectural.com

© copyright all rights reserved