




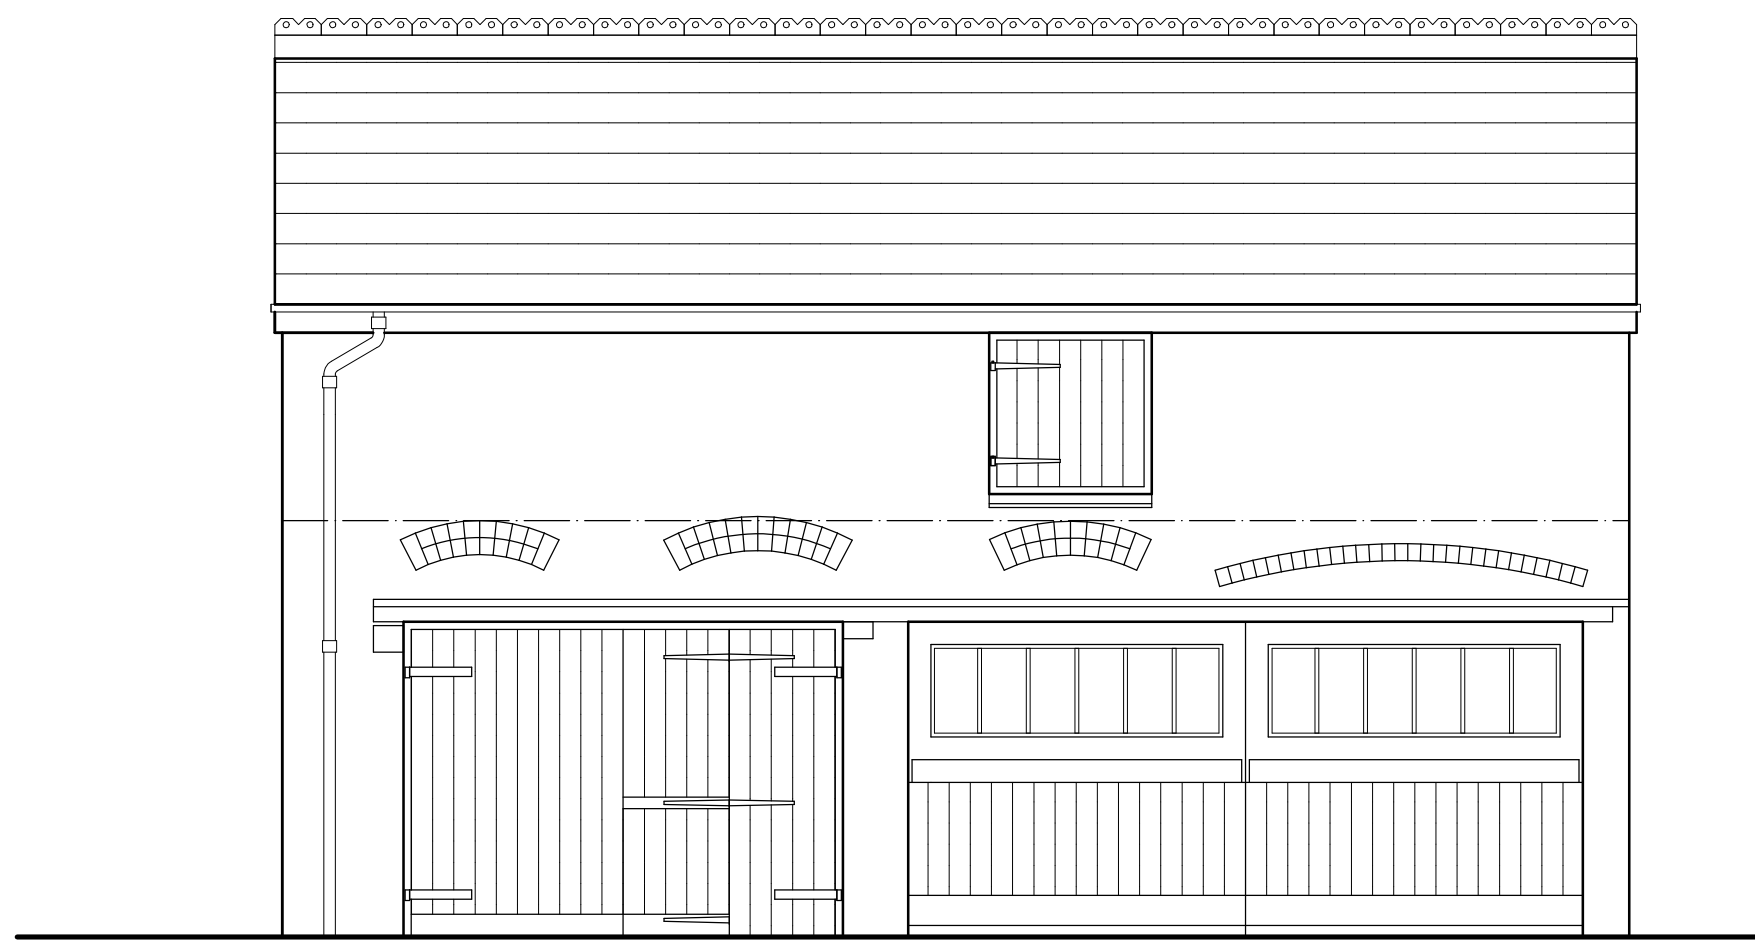


EXISTING SOUTH ELEVATION.

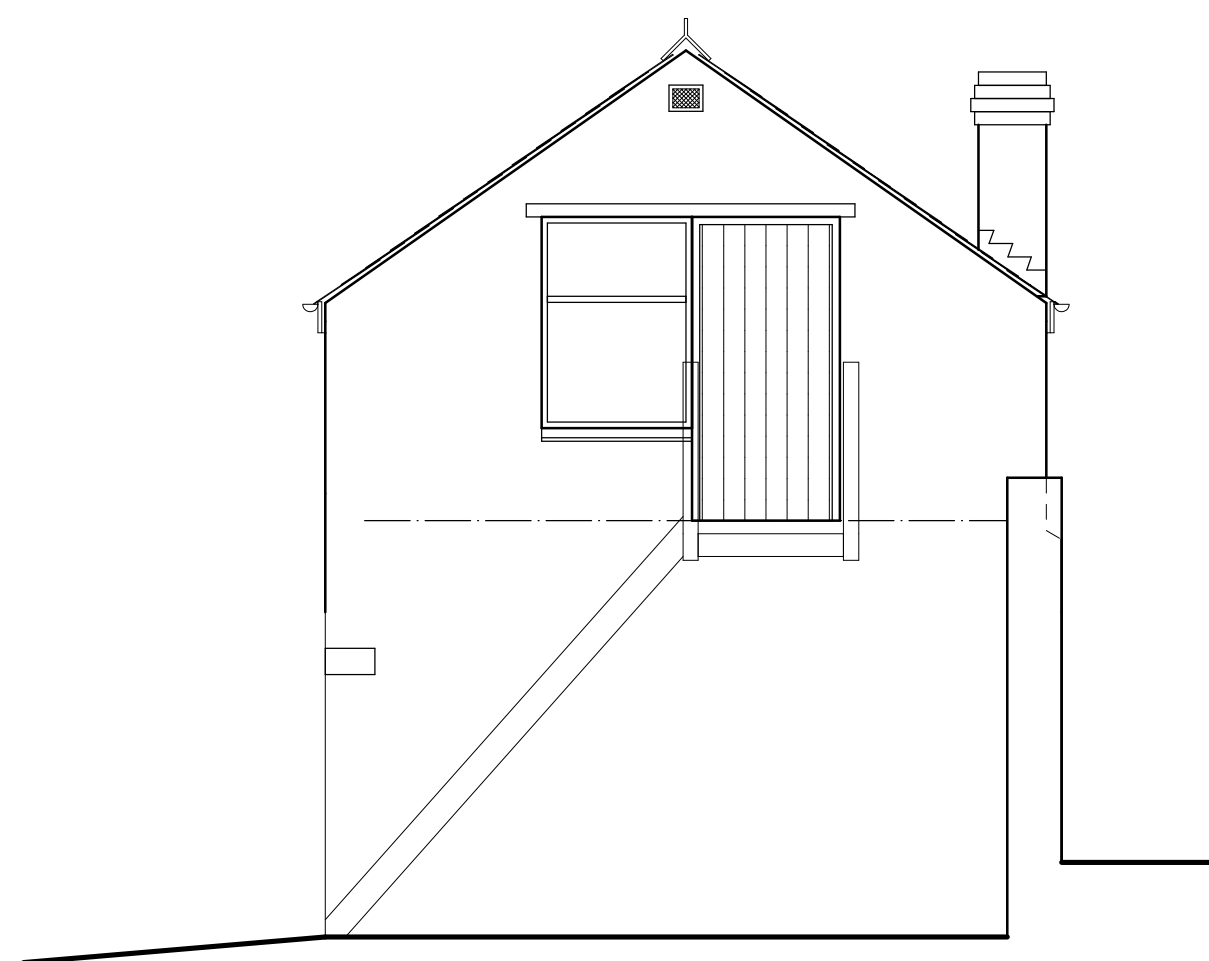


EXISTING EAST ELEVATION.

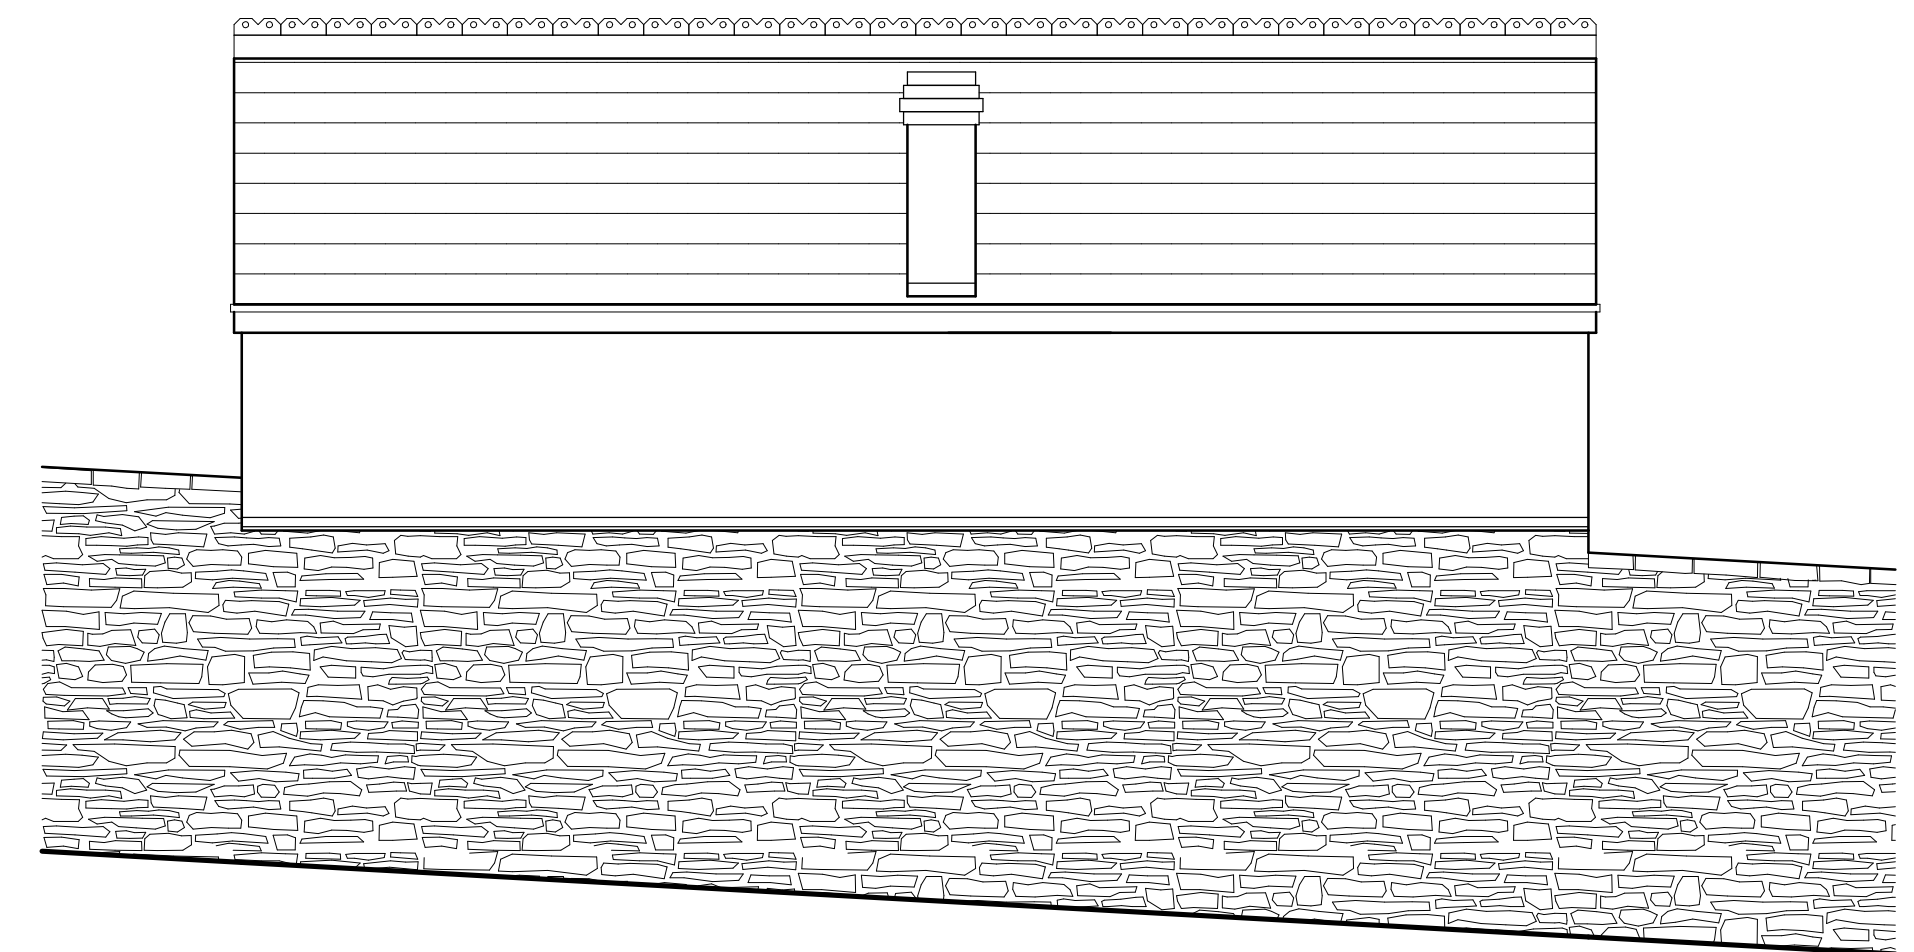


EXISTING NORTH ELEVATION.

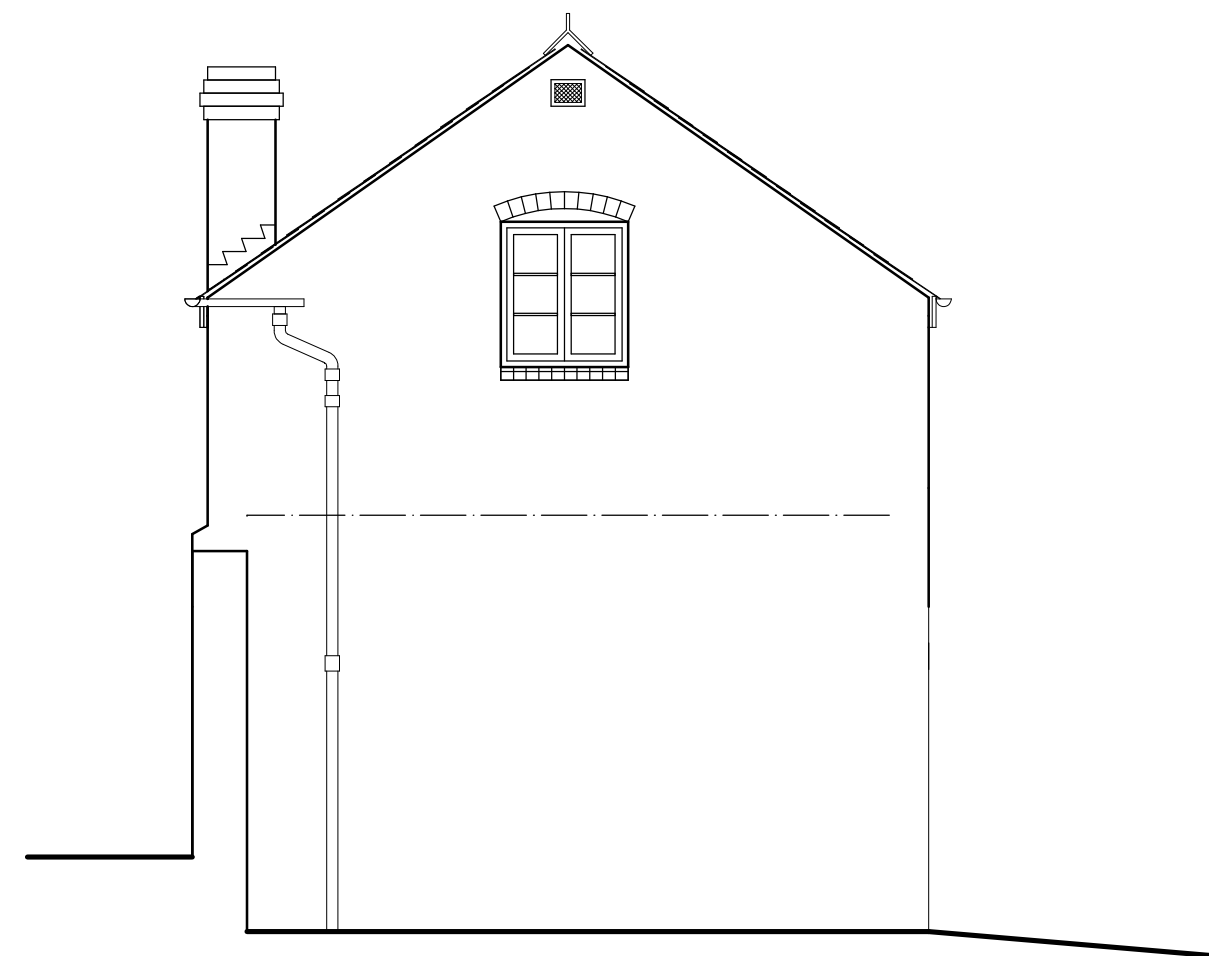


EXISTING WEST ELEVATION.

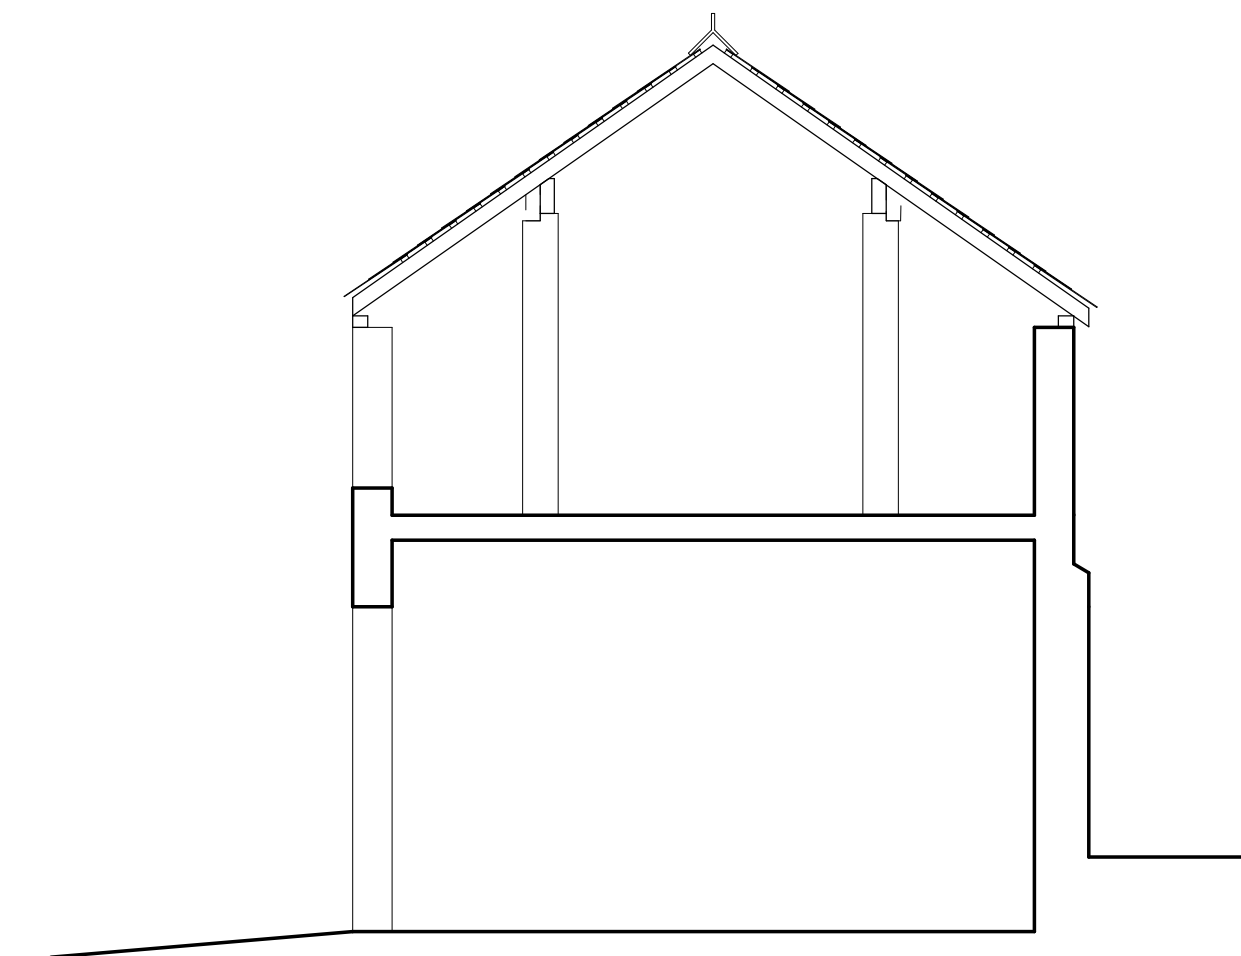

EXISTING CROSS SECTION.

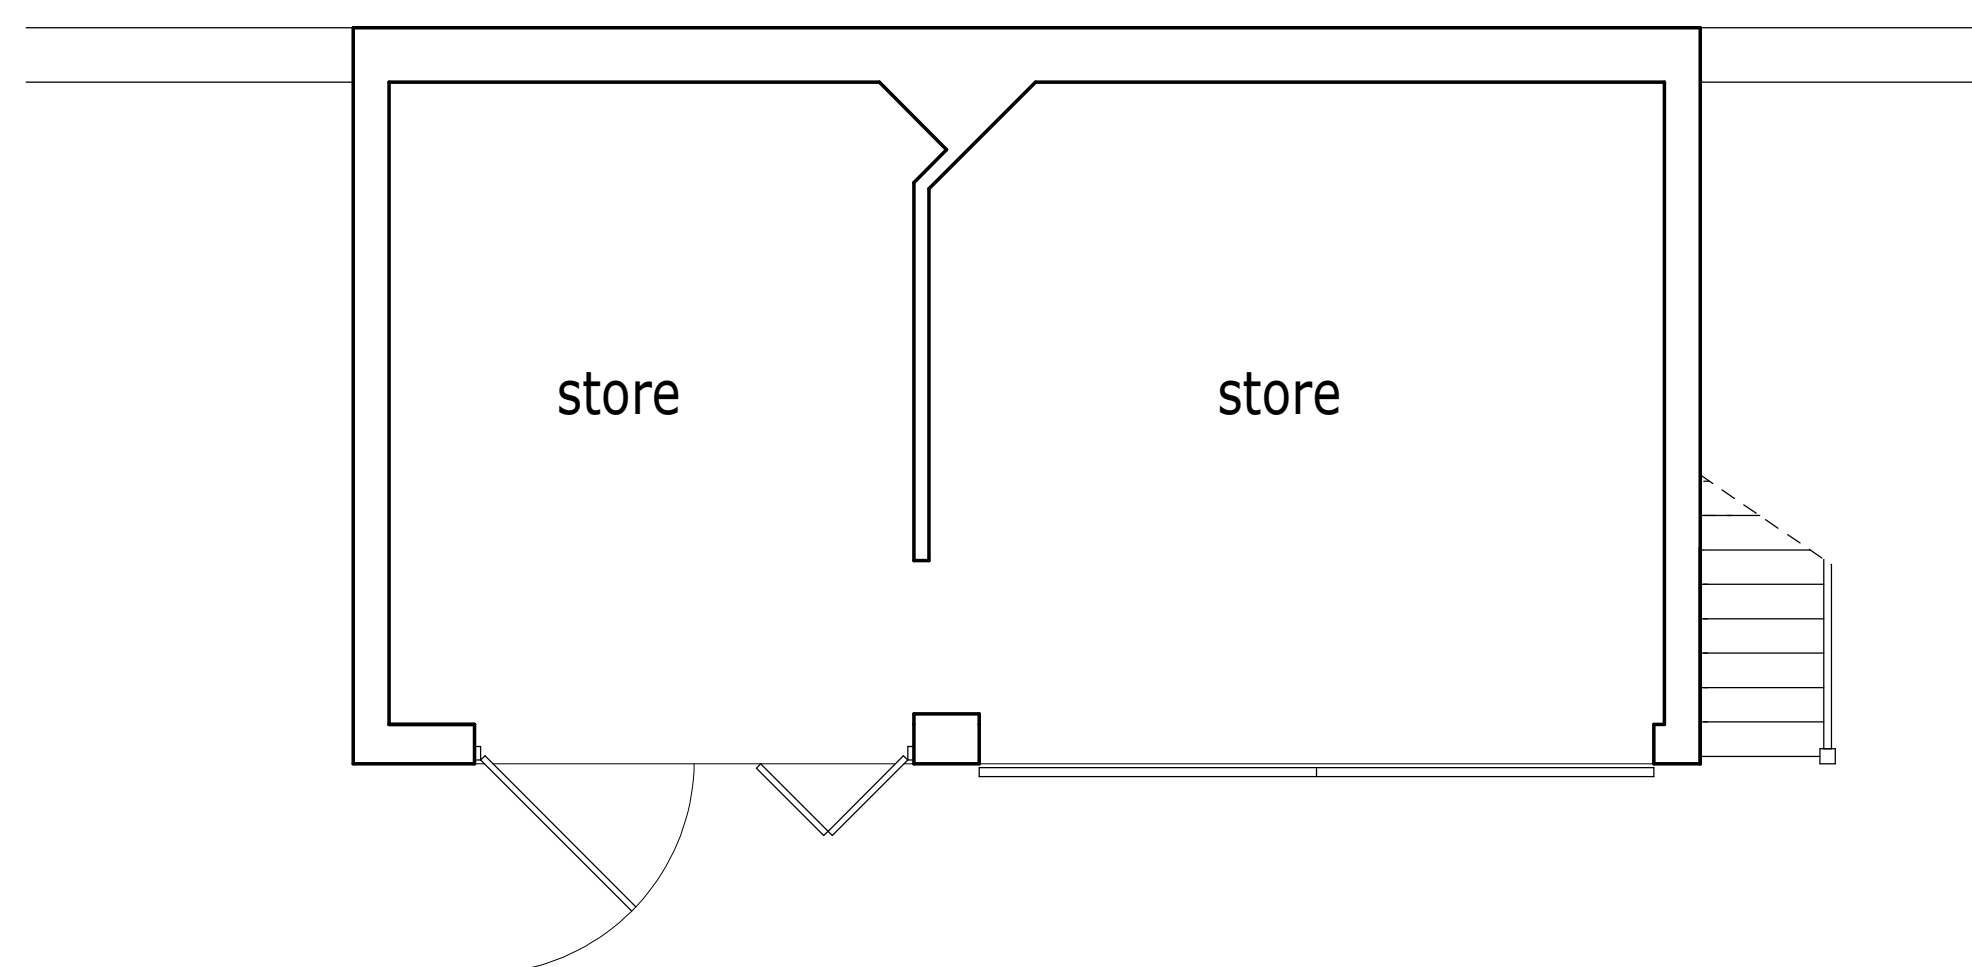

EXISTING GROUND FLOOR PLAN.

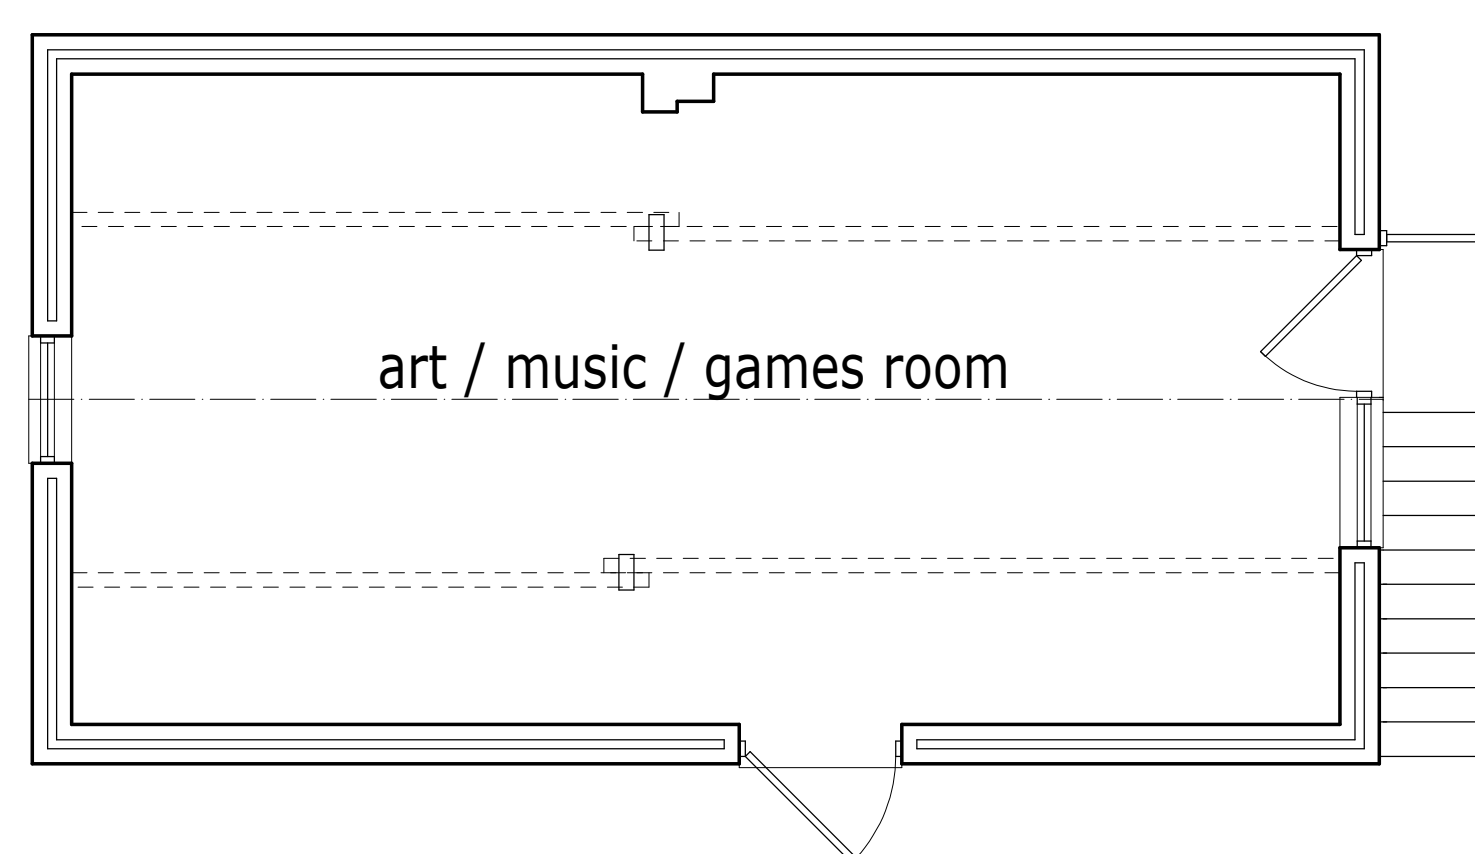

EXISTING FIRST FLOOR PLAN.

Project.	
PROPOSED REPAIRS & ALTERATIONS TO THE COACH HOUSE, CEFN KYNASTON, HILL STREET, CEFN MAWR, LL14 3BA.	
Client.	Mr K. Dudhnath & Mrs C. Davies.
Title.	EXISTING FLOOR PLANS ELEVATIONS & SECTION.
Drawing No.	10639.03.dsj
Date.	August 2023.
Scale.	1:50@A1.
D.S. Jones & Co. Architectural & Planning Consultants. The Studio, 26, Prospect Drive, Coedpoeth, Wrexham, LL11 3PE. Tel : 01978 750195 / 07880 874522. E : dsjonesandco@live.co.uk	

