


Dimensioning

Figured dimensions only to be taken from these designs and drawings. Work to annotated dimensions only. All dimensions to be checked on site. Architectural designers to be informed immediately of any discrepancies before work proceeds. Drawings are to be read in conjunction with relevant specifications, structural engineers and service engineers' drawings.

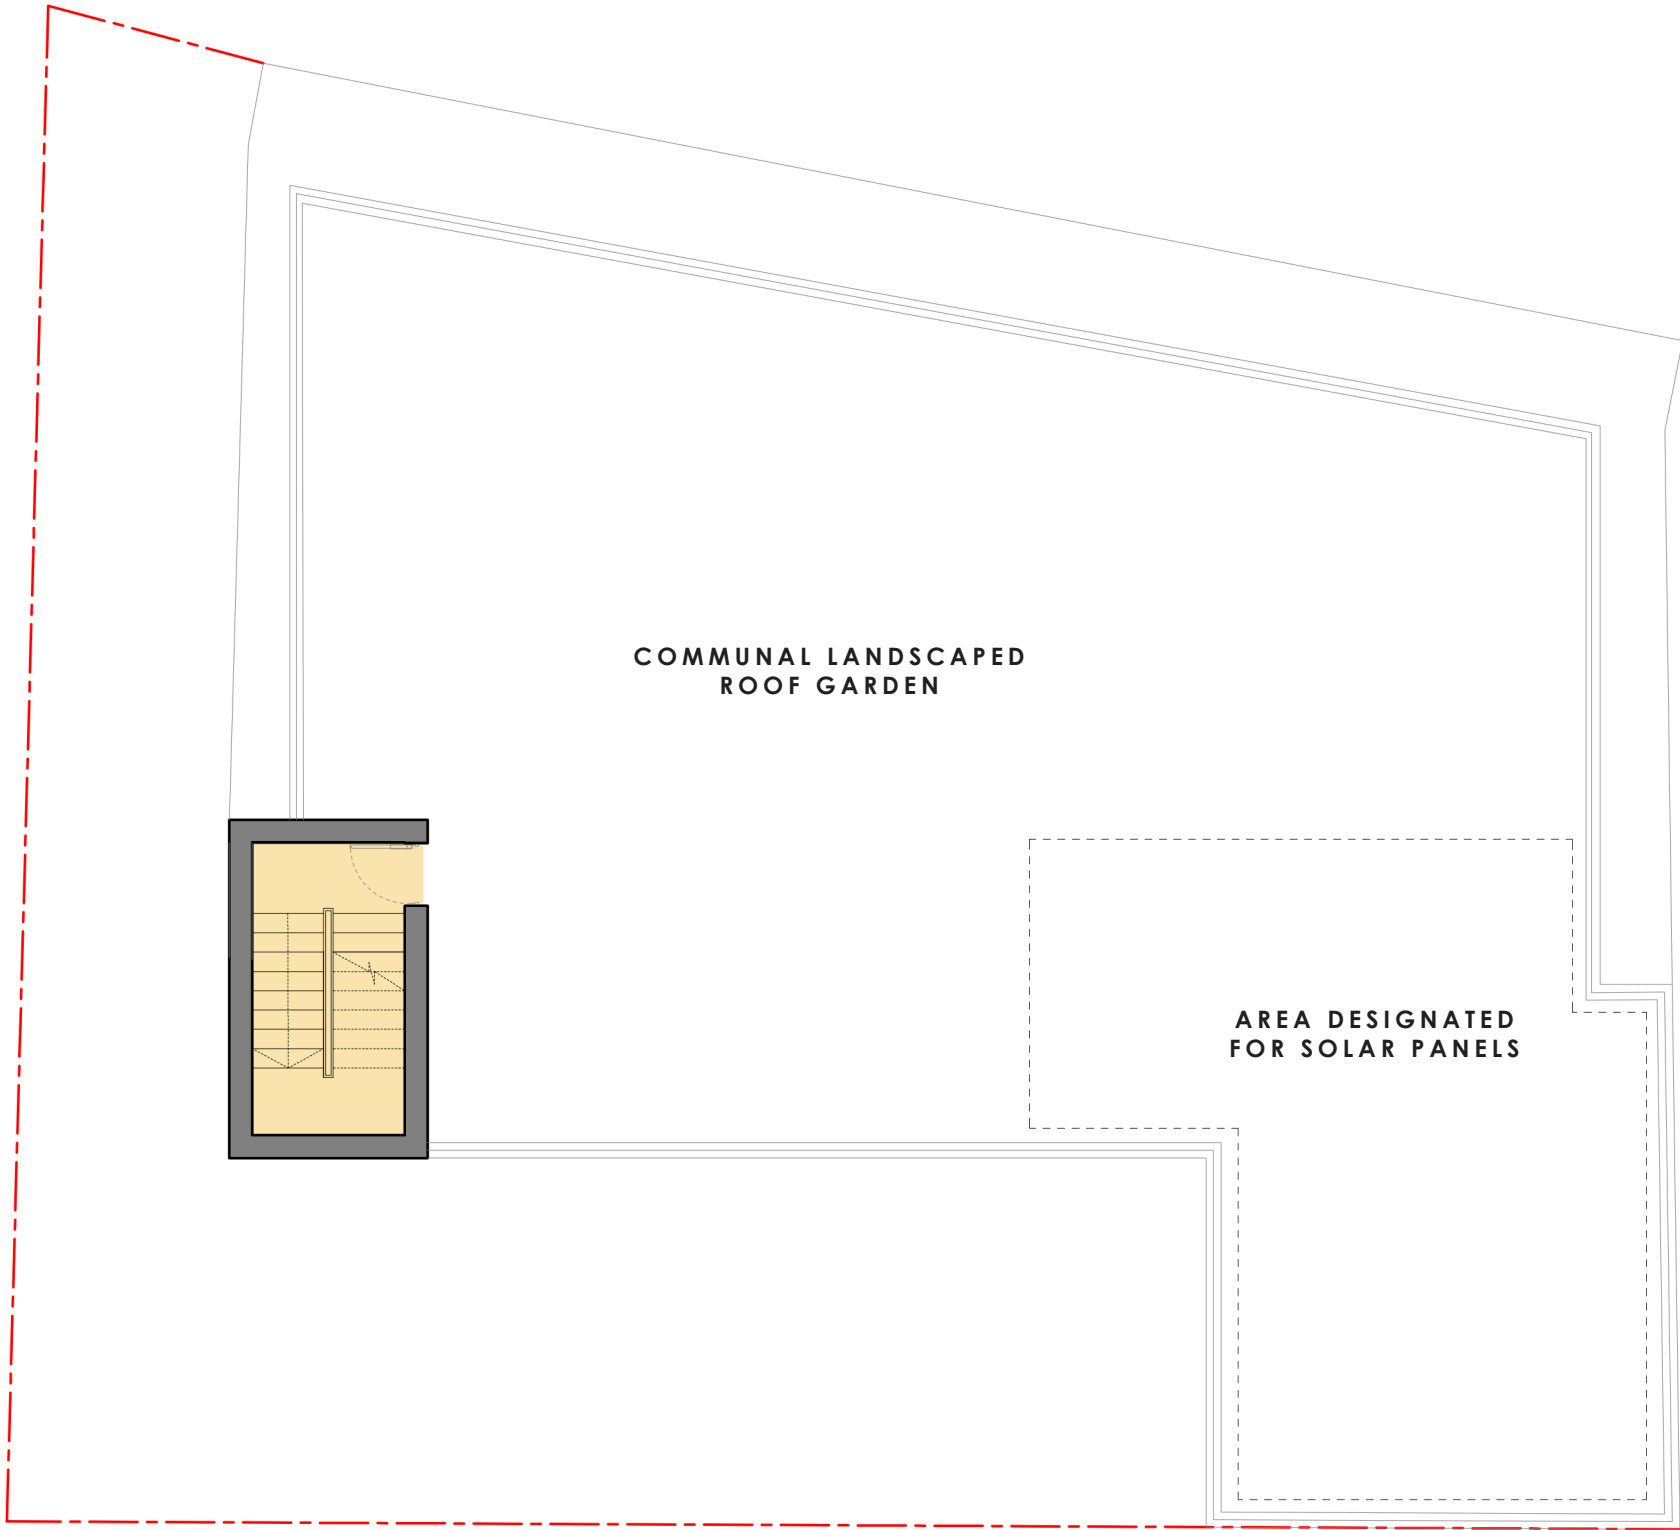

PROPOSED FOURTH FLOOR PLAN
1:100 @ A3



Rev	Date	Description
-	27/08/23	Issued to client for comments
A	04/09/23	Issued for Planning
B	22/10/23	Reduced vertical extension



SALEEM
ARCHITECTS

Architecture | Masterplanning | Graphics

CLIENT:
GM Holdings Ltd

PROJECT:
8-12 Priory Street,
Wrexham,
LL11 1SU

TITLE:
Proposed 04 Plan

REV:
B

SCALE:
1:100@ A3

DATE:
July 2023

DRAWING NO.
A204