



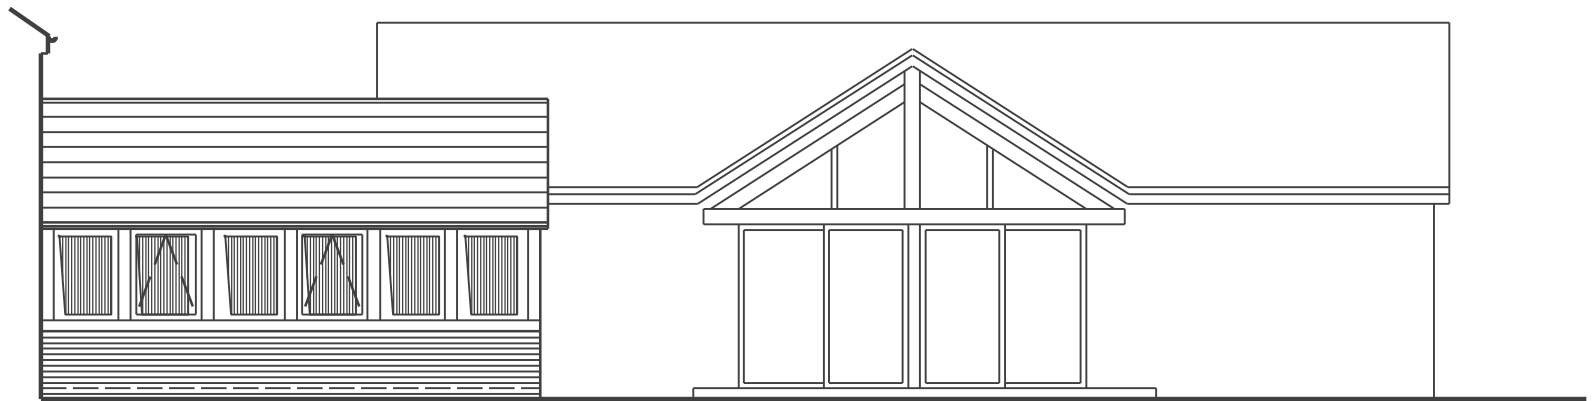

WEST ELEVATION

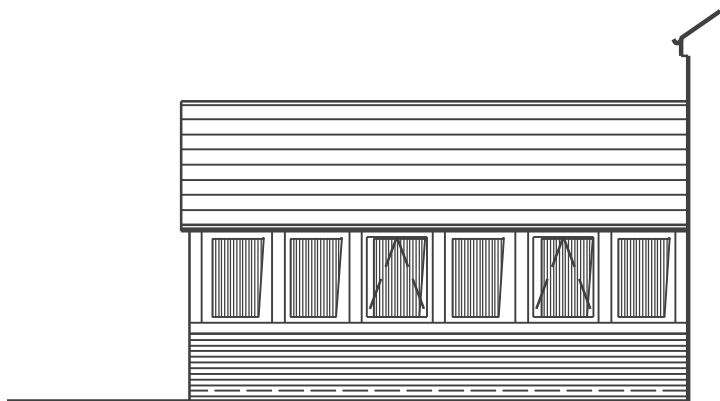

EAST ELEVATION



John Pugh FRICS Chartered Building Surveyor, Conservation Consultant
Bryn Coch Farm, Llanfair DC, Ruthin, Denbighshire, LL15 2SH Tele 01824 704358 Fax 704358
MR.&MRS. S LLOYD
ADREFELYN FARM PENELY WREXHAM LL13 0NF
PROPOSED CONSERVATORY/DINING ROOM
ELEVATIONS PROPOSED
Drawn Scale 1:100 @ A3 Date 06.23 Status Draw No 507.05 Rev