



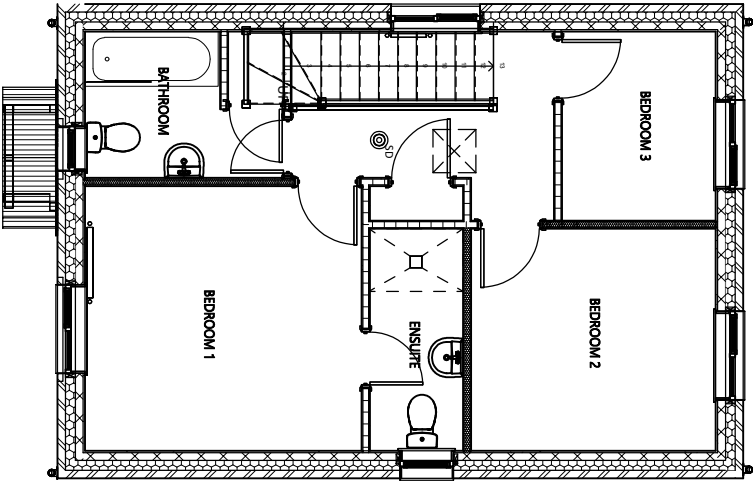


01 FIRST FLOOR STRUCTURAL

SCALE: 1 : 50

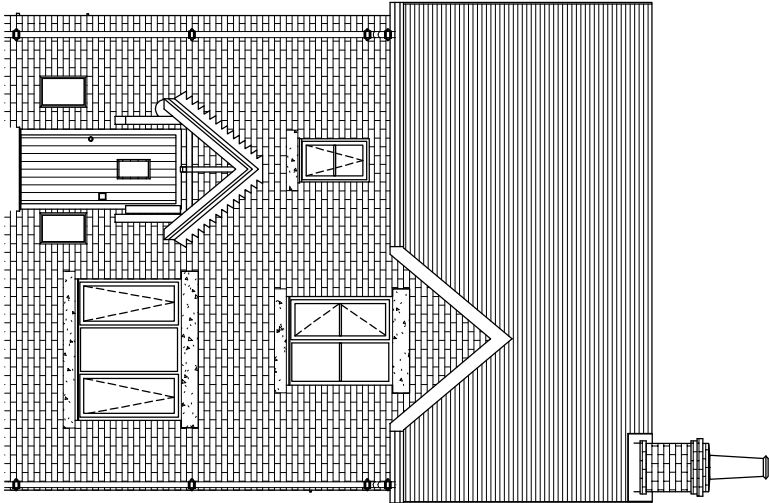


FRONT ELEVATION

SCALE: 1 : 50

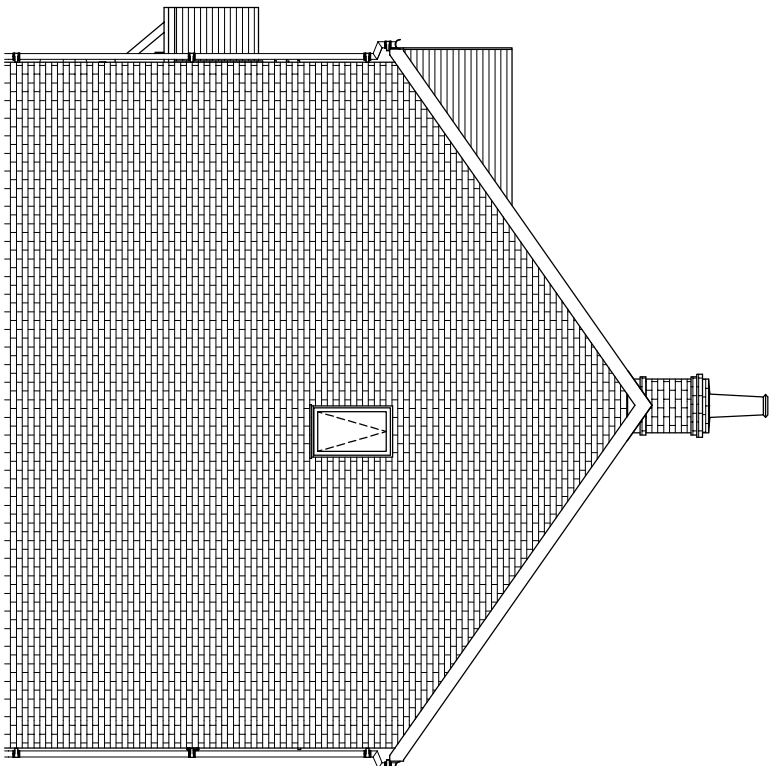


RH GABLE ELEVATION

SCALE: 1 : 50

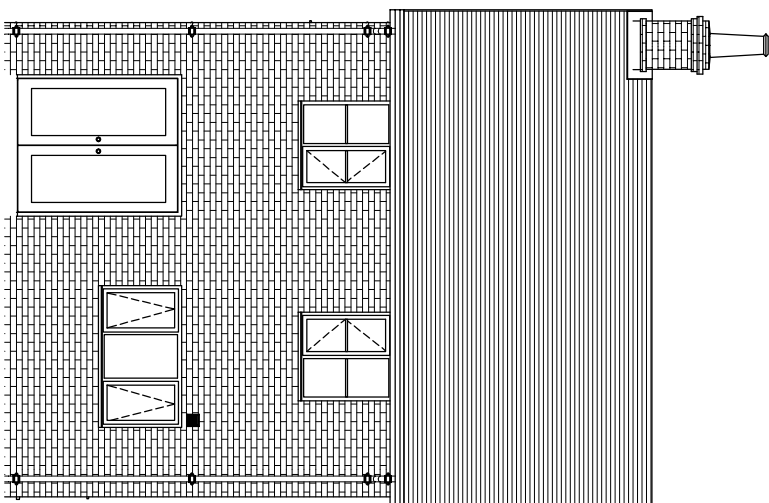


REAR ELEVATION

SCALE: 1 : 50

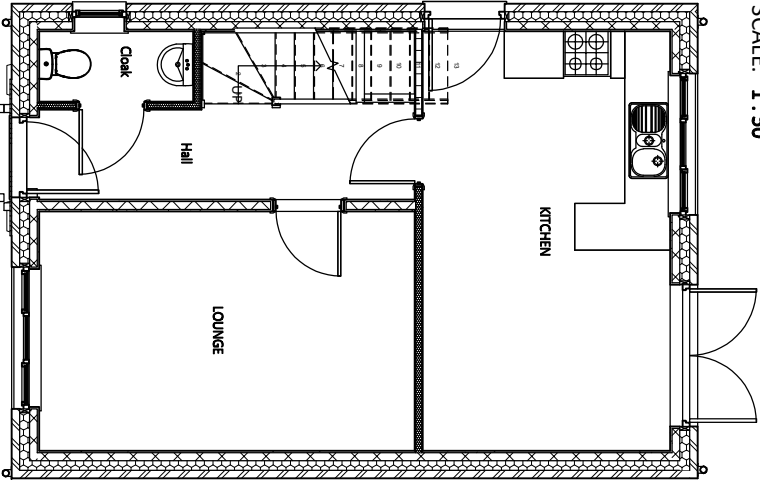


00 GROUND FLOOR STRUCTURAL

SCALE: 1 : 50

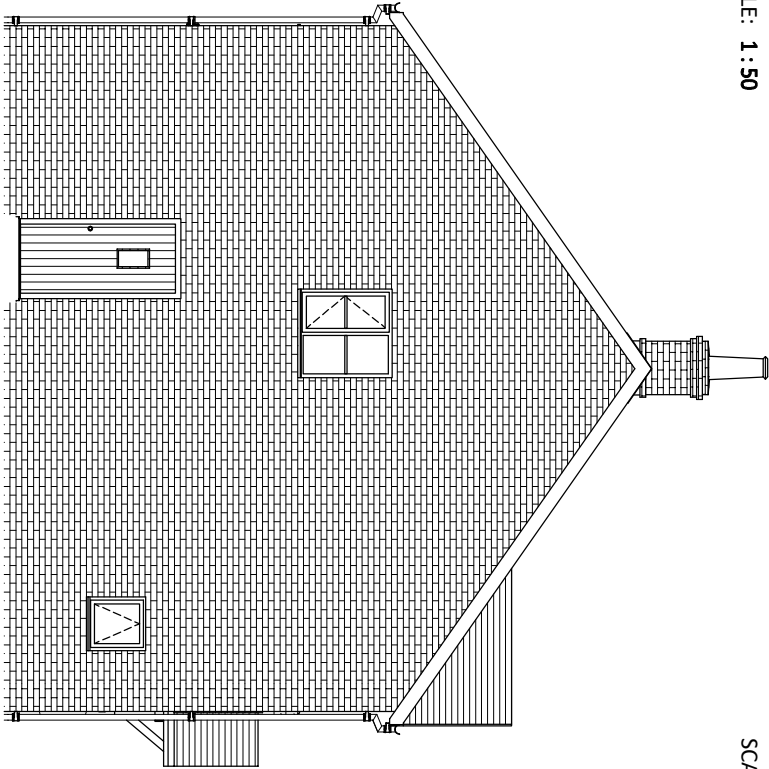

LH GABLE ELEVATION

SCALE: 1 : 50

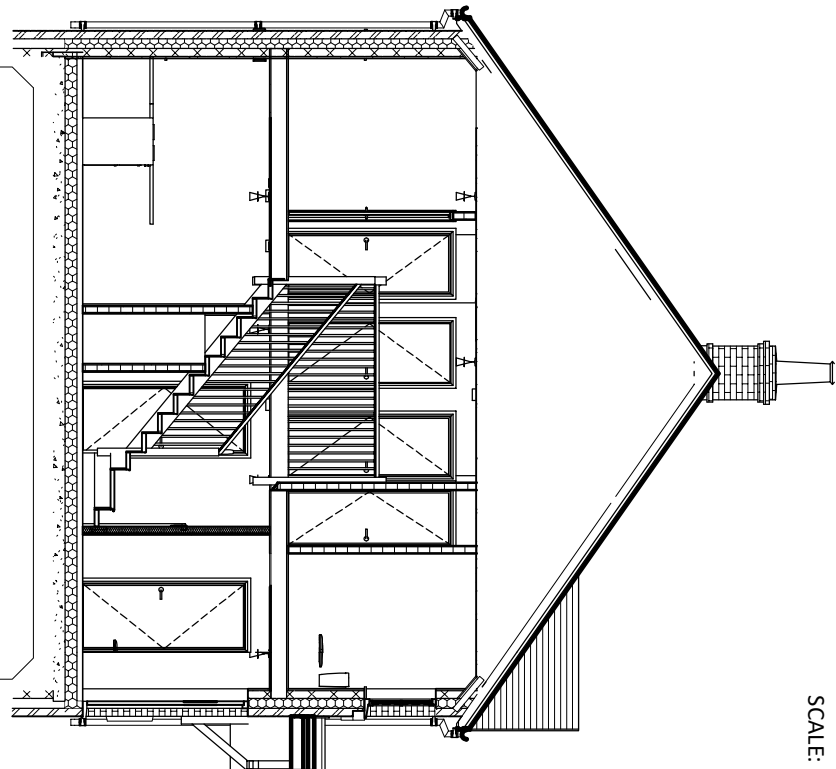

SECTION A-A

SCALE: 1 : 50



www.sgar-masters | 01482 472478 | studio@sgar-masters

This drawing is a computer-generated drawing and is not to be used for construction purposes. It is a representation of the design and is not a guarantee of the final result. The client is responsible for the accuracy of the information provided and for the final result. The drawing is not to be used for construction purposes. It is a representation of the design and is not a guarantee of the final result. The client is responsible for the accuracy of the information provided and for the final result. The drawing is not to be used for construction purposes. It is a representation of the design and is not a guarantee of the final result. The client is responsible for the accuracy of the information provided and for the final result.

PROJECT SG HOUSE TYPES

CLIENT S.G. ESTATES

DRAWING TITLE BERWYN MASTER

DRAWING STATUS: FOR CONSTRUCTION		STATUS	
DRAWING NO. SGH-SAL-B2-ZZ-DR-A-0100		PROJECT NO. P1242	
SCALE 1 : 50@A1		REVISION P1	