


SCALE @ 1:100

0 1 5 M




1 FRONT ELEVATION

AS APPROVED

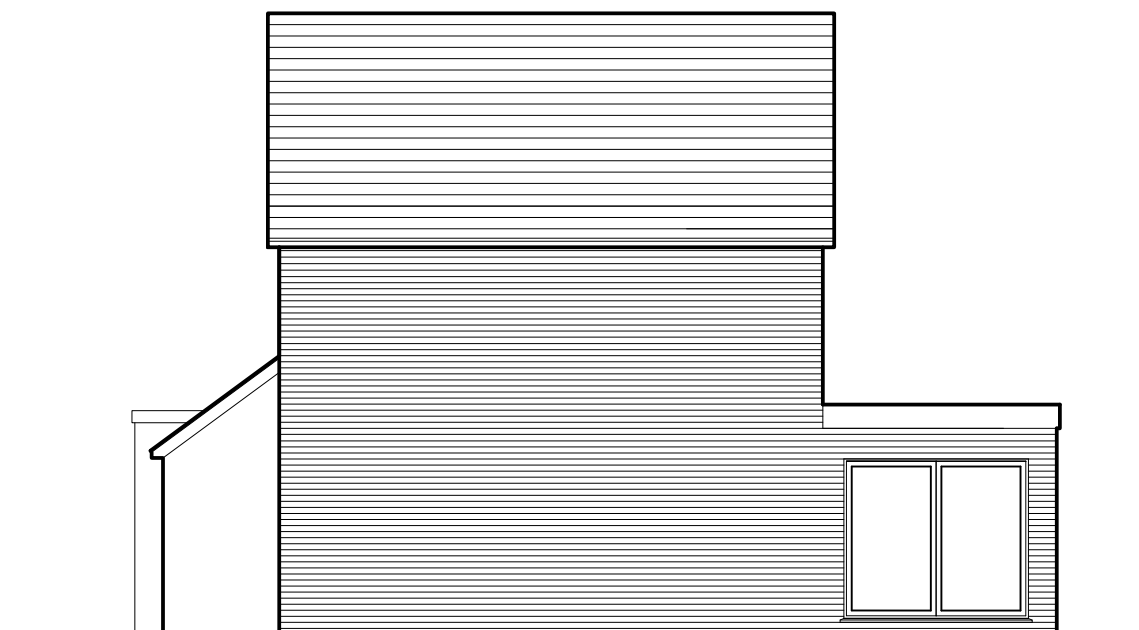

2 SIDE ELEVATION


AS APPROVED

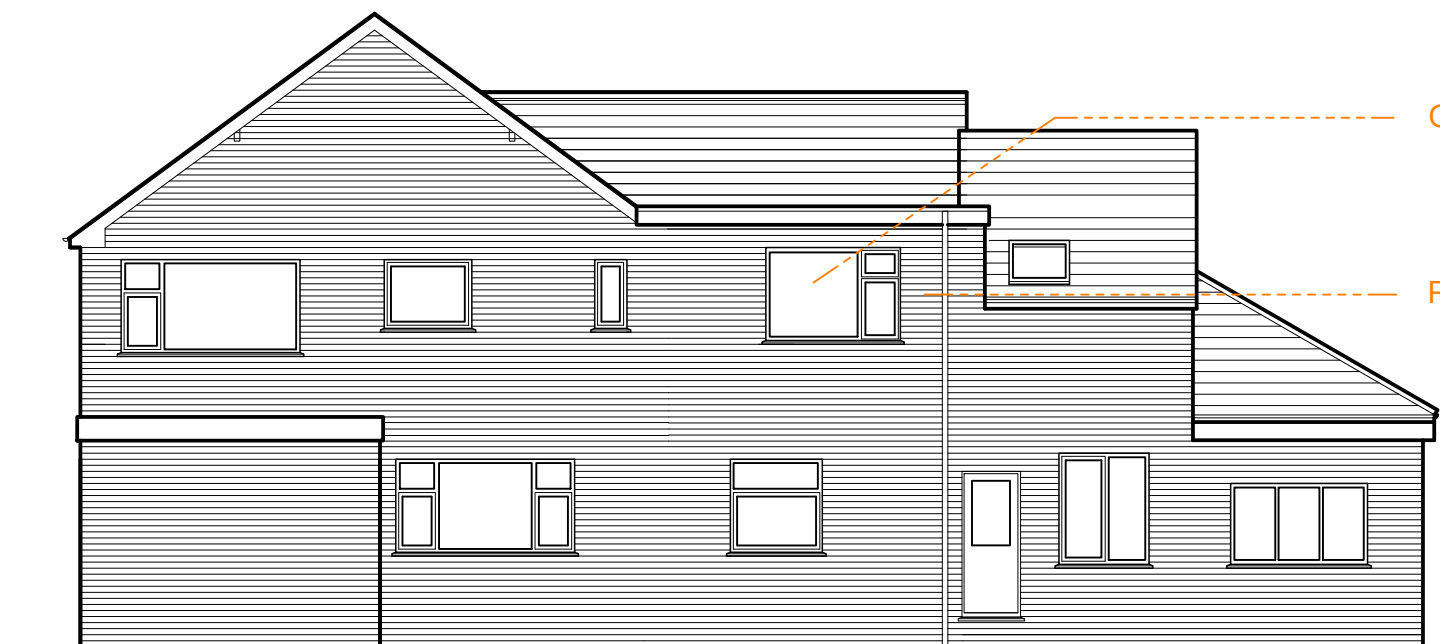

3 REAR ELEVATION

OPAQUE GLAZED WINDOW

PROPOSED EXTENSION

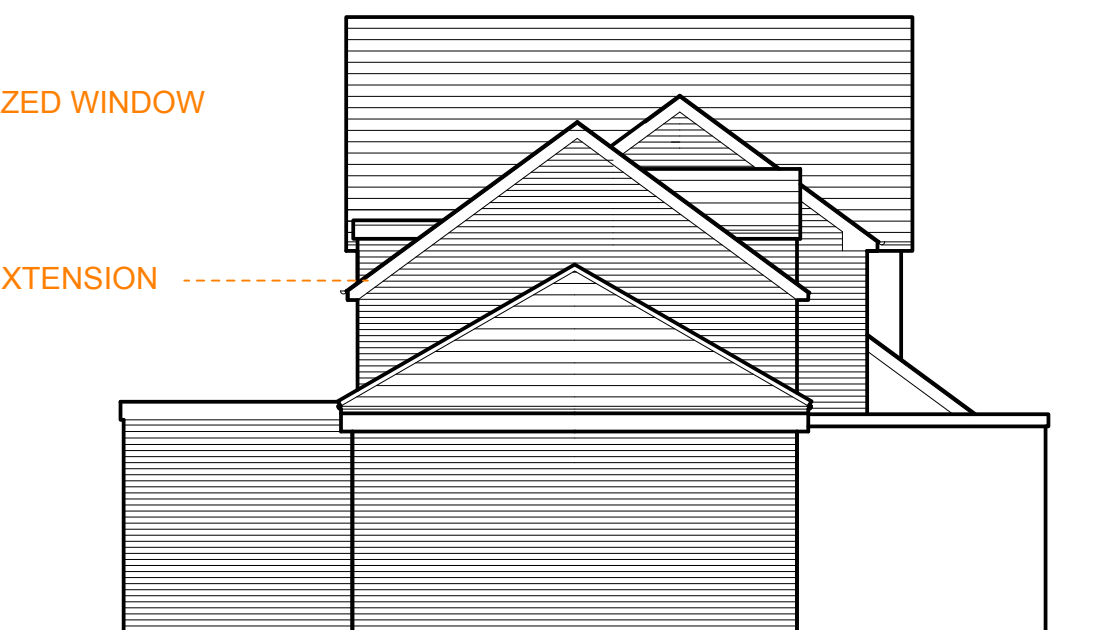

4 SIDE ELEVATION

D - 14 APR. 23 - WINDOW AMENDED TO OBSC. GLAZED
C - 15 FEB. 23 - REAR SECTION ADDED
B - 16 JAN. 22 - DES. DEVT
A - 14 JAN. 22 - FIRST ISSUE

InSite
ARCHITECTURE

7 ABBEY SQUARE
CHESTER
CH1 2HU
t. 01244 374501
mail@insitearchitecture.co.uk

PENTLANDS, THE GREEN, ROSSETT, LL12 0DS

PROPOSED SIDE EXTENSION

PROPOSED
ELEVATIONS

SCALE 1:100 @ A3

dwg : ISA 464 P 201

revision:

D

WARNING: DO NOT SCALE FROM PRINTS - WORK FROM FIGURED DIMENSIONS ONLY
THIS DRAWING REMAINS THE LEGAL PROPERTY OF INSITE ARCHITECTURE AND UNAUTHORISED USE OR REPRODUCTION, OF IT (EITHER
PHYSICALLY OR DIGITALLY), OR ANY USE OF IT FOR STATUTORY APPLICATIONS IS EXPRESSLY FORBIDDEN WITHOUT PRIOR CONSENT. ALL
DRAWINGS ARE SUBJECT TO COPYRIGHT LAW.