




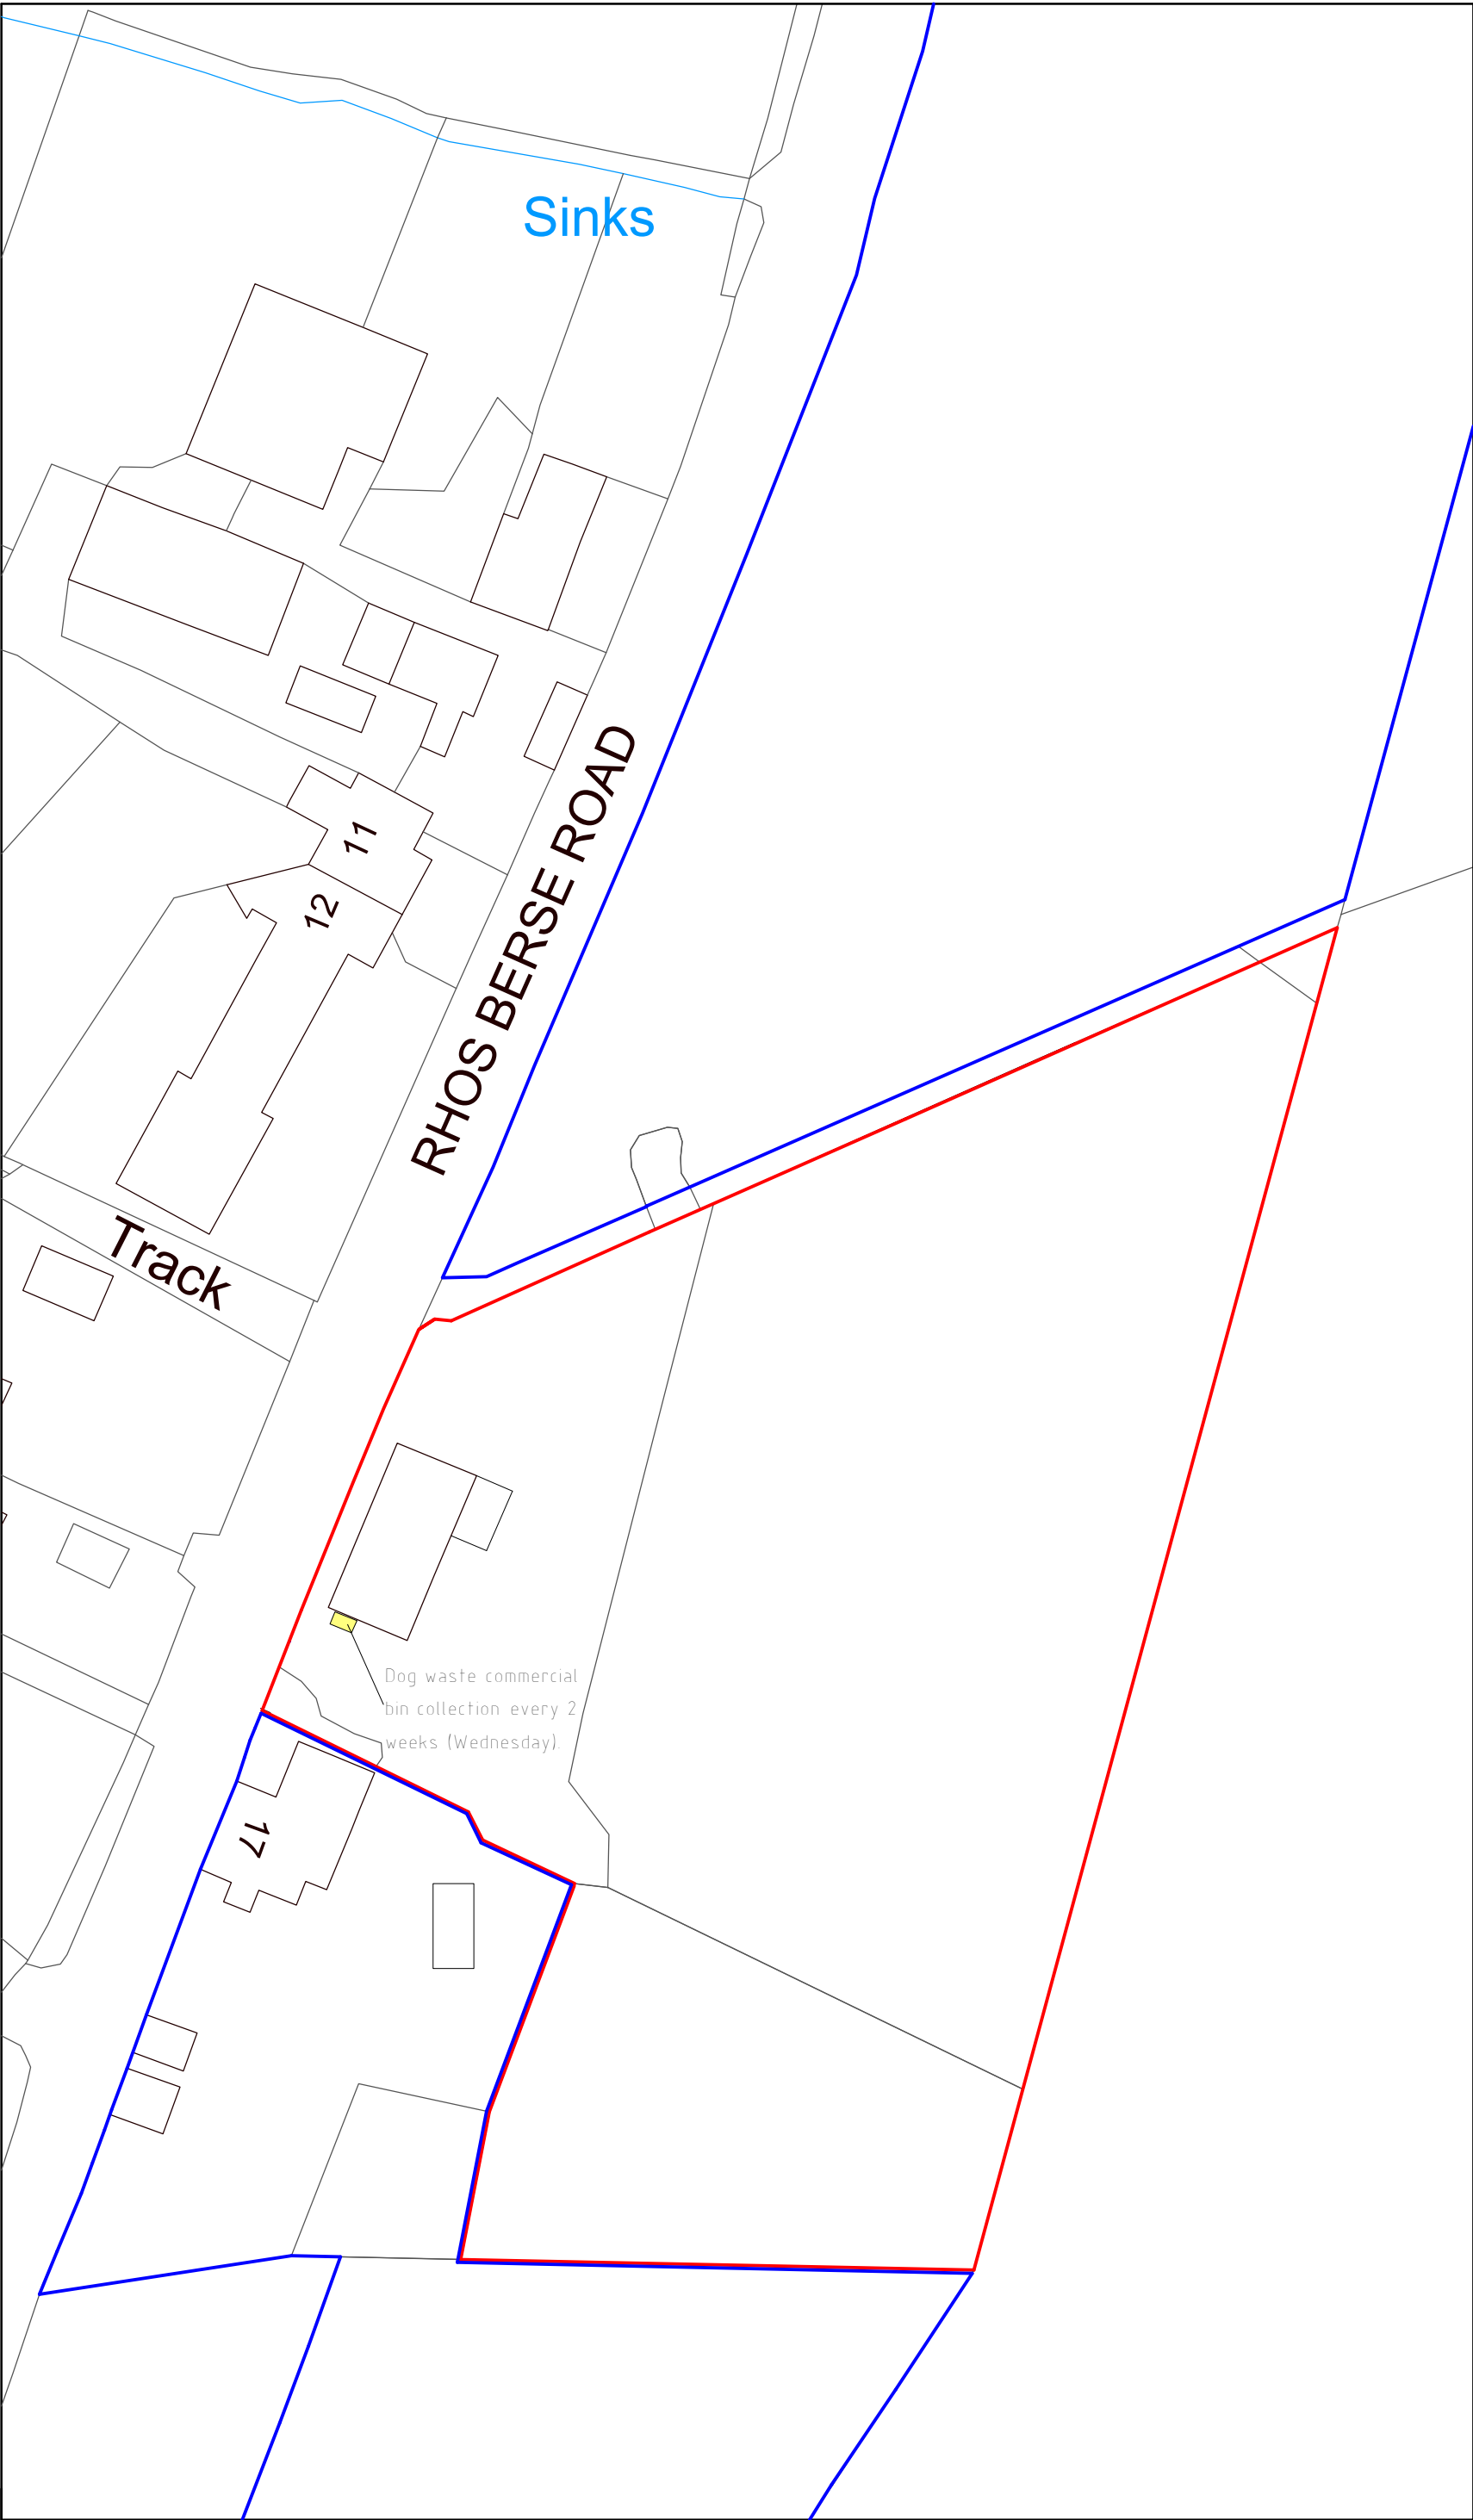

Site Plan 1:500

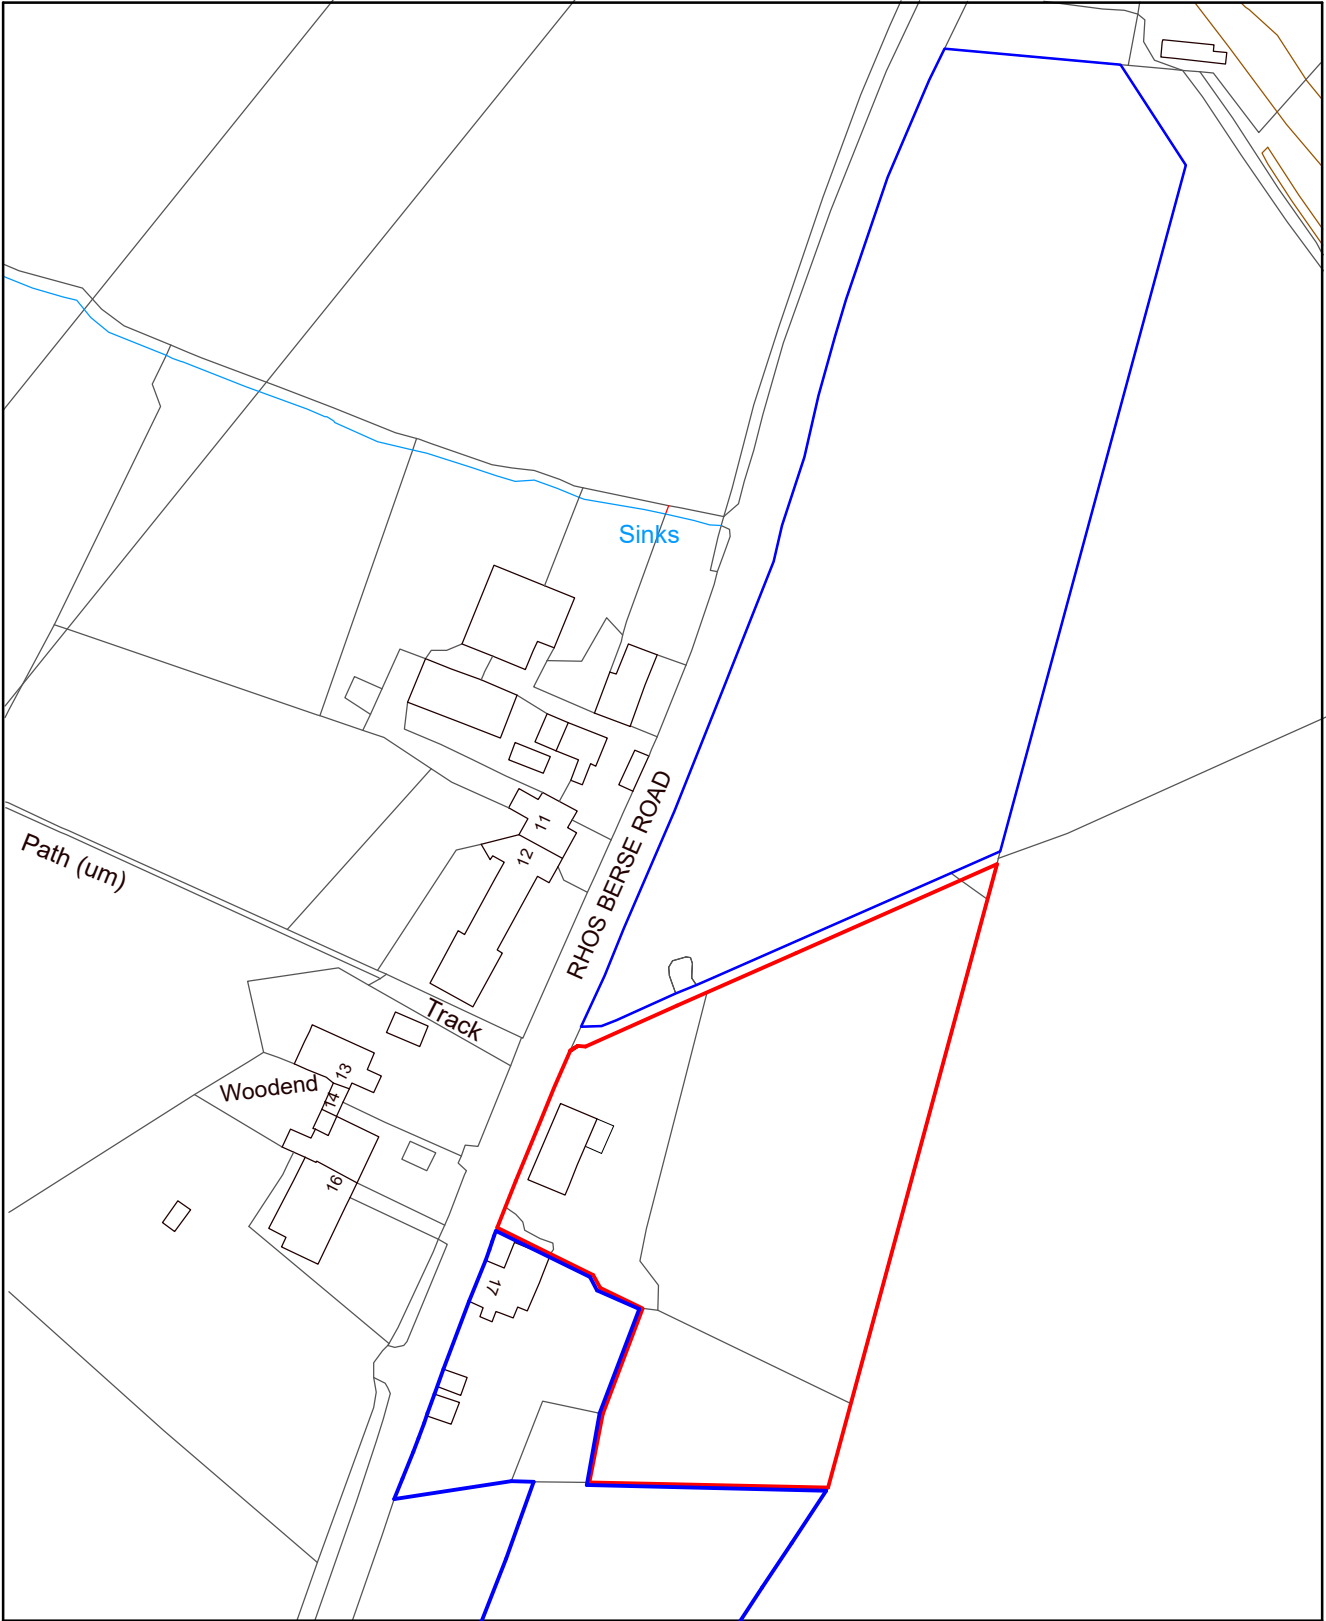

Location Plan 1:1250

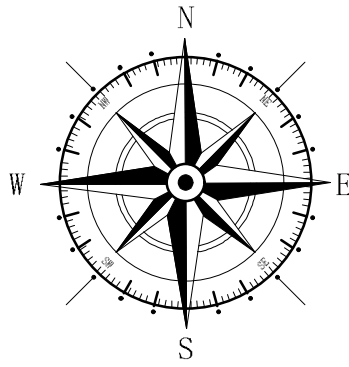

Key	
	Surrounding Buildings
	Application Site
	Land Owned by Applicant

Rev	Date	Detail	Initial
A	10/23	Dog Waste Bin Added	D.J.E

Project:
Proposed Dog Day Care Unit
at, 17 Rhosberse Road,
Coedpoeth, LL11 3BT

Title: Planning : Site & Location Plan	Scale: (A2) 1:500 & 1:1250
--	----------------------------------

Drawn By: D.J.Edwards	Date: Oct 2023
--------------------------	-------------------

Drawing No: H159/004	Sheet: 1 of 1
-------------------------	------------------

blueprint
architectural services



Office 3K4,
Redwither Business Tower,
Wrexham. LL13 9XT
Tel: 01978 356500
www.blueprintarchitectural.com
© copyright all rights reserved