


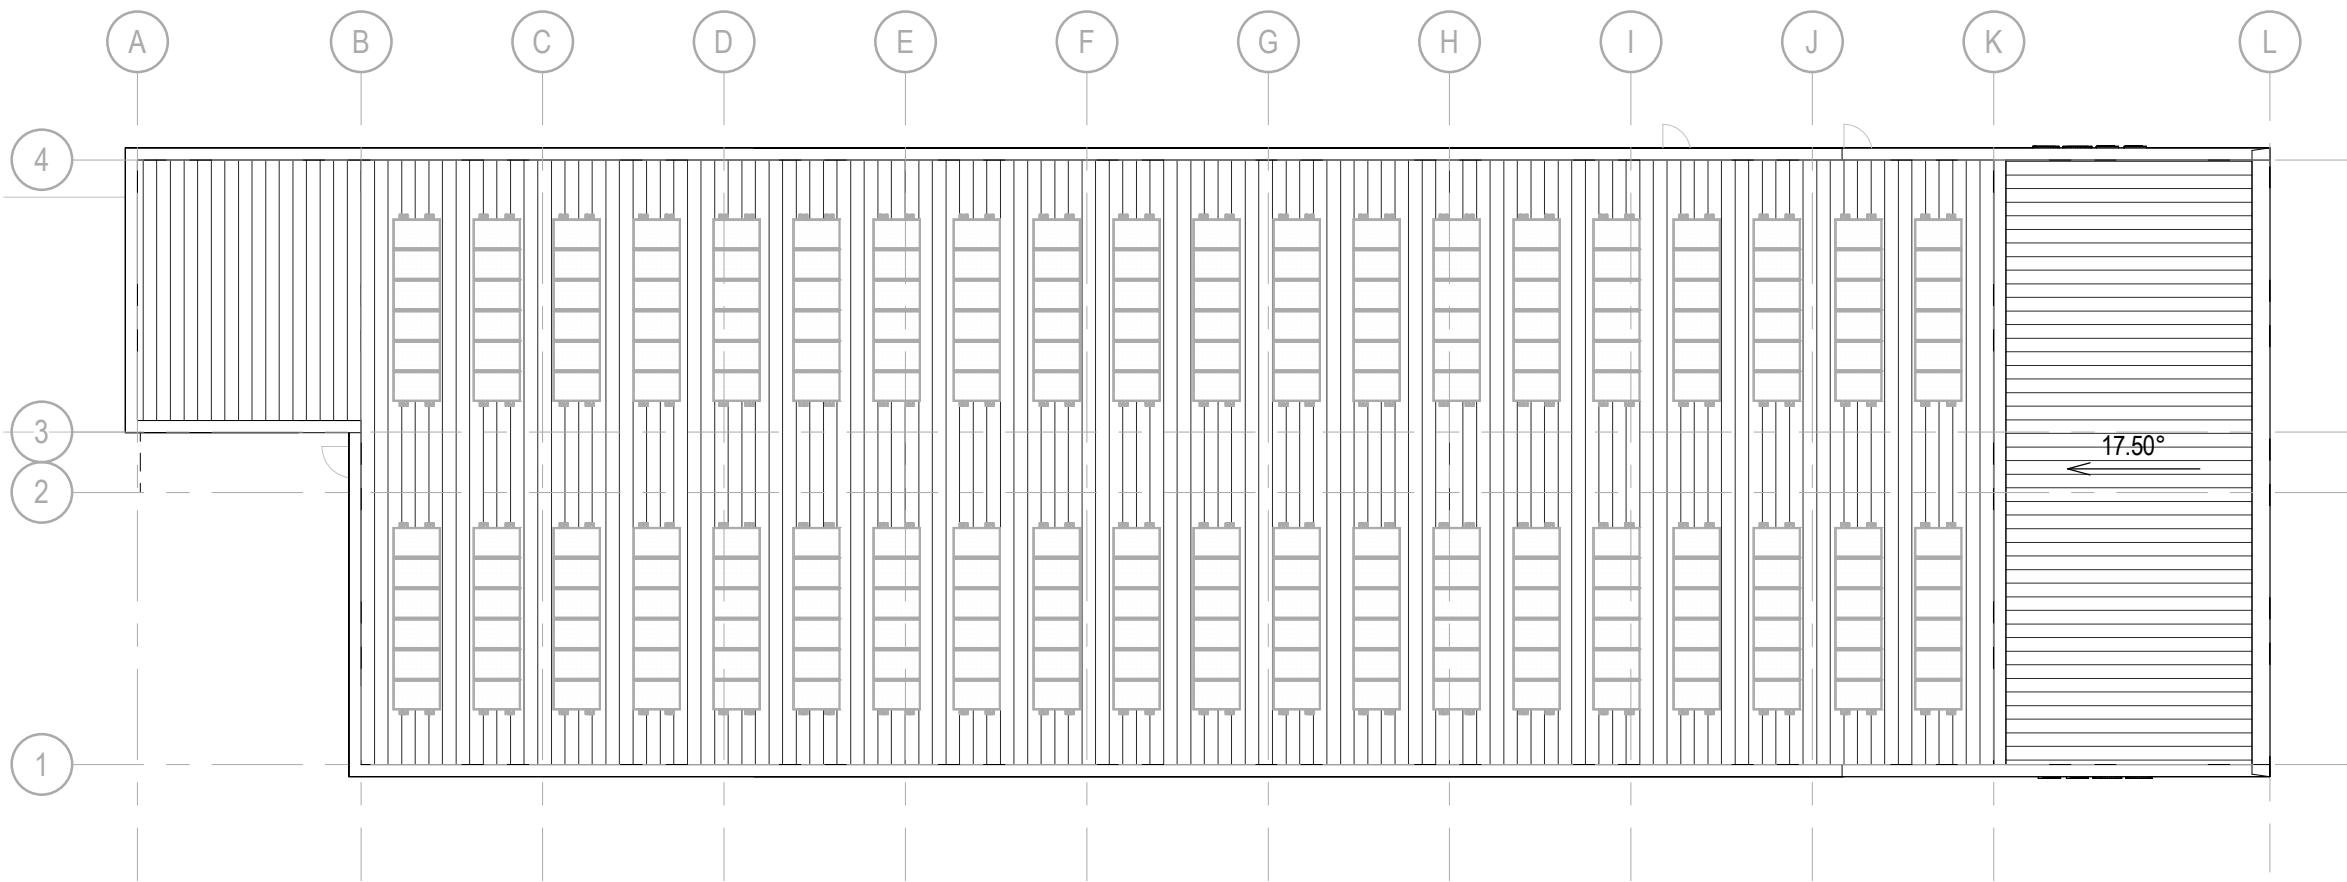


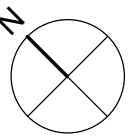

Roof Plan
1 : 250

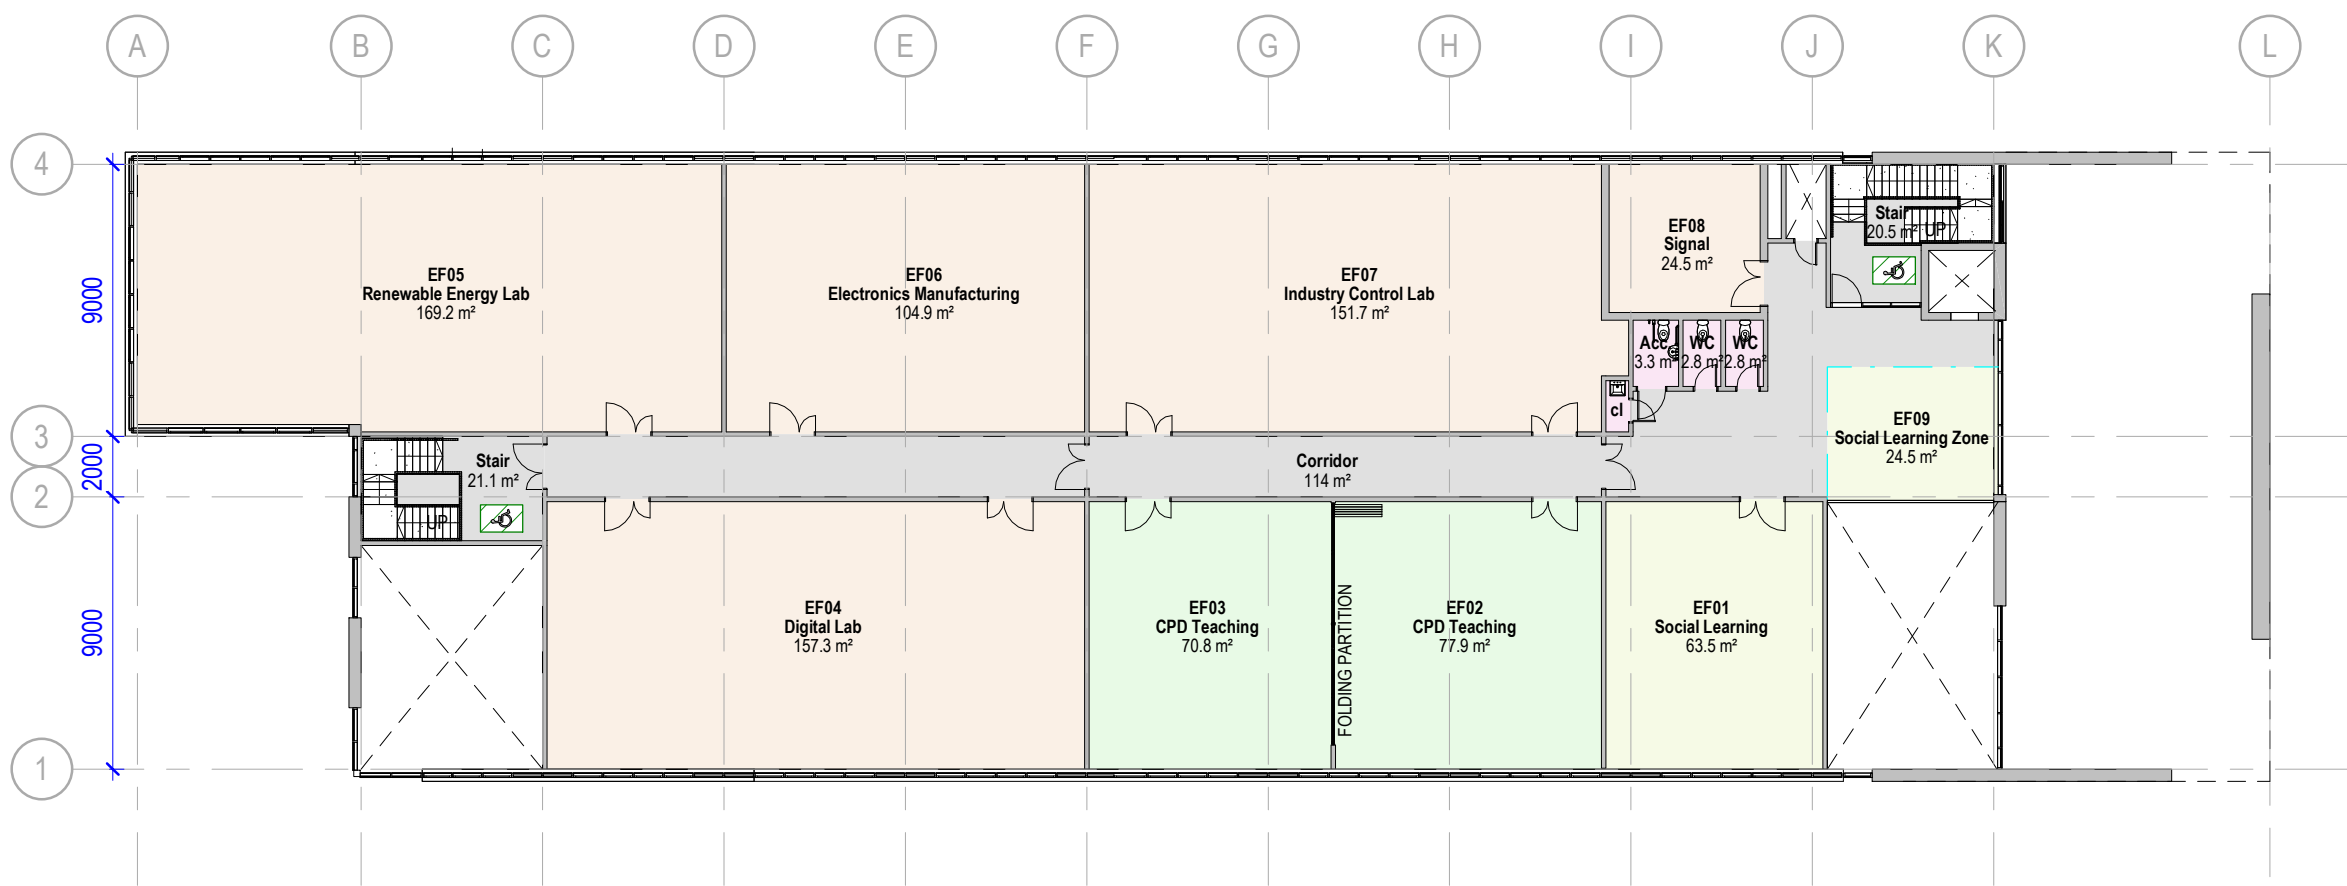

01 First Floor
1 : 250

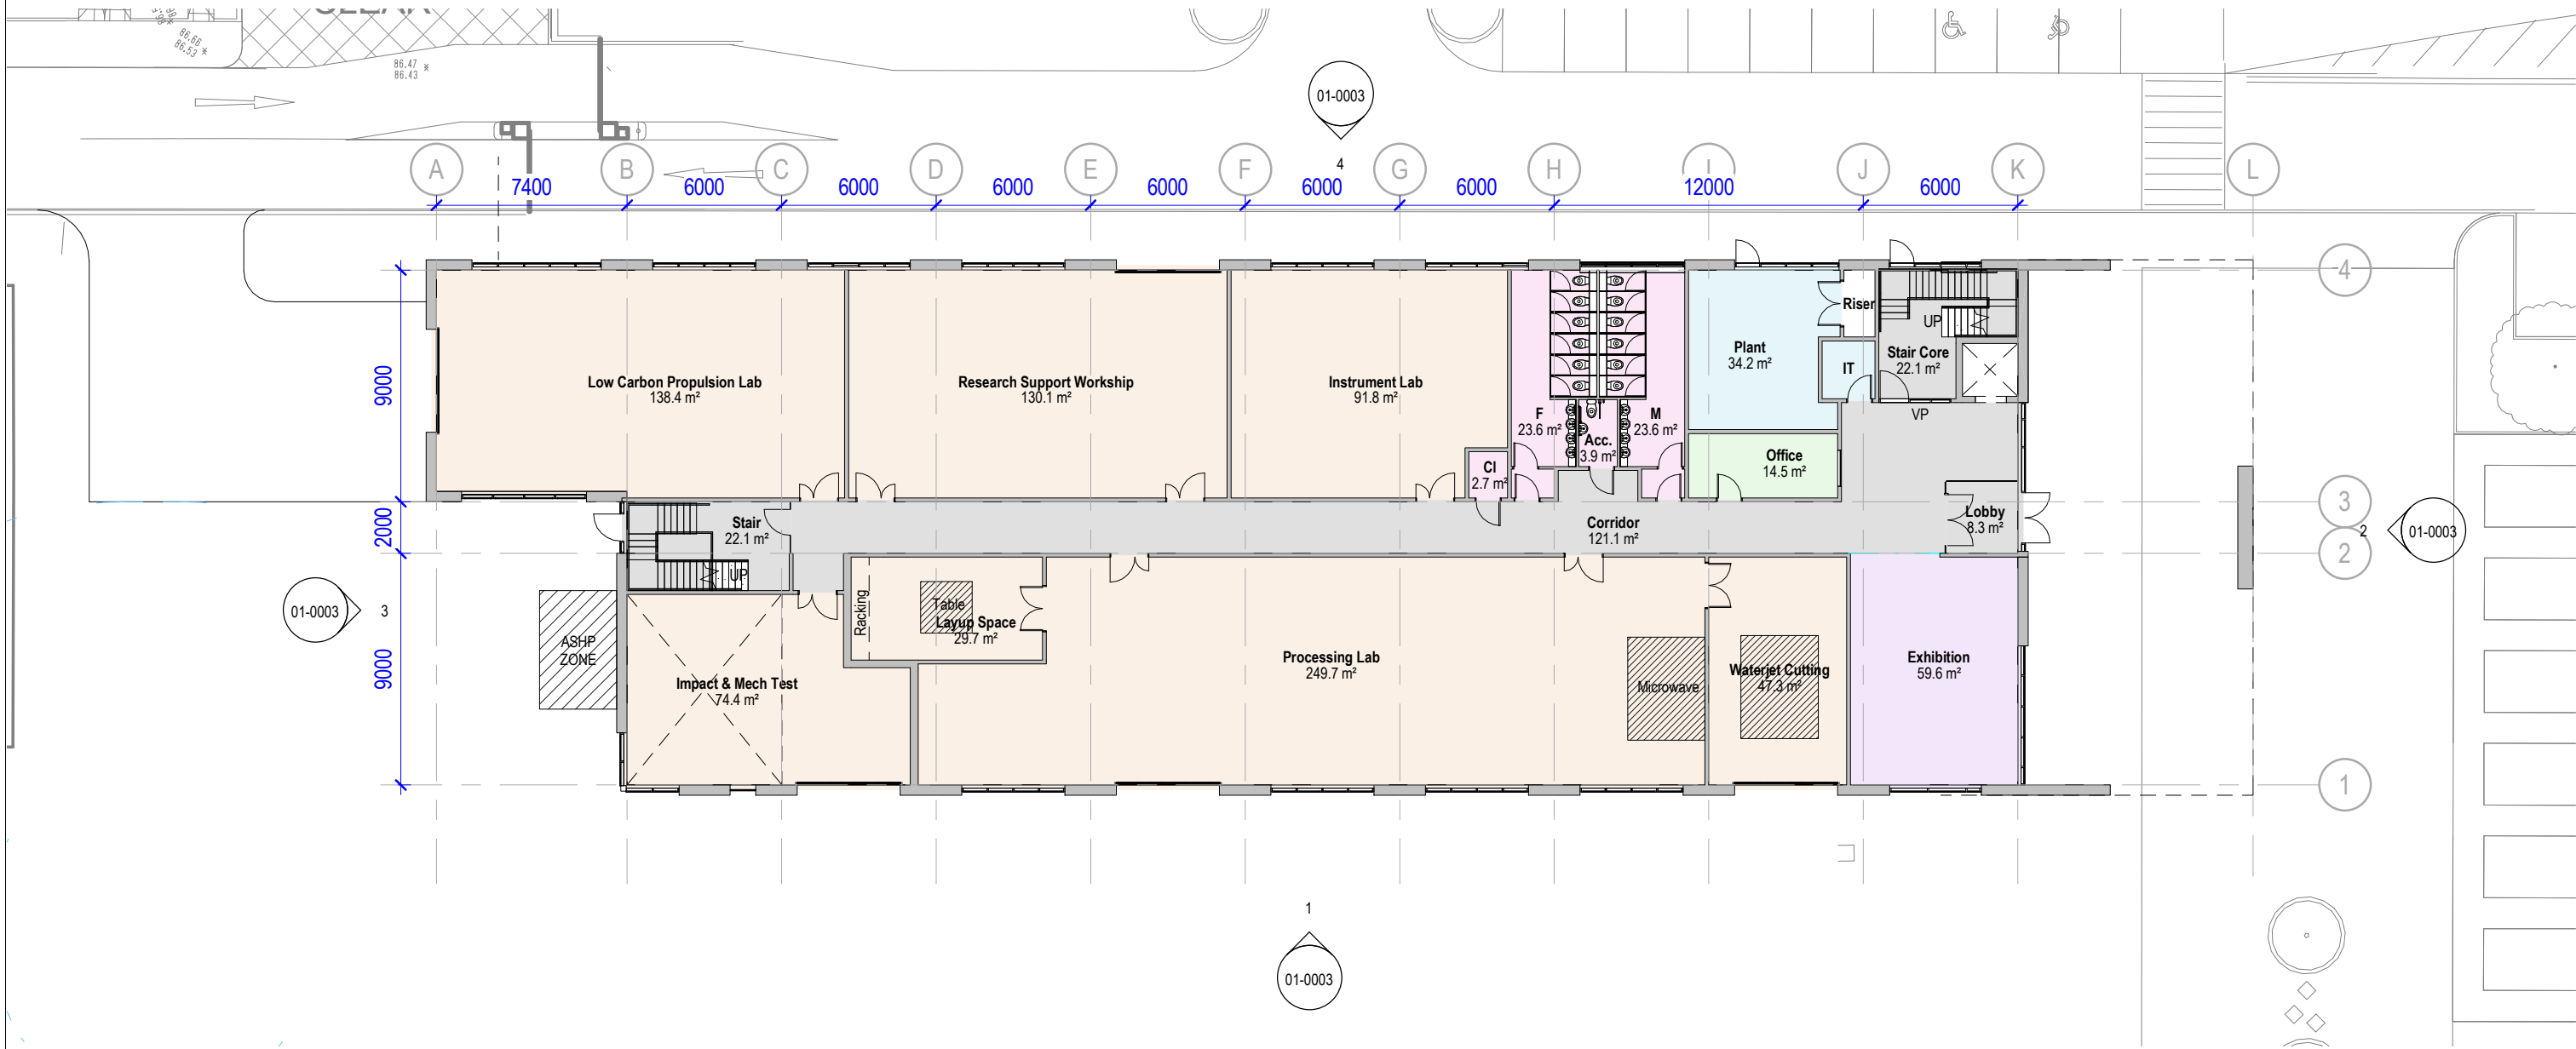

00 Ground Floor
1 : 250



GENERAL NOTES:

DAY Architectural Ltd accepts no responsibility for any costs, losses or claims whatsoever arising from these drawings, specifications and related documents unless there is full compliance with the Client or any unauthorised user of the following:

1 All boundaries, dimensions and levels are to be checked on site before construction and any discrepancies reported to the Architect / Designer.

2 Partial Service: Any discrepancies with site or other information is to be advised to the Architect / Designer and direction and / or approval is to be sought before the implementation of the detail.

3 Block and site plans are reproduced under license from the Ordnance Survey.

4 Do not scale this drawing.

5 For the purpose of coordination, all relevant parties must check this information prior to implementation and report any discrepancies to the Architect / Designer.

CLIENT

Wrexham University

PROJECT

EEOC

P6	ASHP Zone defined	10.03.23	RPB	DO
P5	Revised design to extend building to meet area requirements following client instruction	03.03.23	RPB	DO
P4	Roller shutter door relocated in Low Carbon Prop Lab	01.03.23	RPB	DO
P3	Updated inline with client comments and feedback	16.02.23	RPB	DO
P2	Minor modifications to plans following sketch elevation design.	15.12.22	RPB	DO

REV	DESCRIPTION	DATE	REV BY	CHKD BY
-----	-------------	------	--------	---------

DRAWING

Sketch Plans

SCALE

1 : 250 @ A2

FIRST ISSUED

29/11/22

PROJECT

1376-22

DRAWN BY

RPB

CHECKED BY

DO

ORIGIN

DAY

VOLUME

01

LEVEL

XX

TYPE

DR

ROLE

A

NUMBER

01-0001

REVISION

P6

DRAWING STATUS

SKETCH

Information contained on this drawing is the sole copyright of DAY Architectural Ltd. and is not to be reproduced without their permission.

DAY Architectural Ltd.

Studio 1, Lancaster Buildings

77 Deansgate, Manchester, M3 2BW

T: 0161 834 9703

W: www.day-architectural.com

DAY