


West Elevation (proposed)

62 Wat's Dyke Way

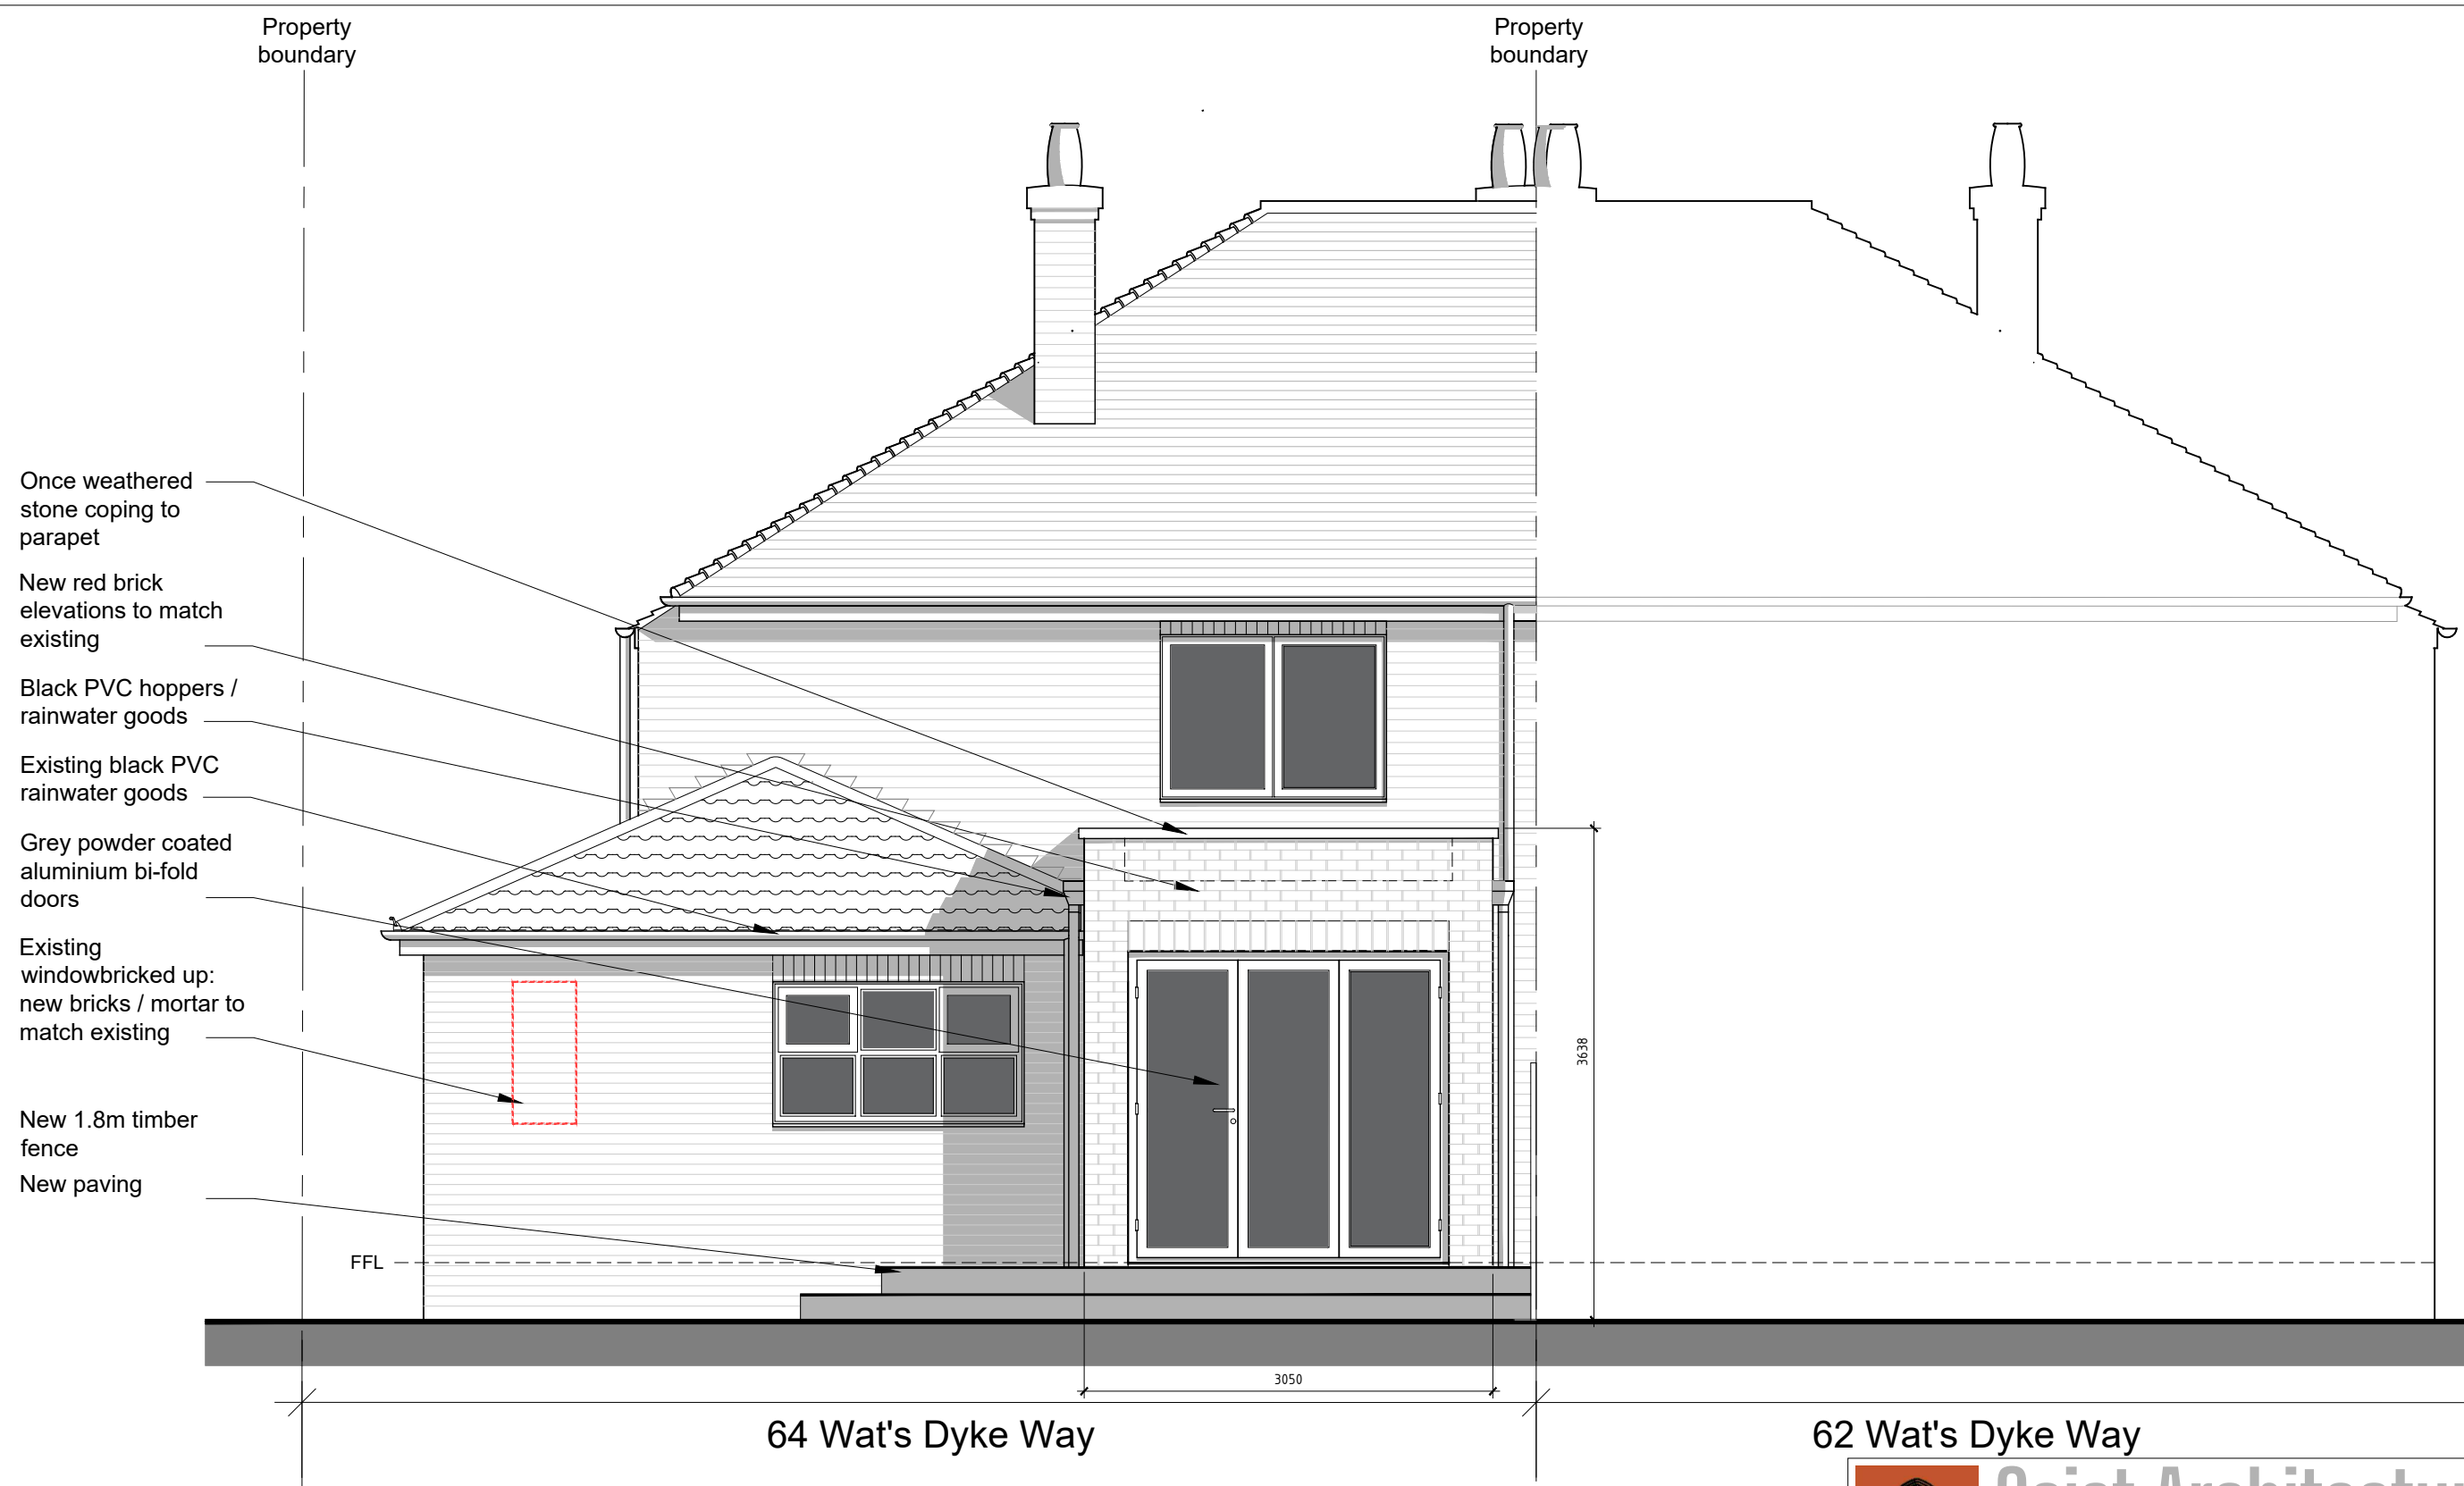

Geist Architecture

Y Groes Hall Street Penycae Wrexham LL14 2RTt 01978 841393 m. 07507 403541
e. simon@geistarchitecture.co.uk w. www.geistarchitecture.co.uk

Sharon Emore
64 Wats Dyke Way
Wrexham
LL11 2TH

West Elevation
as proposed

DRAWING NUMBER	REVISION	DATE
150/SK-05	A	January 2023
Rev A 10/02 Alteration to hard landscaping	SCALE	1:50 @A3