




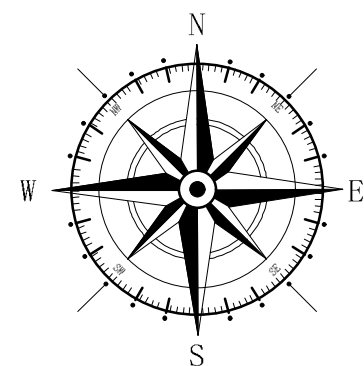

Key	
	Surrounding Buildings
	Application Site
	Land Owned

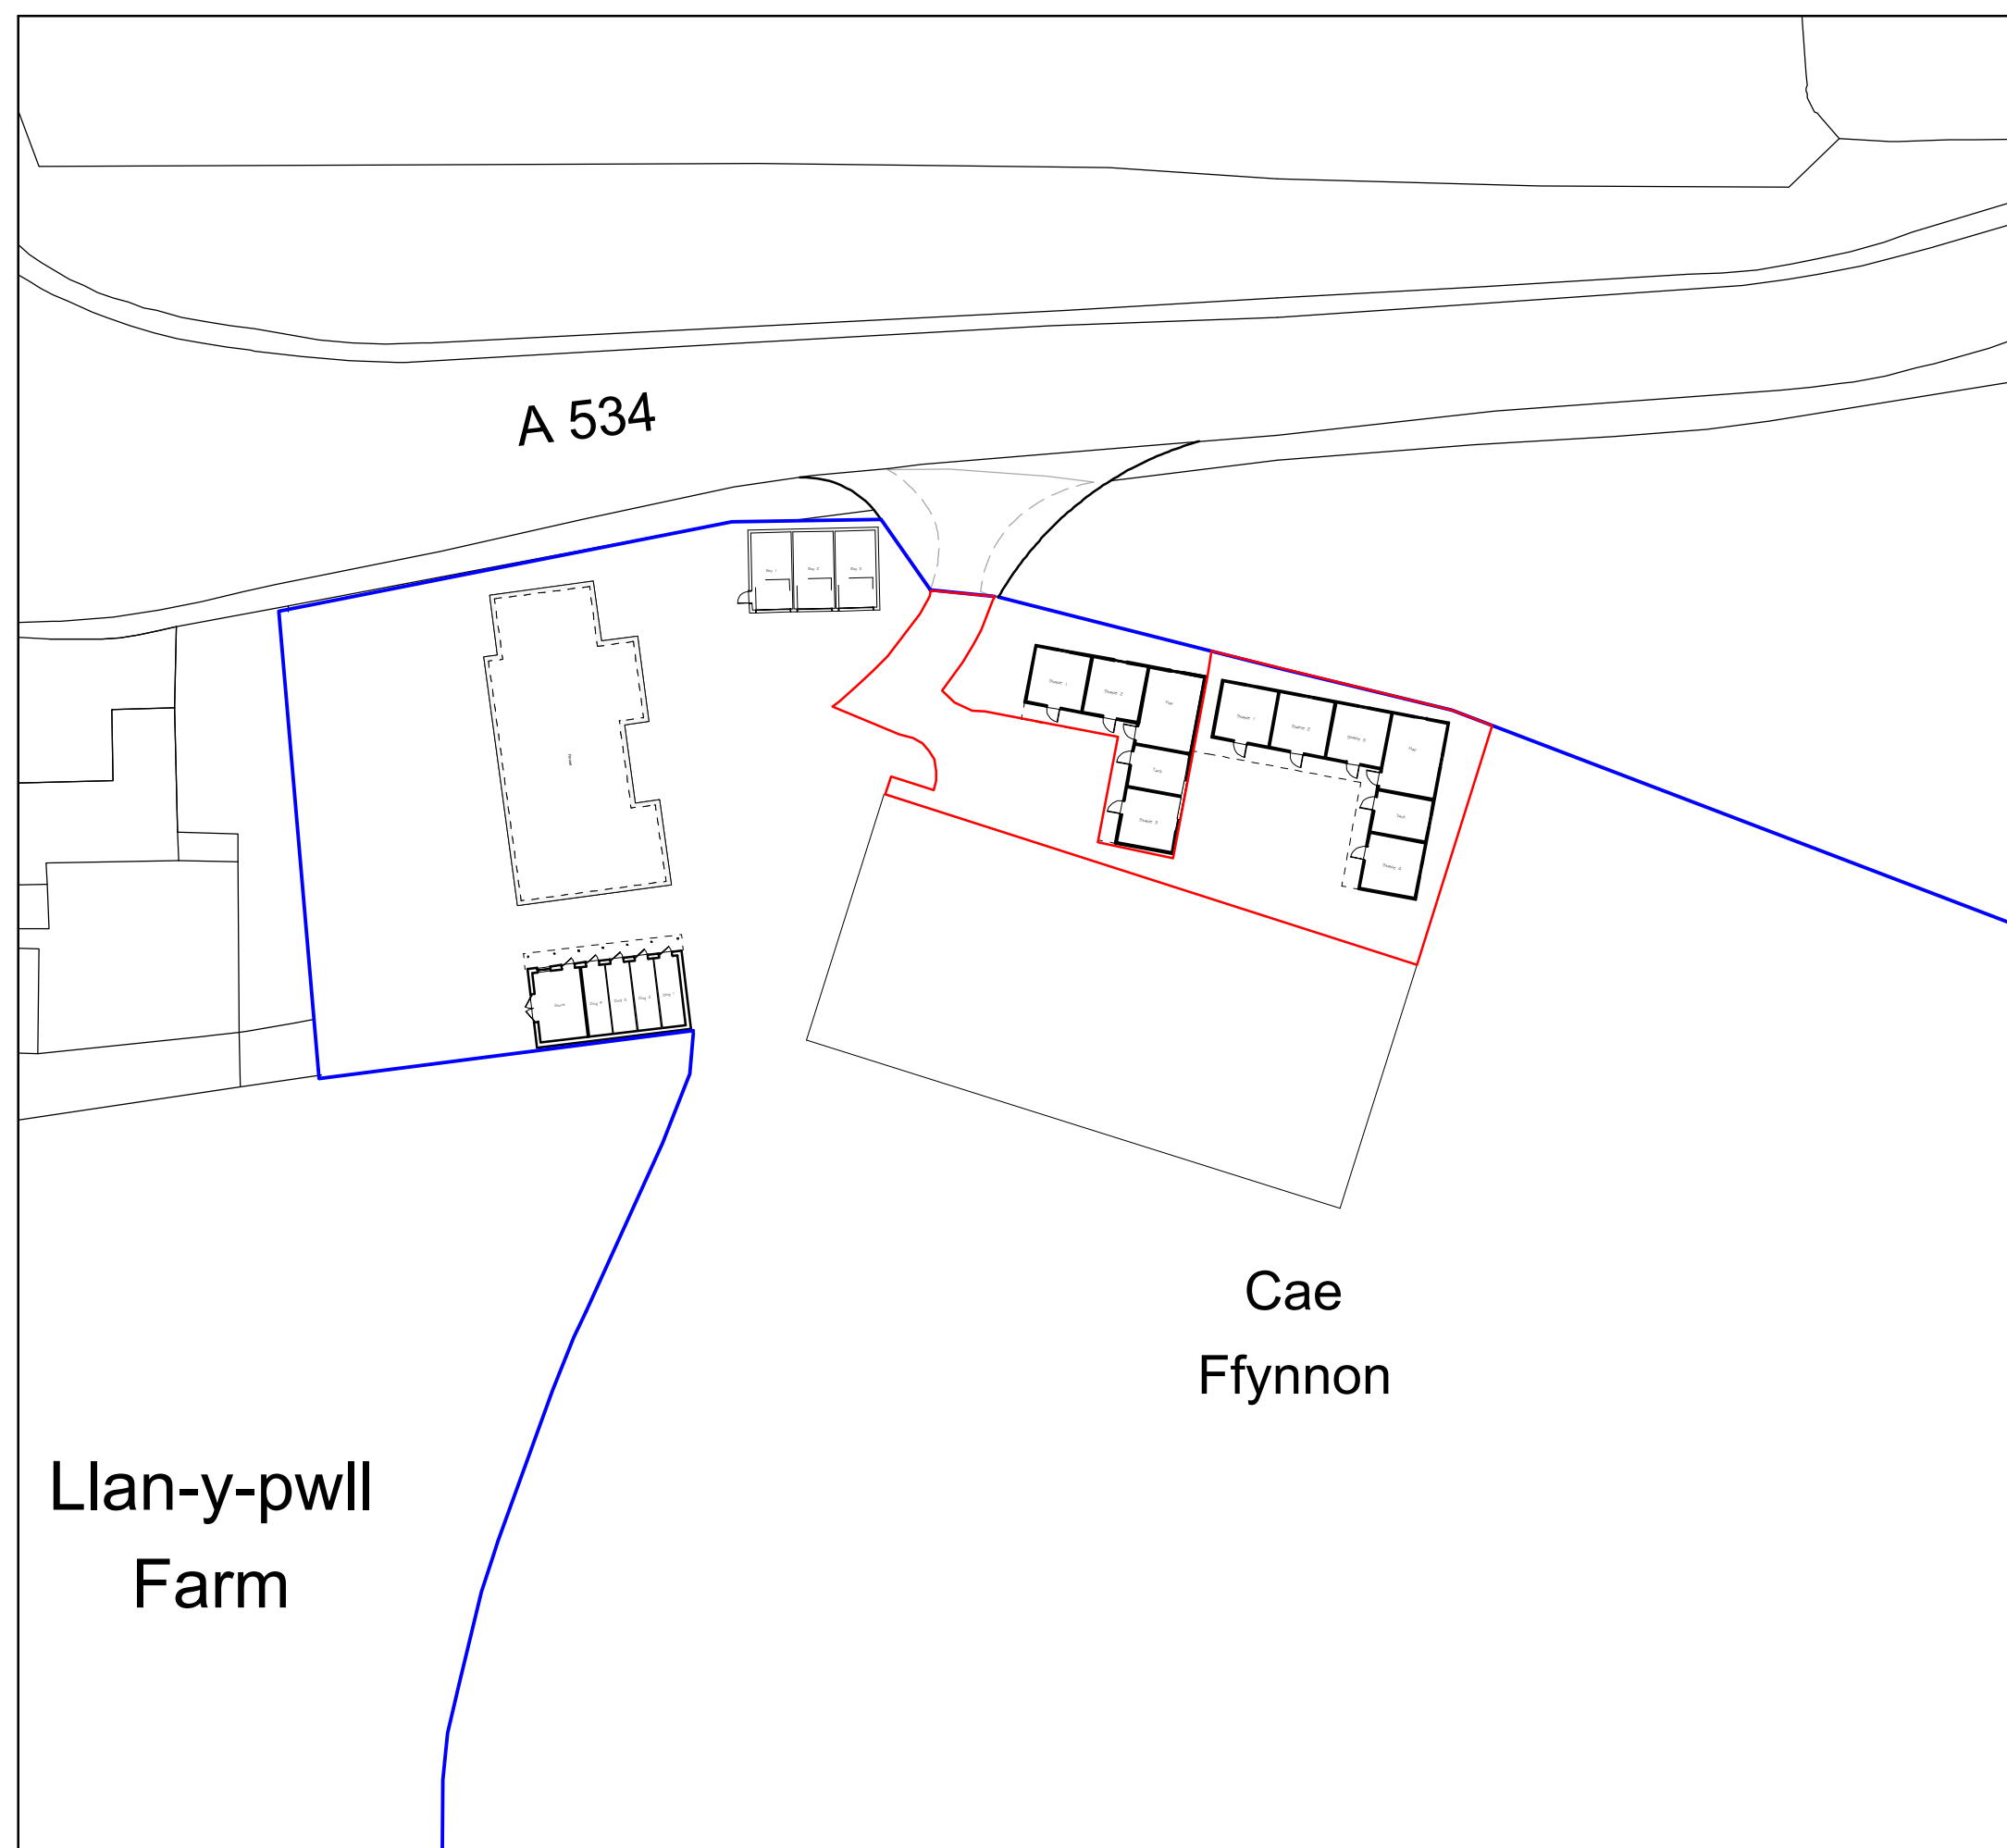

Site Plan 1:500

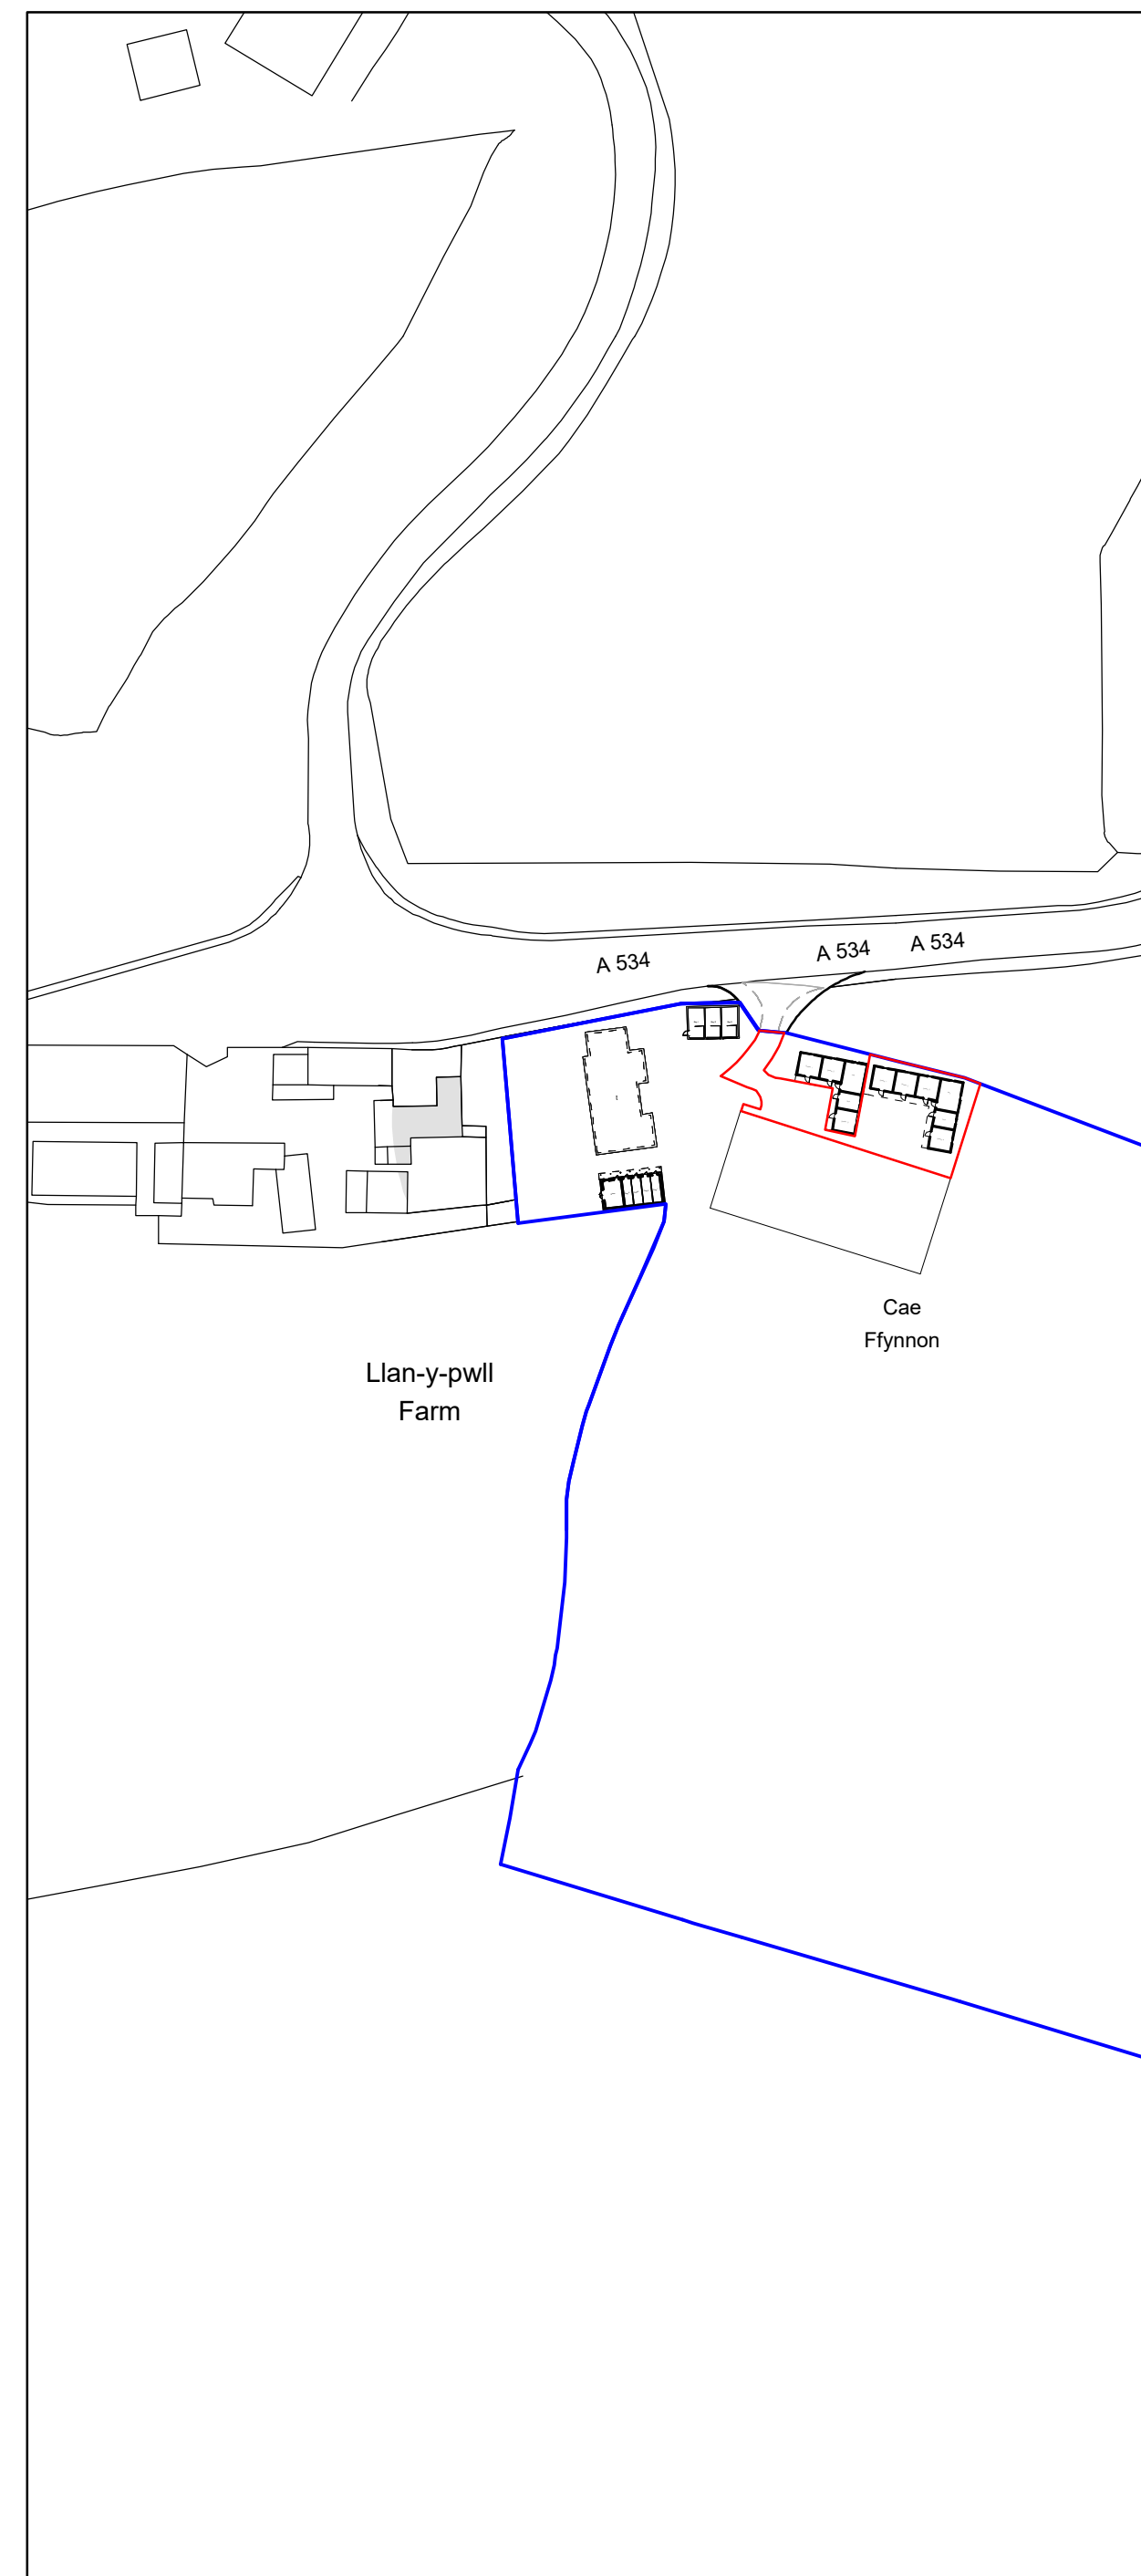

Location Plan 1:1250

Rev	Date	Detail	Initial

Project:
Proposed stables at
Cae Ffynnon,
Llan-y-Pwll, Holt,
Wrexham. LL13 9SD

Title: Planning: Site & Location Plan	Scale: (A2) 1:500 & 1:1250
---	----------------------------------

Drawn By: E.M.Jackson	Date: Jan 2023
--------------------------	-------------------

Drawing No: G094/004	Sheet: 1 of 1
-------------------------	------------------

blueprint
architectural services

 **LABC**
Office 3K4,
Redwither Business Tower,
Wrexham. LL13 9XT
Tel: 01978 356500
www.blueprintarchitectural.com
© copyright all rights reserved