



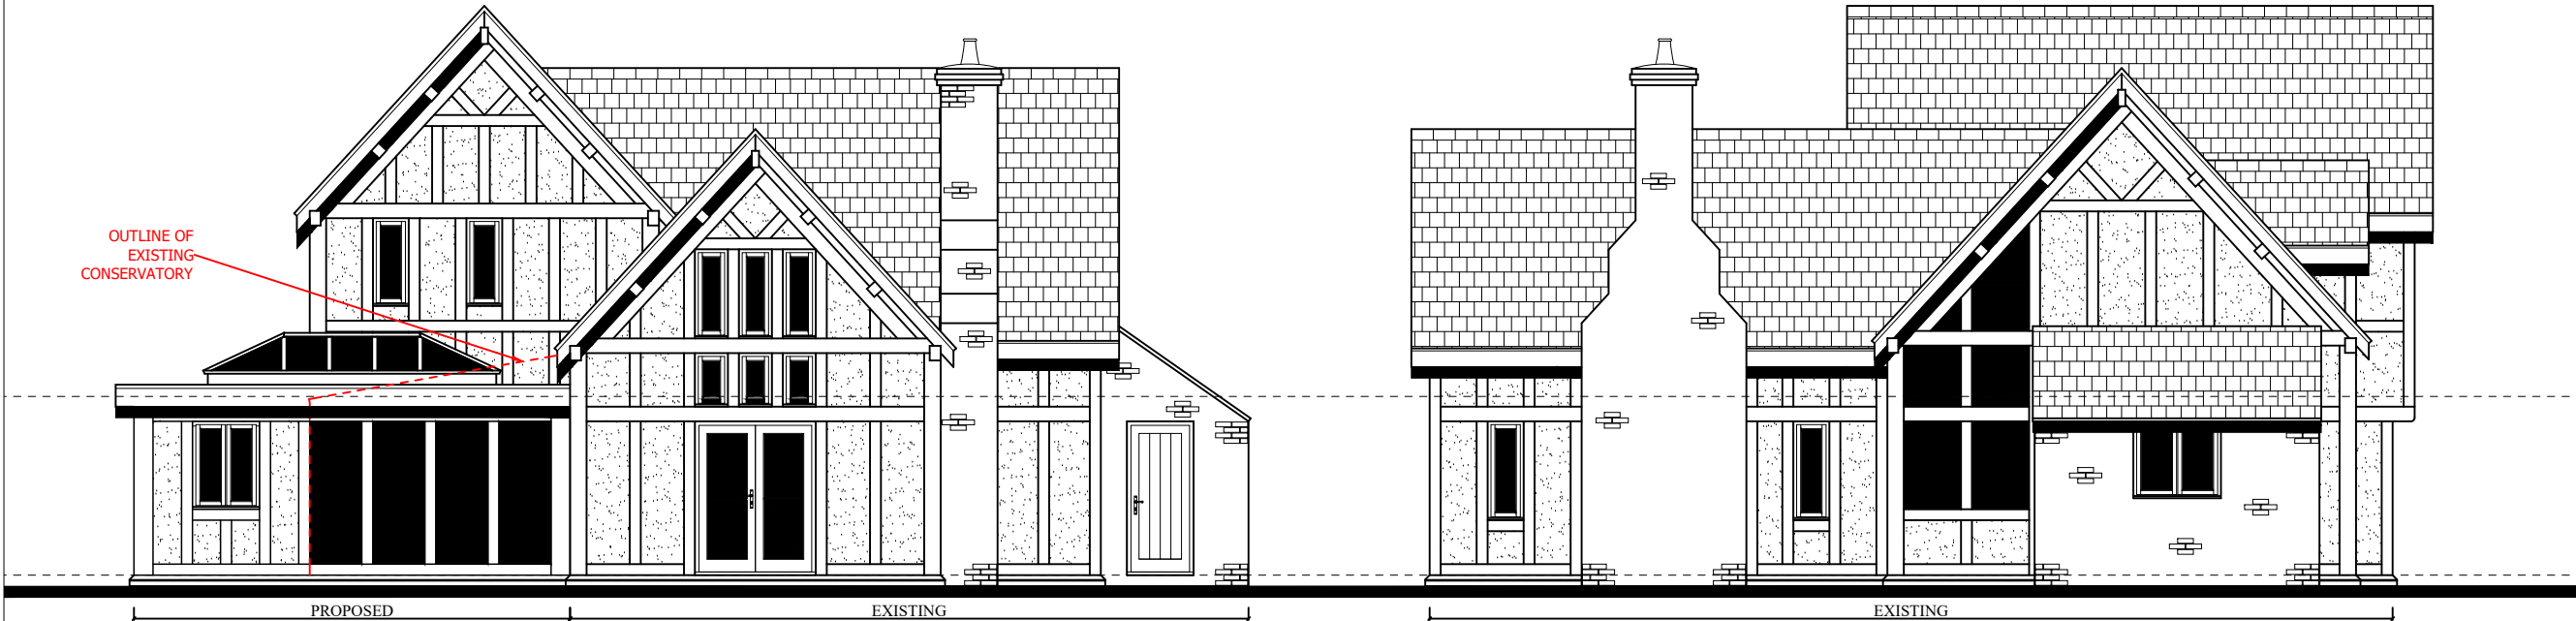

PROPOSED SOUTH ELEVATION

PROPOSED EAST ELEVATION

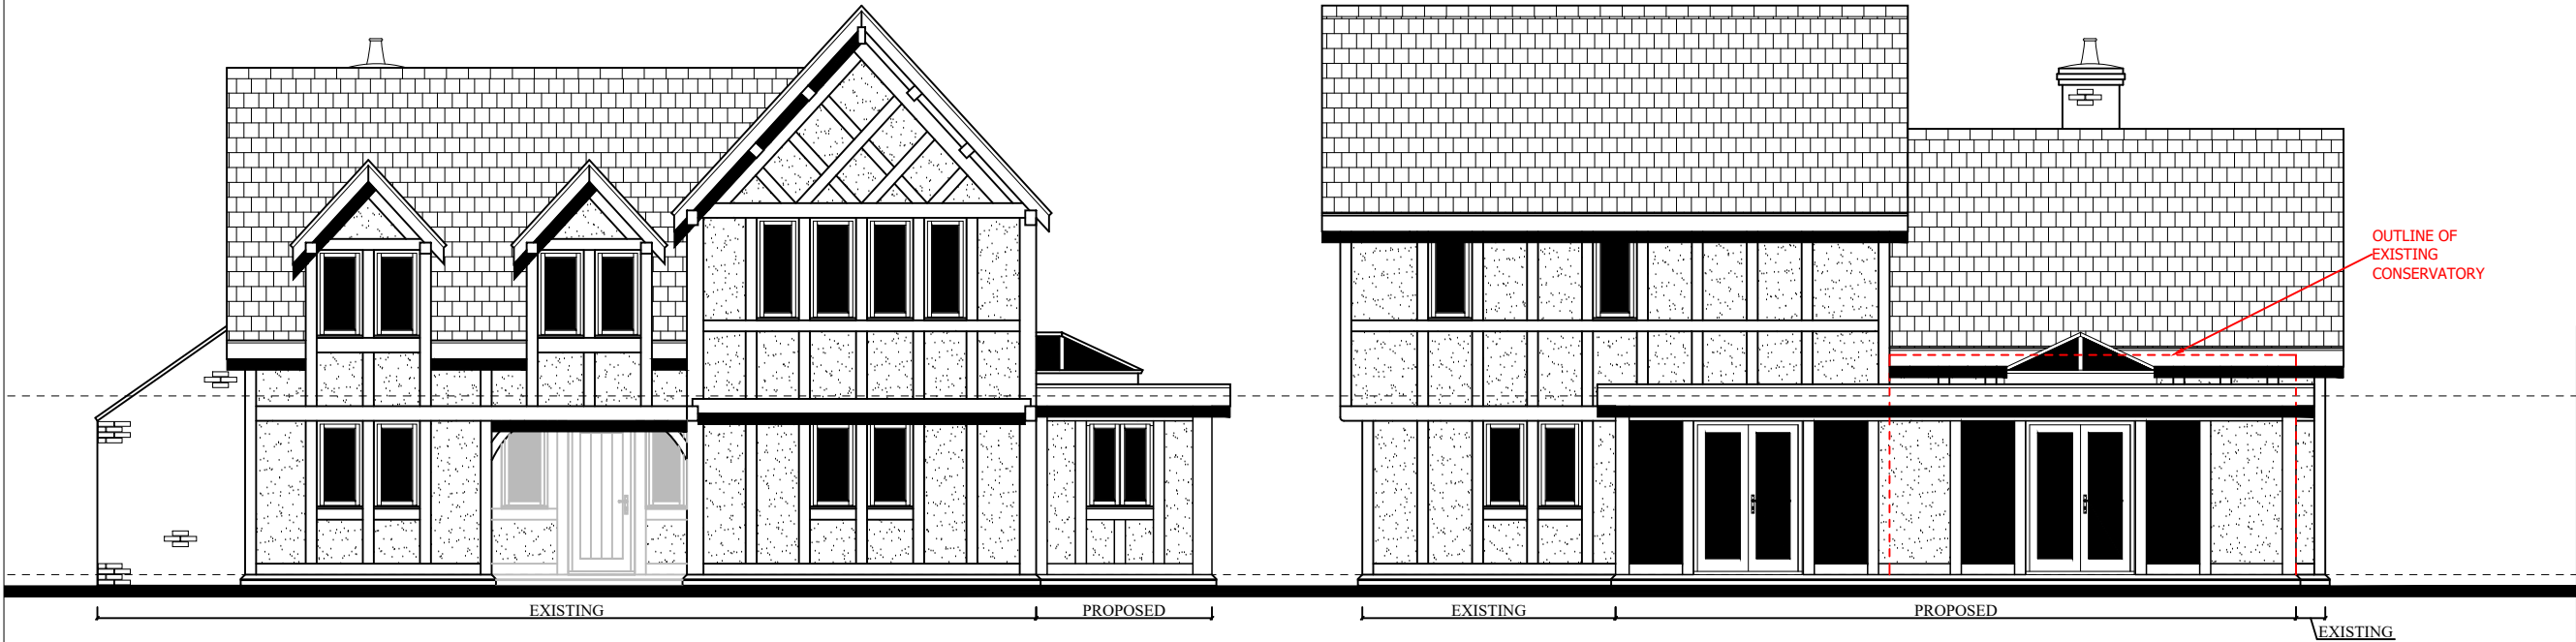

PROPOSED NORTH ELEVATION

PROPOSED WEST ELEVATION



WELSH
OAK
FRAME

Belmont Yard, Station Rd,
Caersws, Powys. SY17 5EQ
Phone 01686 688000
Fax 01686 688 139

Project Title:
WILLINGTON GRANGE

Drawing Title:
PROPOSED ELEVATIONS

Client:
MR & MRS DUNFORD

Scale: 1:100 @ A3 Date: SEPT 22 Drawn by: IMG

Job No: W220 134 Drawing No: SK04 Rev: -