




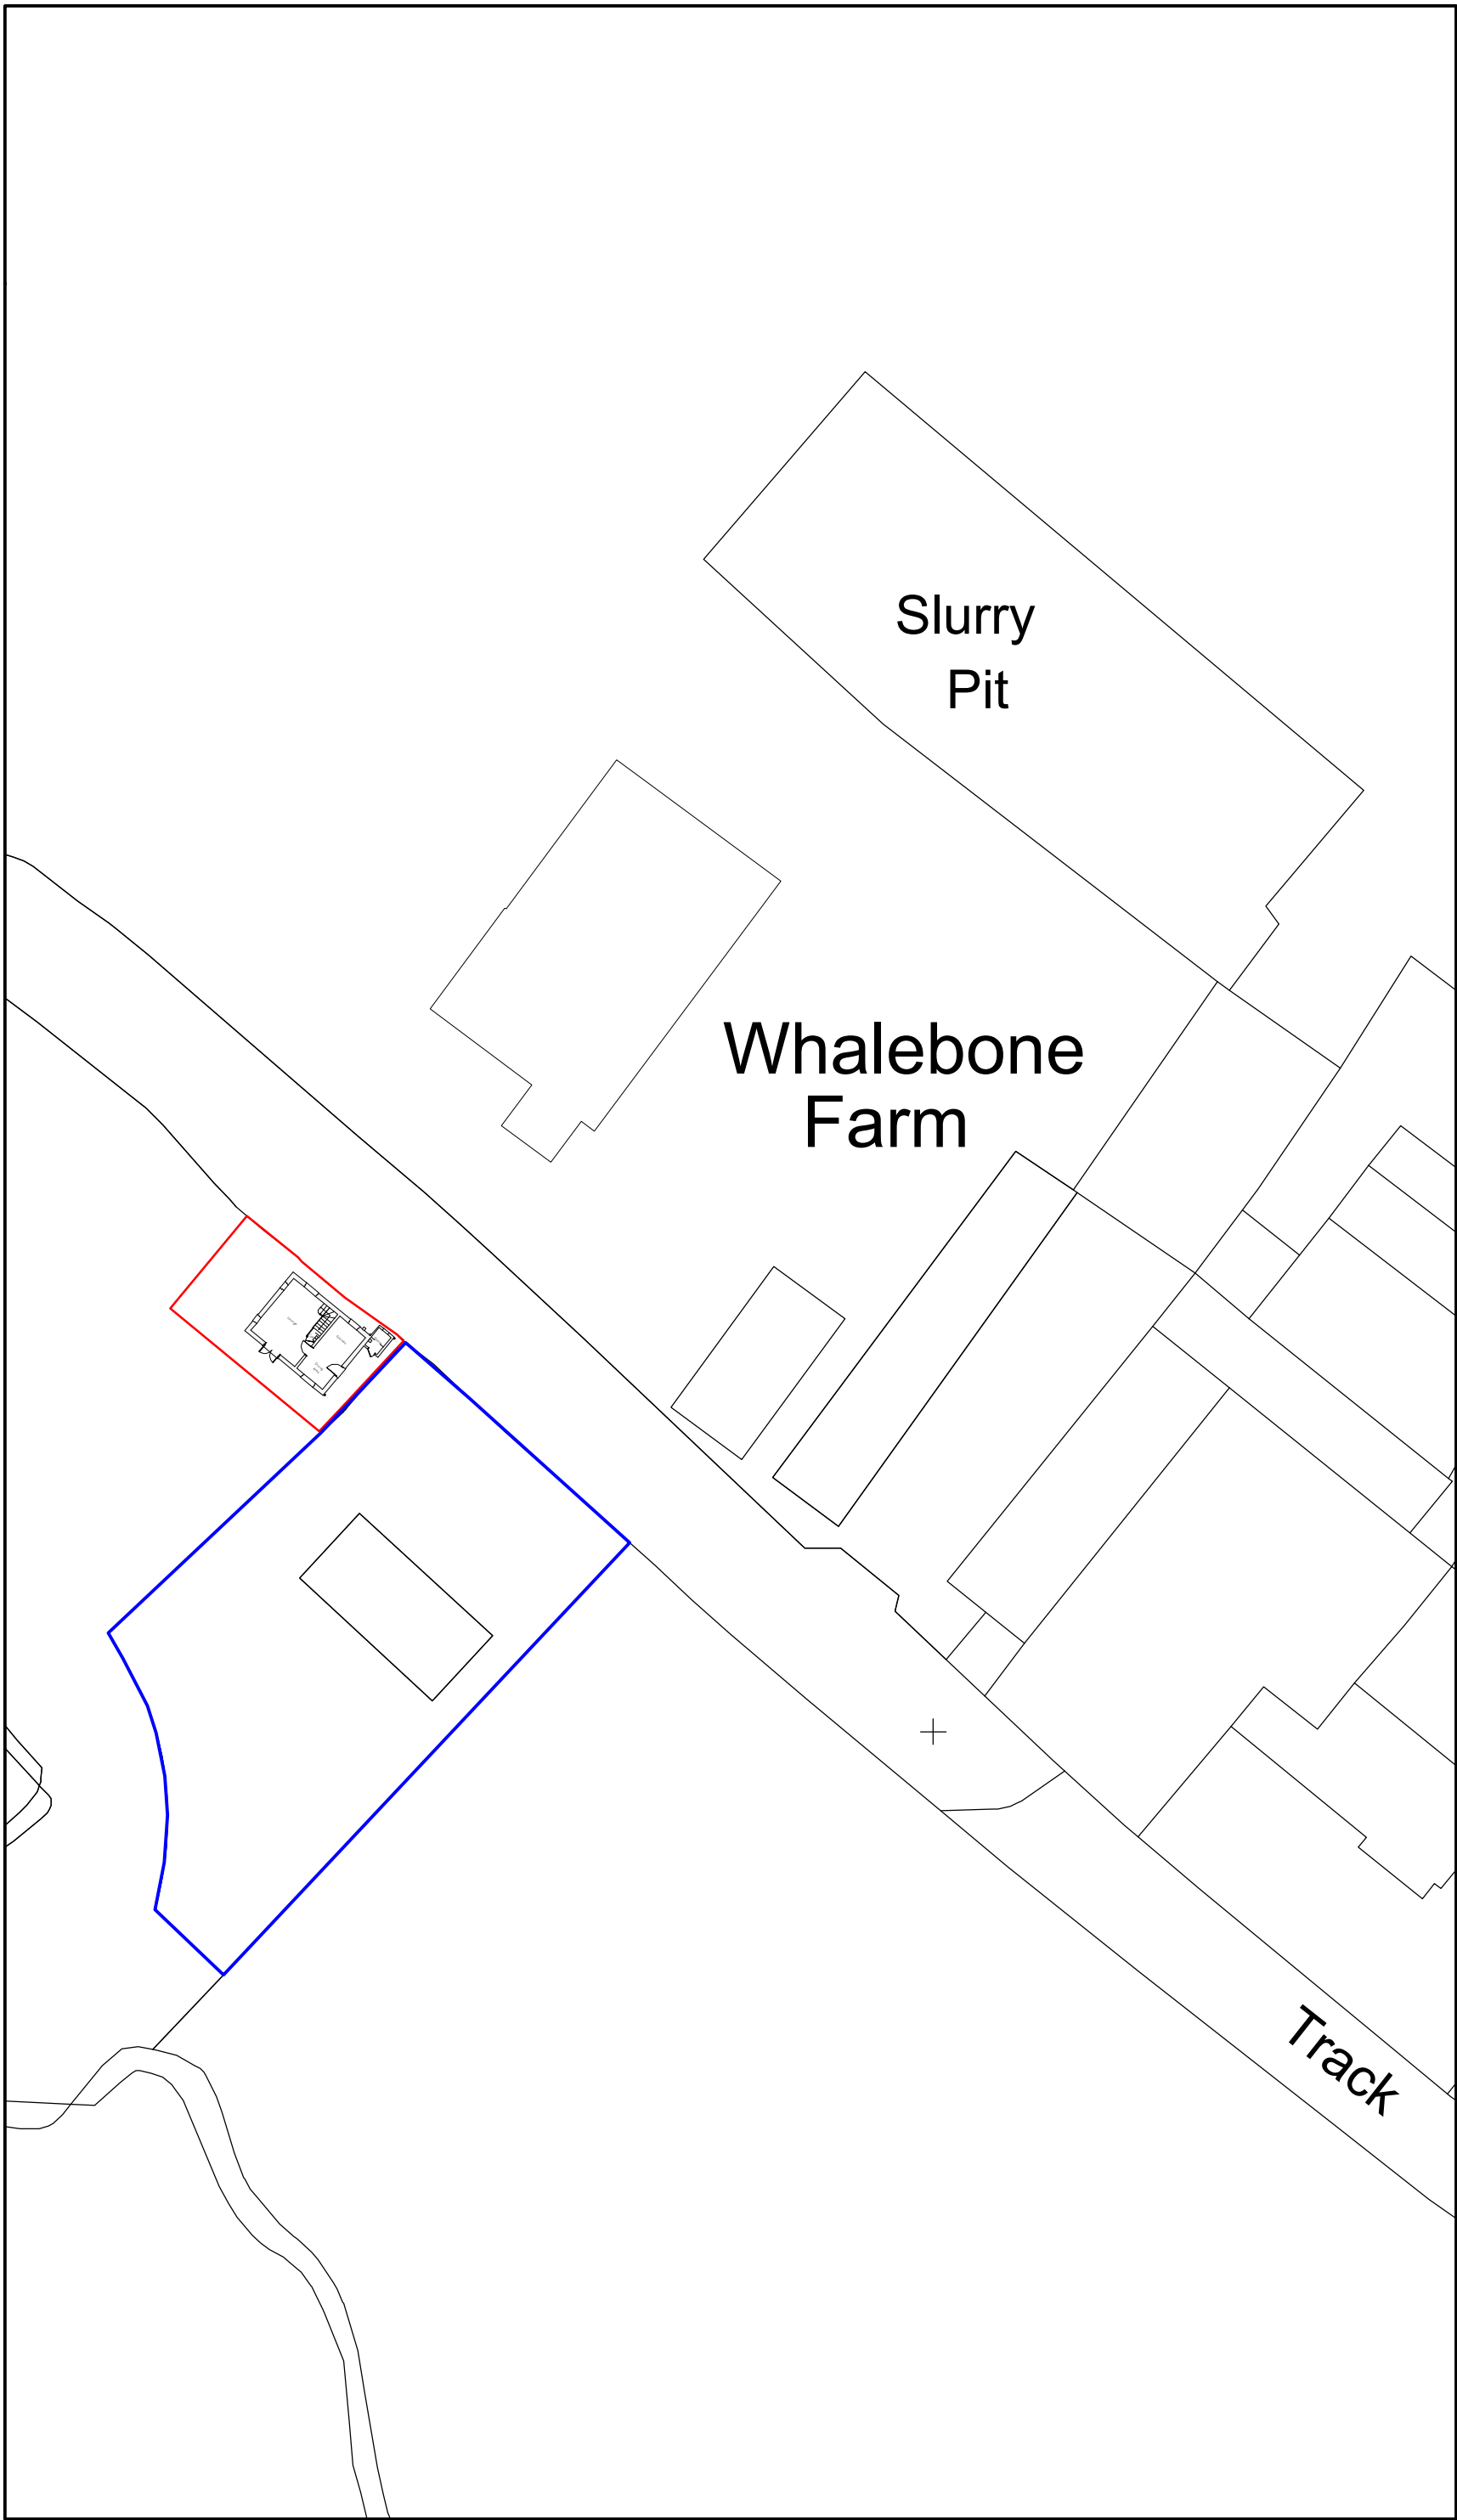

Site Plan 1:500

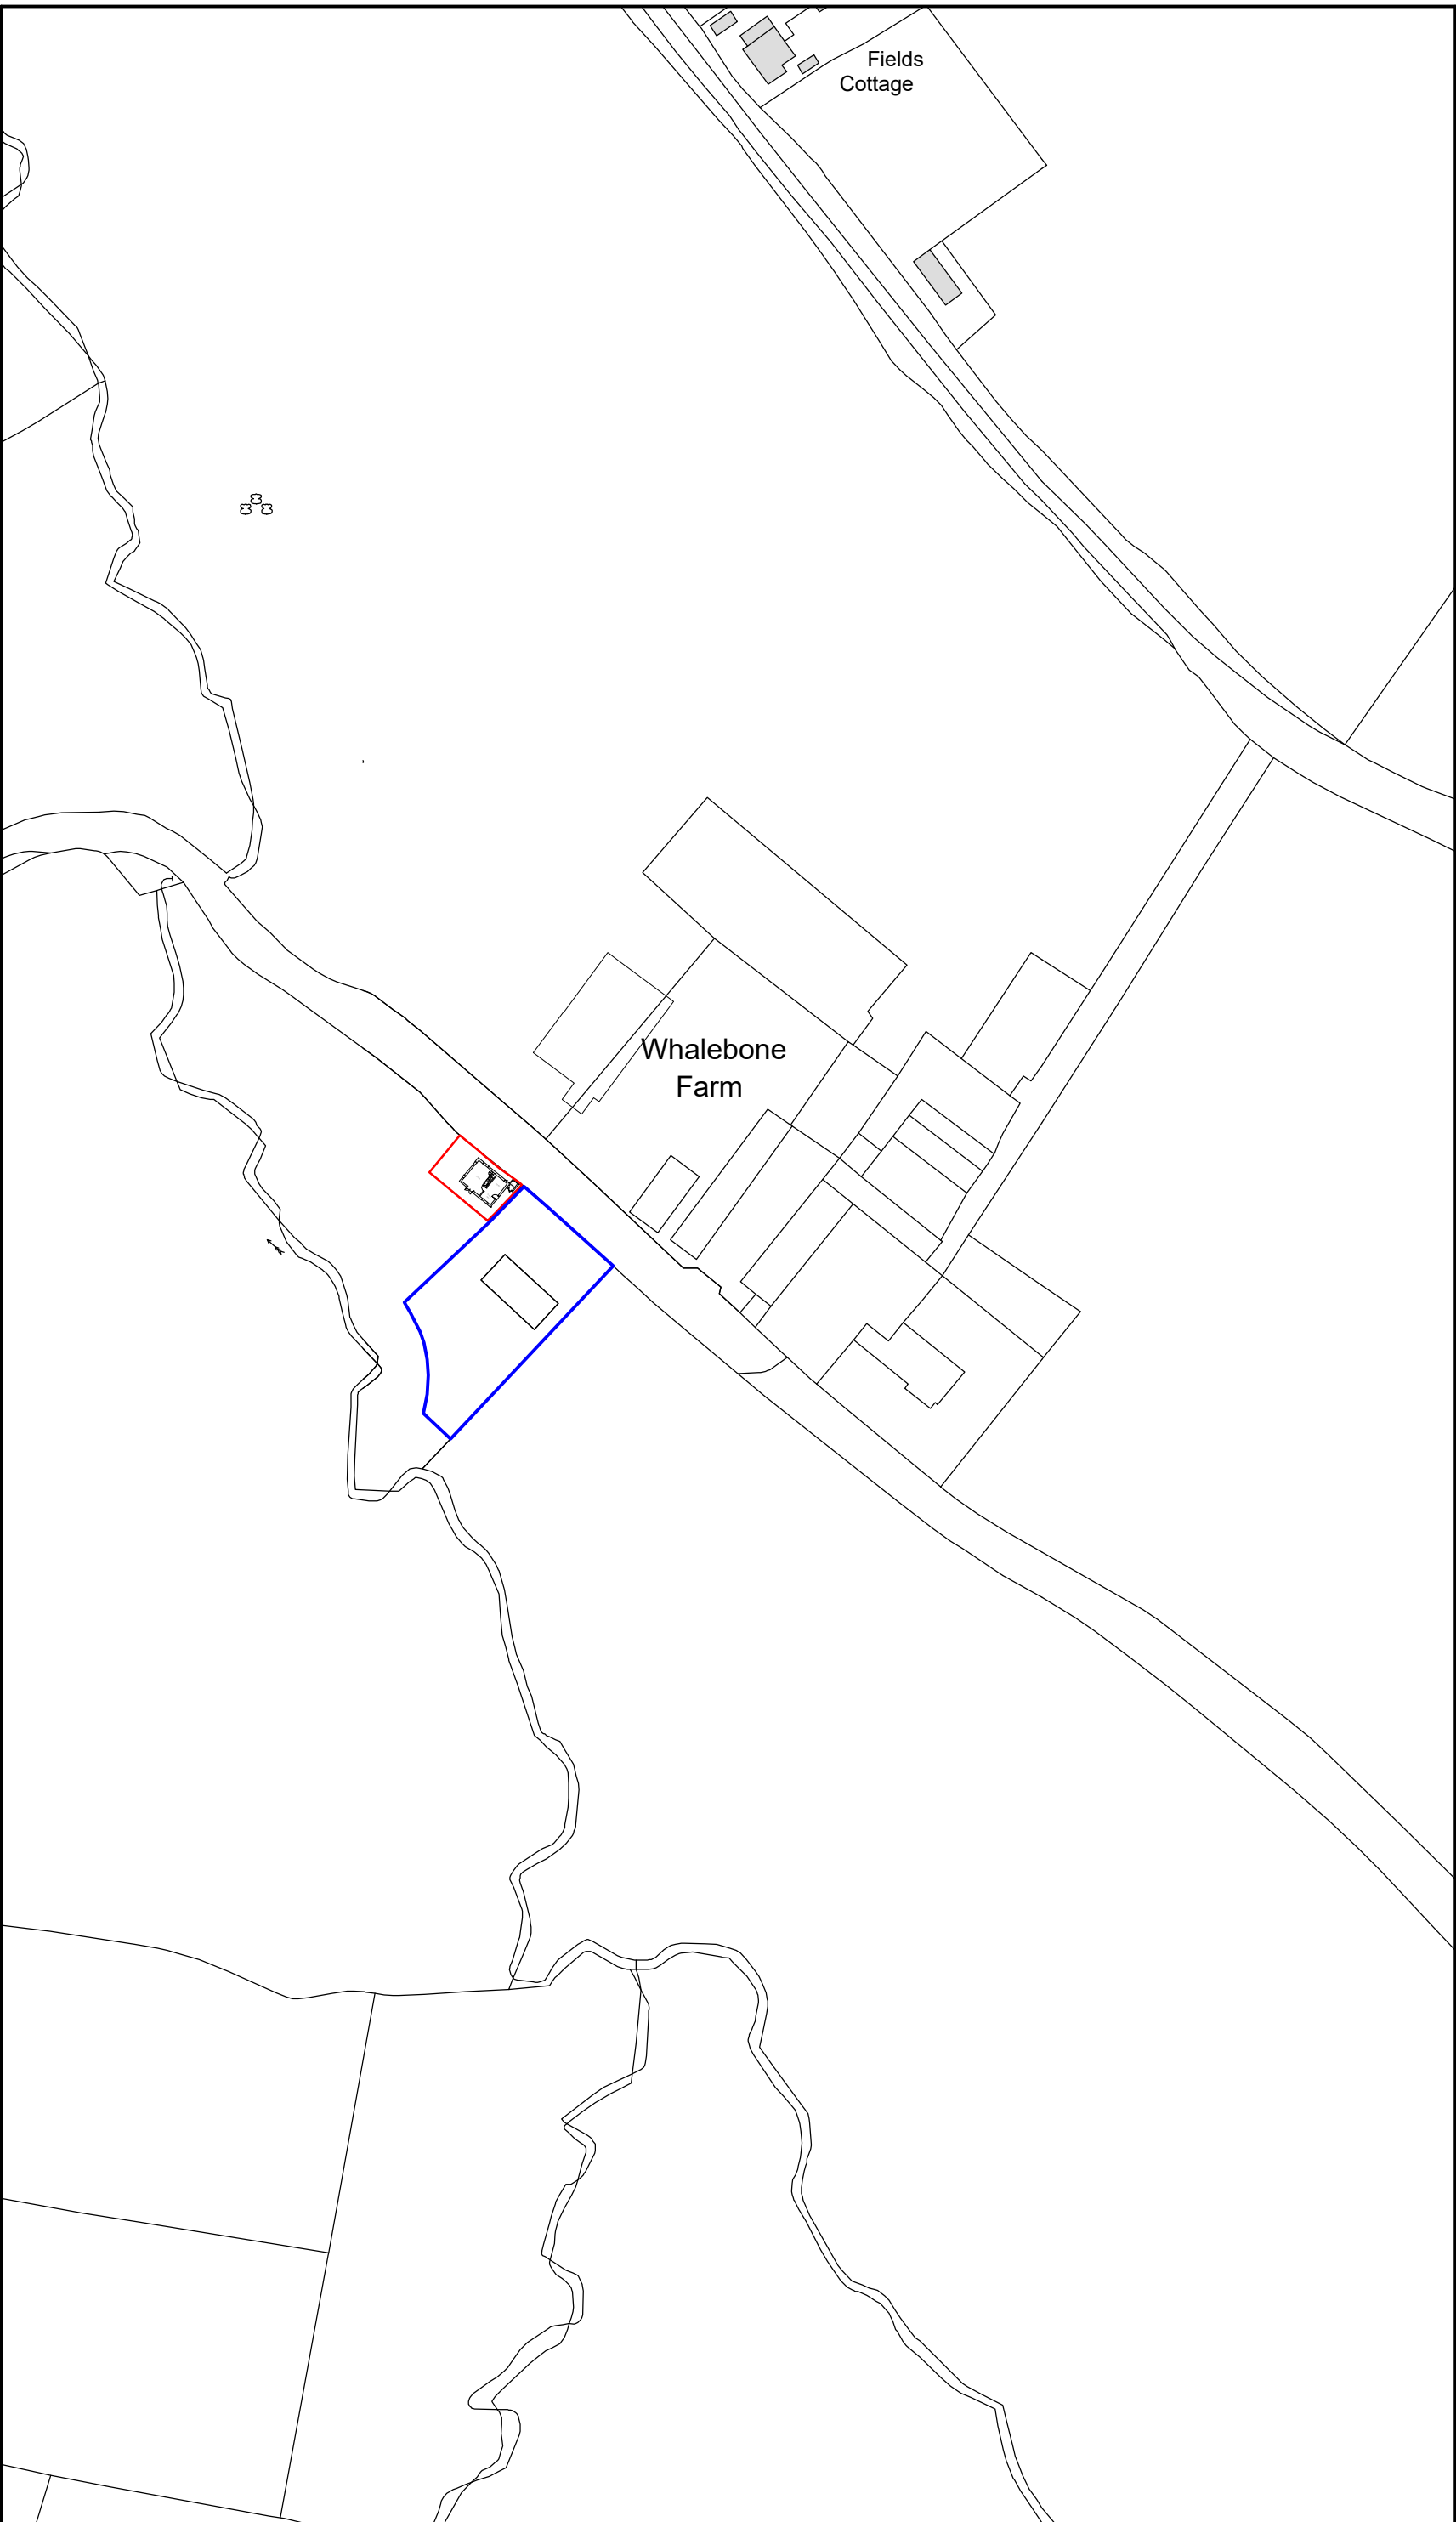

Location Plan 1:1250

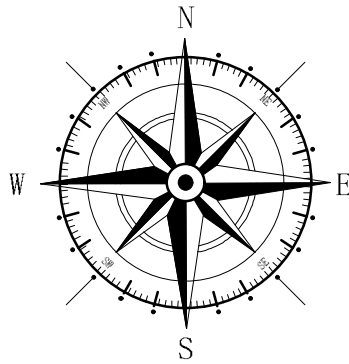

Key	
	Land Owned By Client
	Application Site

A	09/2023	Outline land owned by client	AV
Rev	Date	Detail	Initial

Project: Proposed Alterations to, Paddock View, Plassey Lane, Willington, Malpas, SY14 7LS	
Title: Site & Location Plan	Scale: (A2) 1:500 & 1:1250

Drawn By: A.Valentine	Date: July 2023
Drawing No: C149/002	Sheet: 1 of 1

Office 3K4,
Redwither Business Tower,
Wrexham. LL13 9XT
Tel: 01978 356500
www.blueprintarchitectural.com
© copyright all rights reserved