



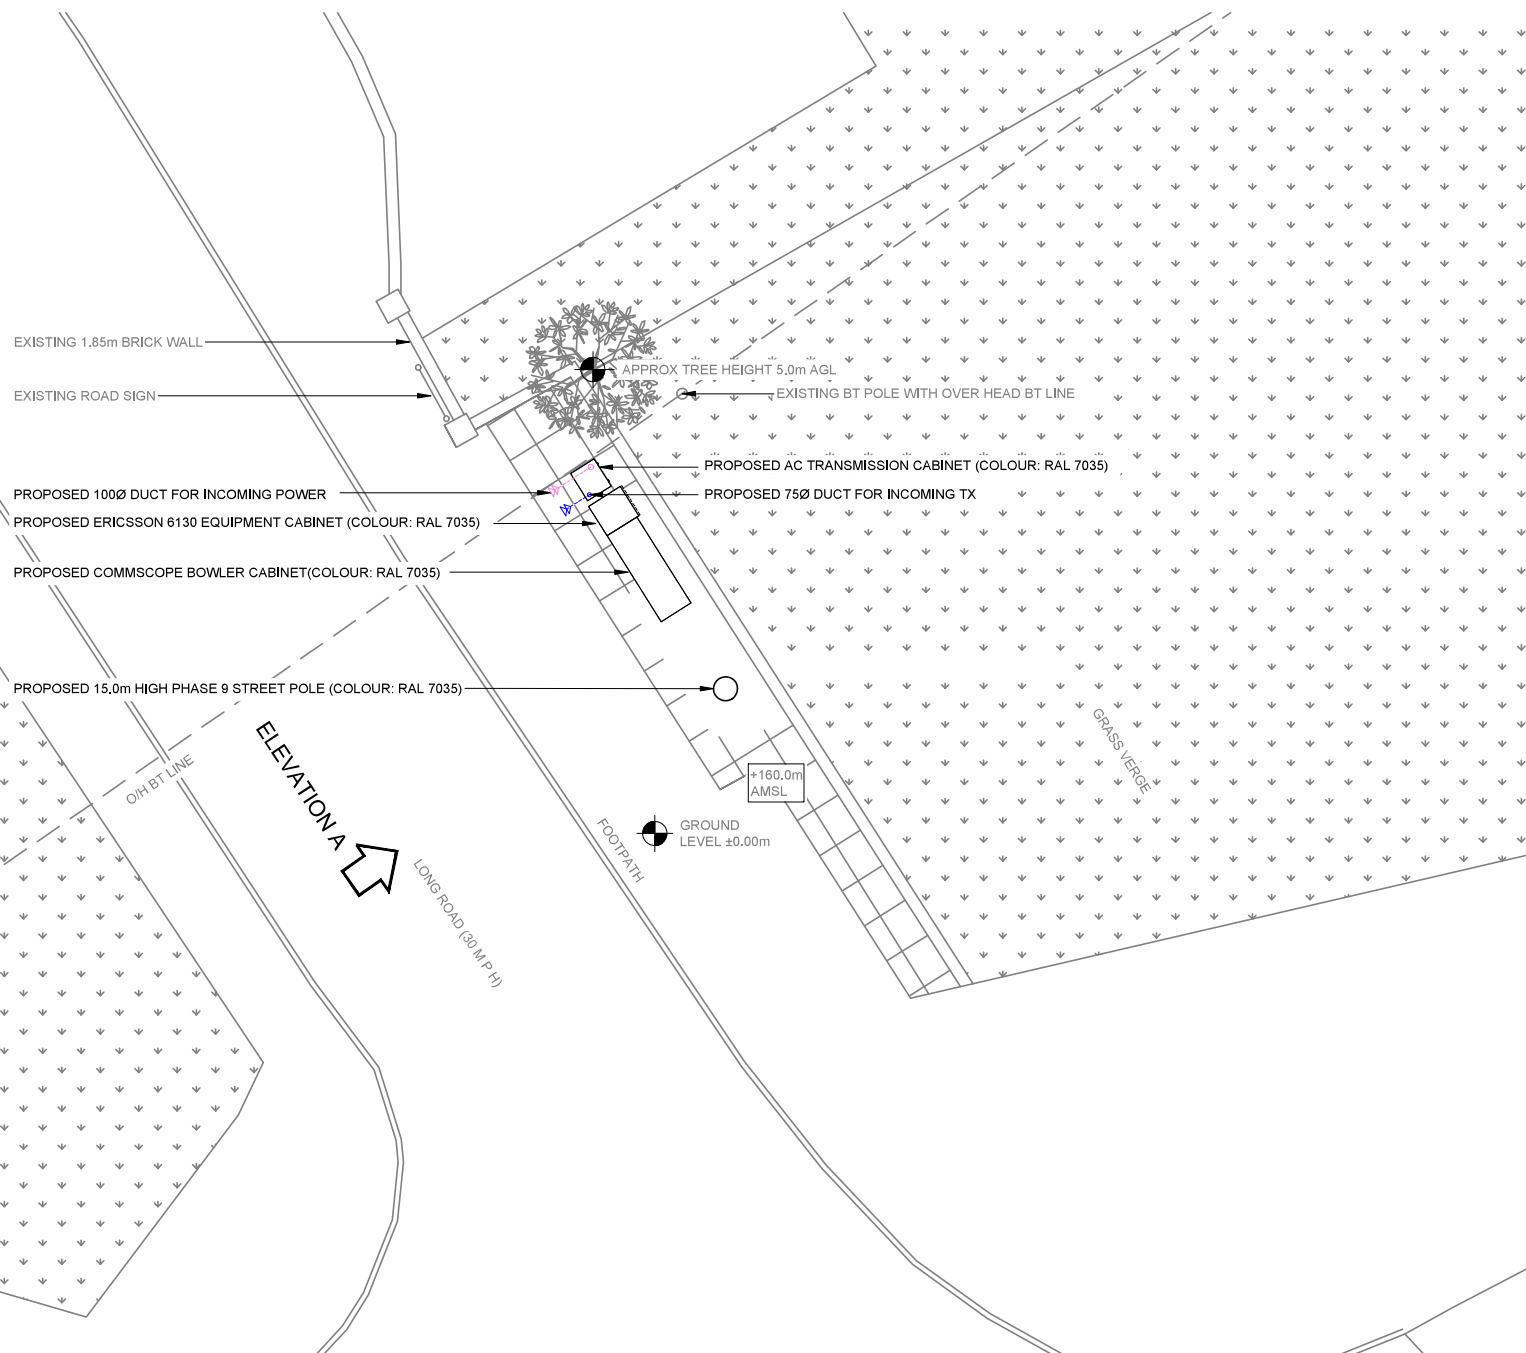

PROPOSED SITE PLAN

 

1. ALL DIMENSIONS IN MM UNLESS OTHERWISE NOTED.

A	Issued for Planning	TCL	TCL		29.03.23
REV	MODIFICATION	BY	CH		DATE

Green Park,
450 Longwater Avenue,
Reading,
RG30 3UR

Design Consultant & Principal Contractor:



Great British Communications
Lapwing House, Block 3 Forward Point,
Tan House Lane, Widnes, Cheshire, WAB 0SL
t. 44 (0)151 420 4128
www.gbcservices.co.uk

Site Name:

LONG LANE SW

3UK Nominal ID:

WRX25012

Address:

Address: LONG LANE
BY THE JUNCTION BETWEEN LONG
LANE AND DARBY ROAD
PENTRE BROUGHTON, BRYNTEG,
WREXHAM,
LL11 6LR

Title:

215 PROPOSED SITE PLAN

Project:

UNILATERAL SW

Purpose of Issue:

PLANNING

MBNL/TM/H3G Cell ID:

WRX069/30294/LL0671

Drawing No:

WRX25012_WRX069_30294_LL0671_GA_REV_A

Issue:	
--------	--

586