


10mm 50 100 200




1 FRONT ELEVATION_
1 : 50



3 REAR ELEVATION_
1 : 50

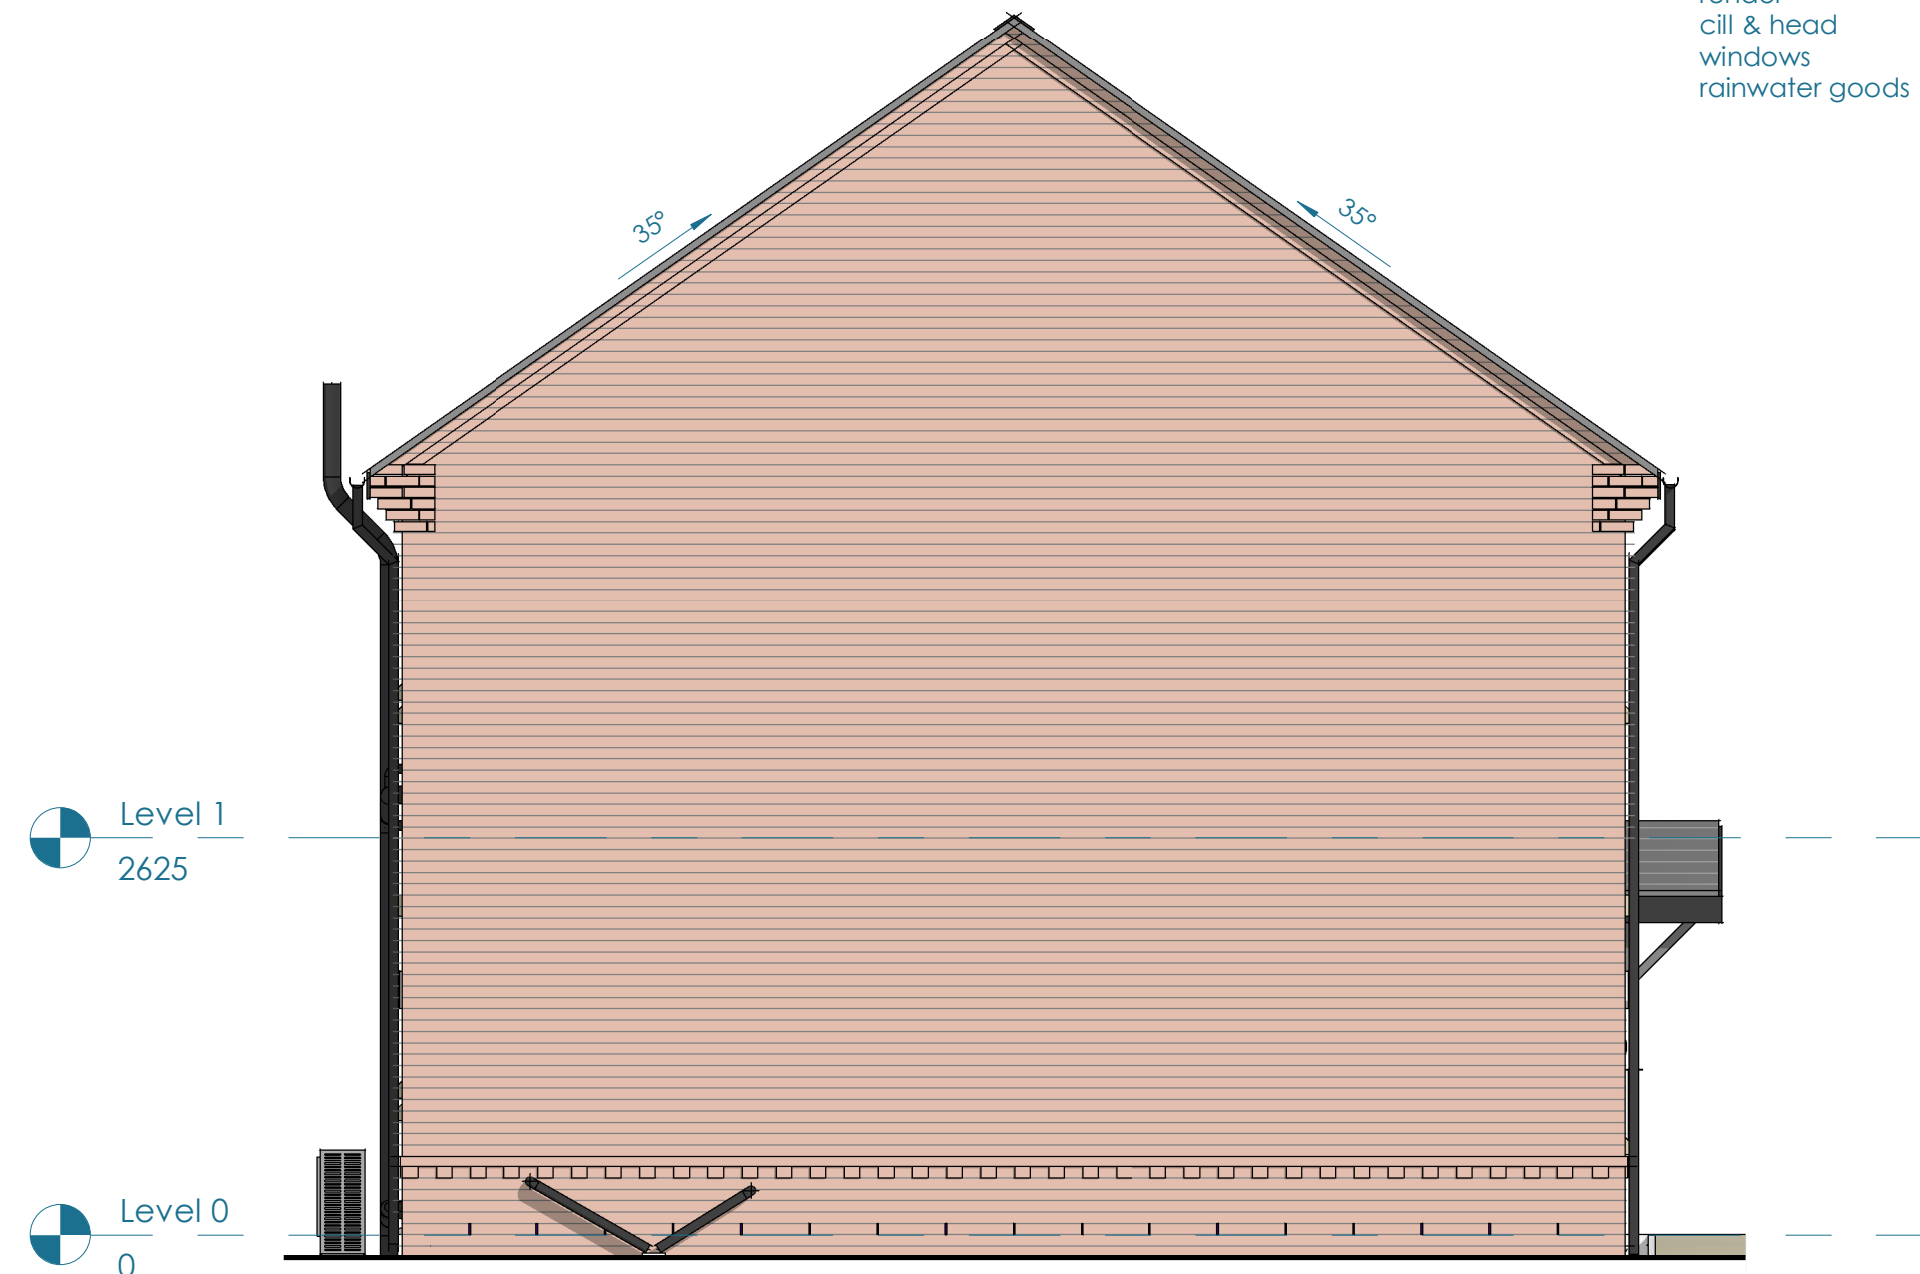

2 SIDE A ELEVATION_
1 : 50

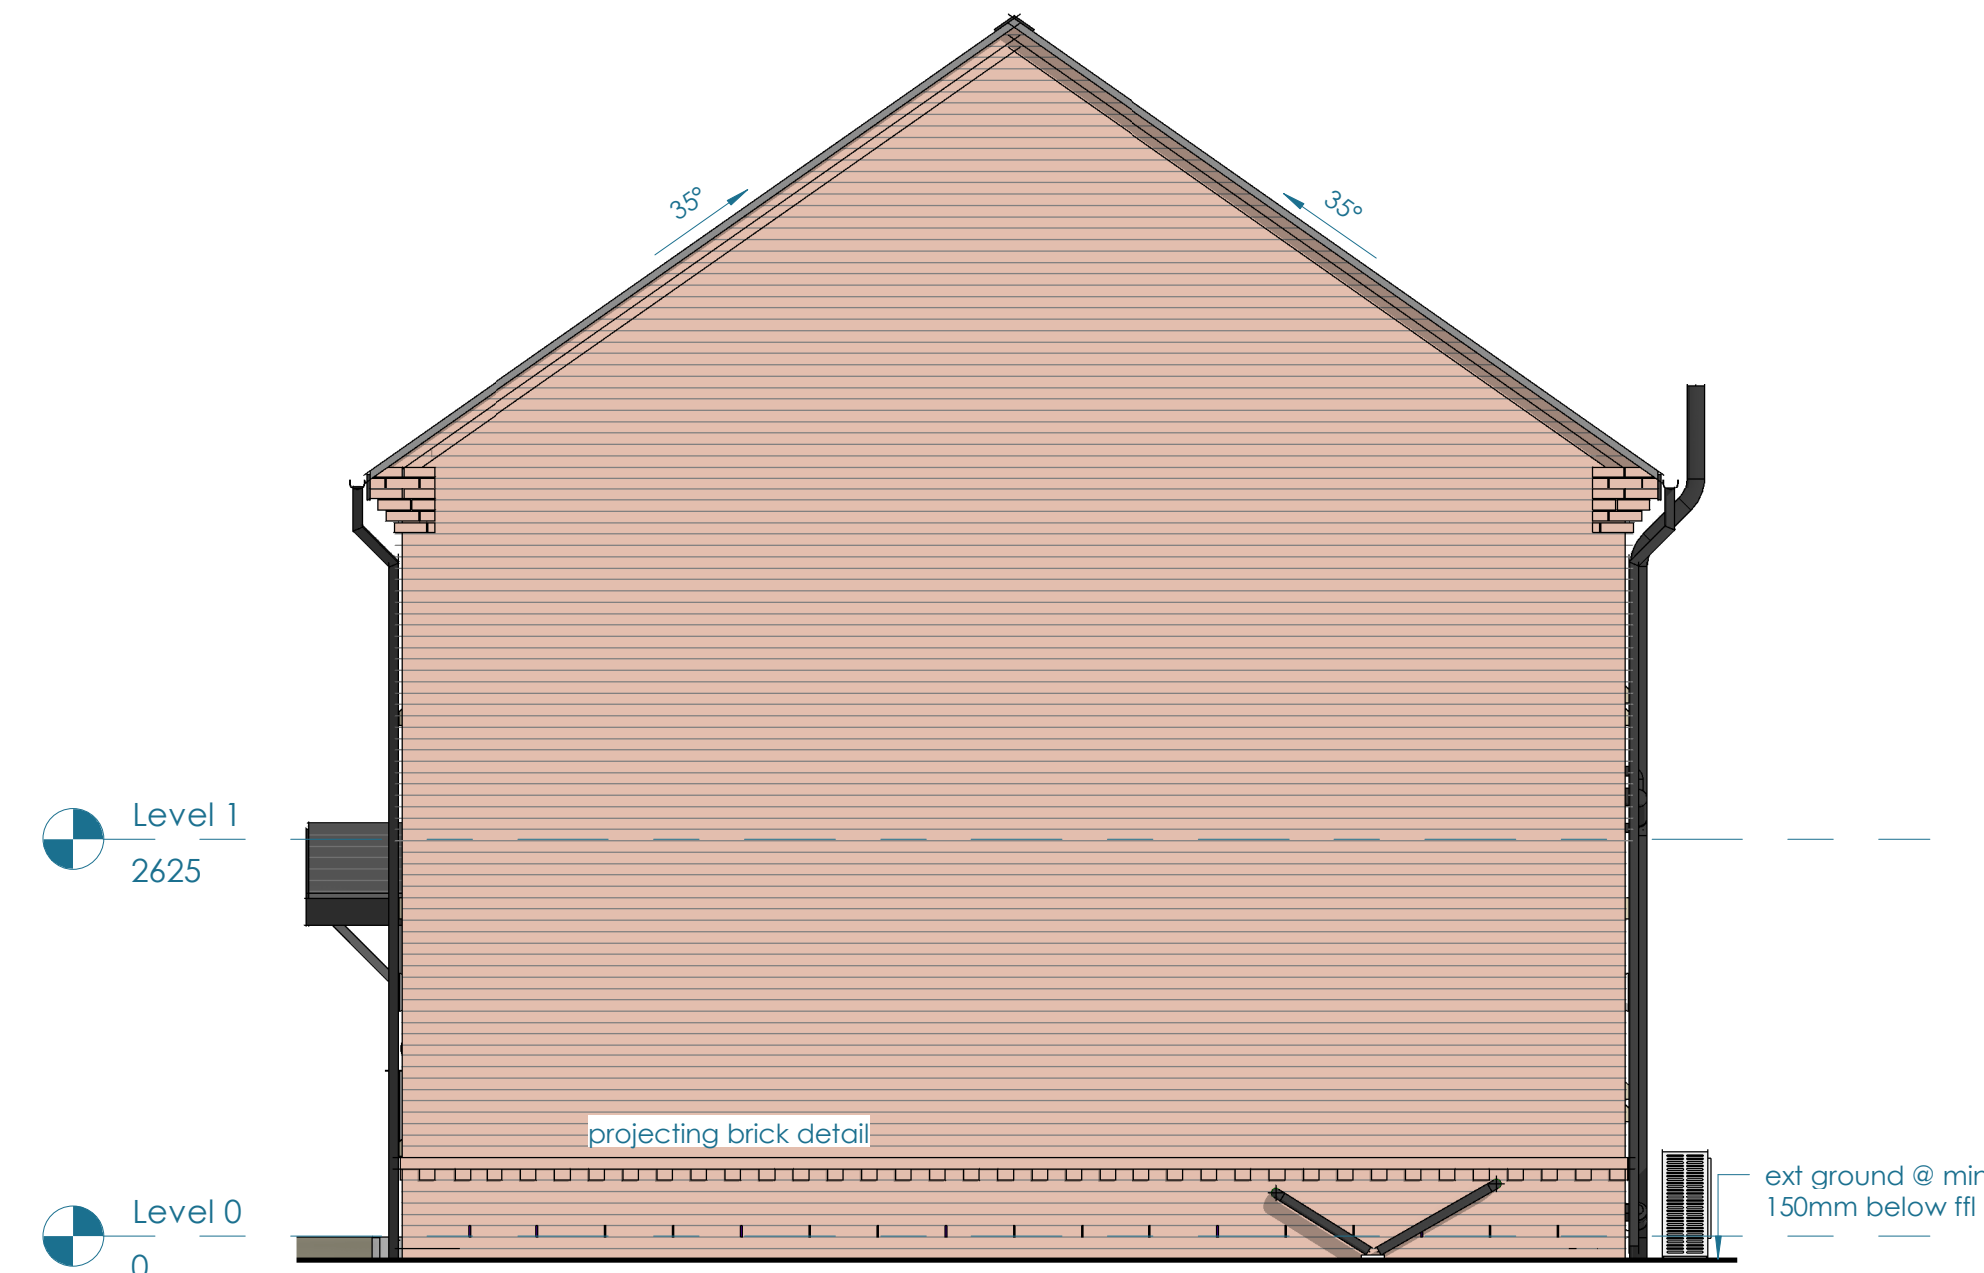

4 SIDE B ELEVATION_
1 : 50

MATERIAL LEGEND

roof Forticrete SL8 Slate grey roofing tile
brick 65mm Ibsstock A3577A Calderstone Claret facing brick
render Terrix Polymer Silicate Render K10010
cill & head Abbey Artstone M05 Stone cills & headers
windows White UPVC
rainwater goods black UPVC

Scale@A1: As indicated Project: WOODLANDS PHASE 1

Date: 2023.06.06 Sheet name: HOUSETYPE 01 PLANNING ELEVATIONS

Revision A

Drawing No 002

Project name C431a

creu
www.creuararchitecture.com

© copyright reserved by creu ltd, this drawing has been produced for this project and is not intended for use by any other person or for any other purpose, check dimension bar top left before scaling, all dims should be checked on site and discrepancies reported.

07/04/2023 10:13:03
cirtref

workstage 4 house type 01 (2B4P dqr, 83m²)

for construction
for approval
for discussion
drawing status

Revision	Description	Date of Revision	Issued by
A	issued for planning	2023.06.06	JRW