



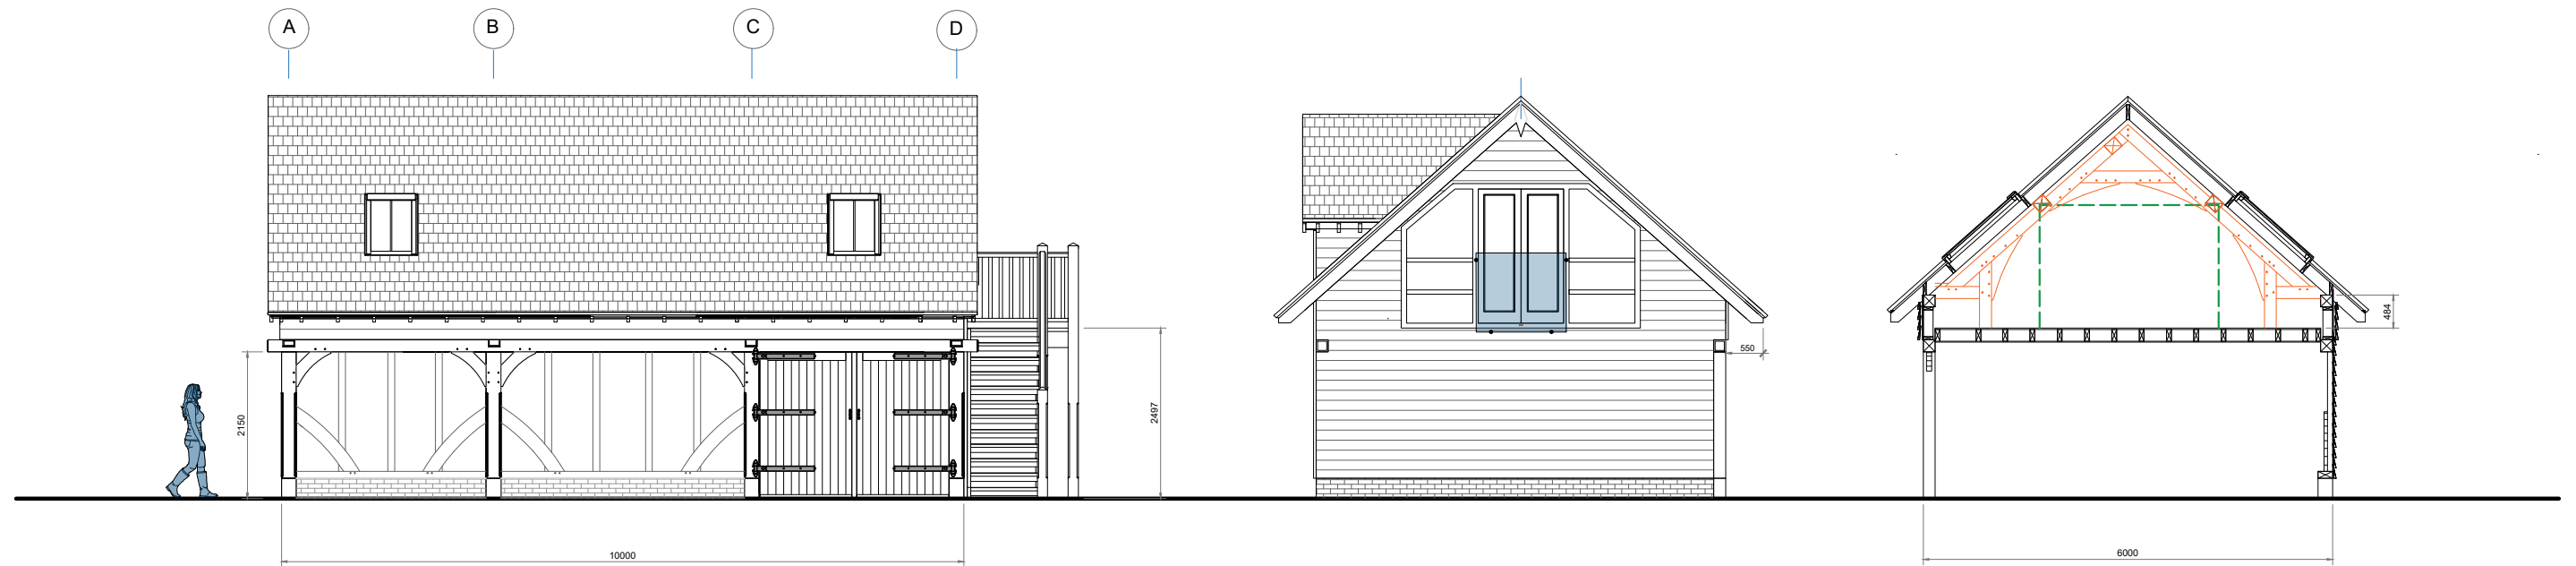

FRONT ELEVATION


SIDE ELEVATION

KEY SECTION

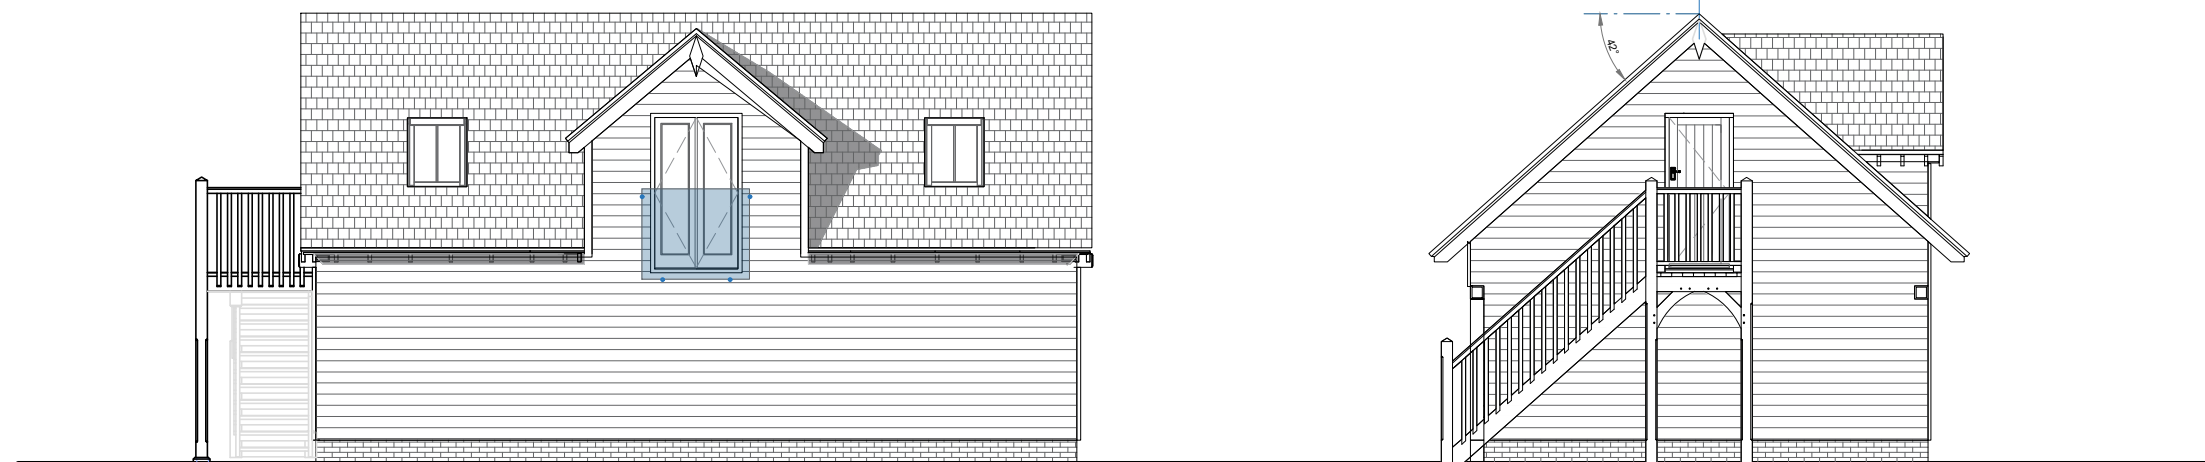

REAR ELEVATION

ENTRANCE ELEVATION

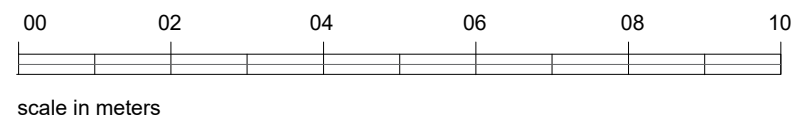

scale in meters

Drawing Title: Elevations	Scale:	Drawing No	Date;	Revision:	
	1:100@A3	TA-PL- 02	18/04/2023 16/05/2023	// A	First draft scheme (updated) Moved stairs, new gable dormer and large window added
Client Name and address: MR & Mrs Beddington Corner Cottage Tybroughton		Drawn By: CBC / JP			

NOTES:
Do not scale off this drawing except for planning purposes.
The builder must check all dimensions on site before any work commences and notify The Classic Barn Company of any discrepancies. Any site survey undertaken is for the preparation of planning and building regulations only. All proposed finished floor levels to be agreed on site between customer/builder and local authority prior to commencement of work. No buried or underground services are accounted for and must be investigated by customer/builder. Customer must advise if boundaries are correct and denote the legal ownership. Any levels taken are to temporary local datum point. Ownership of this drawing is retained by The Classic Barn Company and must not be used or reproduced without written consent. IF IN DOUBT, PLEASE ASK