



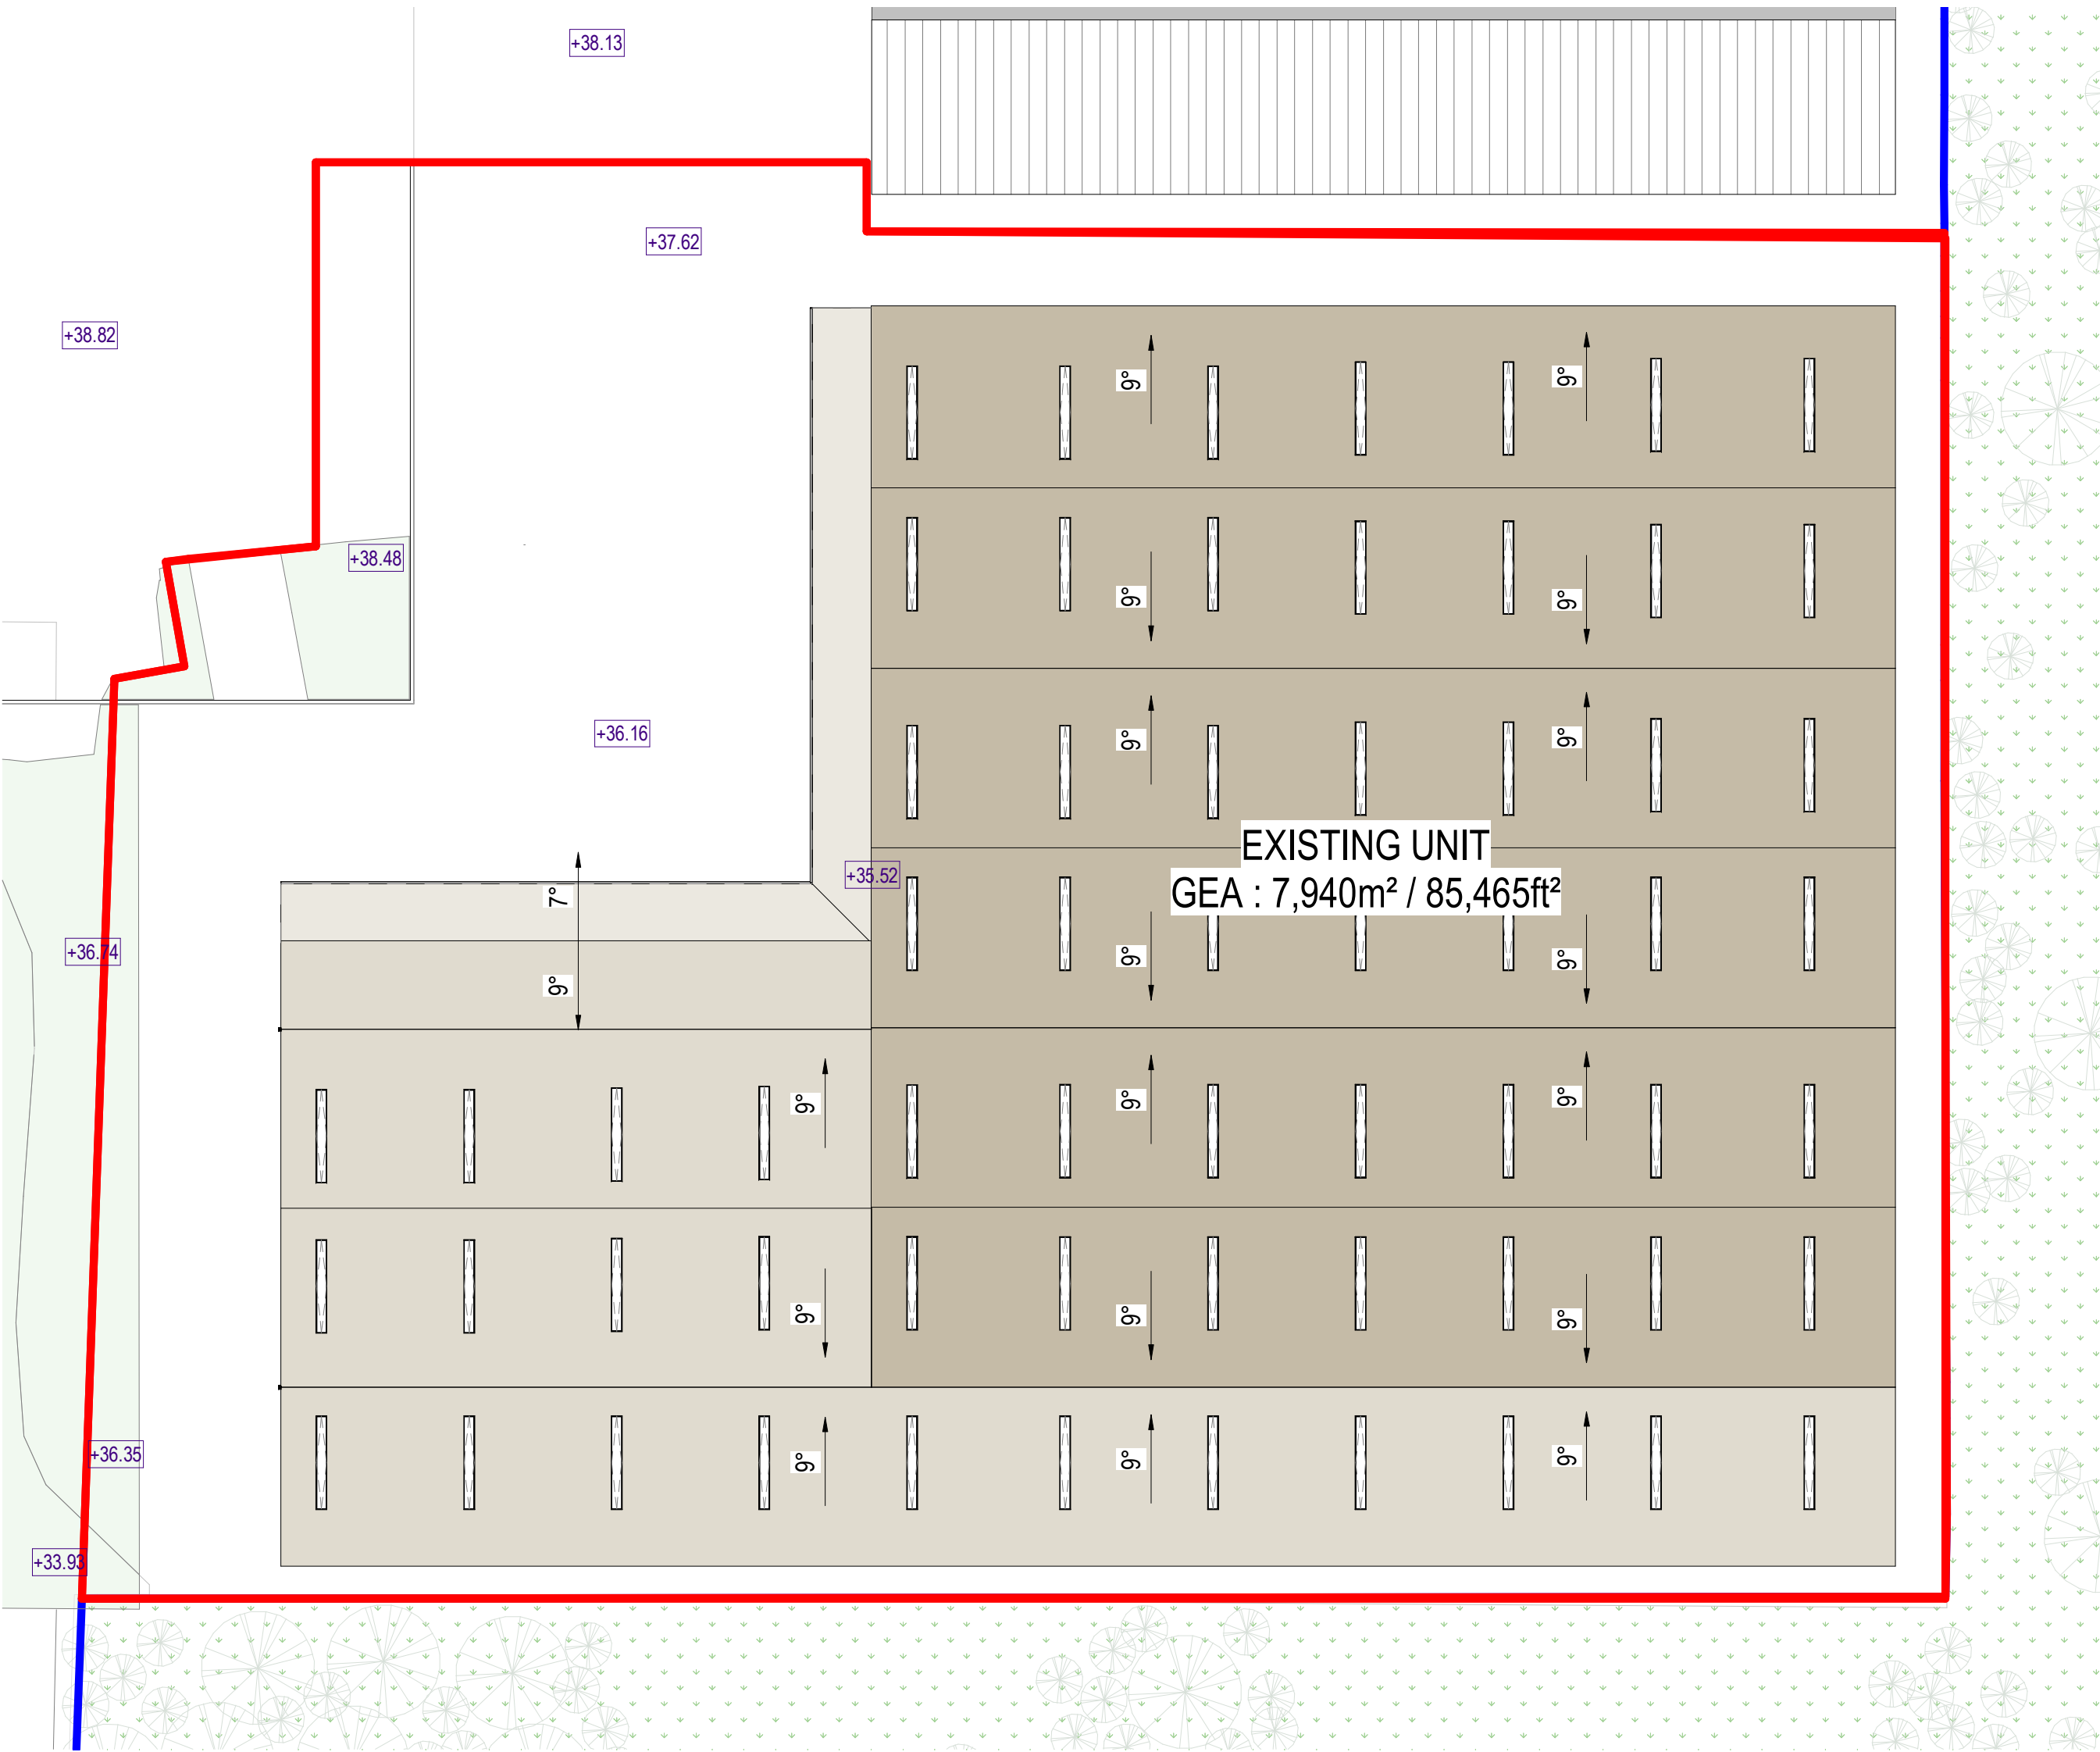

1 Proposed Unit X Ground Floor Plan
1 : 500

2 Proposed Unit X Roof Plan
1 : 500

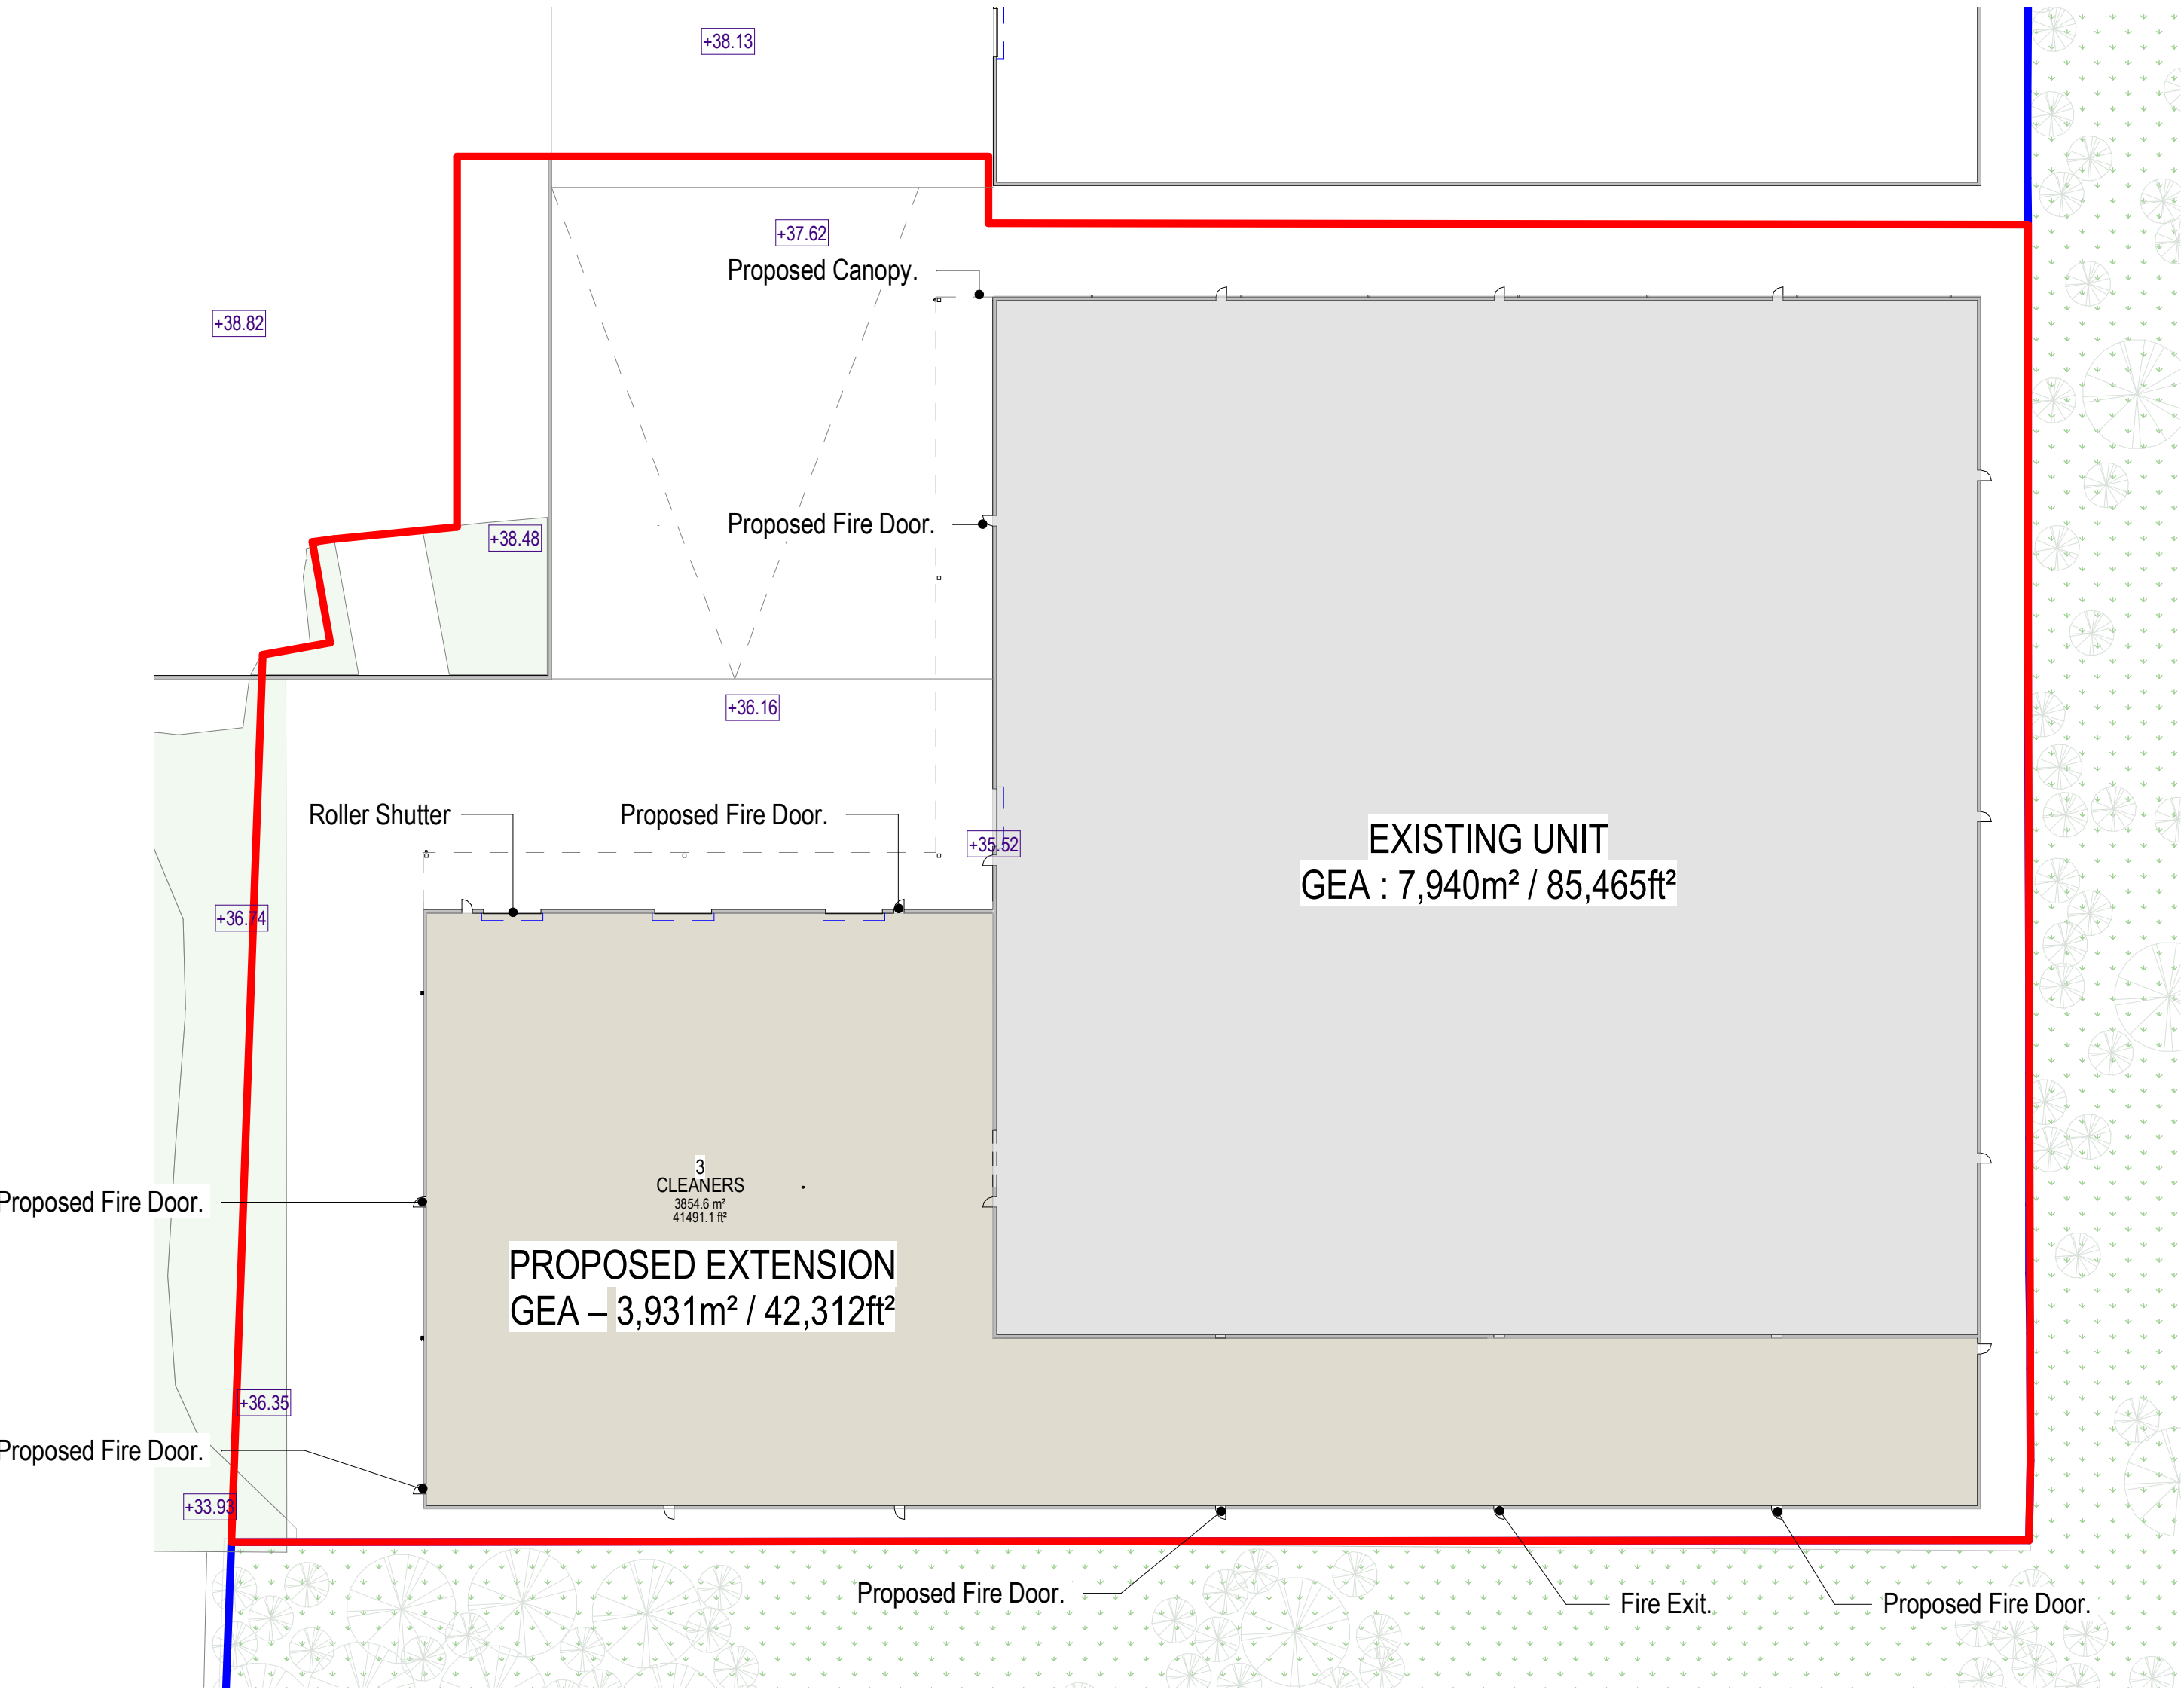

1:1000 @ A1 1:2000 @ A3

Rev	Date	Version Description	Dm	Chk	SAFETY, HEALTH AND ENVIRONMENTAL INFORMATION			Client Logo		Client		Drawing Details		North	
/	09/02/23	Draft Planning Issue	LP	FA	In addition to the hazards/risks normally associated with the types of work detailed on this drawing, refer to Designers Risk Assessment, note the following:			Contractor Logo		F Lloyd, Wrexham		Drawing Status		DMWR Job No.	
A	24/02/23	Red line boundary amended	IT	GW	It is assumed that all works will be carried out by a competent contractor working, where appropriate, to an approved method statement			Client Logo		Bridge Rd S, LL13 9SQ		Drawn By		3850	
B	22/05/23	GIA and GEA areas updated	LP	GW	Use Dimensions - DO NOT SCALE			Contractor Logo		Proposed Unit X GA Plans		Drawn Date		1 : 500	
					Contractors Must Verify All Dimensions On Site Before Starting Work			Contractor Logo				Checked By		Status	
					This Drawing Is Copyright			Contractor Logo				LP		Revision	
								Contractor Logo				02/03/23		B	
								Contractor Logo				FA			
								Contractor Logo				DMWR-DMWR-DR-A-0250			