





Existing East (Front) Elevation
1 : 50

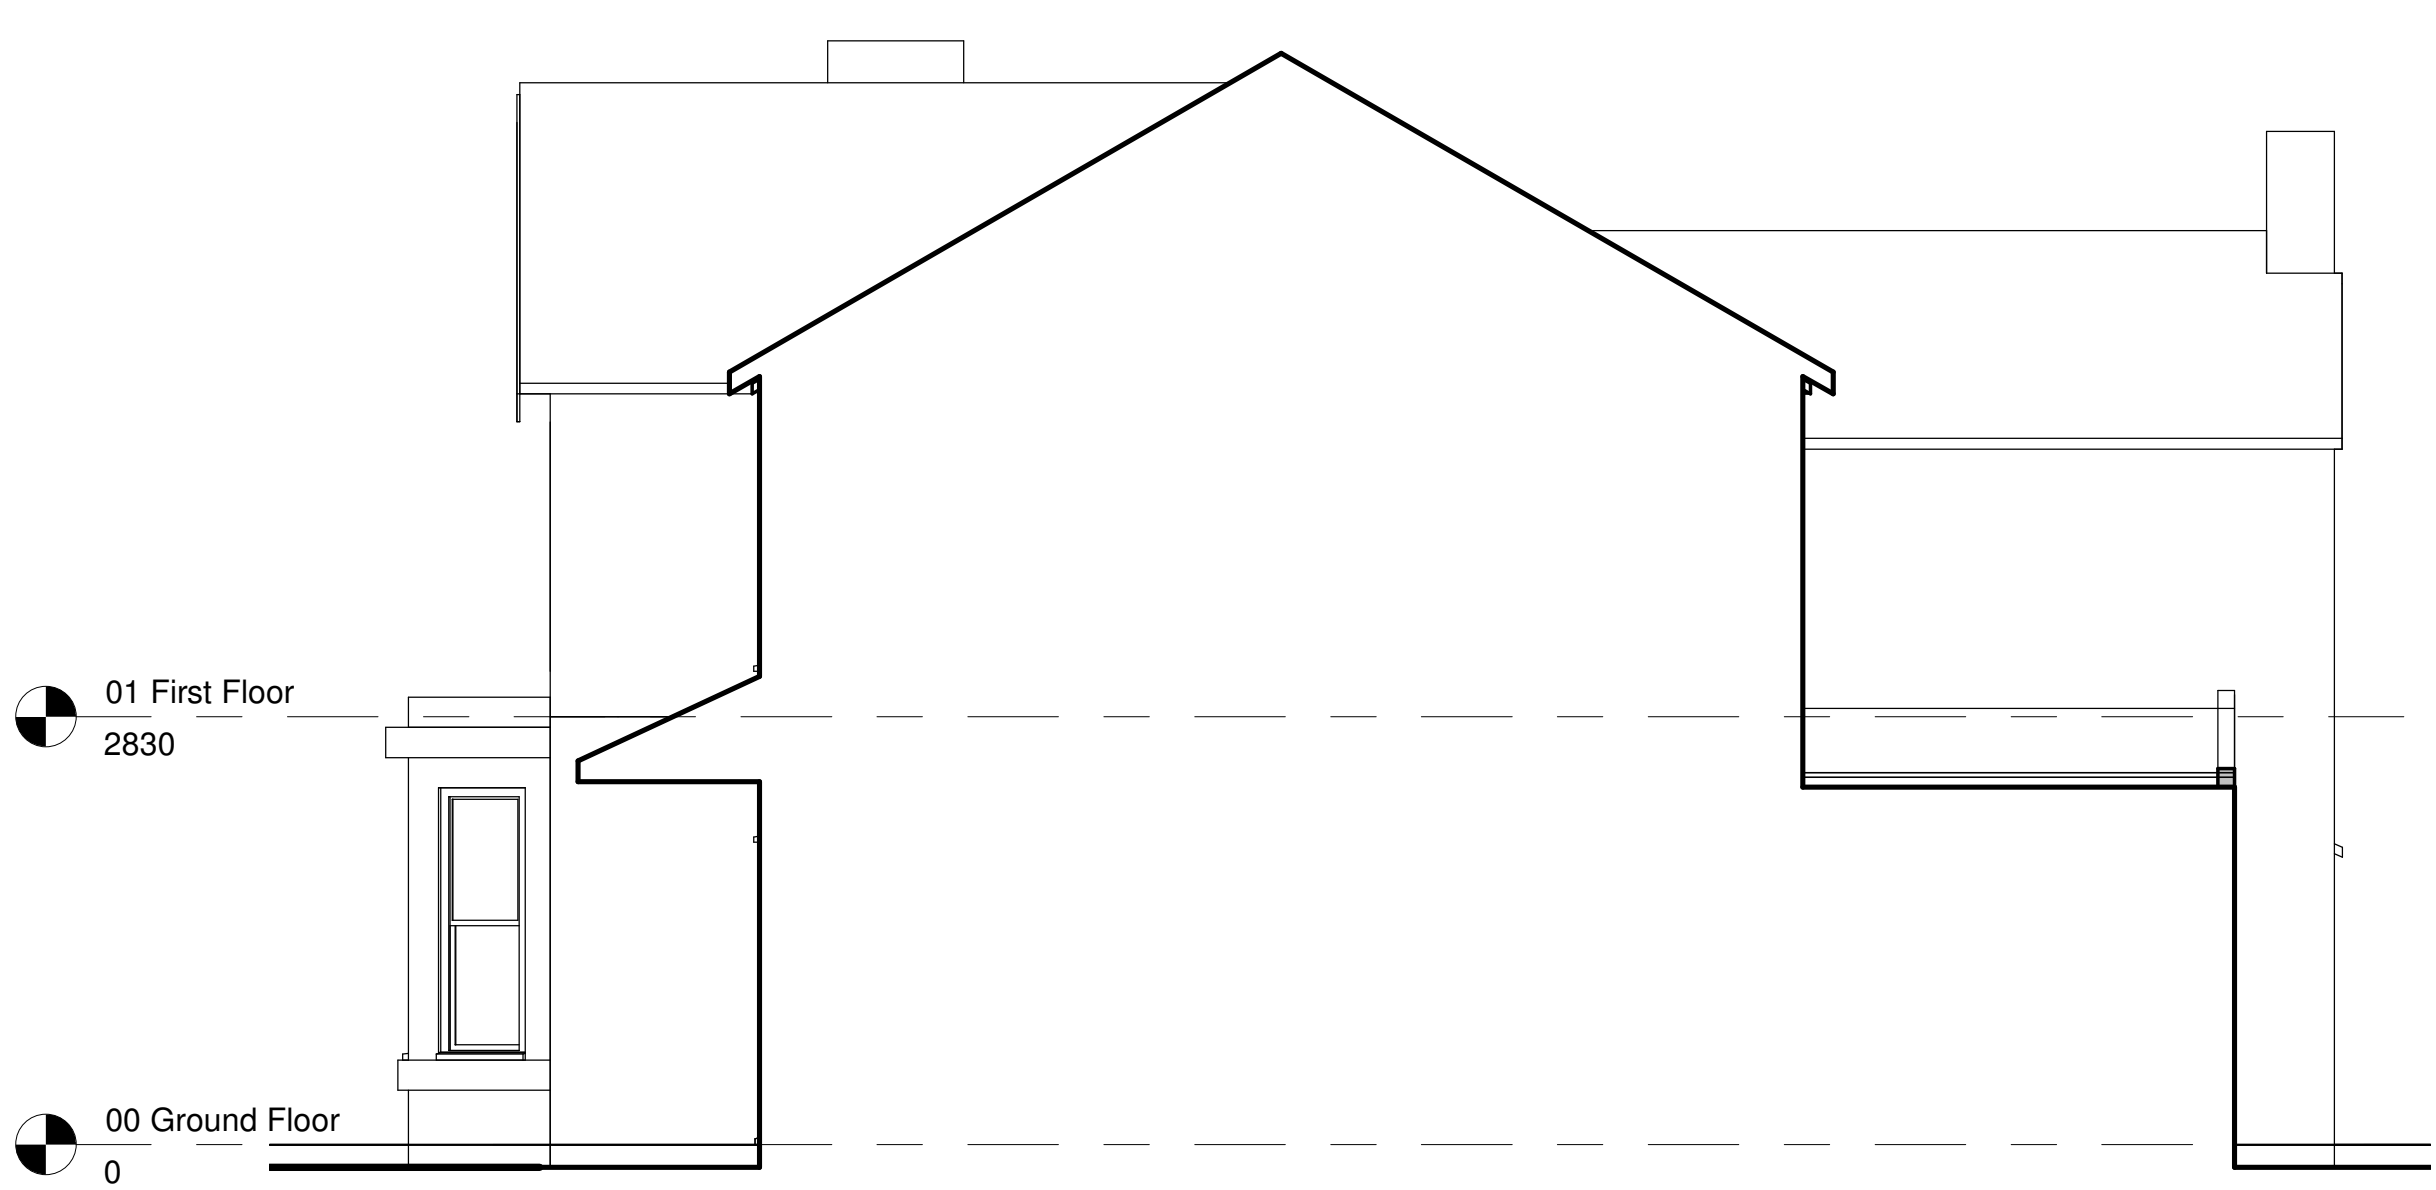

Existing North Elevation
1 : 50

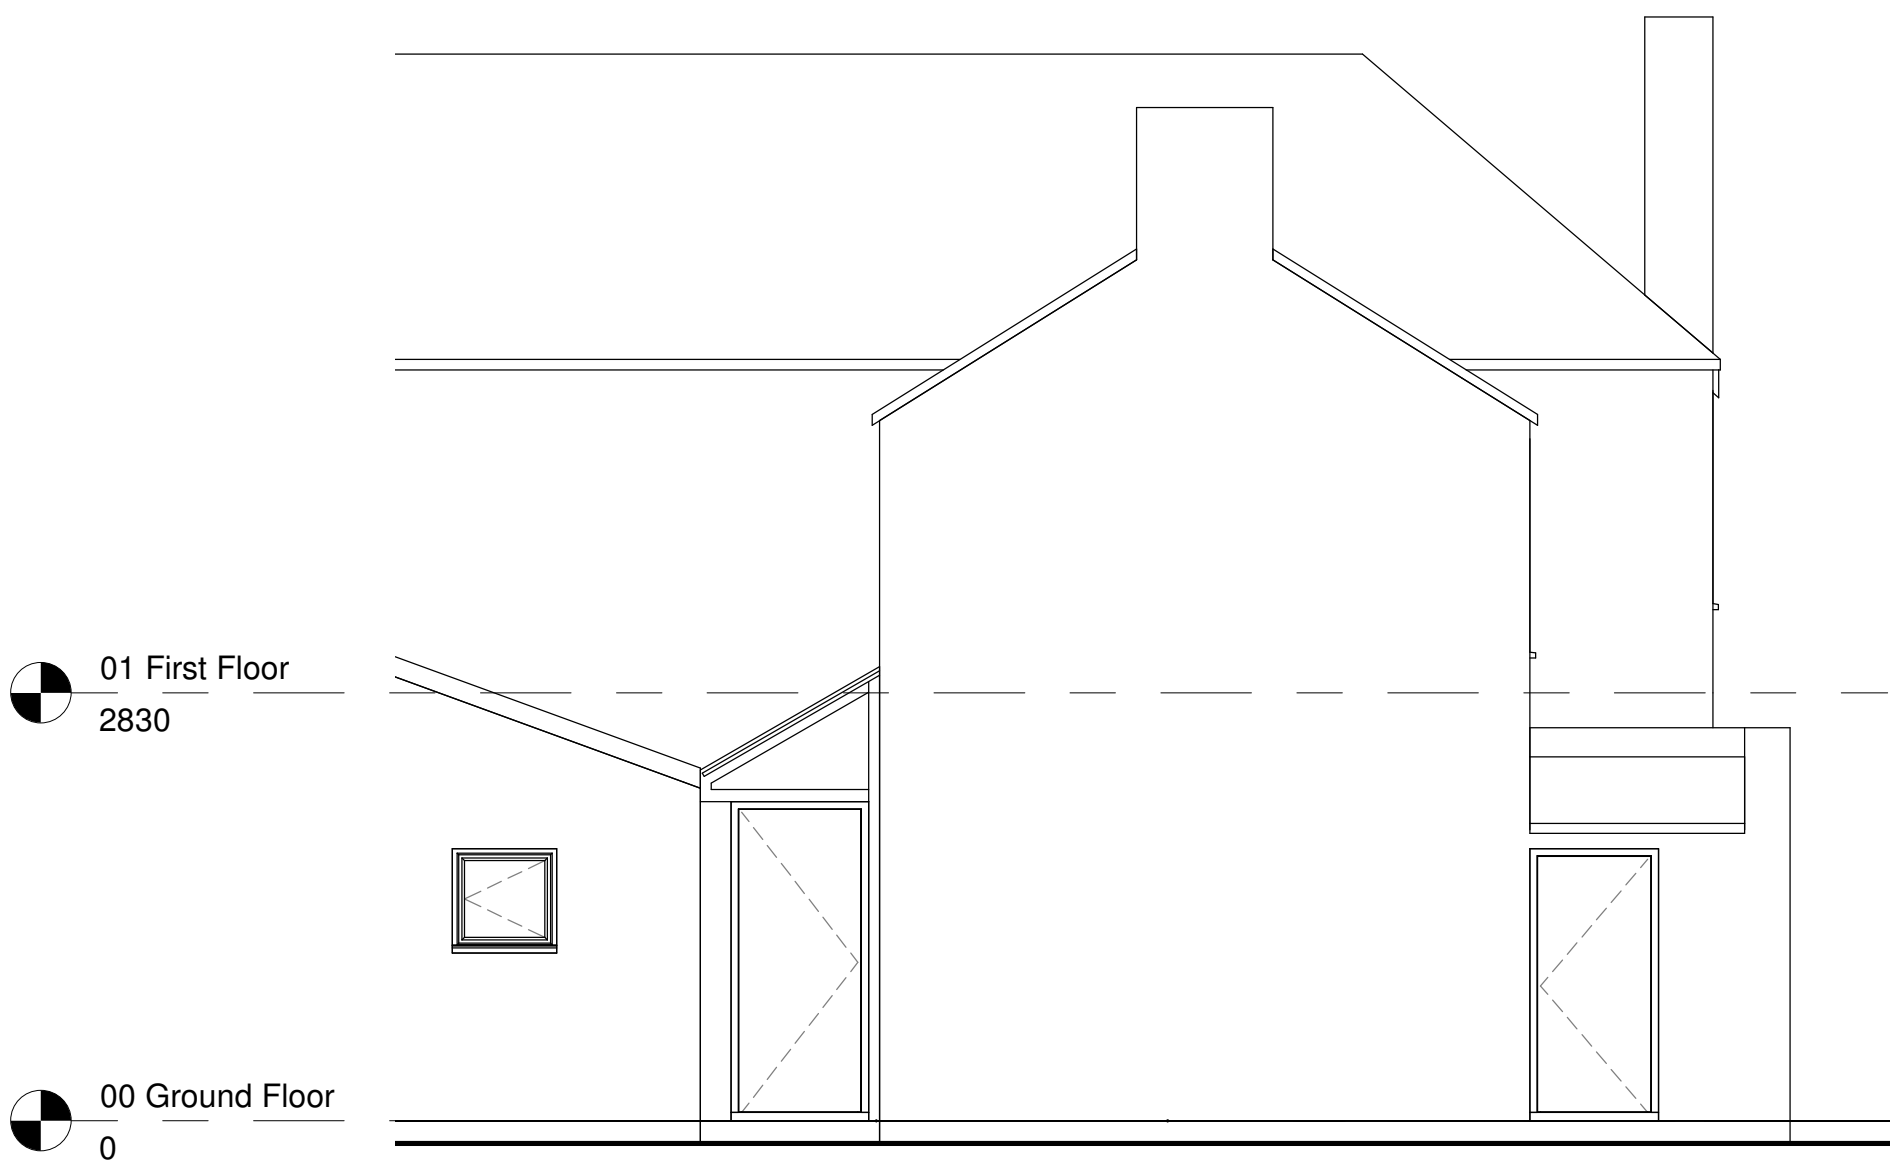

Existing West Elevation
1 : 50



Existing South Elevation
1 : 50



Project: 16 The Grange, Francis Road, Moss			
Title: Existing Elevations			
Scale @ A1: 1 : 50	Scale @ A3: 1:100	Author: GE	Date: 06/04/22
Project Ref: 22-19	Drawing No: A004	Rev: -	