



REAR ELEVATION

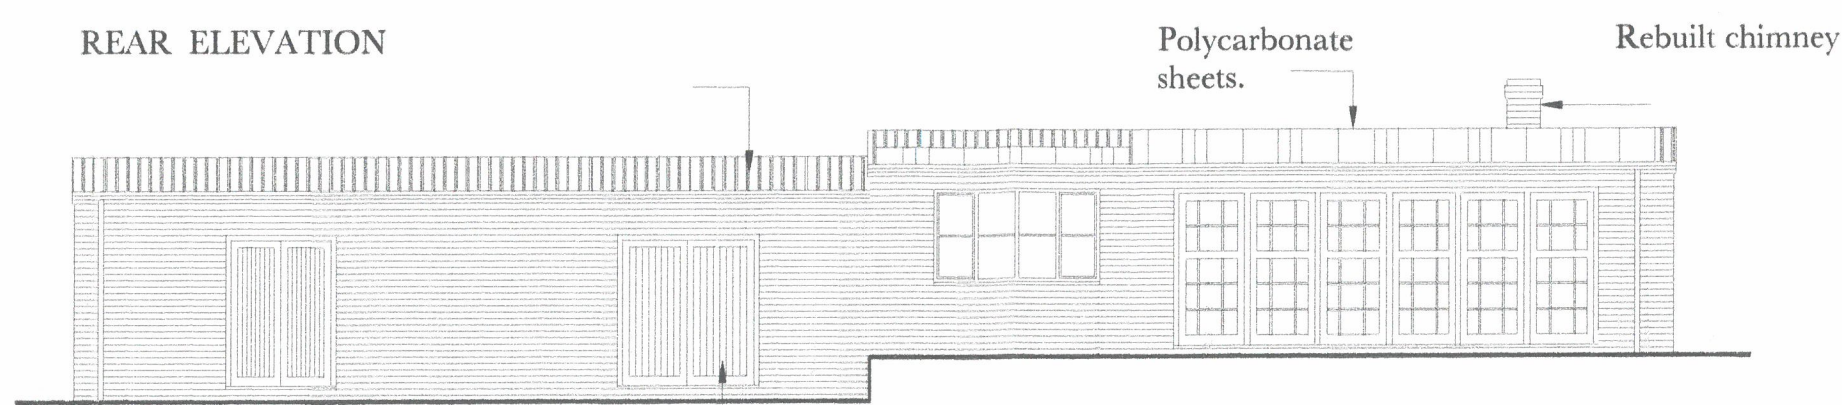


FRONT ELEVATION

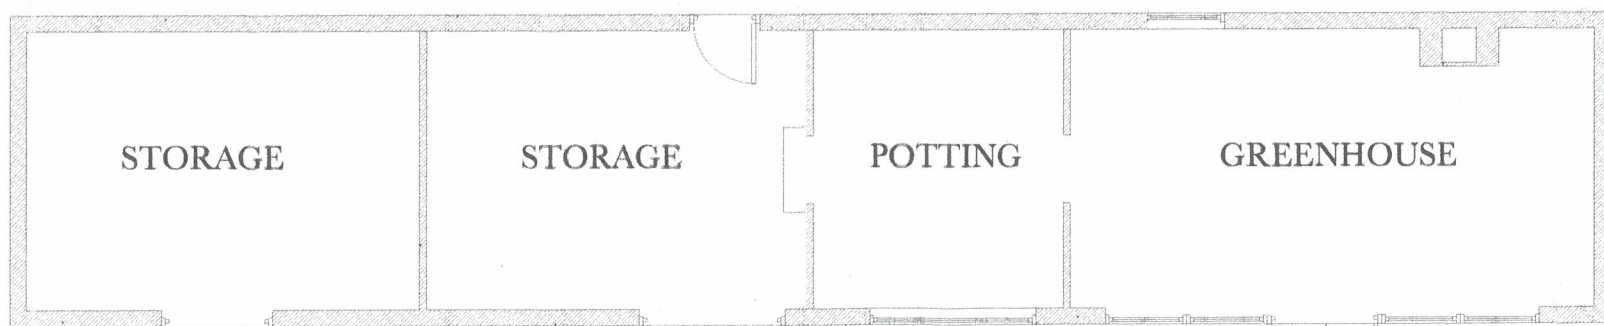

PLAN

Retaining wall

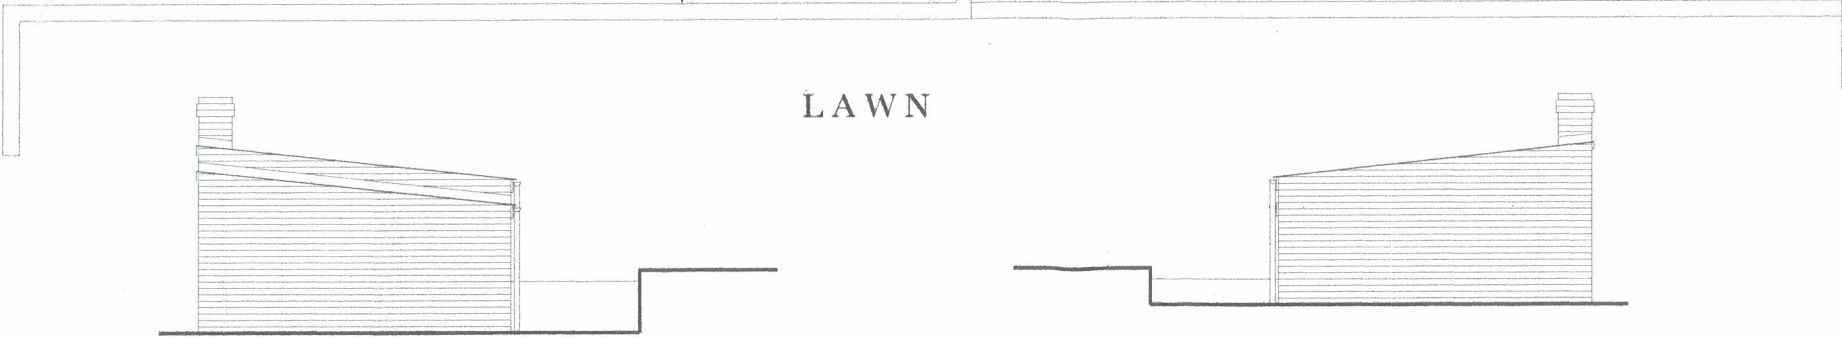


SIDE ELEVATION


SIDE ELEVATION

PROPOSED


TITLE	
PROPOSED REFURBISHMENT OF OUTBUILDING AT THE FOUNDRY, PENTRE SAESON, BWLCHGWYN, WREXHAM	
Client Mr. & Mrs. G. Wright	
Date July 2019	Drawing No. 770/2
Scale 1 : 100 @ A3	Revisions B

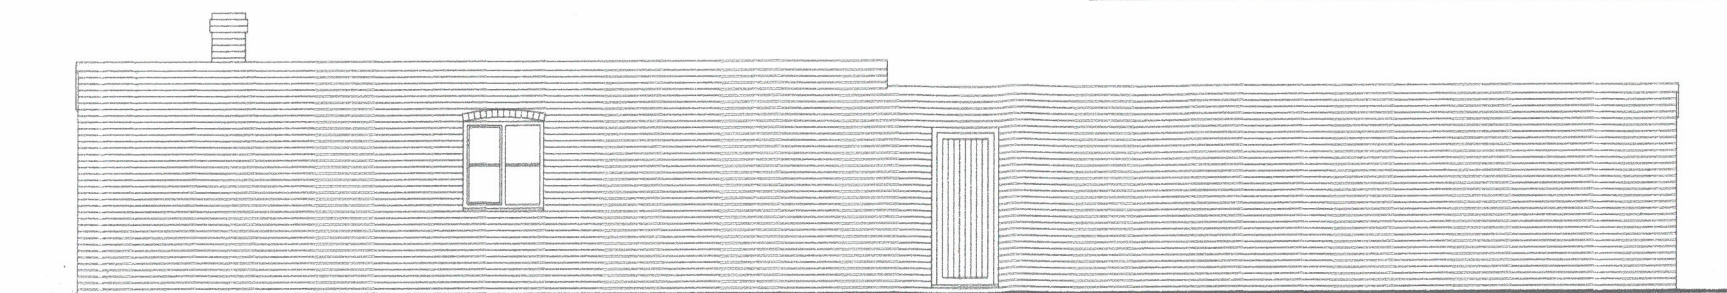

REAR ELEVATION

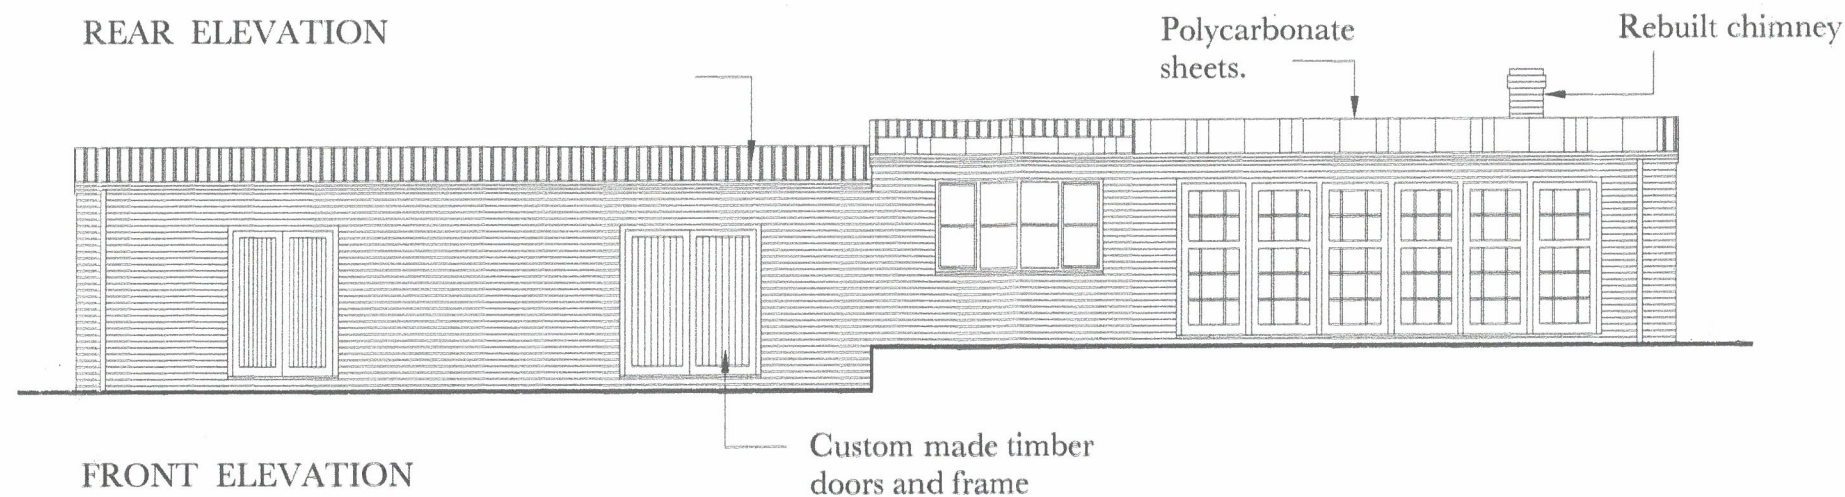


FRONT ELEVATION

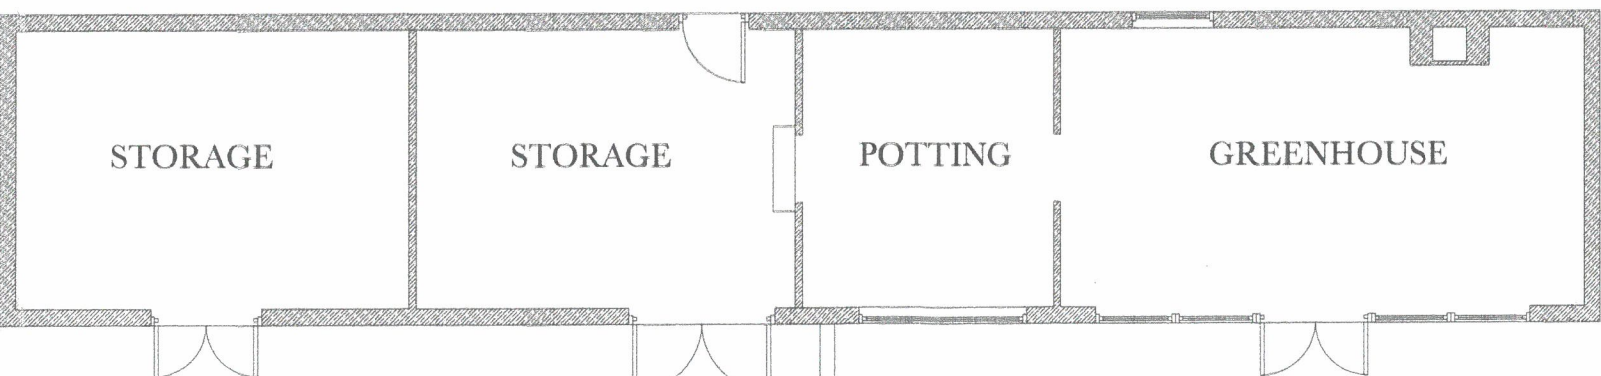

PLAN

Retaining wall

LAWN

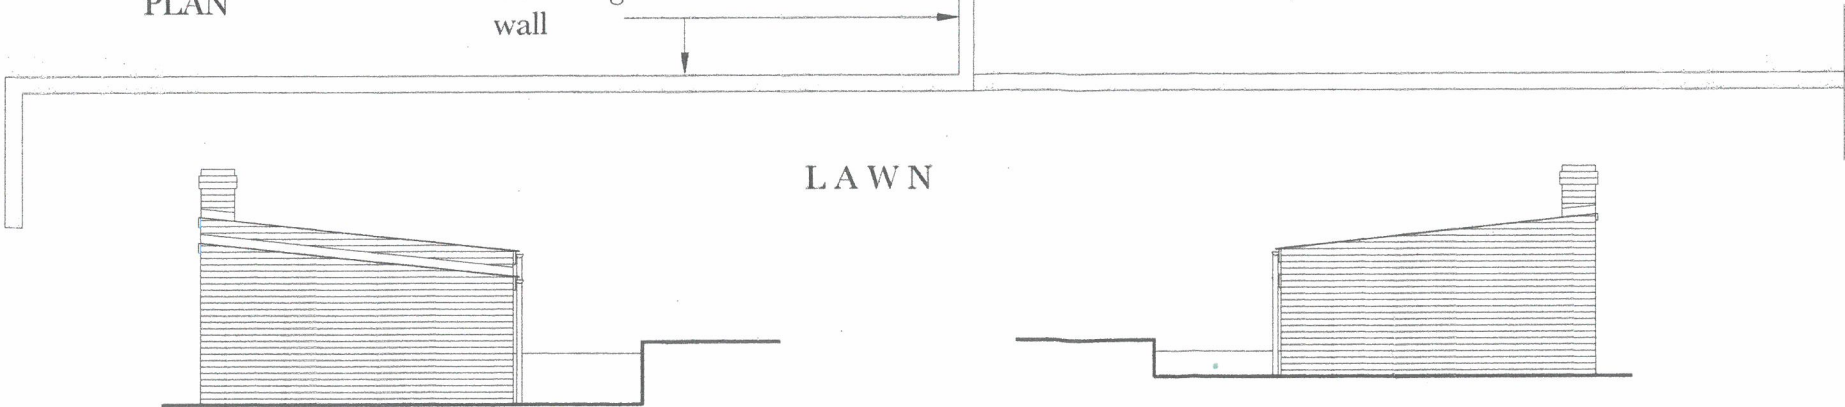

SIDE ELEVATION

SIDE ELEVATION

PROPOSED

TITLE	
PROPOSED REFURBISHMENT OF OUTBUILDING AT THE FOUNDRY, PENTRE SAESON, BWLCHGWYN, WREXHAM	
Client Mr. & Mrs. G. Wright	
Date July 2019	Drawing No. 770/2
Scale 1 : 100 @ A3	Revisions B