



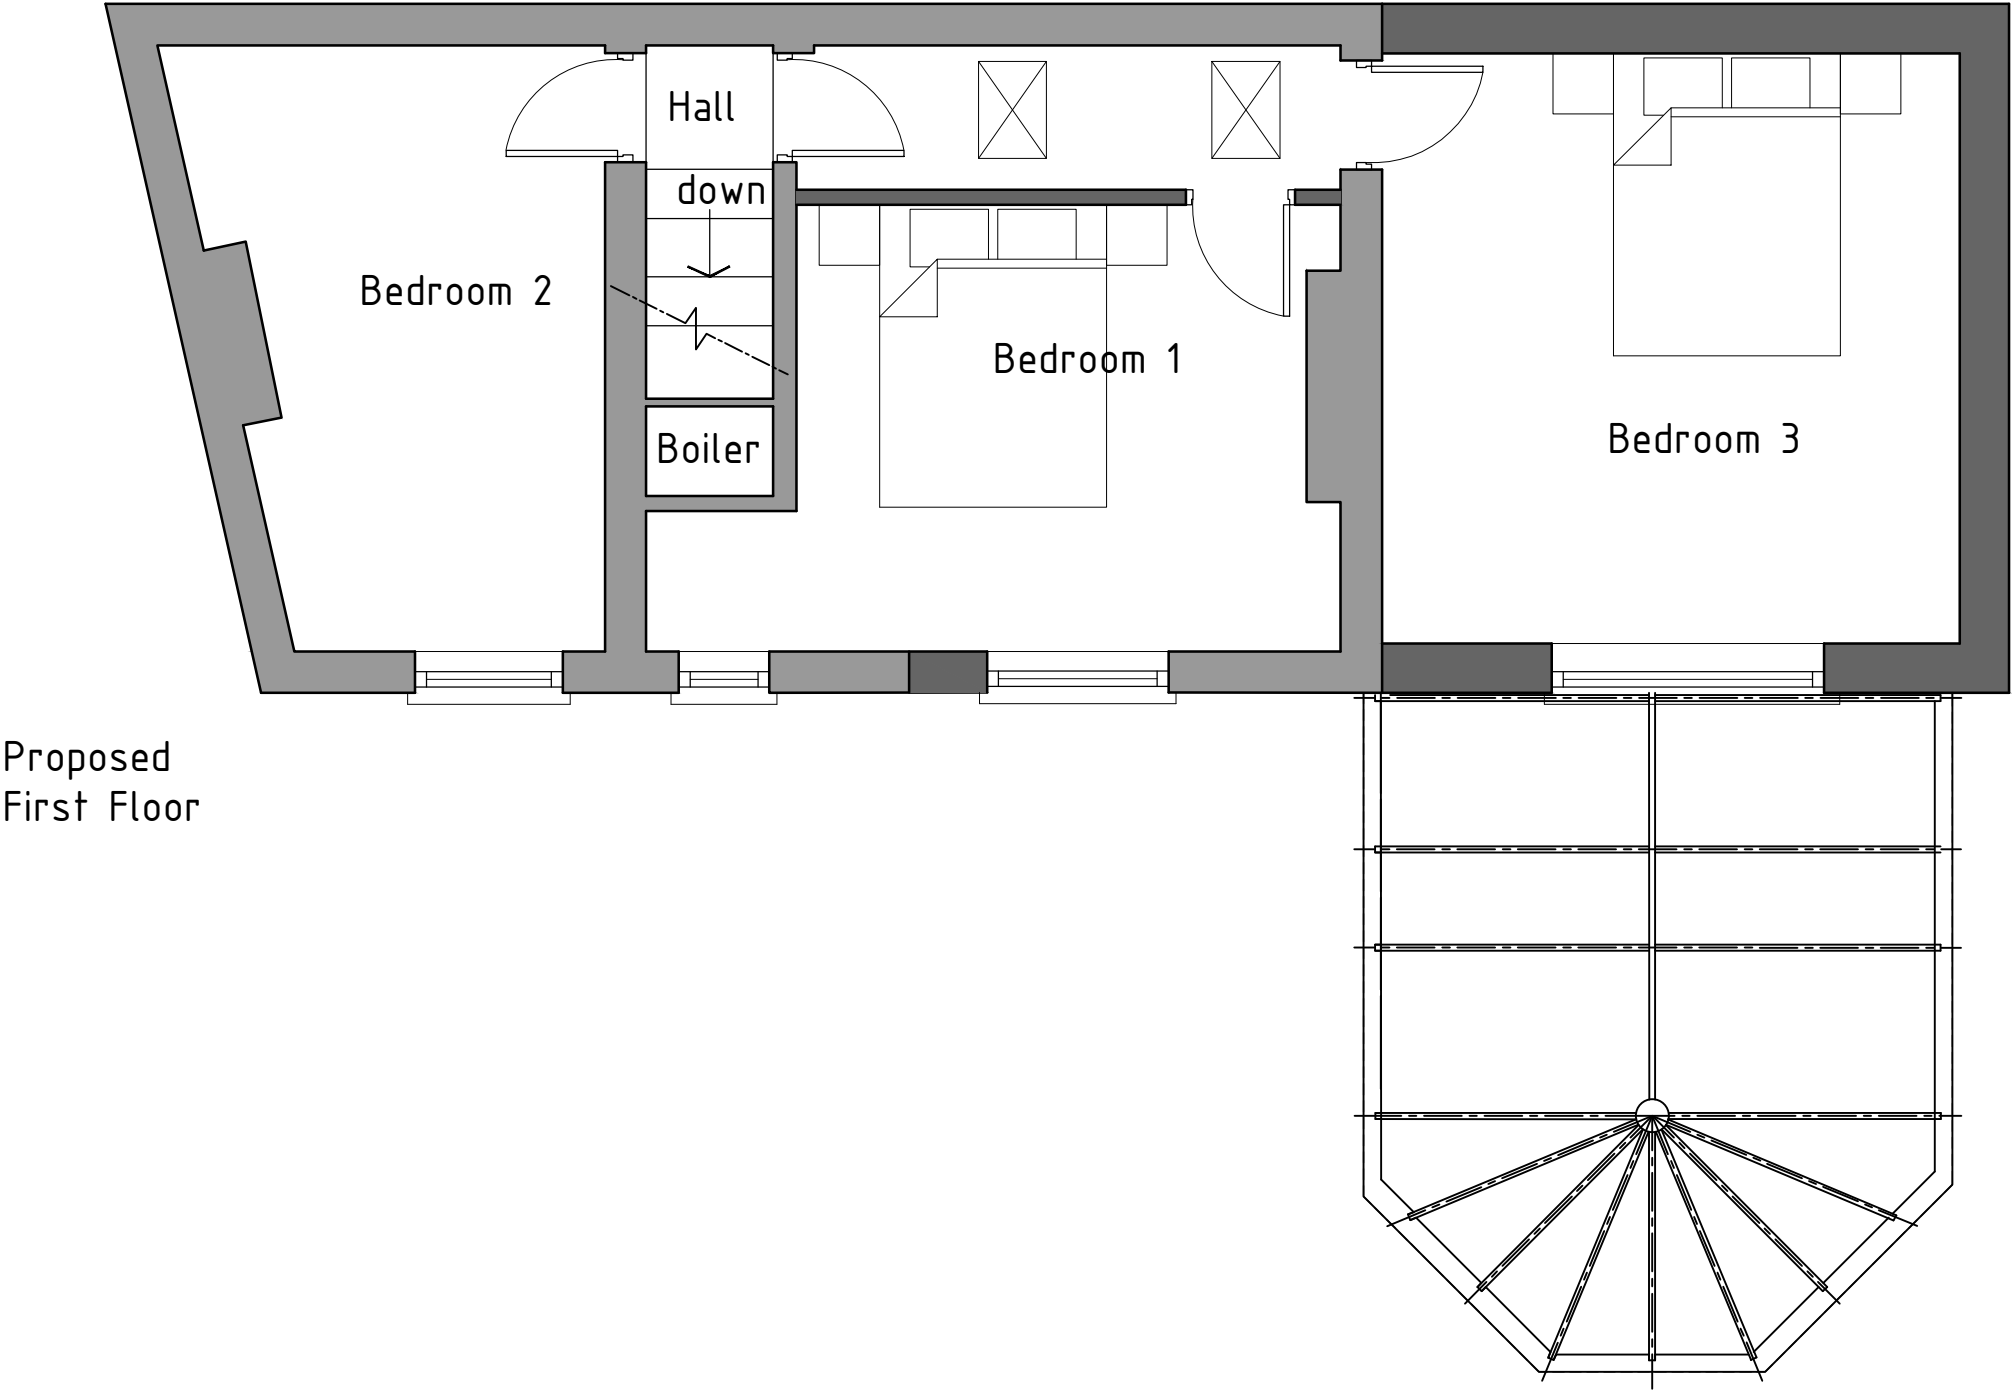

Proposed
First Floor

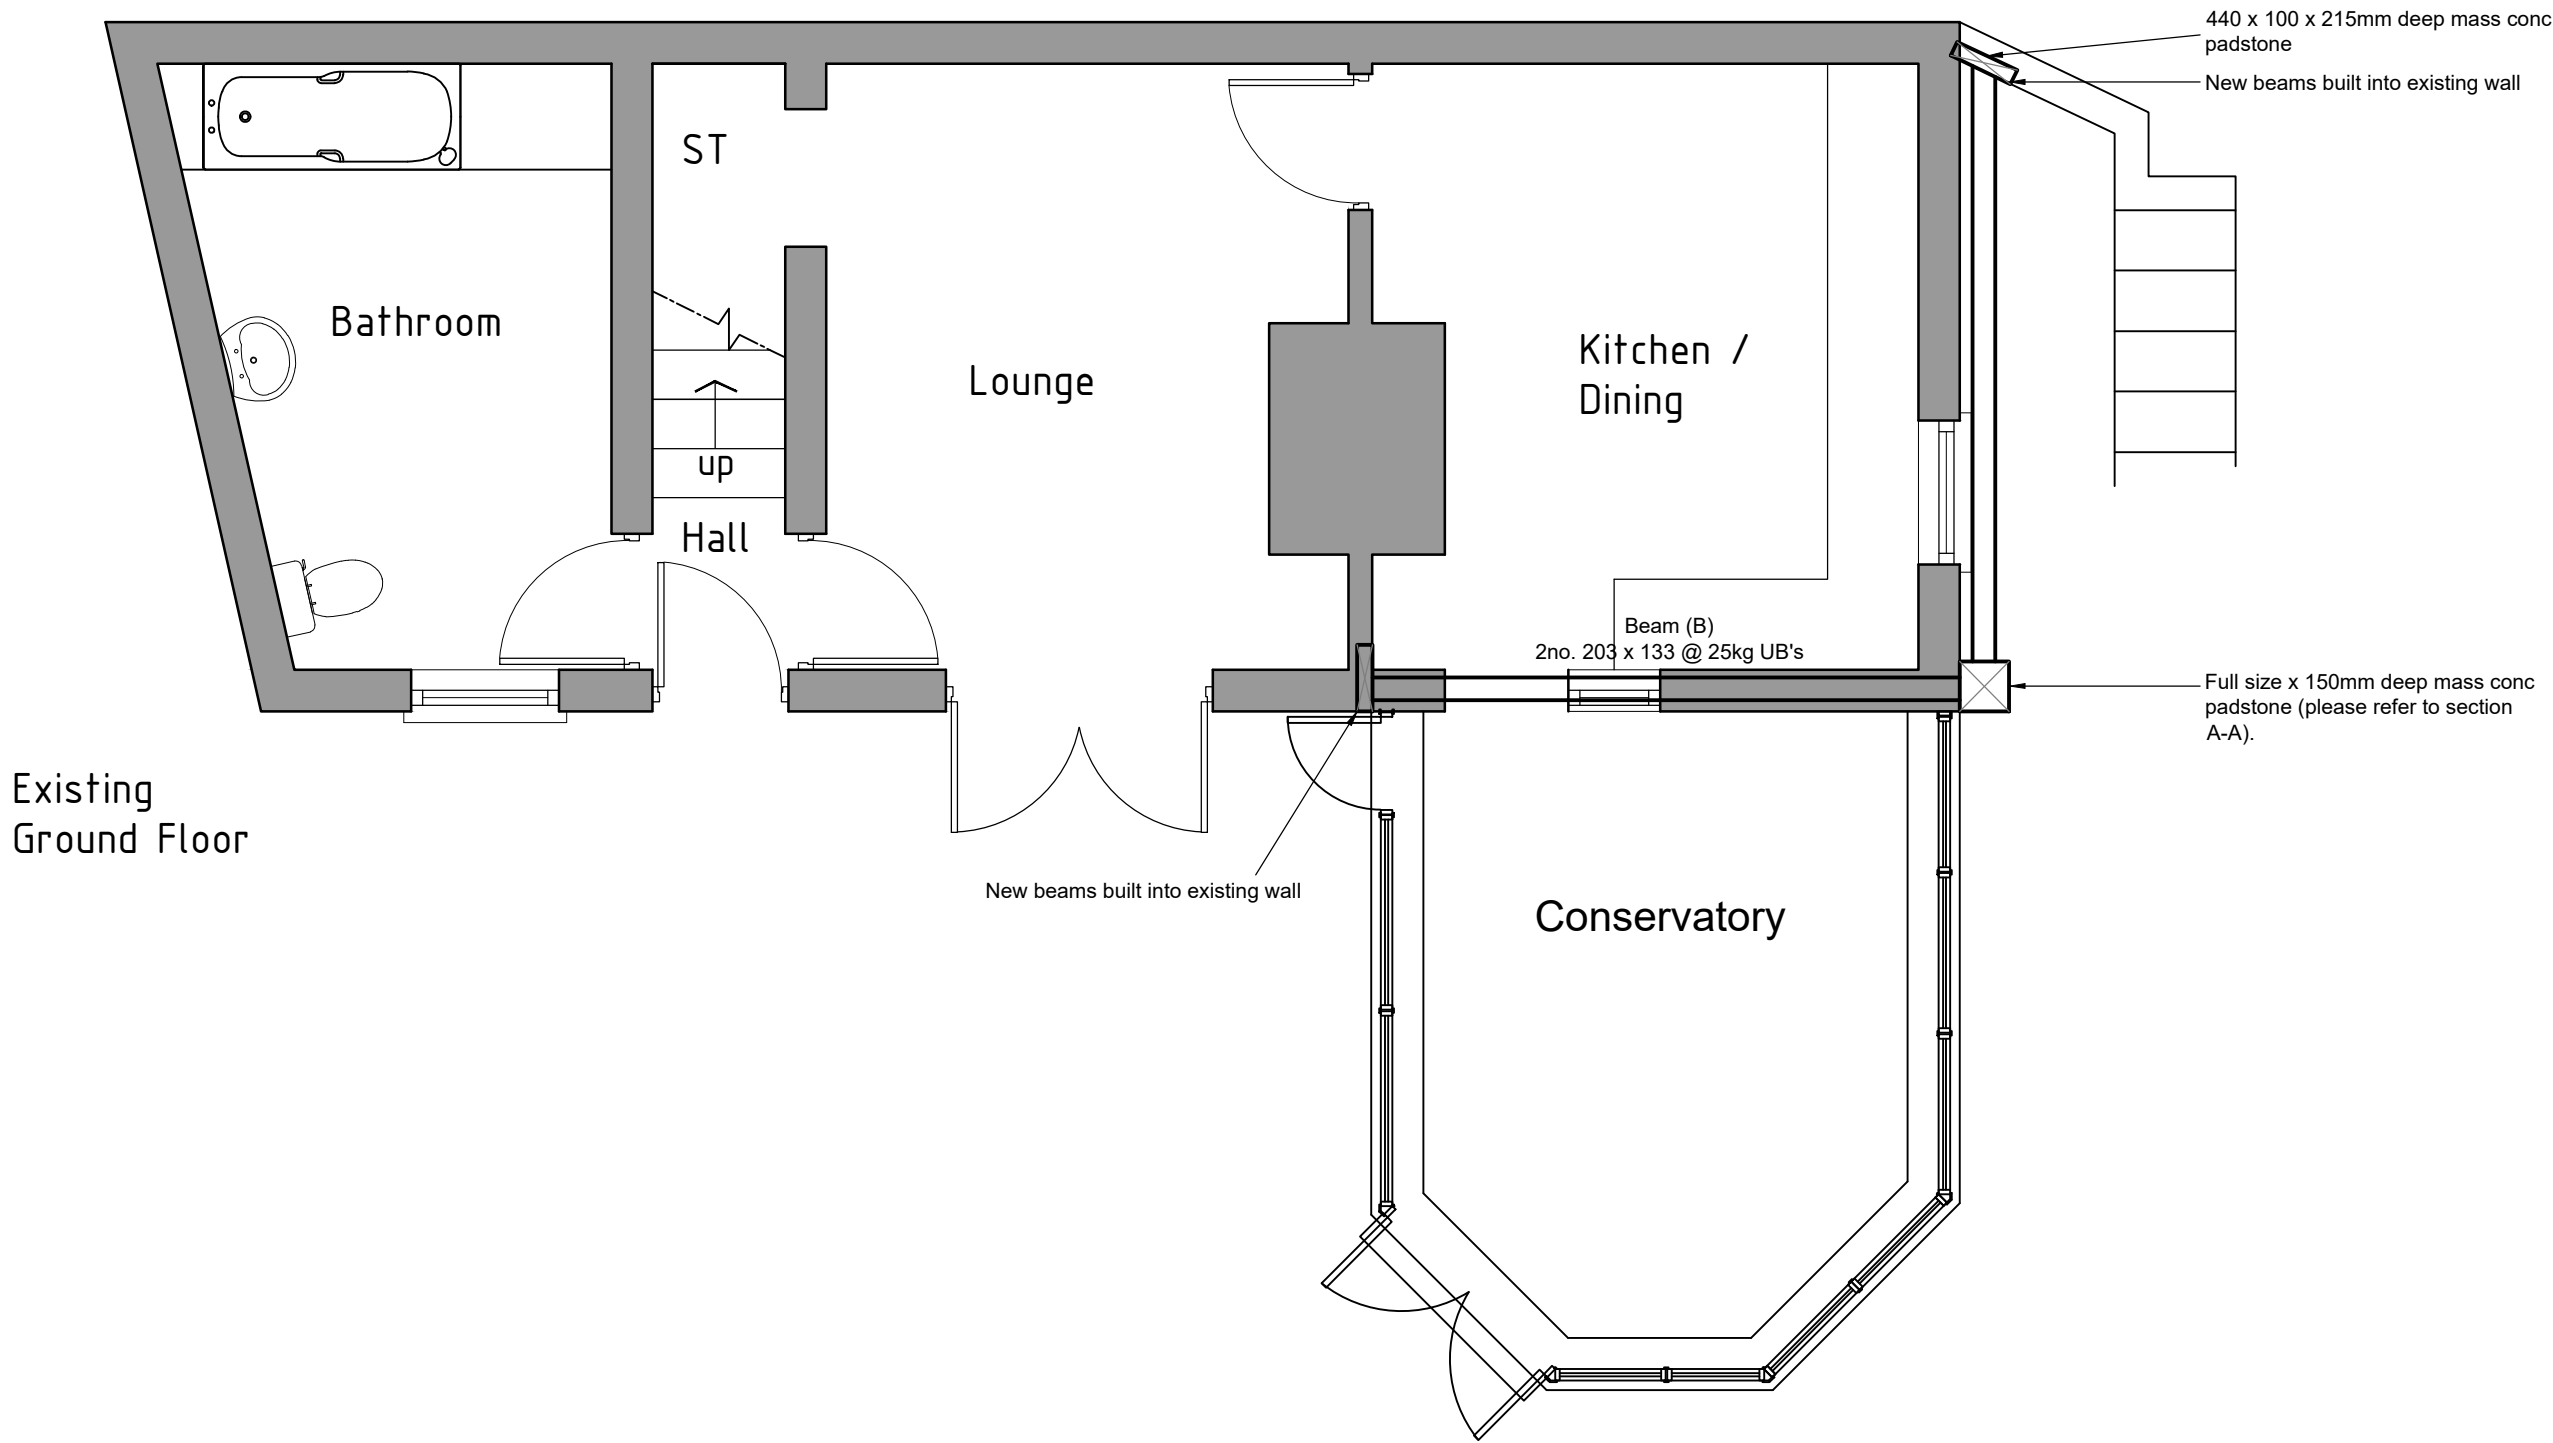

Existing
Ground Floor



HDS Architectural Services, The Foundry,
15 Yorks Street, Wrexham
LL13 8LW
Tel (01978) 345250
www.hdsarchitectural.co.uk

Project; New Inn Cottages, Moss Valley, Wrexham, LL11 6HB	
Title; Proposed Floor Plans	Scale (A2); 1:50
Dwg No; NII/PD/04	Date; September 2020
Revision; REV A - Changes made to suit the clients comments (29-10-21).	