



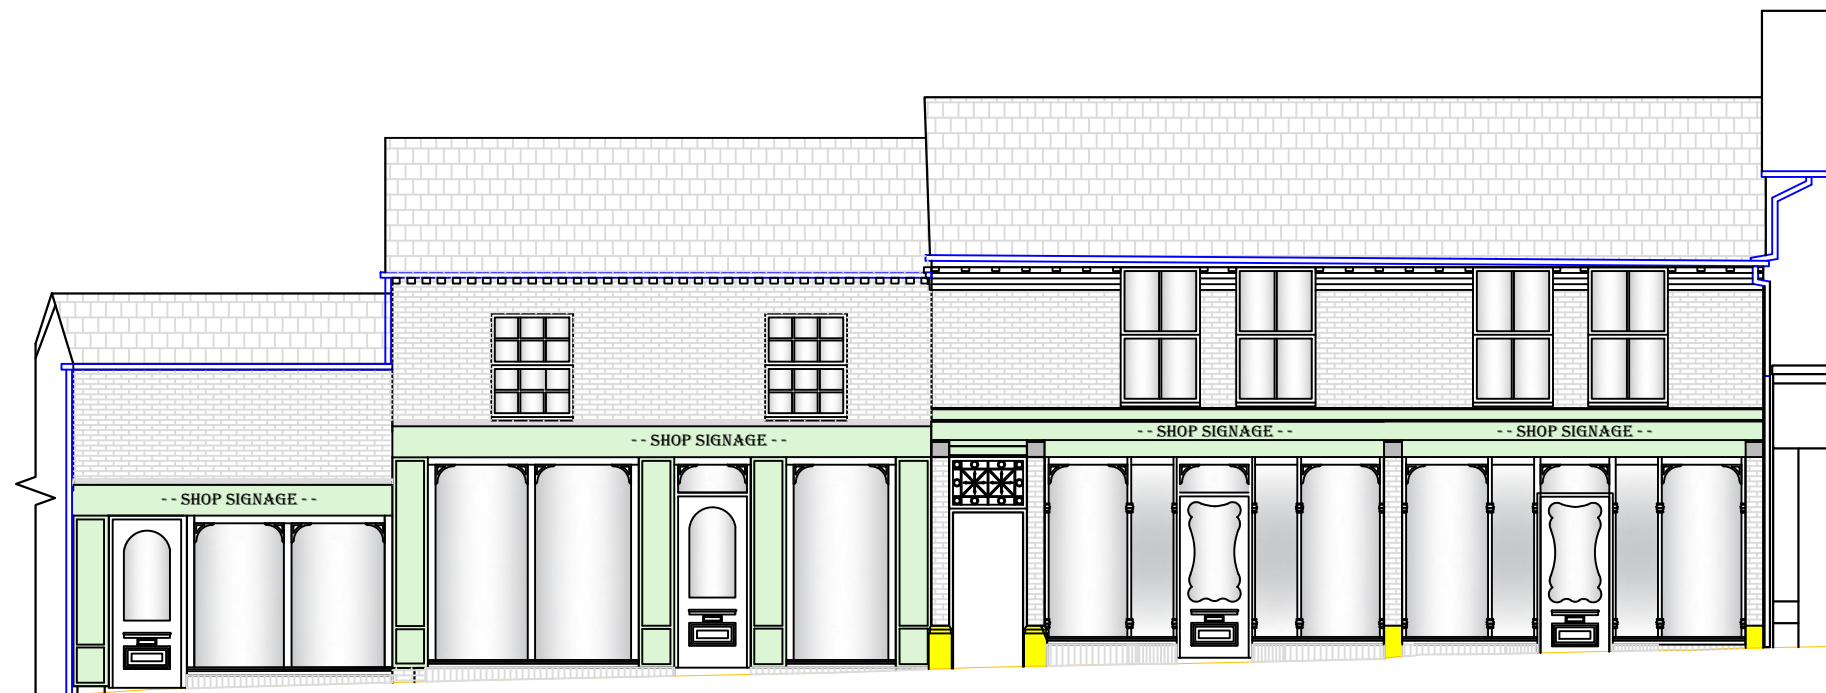

2 to 10 Henblas Street - Overall Elevations


0 1m 2m 3m
scale bar - 1:100

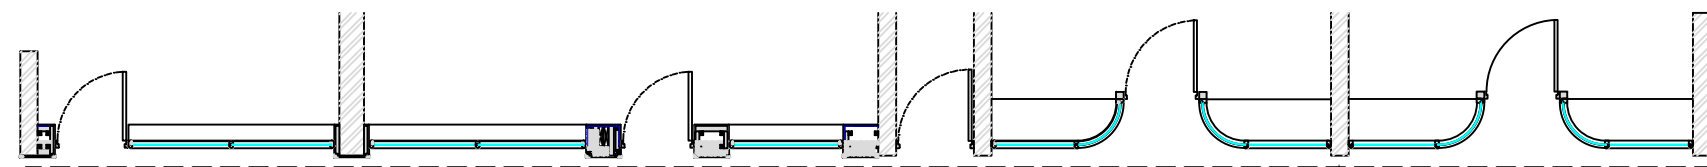

2 to 10 Henblas Street - Overall Floor Plan

0 1m 2m 3m
scale bar - 1:100

--- Dotted line indicates wall at 1st Floor Level

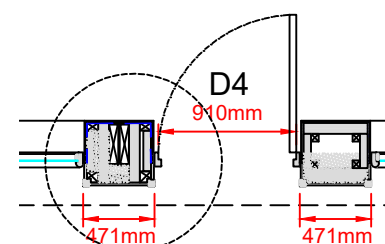

Pilaster Plan

0 1m 2m
scale bar - 1:50

Pilaster enclosure to existing central column dictates width of all pilasters and can only be determined once the existing structure is exposed

Plasterboard and skim

Vapour barrier

Existing steel column - indicative only as General Contractor to determine actual construction

Ex 50x25mm h/w glazing bead with radius arris and pinned to frame.

Safety glazing (laminated or toughened) set within glazing compound.

Ex 100x50mm h/w frame rebated to accept glazing with rolled front and radius arris.

Ex. 62x62mm h/w framing rebated to accept timber panelling

S/w framing

Door frame

Detail D4

0 100mm 200mm
scale bar - 1:5

--- Fully insulate void - partly omitted for clarity

All dimensions are extracted from the measured survey - it is the responsibility of the Main Contractor to check all dimensions on-site prior to Construction

Revisions:

A) 15th March 2023 - Planning issue



WREXHAM COUNTY BOROUGH COUNCIL.

JULIE M FRANCIS
CHIEF OFFICER HOUSING
RUTHIN ROAD,
WREXHAM, LL13 7TU.

Tel: (01978) 315620 Fax: (01978) 315320

Project: WREXHAM TOWN CENTRE HERITAGE
SCHEME - 2 TO 10 HENBLAS STREET AND
38 HENBLAS STREET

Detail: PROPOSED ELEVATIONS AND DETAILS 6,
8 & 10 HENBLAS STREET

Drawn/Checked:
BH

Date:
NOV. 2022

AutoCad File Ref:

Scale:
As Scale Bar

Project No:
PS/1059

Dwg No:
WTH/13

Rev:
A