




Front Elevation 1:100

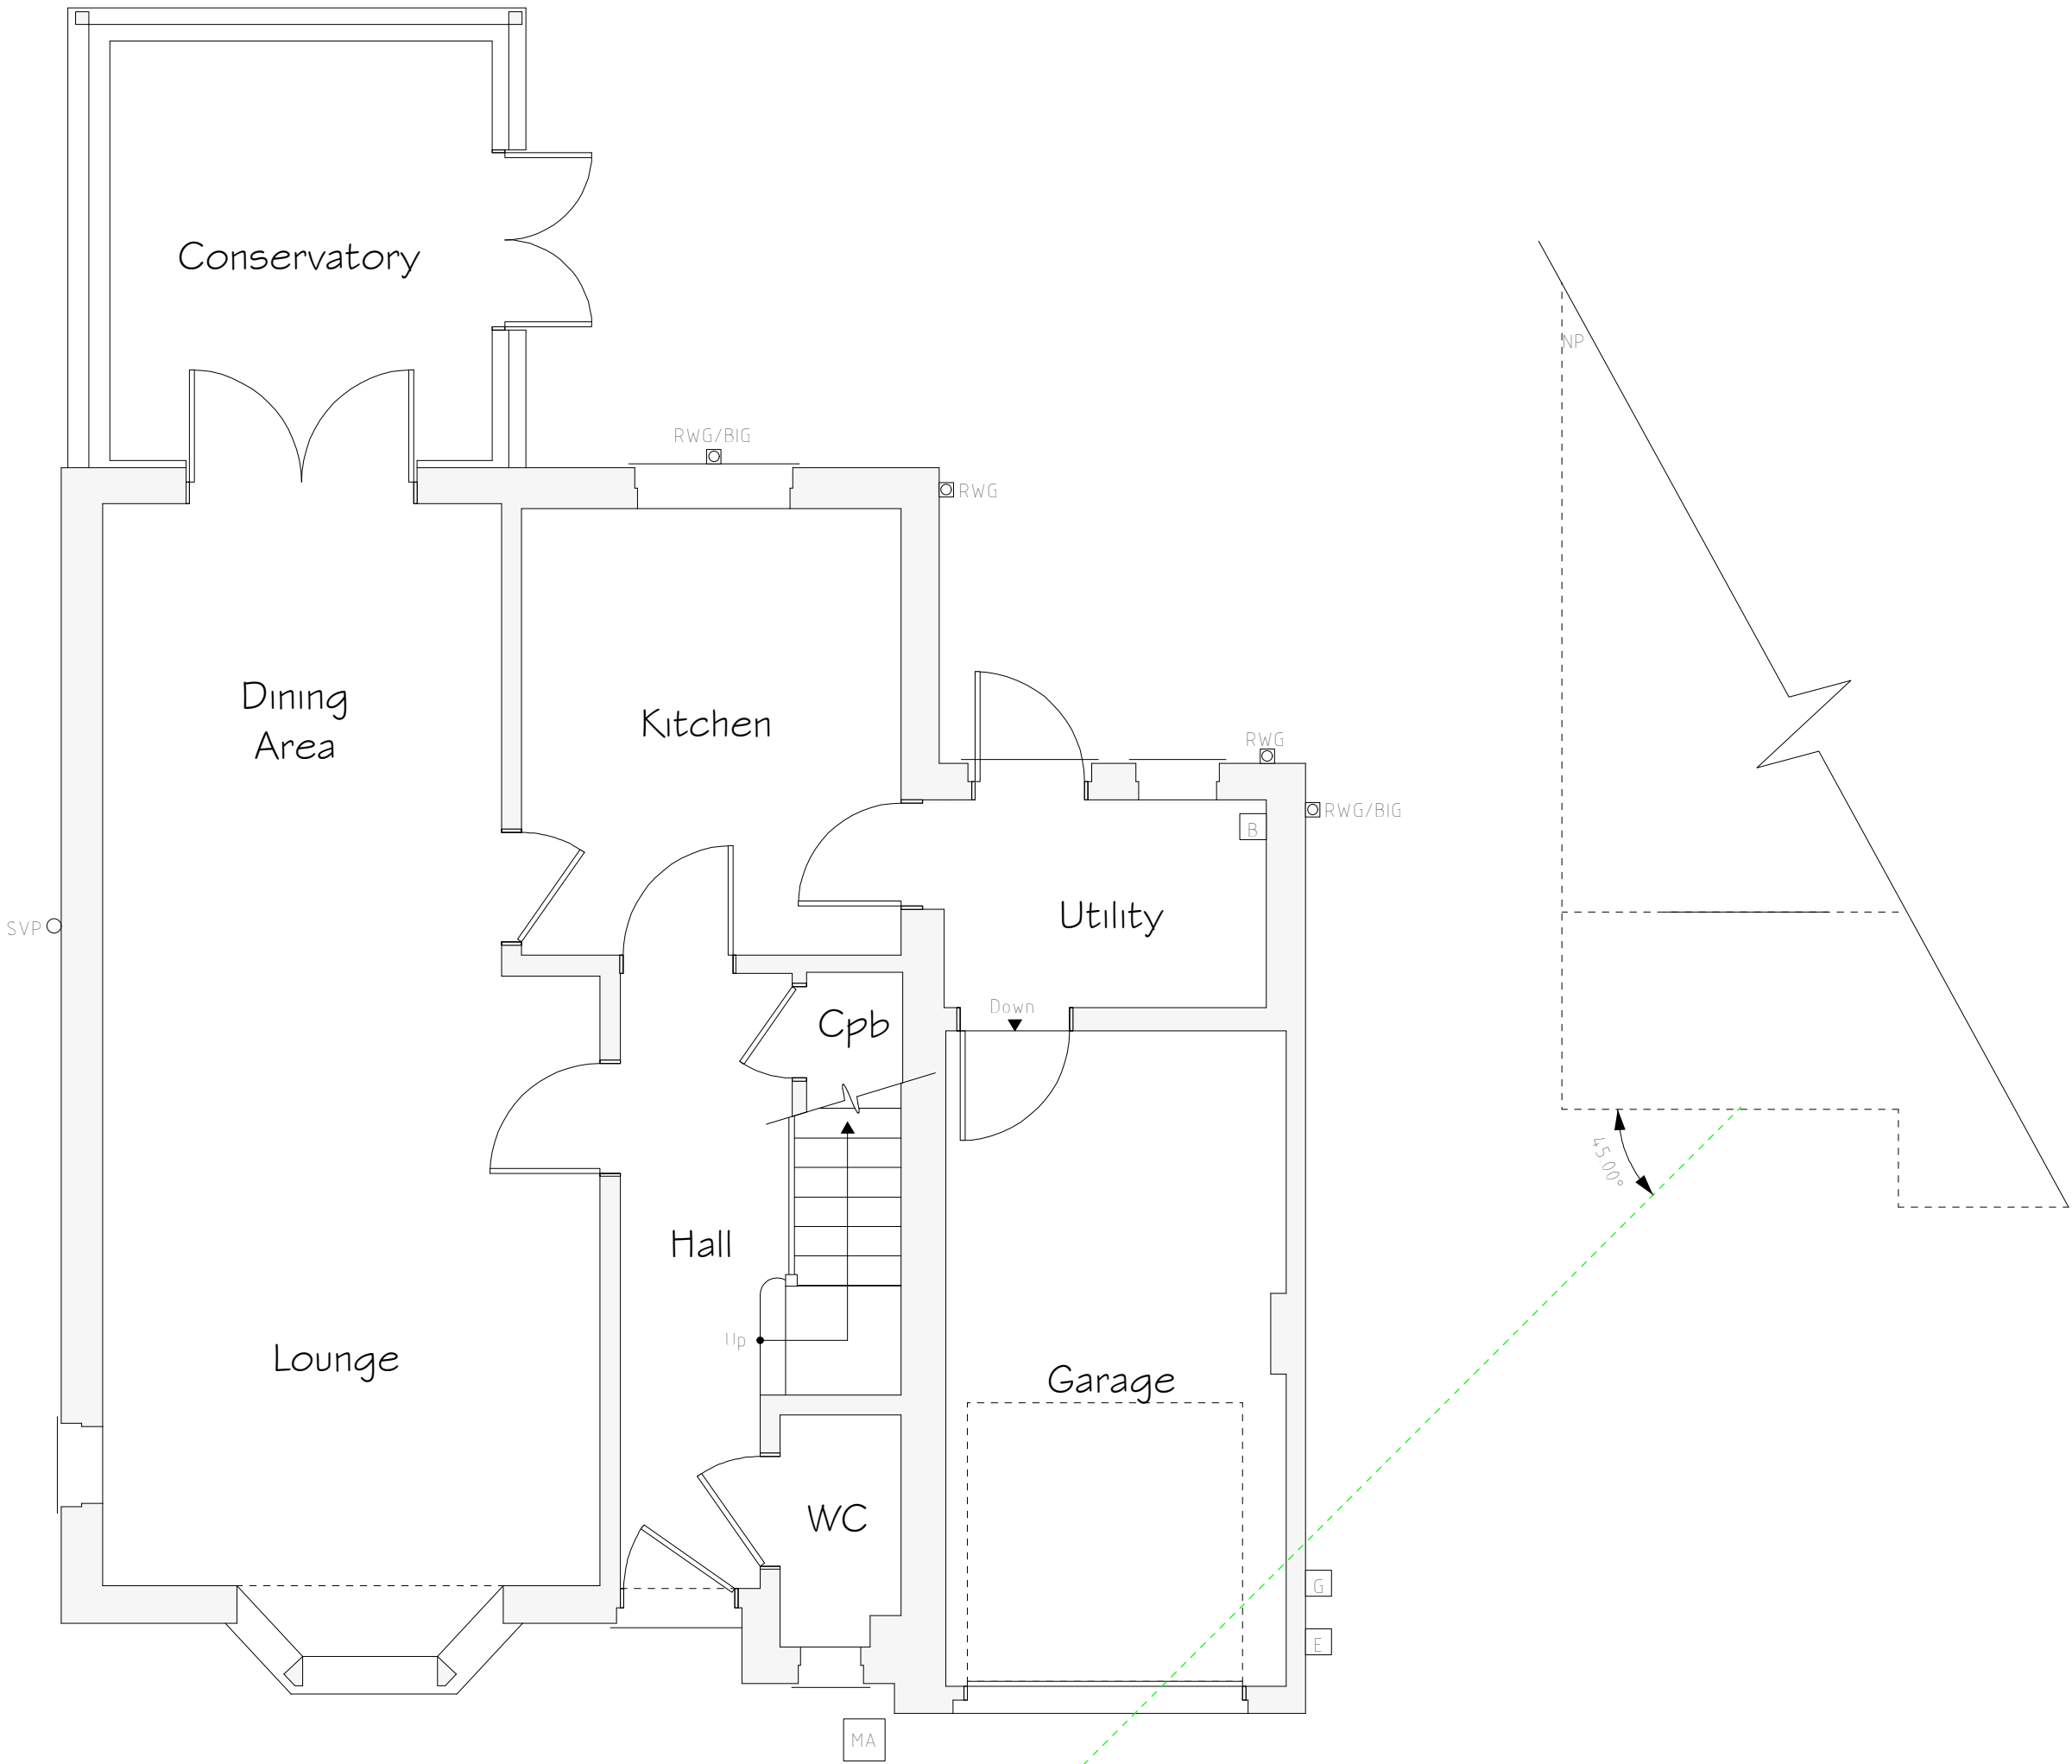

Ground Floor Plan 1:50

Rev	Date	Detail	Initial

Project:
Proposed Alterations to,
21 Goodwood Grove,
Wrexham,
LL13 0LX

Title: Existing: 45° Drawing	Scale: (A2) 1:50 & 1:100
------------------------------------	--------------------------------

Drawn By: D.J.Edwards	Date: Feb 2023
--------------------------	-------------------

Drawing No: B161/007	Sheet: 1 of 1
-------------------------	------------------

blueprint
architectural services

LABC partner
Office 3K4,
Redwither Business Tower,
Wrexham. LL13 9XT
Tel: 01978 356500
www.blueprintarchitectural.com

© copyright all rights reserved