


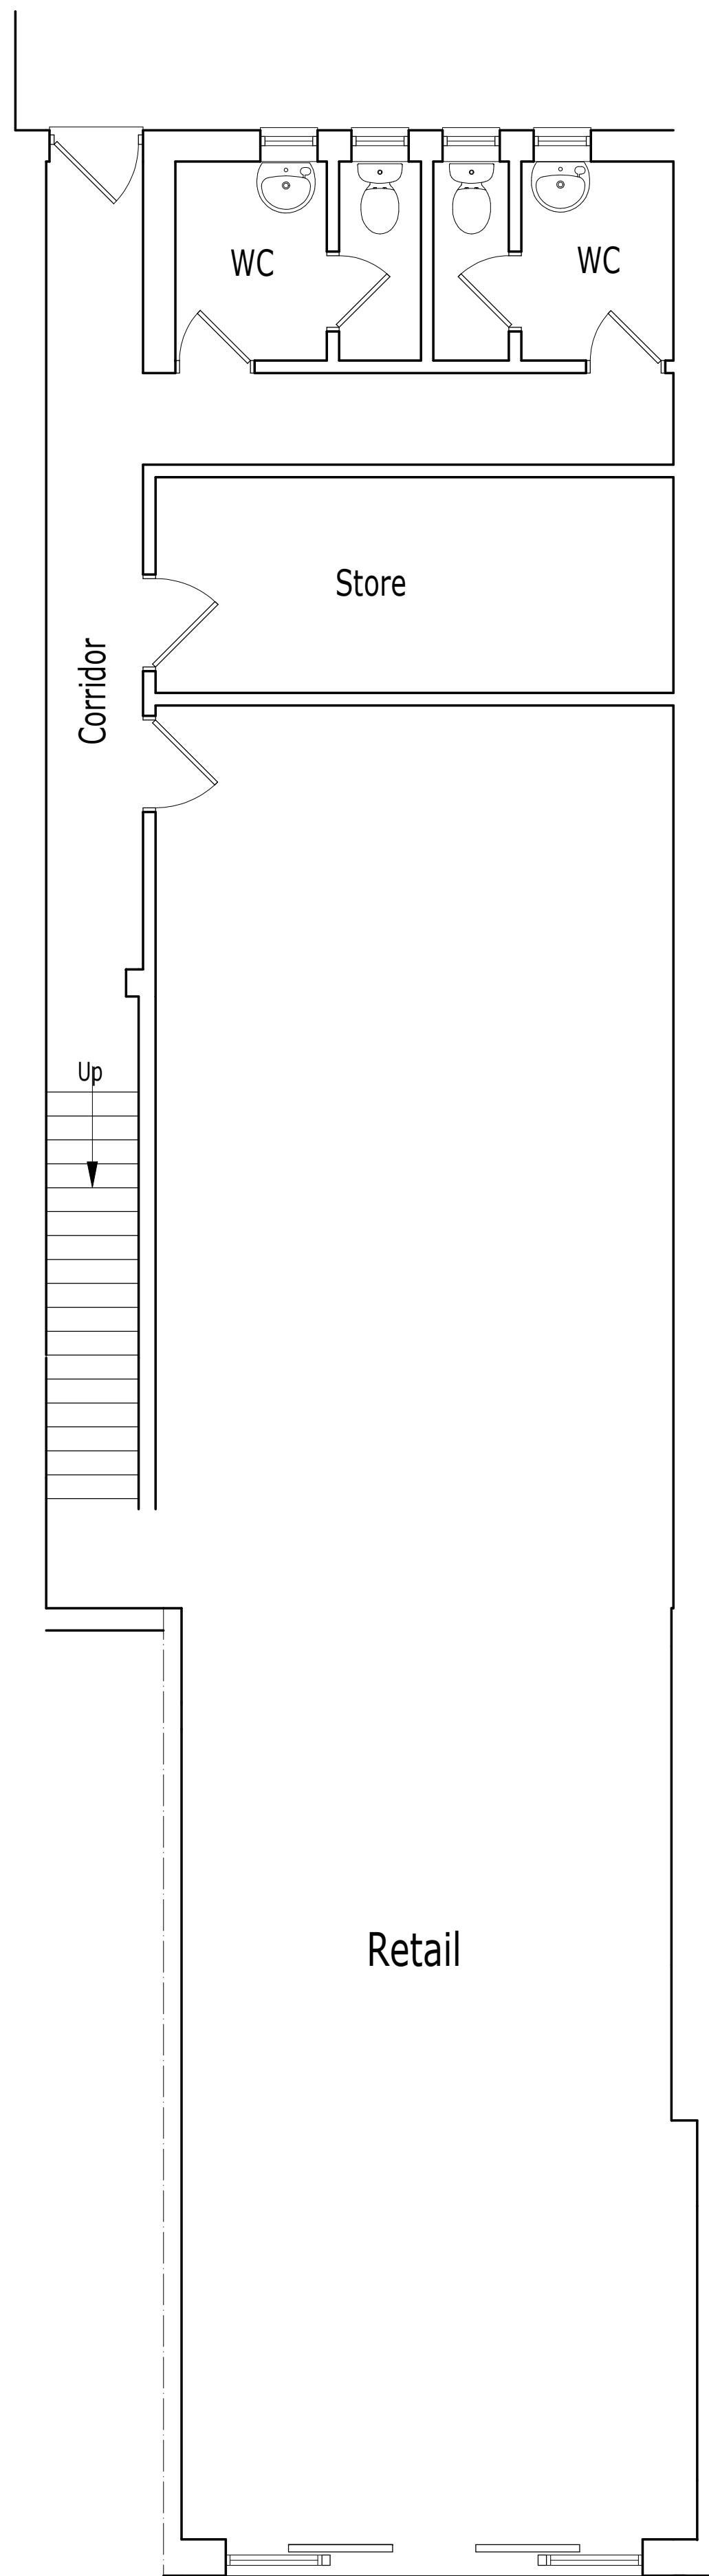


EXISTING GROUND FLOOR PLAN.




EXISTING FRONT ELEVATION
TO REGENT STREET.



EXISTING REAR ELEVATION.

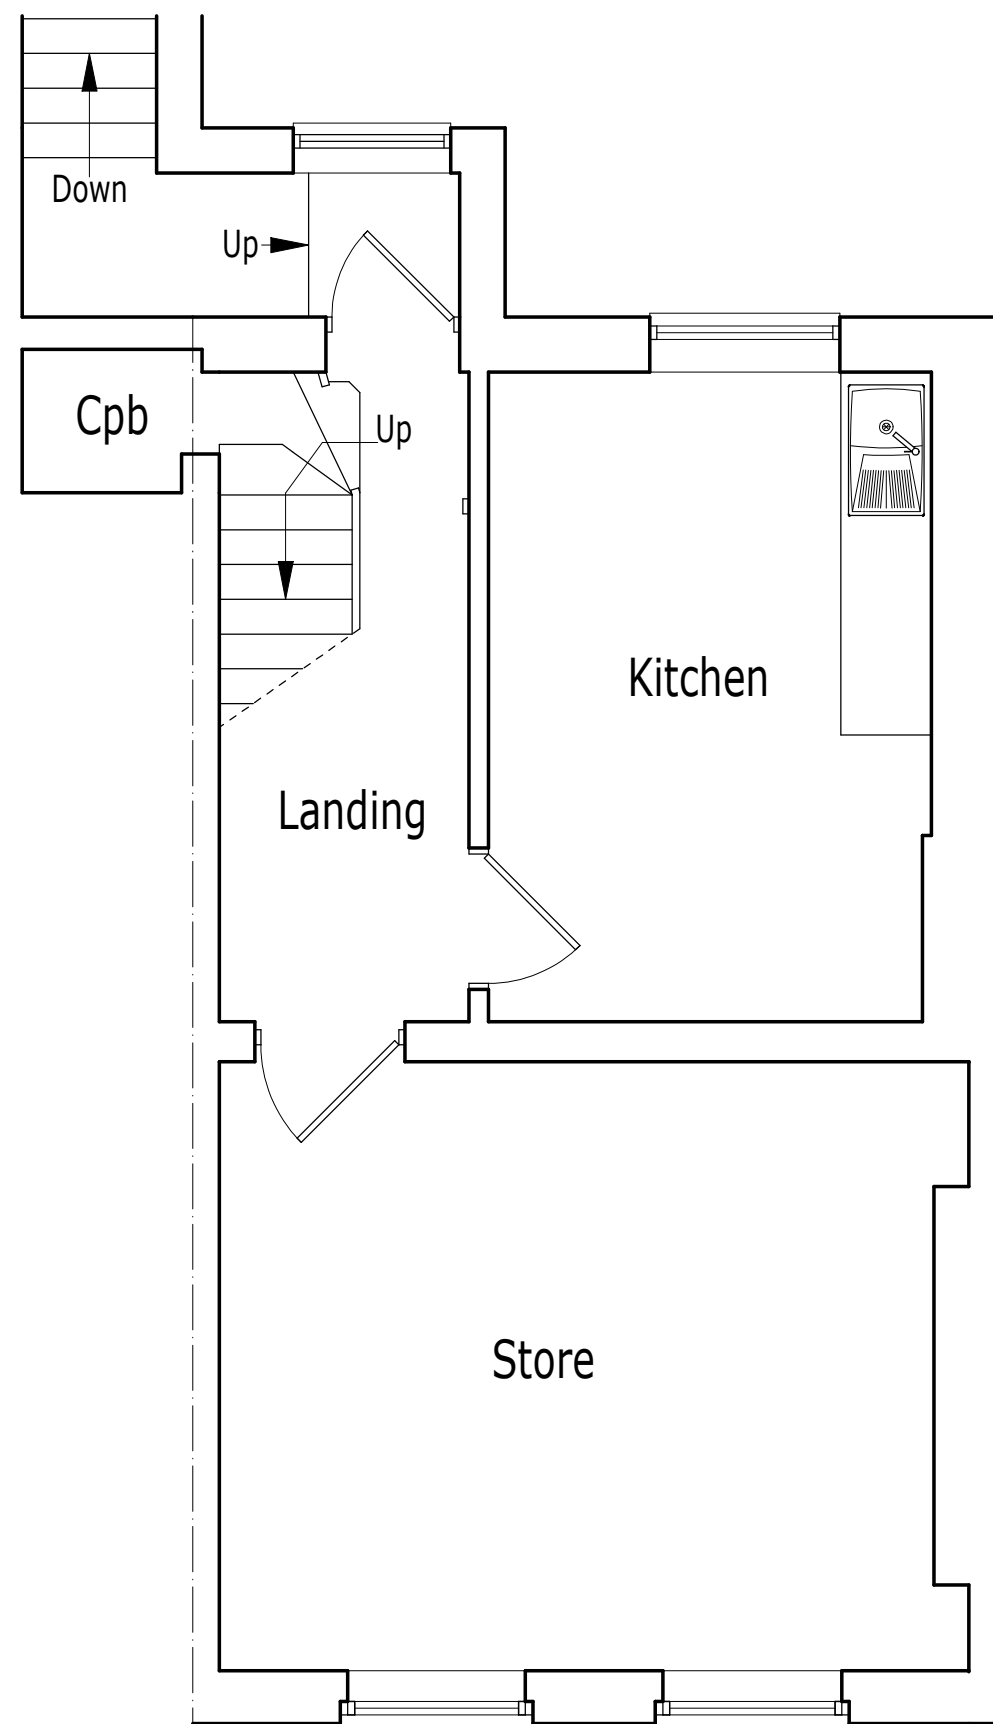

EXISTING FIRST FLOOR PLAN.

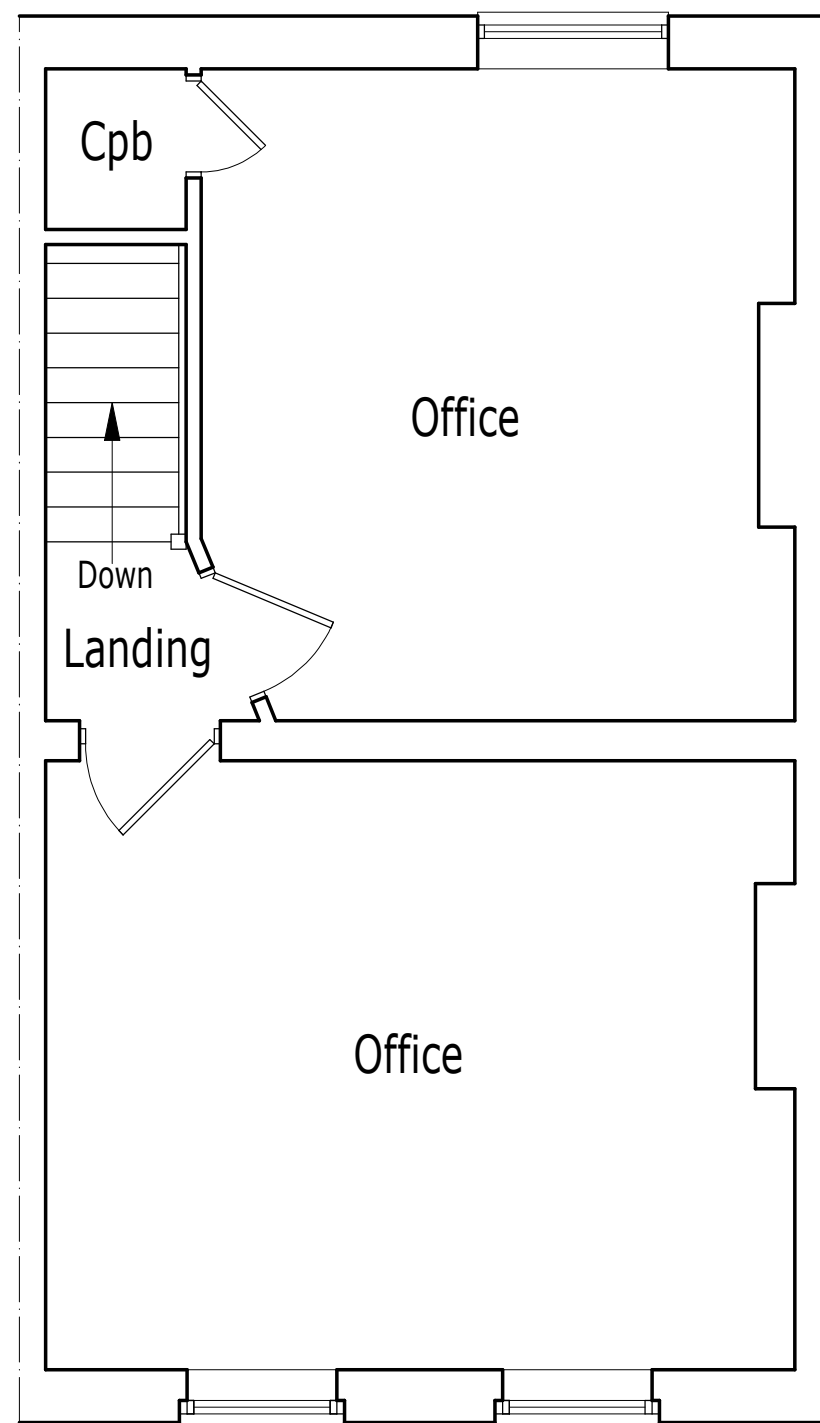

EXISTING SECOND FLOOR PLAN.

Project.	
PROPOSED CONVERSION OF UPPER FLOORS TO APARTMENTS at 18, REGENT STREET, WREXHAM, LL11 1SA.	
Client.	
HARDING COMMERCIAL.	
Title.	
EXISTING FLOOR PLANS & ELEVATIONS.	
Drawing No.	
10603.03.dsj	
Date.	Scale.
Dec 2022.	1:50@A1.
<i>D.S. Jones & Co.</i>	
Architectural & Planning Consultants. The Studio, 26, Prospect Drive, Coedpoeth, Wrexham, LL11 3PE. Tel : 01978 750195 / 07880 874522. E : dsjonesandco@live.co.uk	