




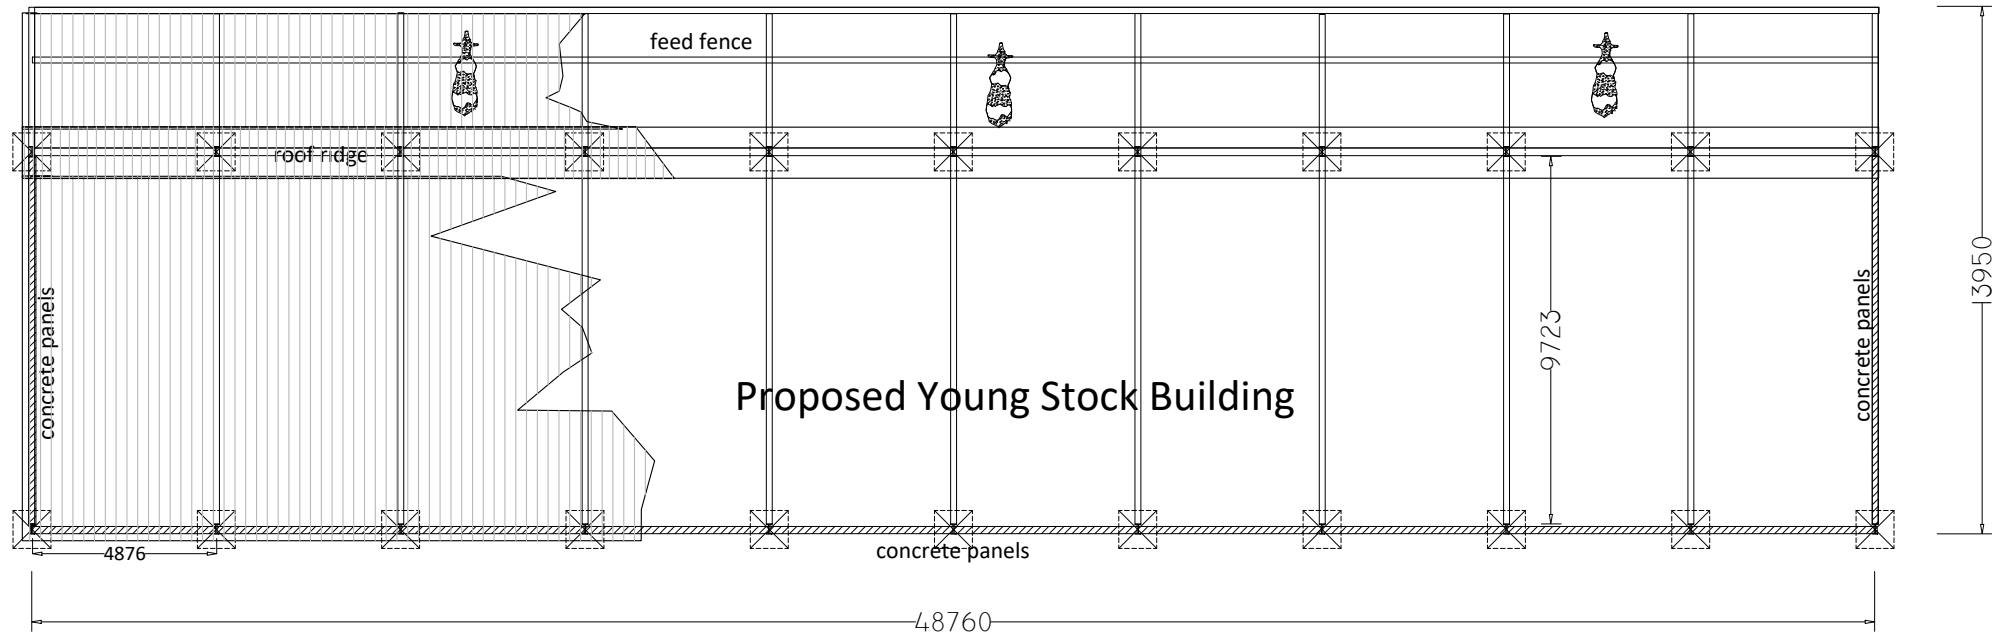


FLOORPLAN
1:200 a3

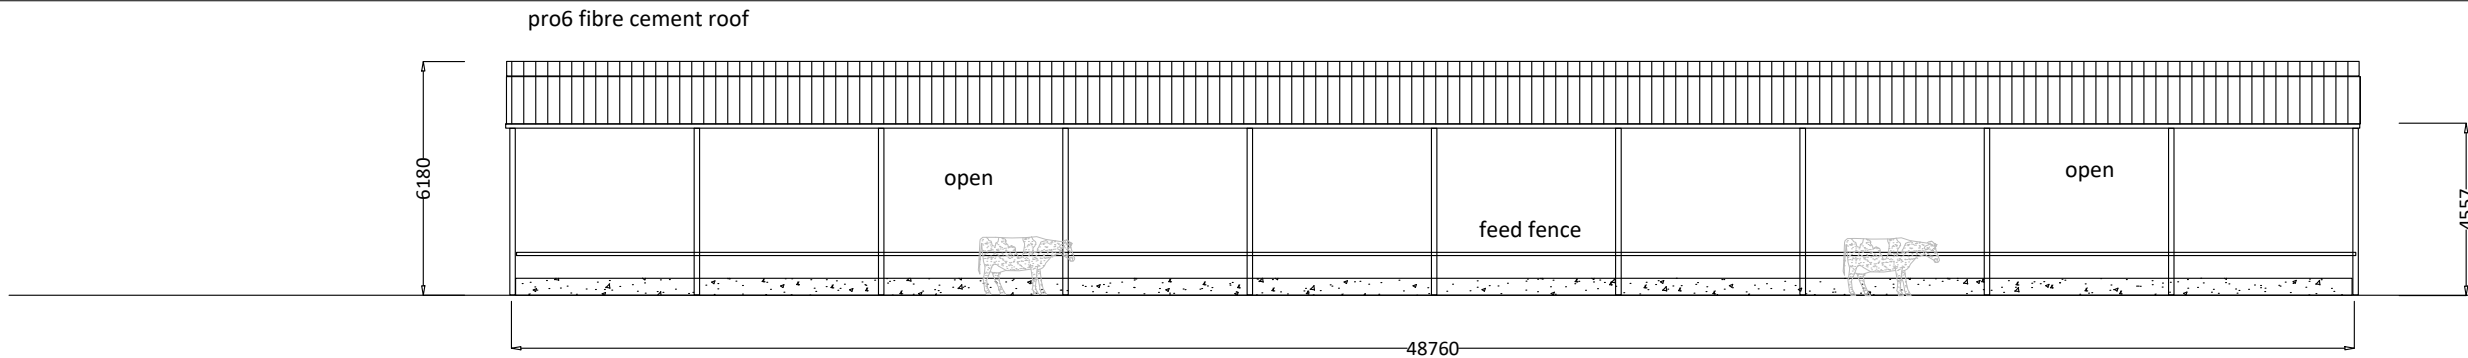


North West Elevation
1:200 a3

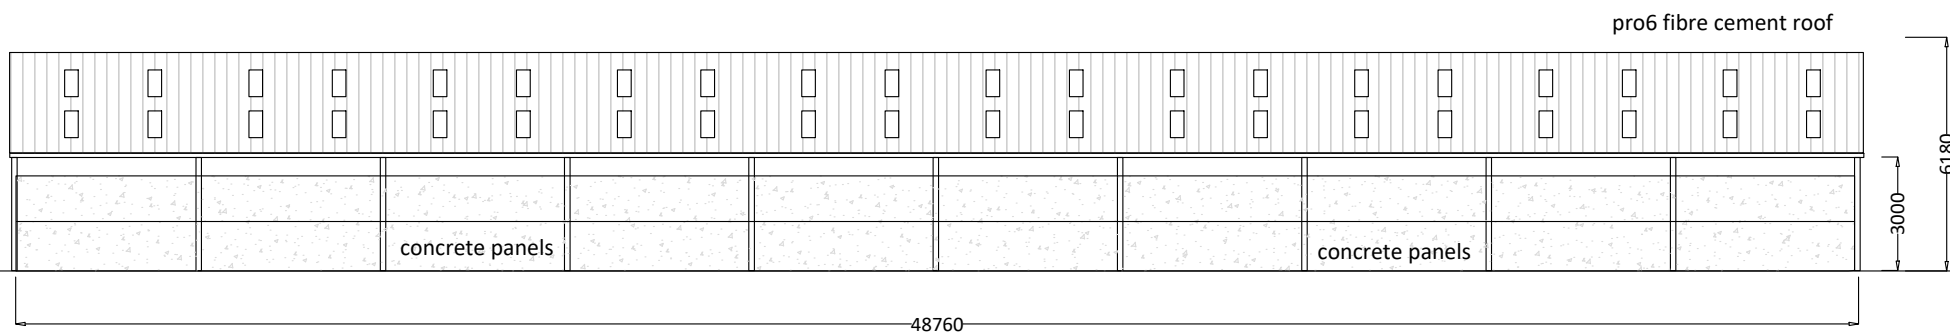

South East Elevation
1:200 a3

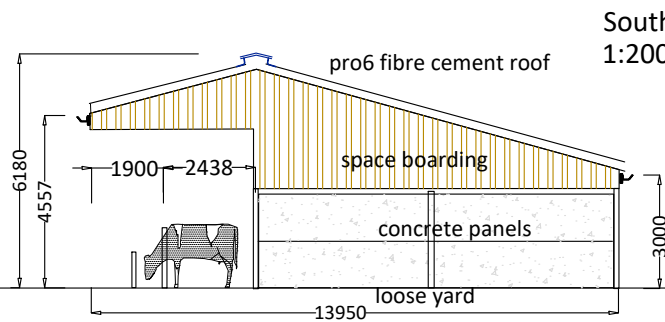

South West Elevation
1:200 a3

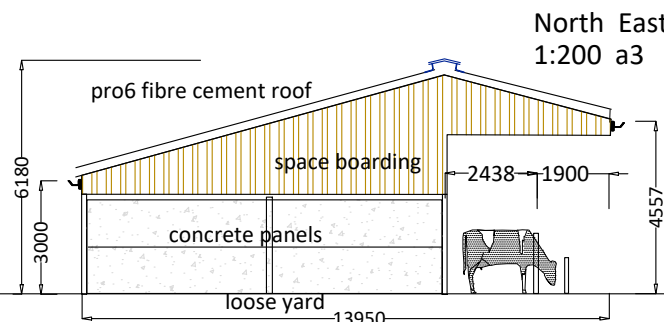

North East Elevation
1:200 a3

COPYRIGHT
This drawing is the property of P&L
AGRICONSULTING LTD
Information is protected by Copyright.
Copying or any form of reproduction is not
permitted without permission from P&L
AgriConsulting Ltd.

Will Phillips
P&L AgriConsulting Ltd
Fields Farm
Alkington
Whitchurch SY13 3NH
01948 880261
07939 474838

Youngstock Building
DRAWING 4
28 January 2023
Scale 1:200 A3

FLOORPLAN & ELEVATIONS
Mr R Tomlinson
Lower Park Farm
Parkside, Rossett
LL12 0BN

