




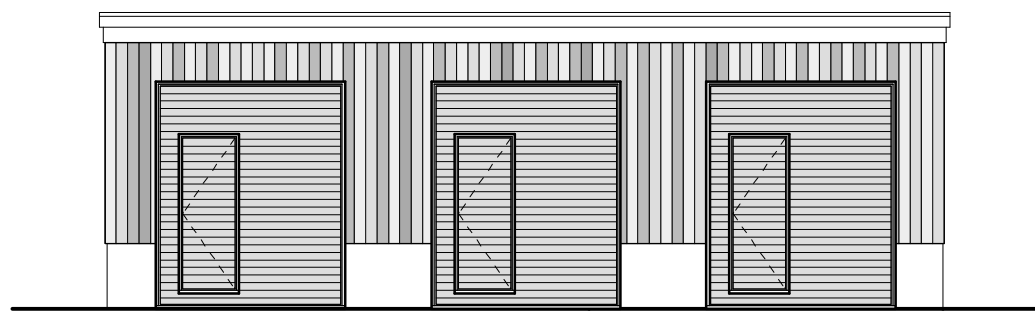


Front Elevation 1:100

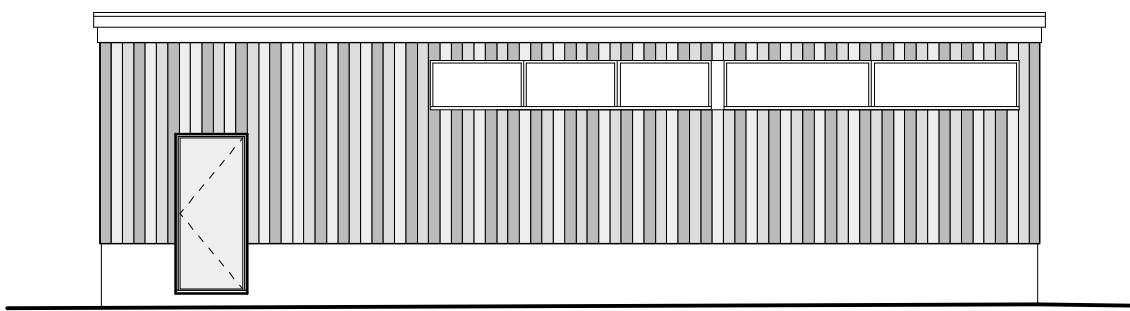

Side Elevation 1:100

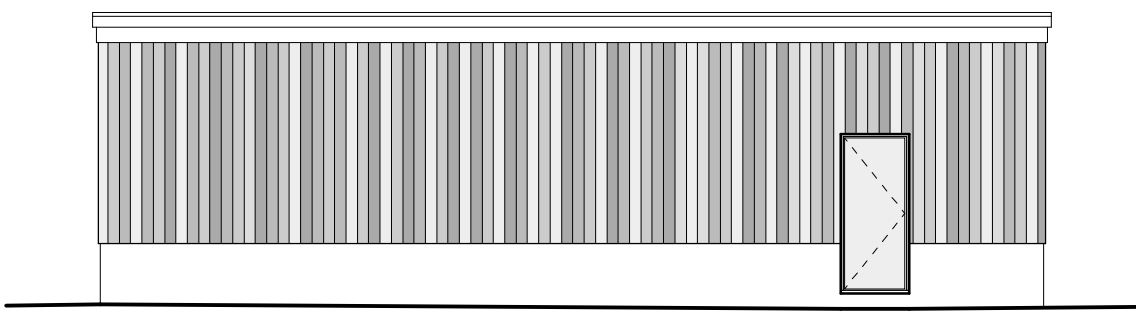

Side Elevation 1:100

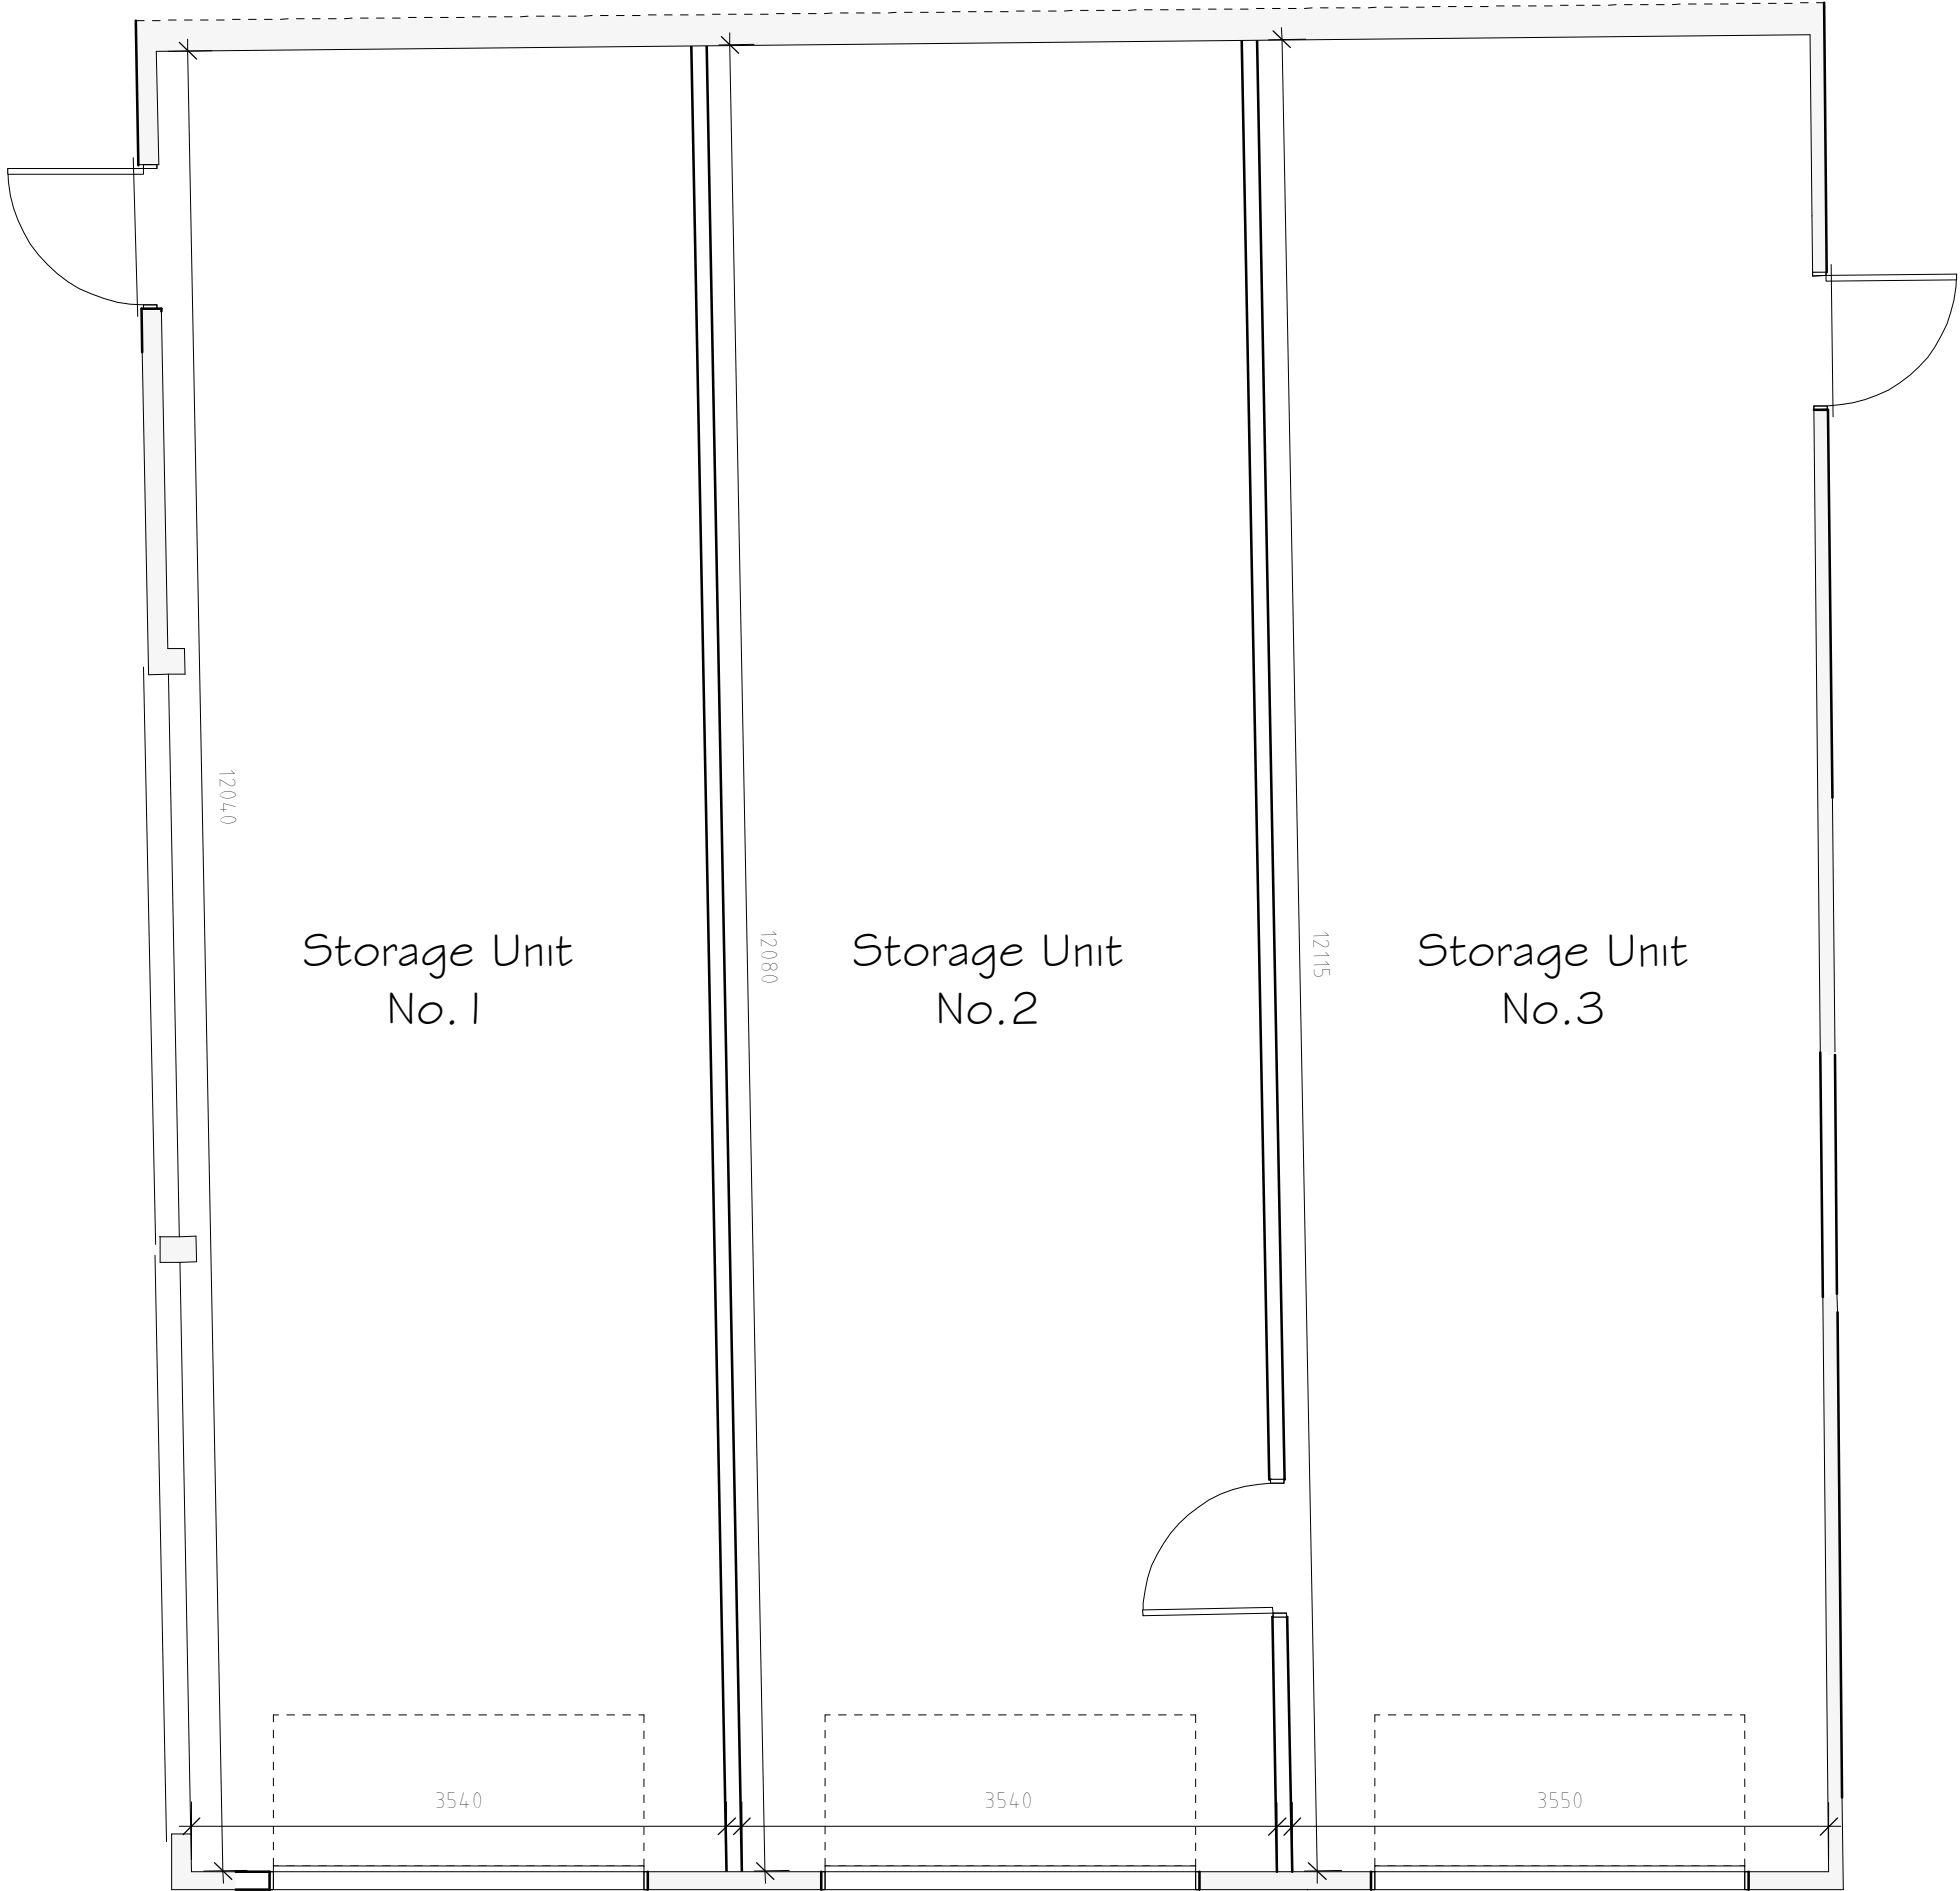

Ground Floor Plan 1:100

Rev	Date	Detail	Initial

Project: Proposed Alterations to, Wrexham Building & Joinery Ltd, Rivulet Road, Wrexham, LL13 8DY	
Title: Planning Workshop	Scale: (A2) 1:50 & 1:100

Drawn By: E.M.Jackson	Date: Jan 2023
Drawing No: NO41/008	Sheet: 1 of 1

Office 3K4,
 Redwither Business Tower,
 Wrexham. LL13 9XT
 Tel: 01978 356500
 www.blueprintarchitectural.com

© copyright all rights reserved