




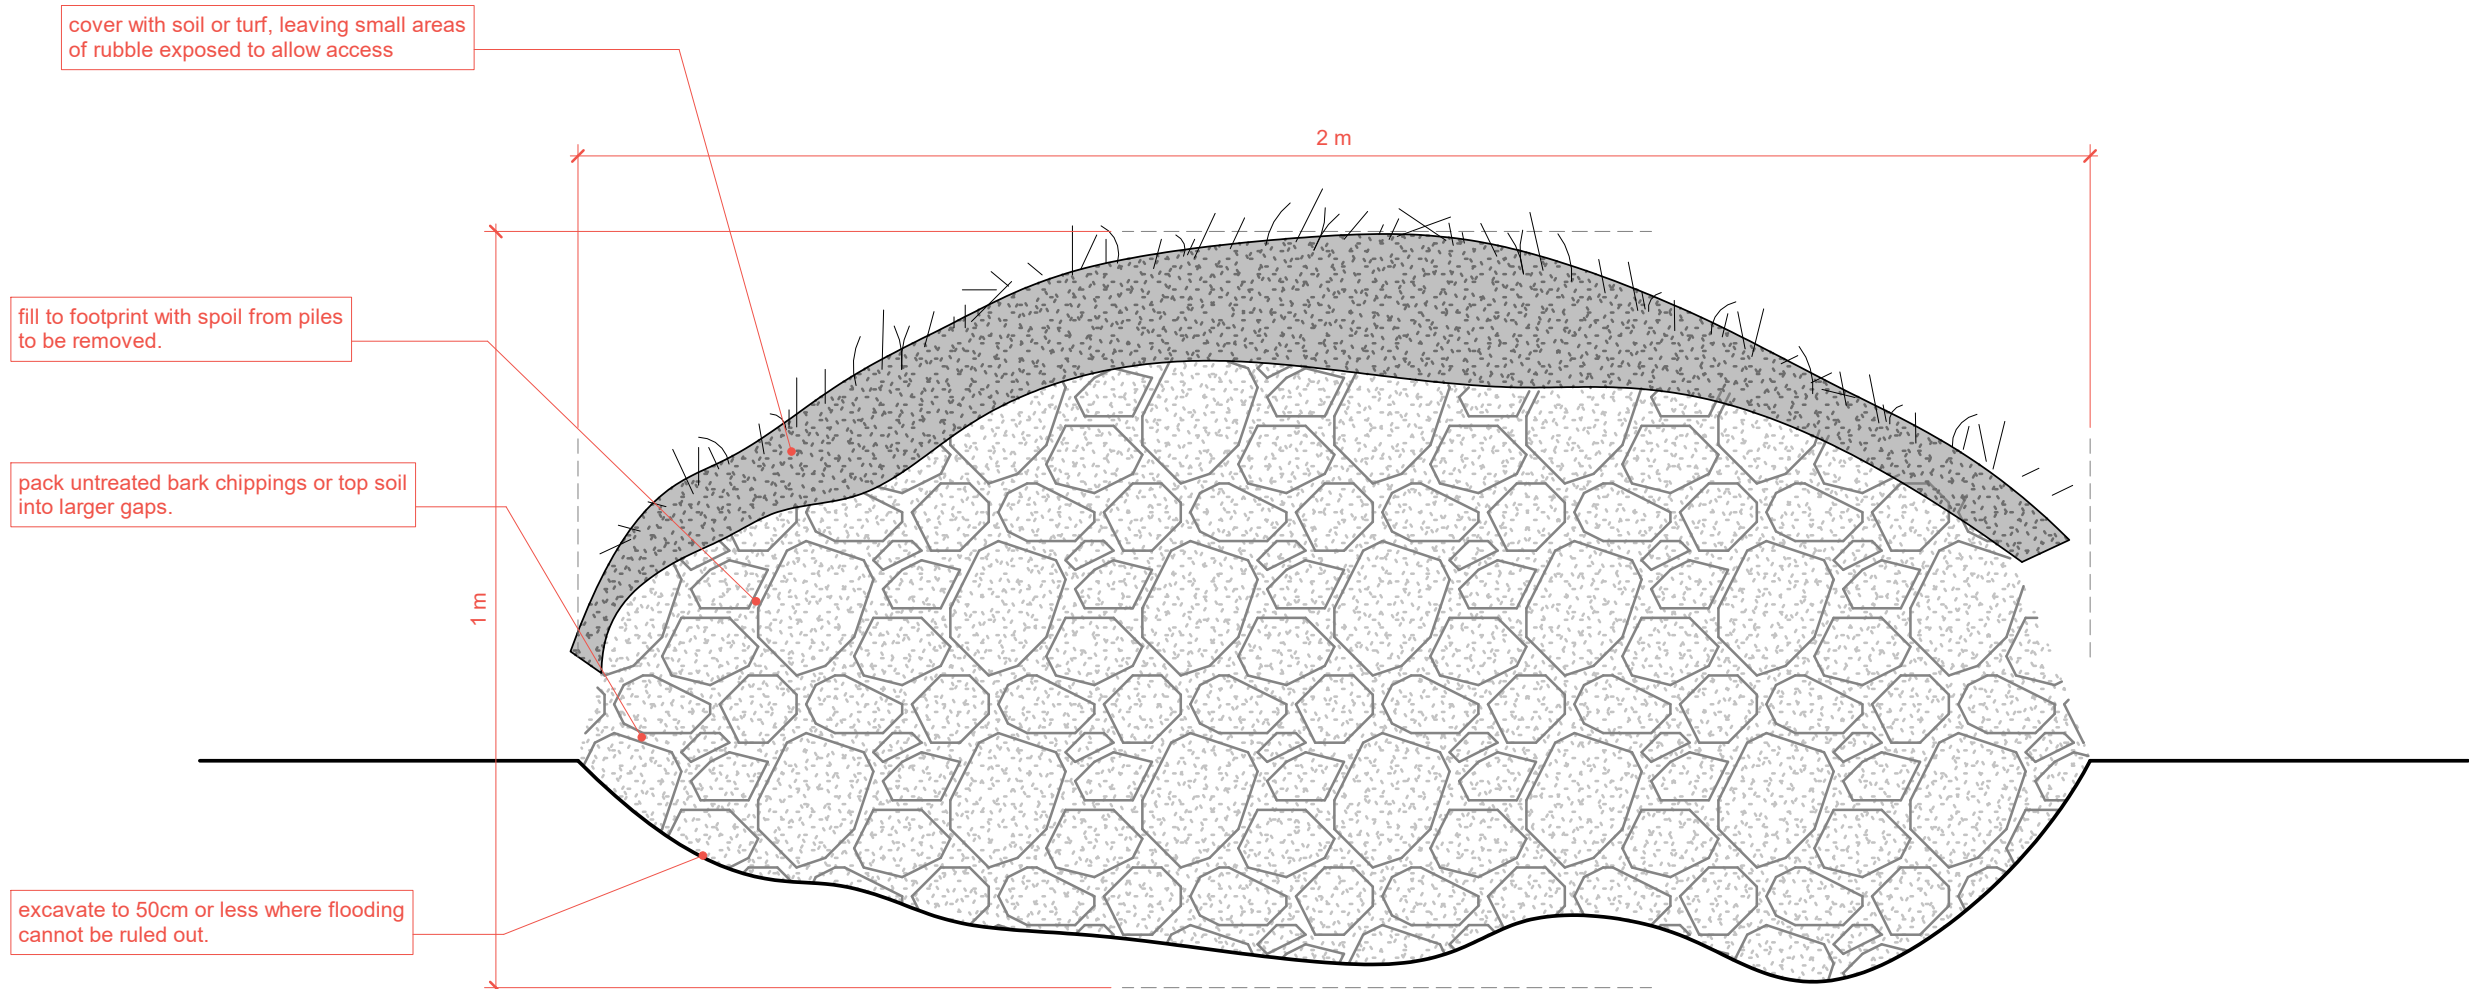

3 Hibernaculum
Scale: 1 : 10

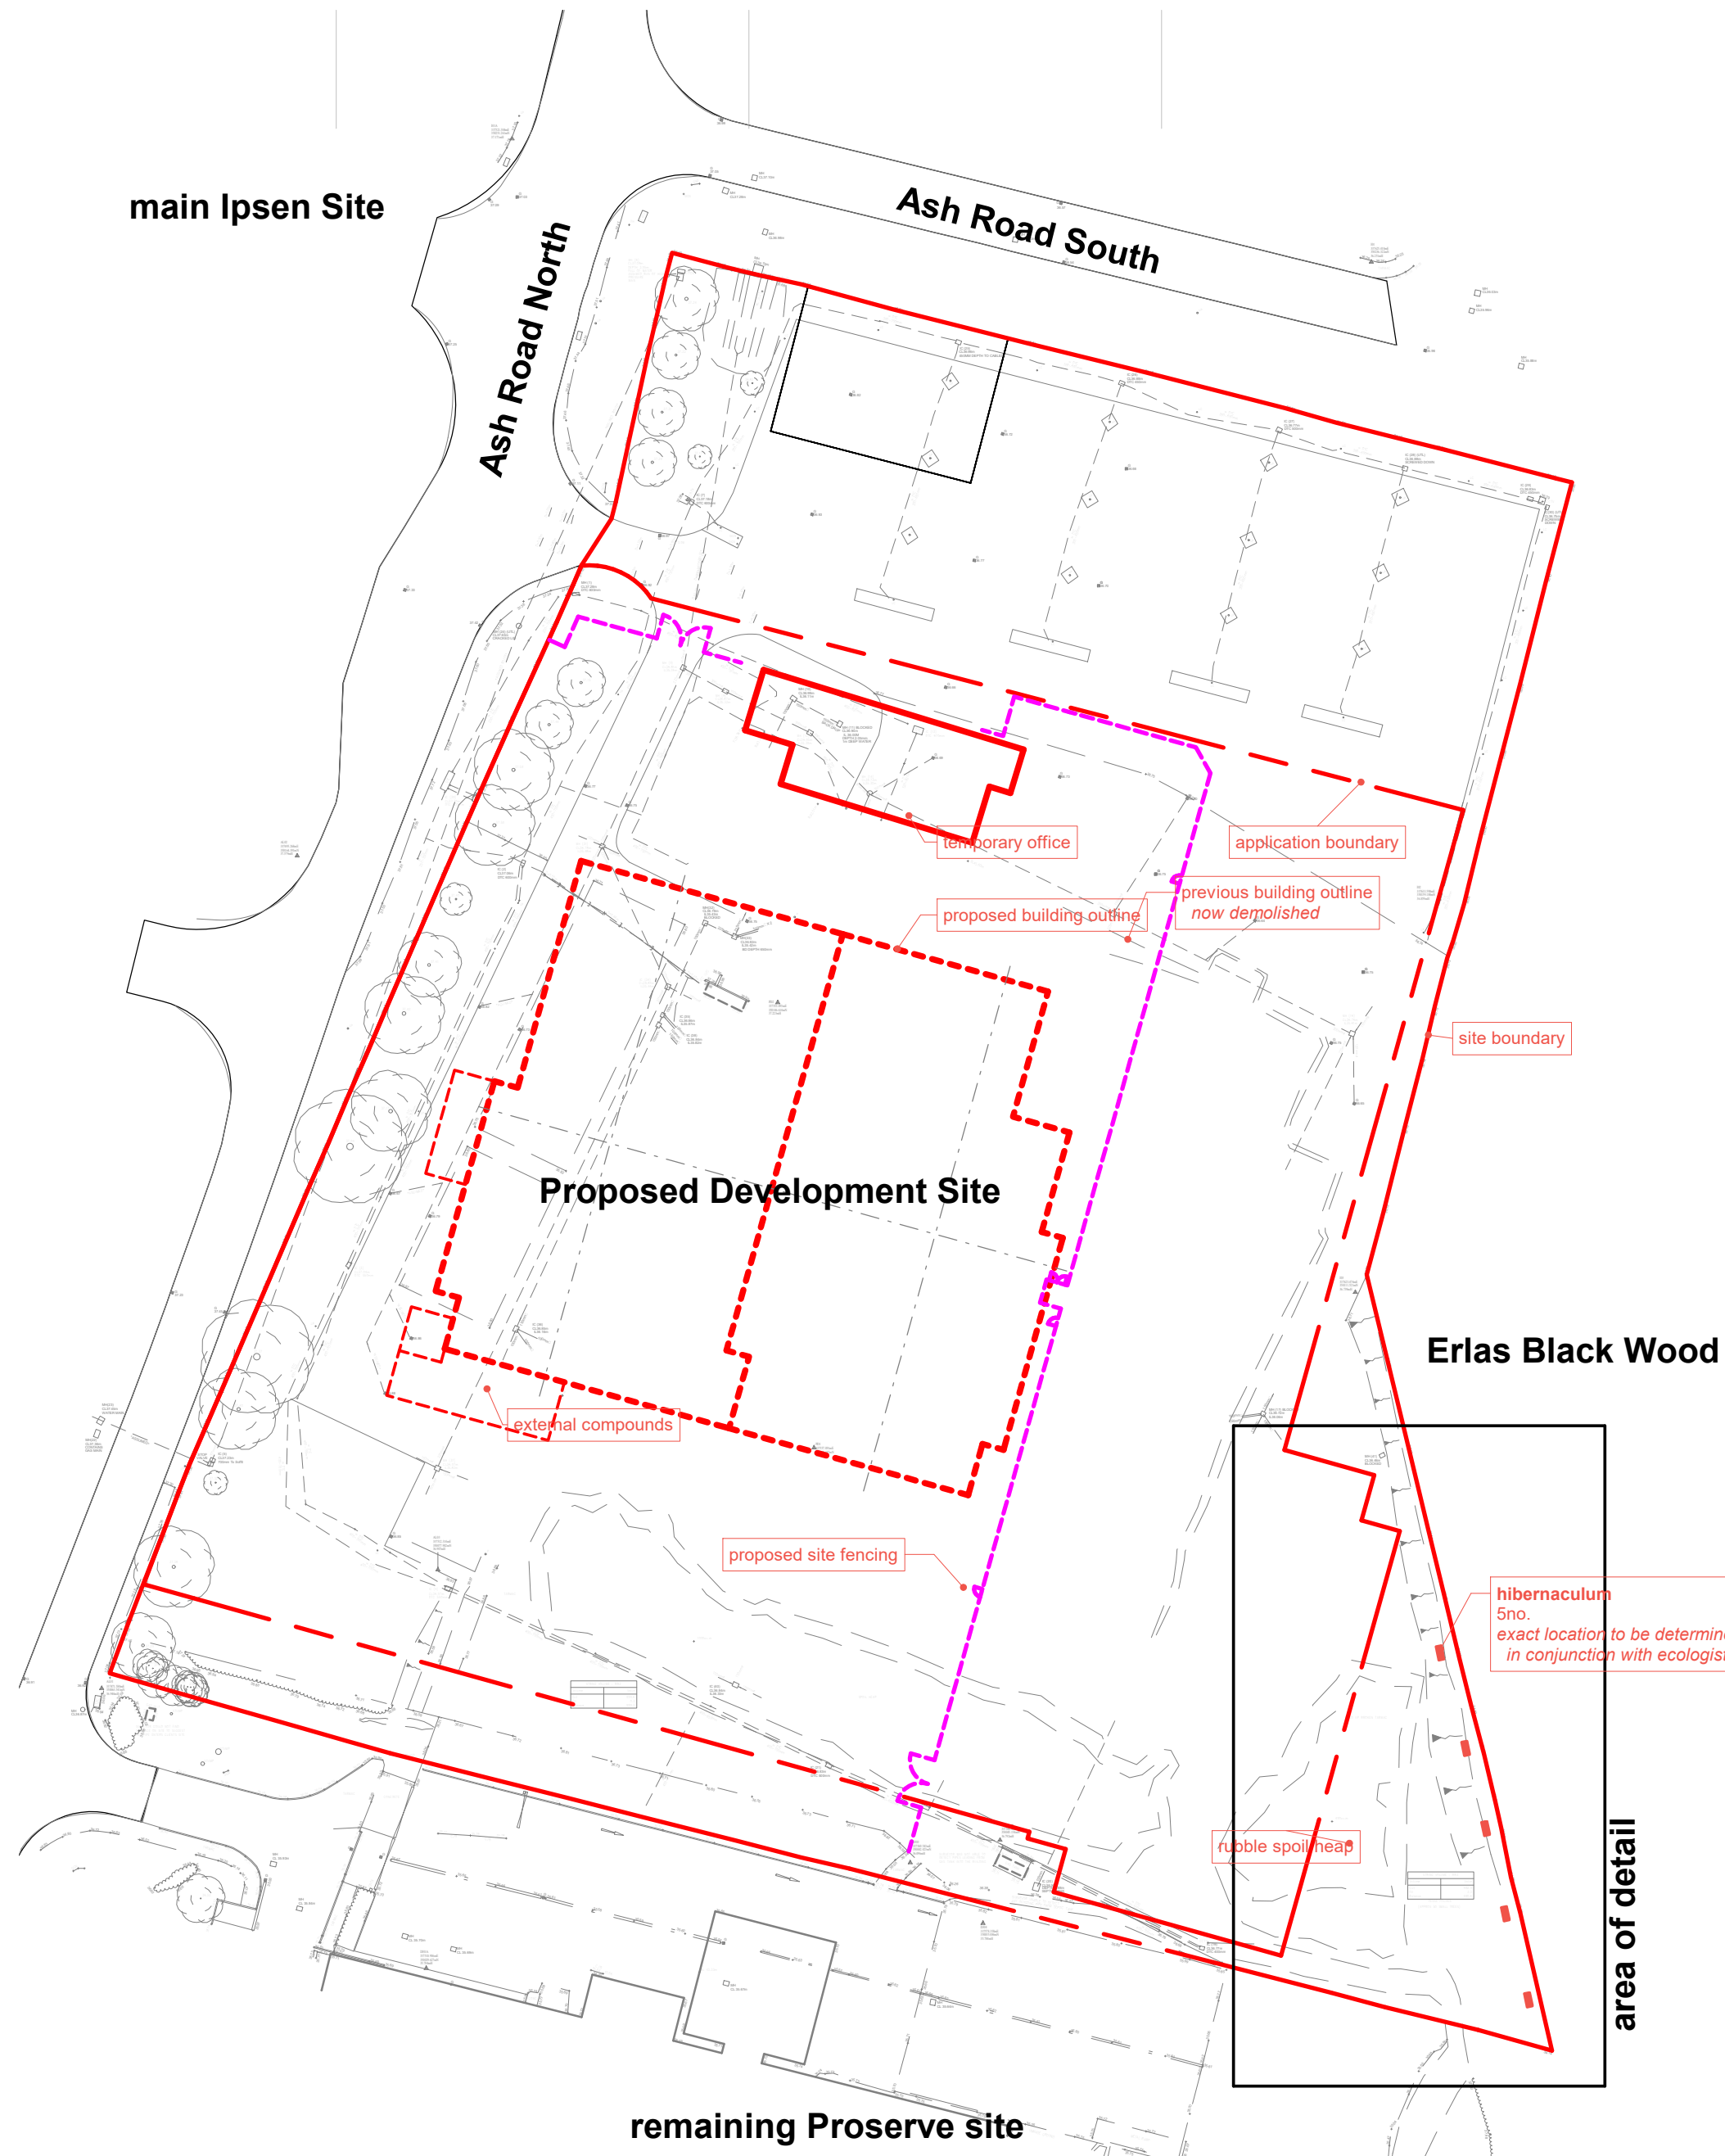

Hibernacula site plan
Scale: 1 : 750

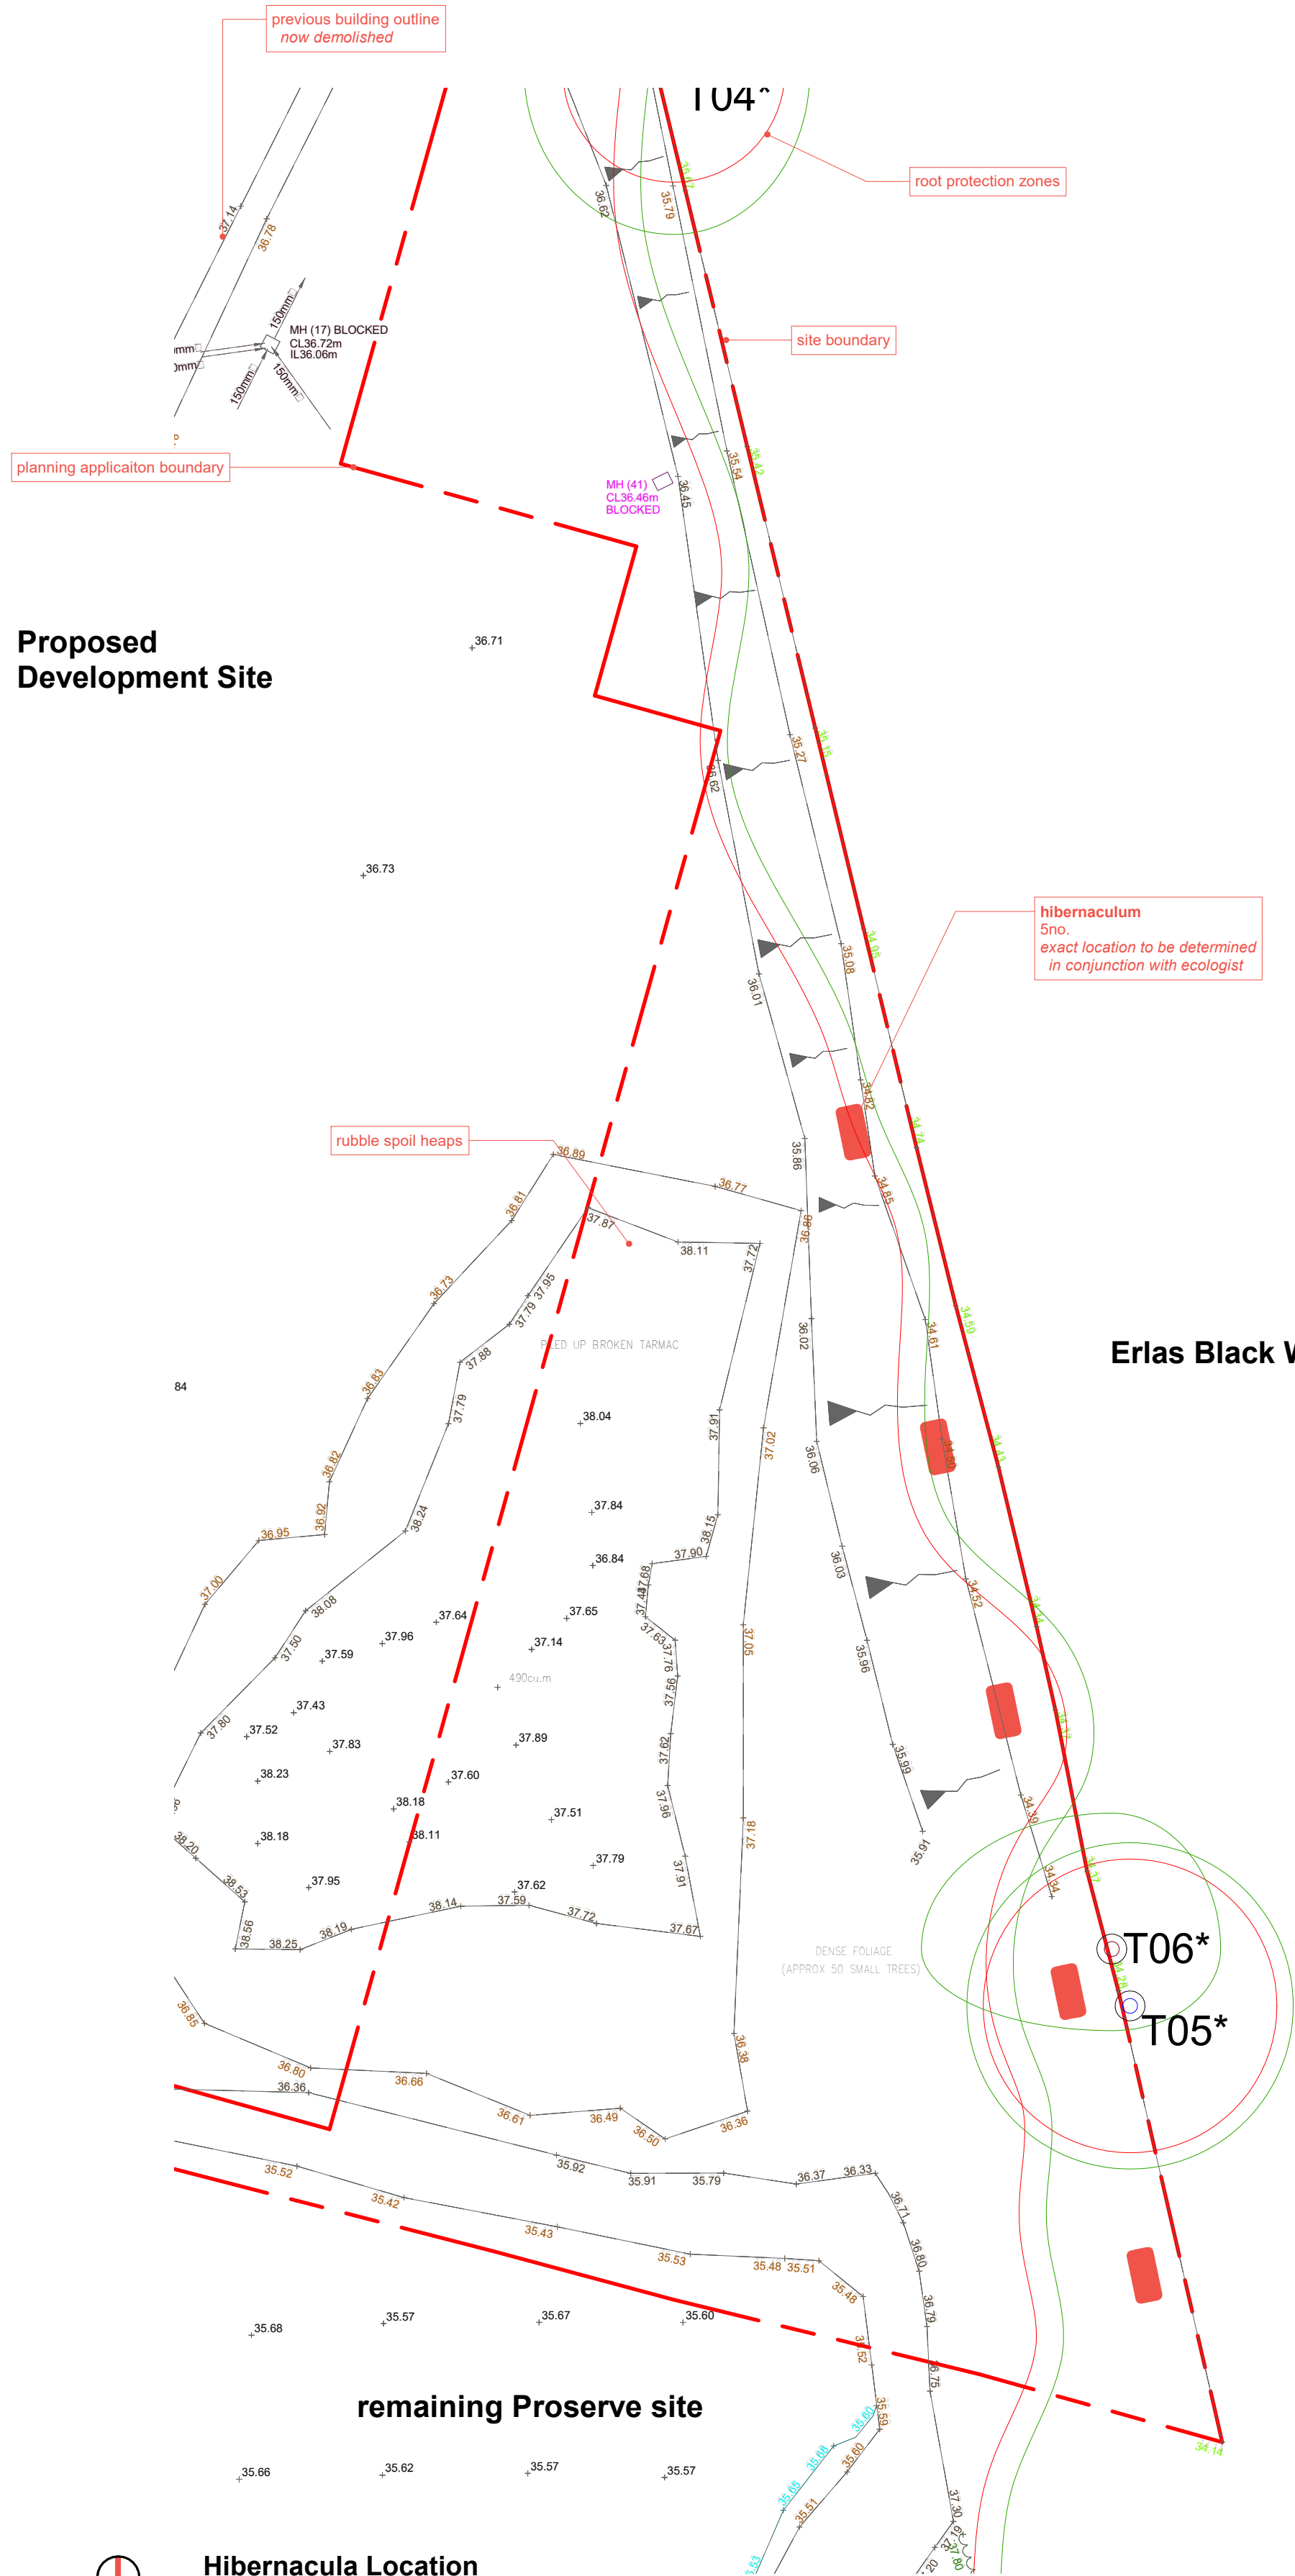

P3	Updated Site boundary	EnR	CR	231019
P2	site compound line added	EnR	EnR	230601
P1	Issued for PAC	EnR	MR	230531
Rev.	Revision description	Drawn	Checked	Date



Lovelock Mitchell Architects
3 Stanley Street, Chester, CH1 2LS
Tel +44 (0) 1244 404321

e-mail: admin@lovelockmitchell.com
web: www.lovelockmitchell.com

Project
NDPF
Wrexham

Title
Planning_Newt Hibernaculum

LMA Project	Drawing number					Rev.
Project	Originator	Zone	Level	Type	Rev.	Drawingnumber
2227	IED	LMA	XX	XX	DR A	7035 P3