

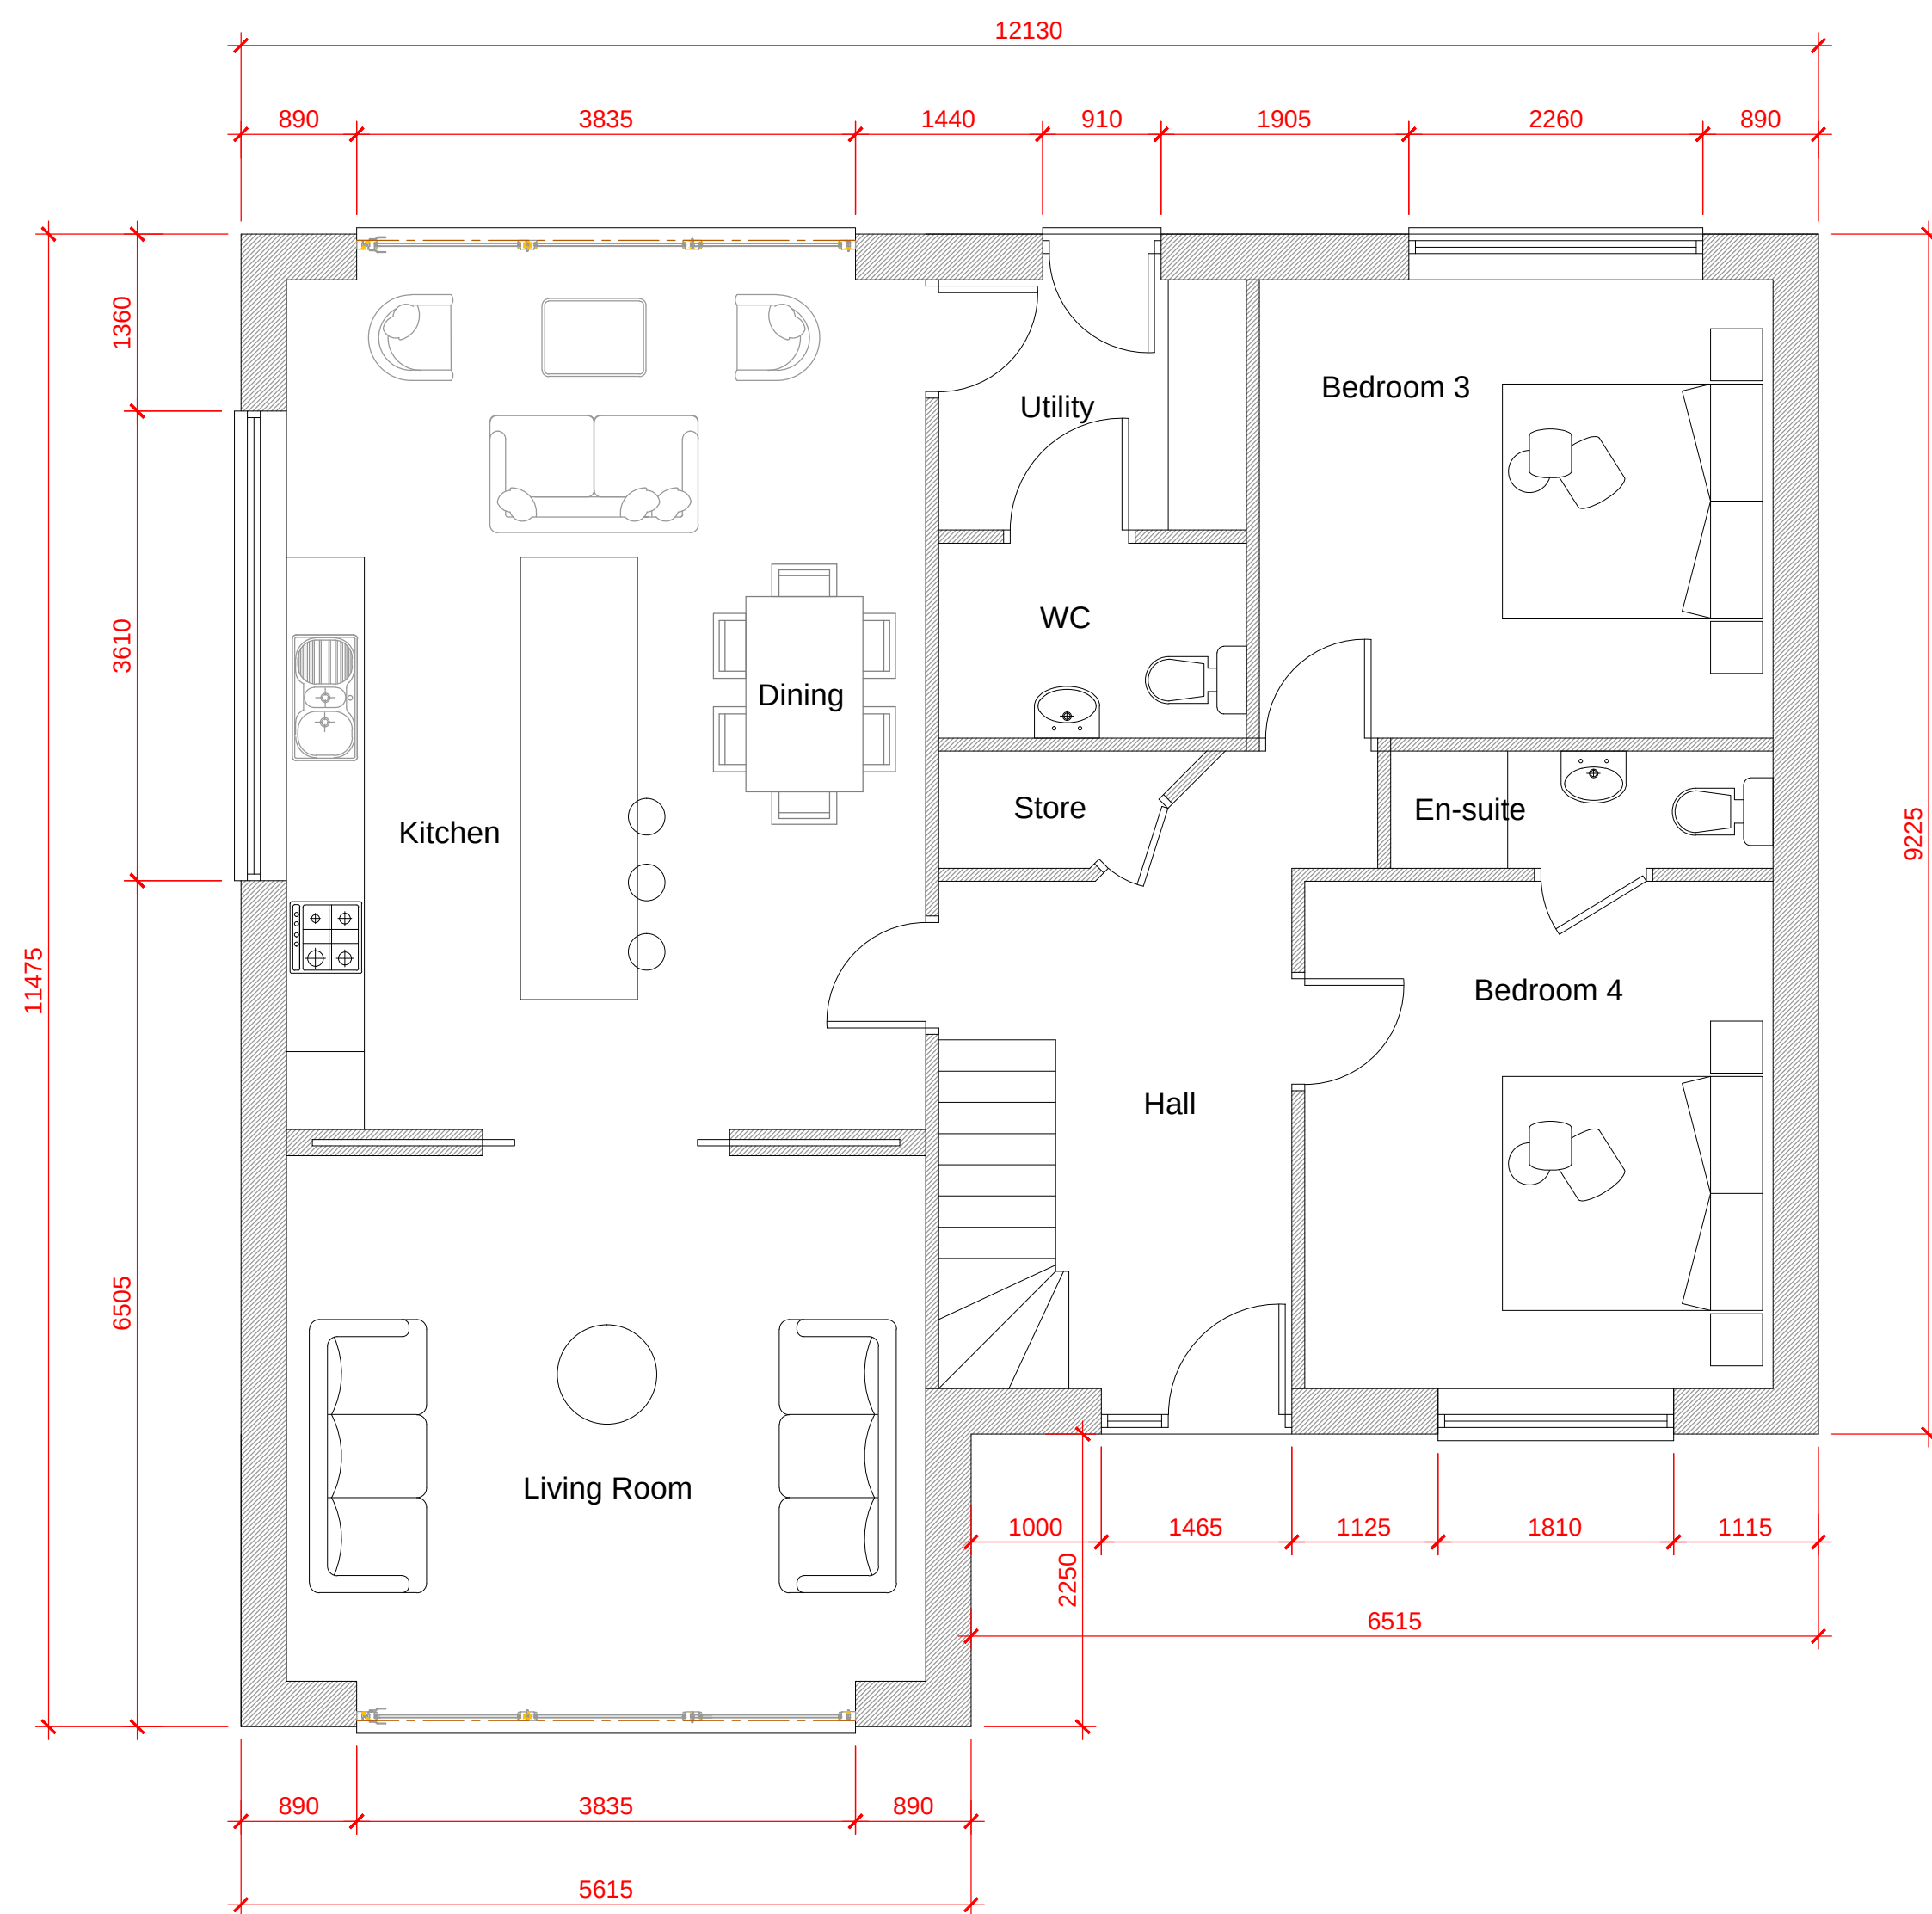


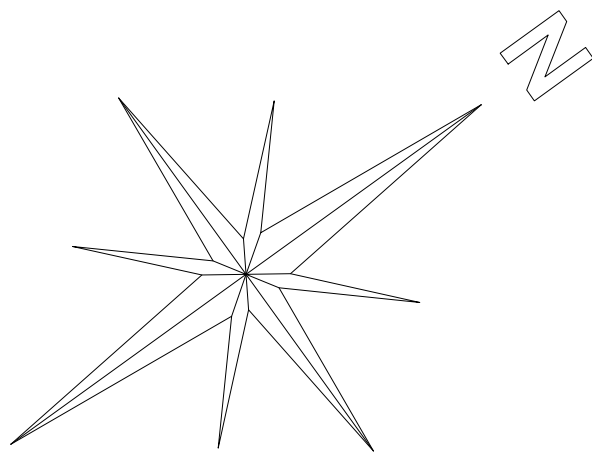

Proposed Ground Floor Plan

1:50

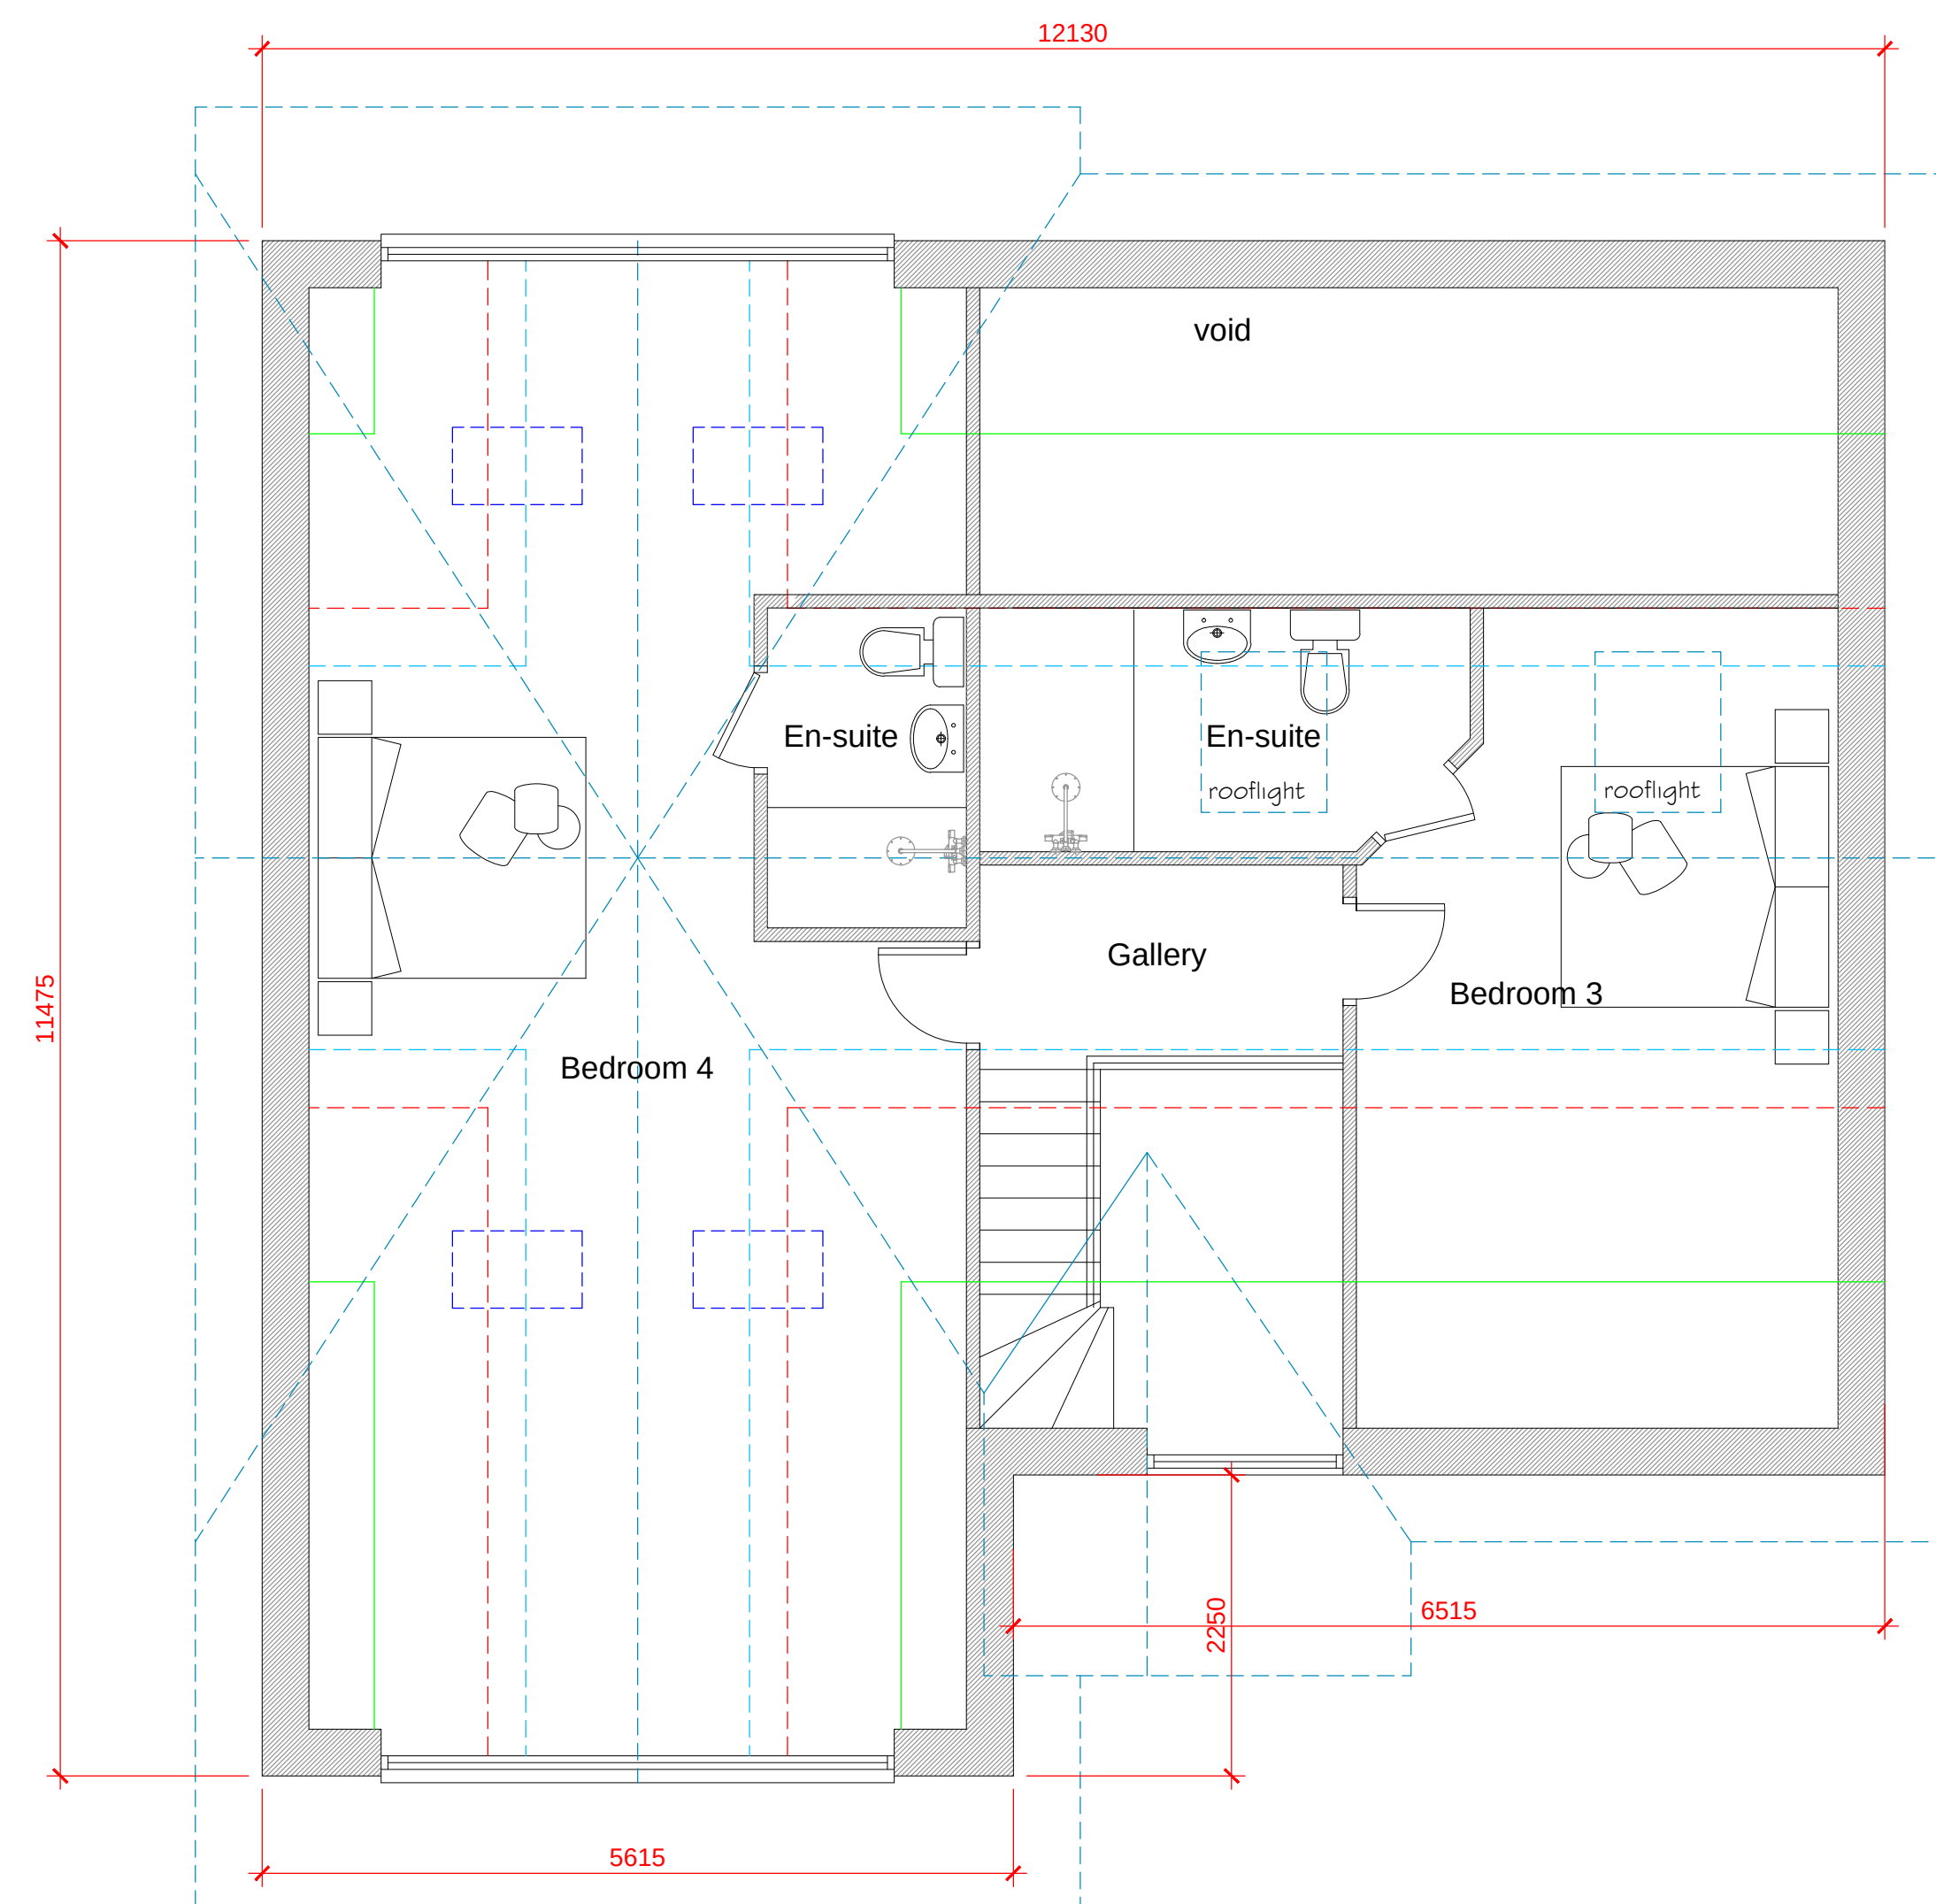

Proposed First Floor Plan

1:50

2.1m head room
1.8m head room
1.5m head room
0.9m head room
Roof lines

 CULLIS-ARCHITECTURAL-DESIGN 25 Sunningdale Close Wrexham North Wales LL13 9QU T 01978 264376 M 07791 480768 E ajones540@btinternet.com	Client: Mr. G. Billington.	
	Drawing Title: Proposed Floor Plans.	
	Job Title: Proposed New Dwelling at Land Adjacent to Hillcroft, Wrexham Road, Pentrebychan, Wrexham.	
	Date: Feb 2021	Scale: 1:50 at A1
Rev: PD202 / 03		Drawn by: