




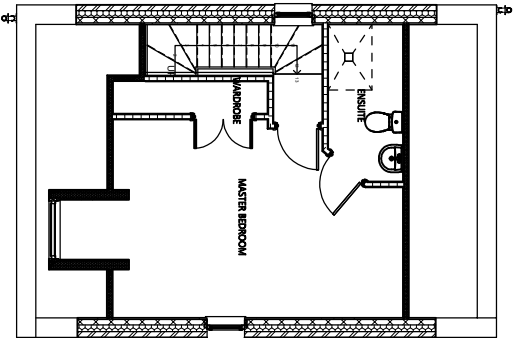


02 LOFT STRUCTURAL
SCALE: 1:50

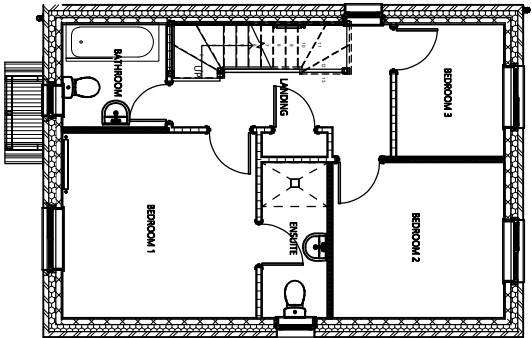


01 FIRST FLOOR STRUCTURAL
SCALE: 1:50

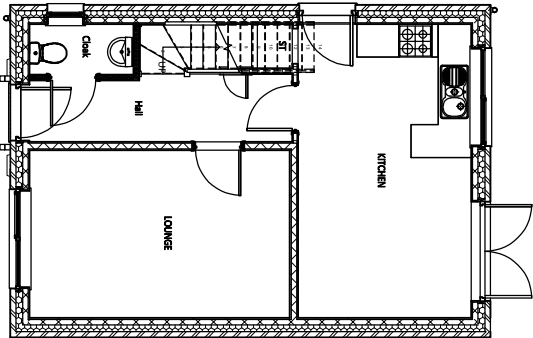


00 GROUND FLOOR STRUCTURAL
SCALE: 1:50

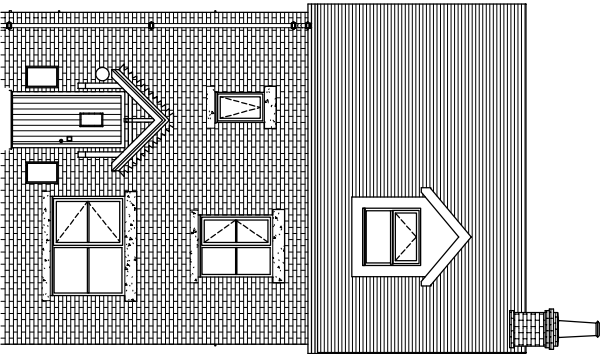


FRONT ELEVATION
SCALE: 1:50

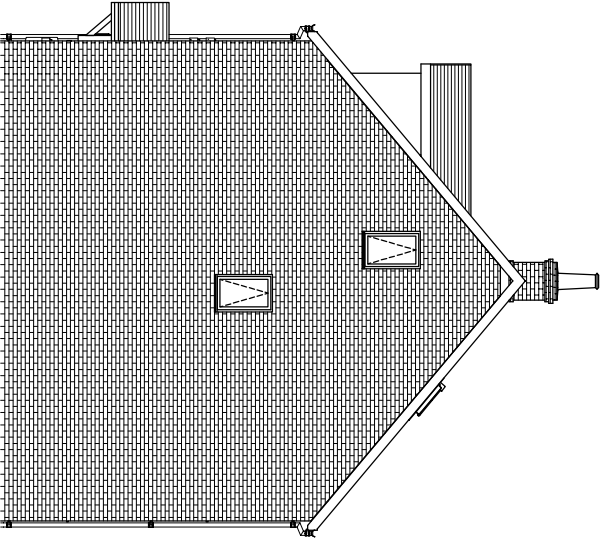


RH GABLE ELEVATION
SCALE: 1:50

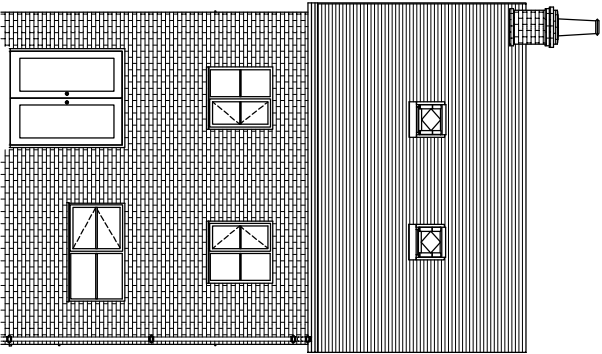


REAR ELEVATION
SCALE: 1:50

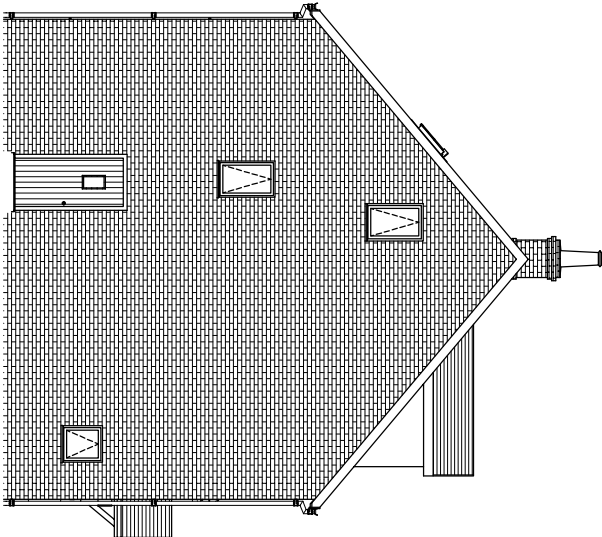

LH GABLE ELEVATION
SCALE: 1:50

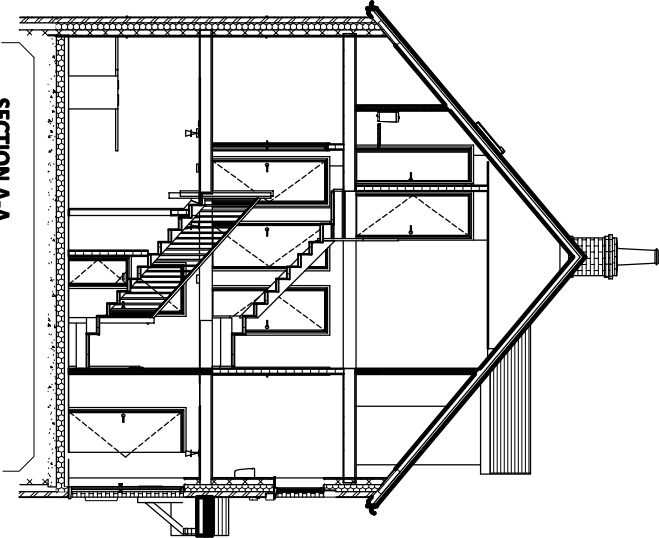

SECTION A-A
SCALE: 1:50

 

DRAWING NO. 11/2023/01
 DATE 15/05/2023
 SCALE 1:50

SG HOUSE TYPES

S.G. ESTATES

LLANFERRIS MASTER

FOR CONSTRUCTION	SCALE
SGH SIZE 11.2Z DM 14/01/20	1:50/100
DATE	15/05/2023
DESIGNER	11/2023/01