




PROPOSED REAR ELEVATION / SECTION ON LINE A -A.

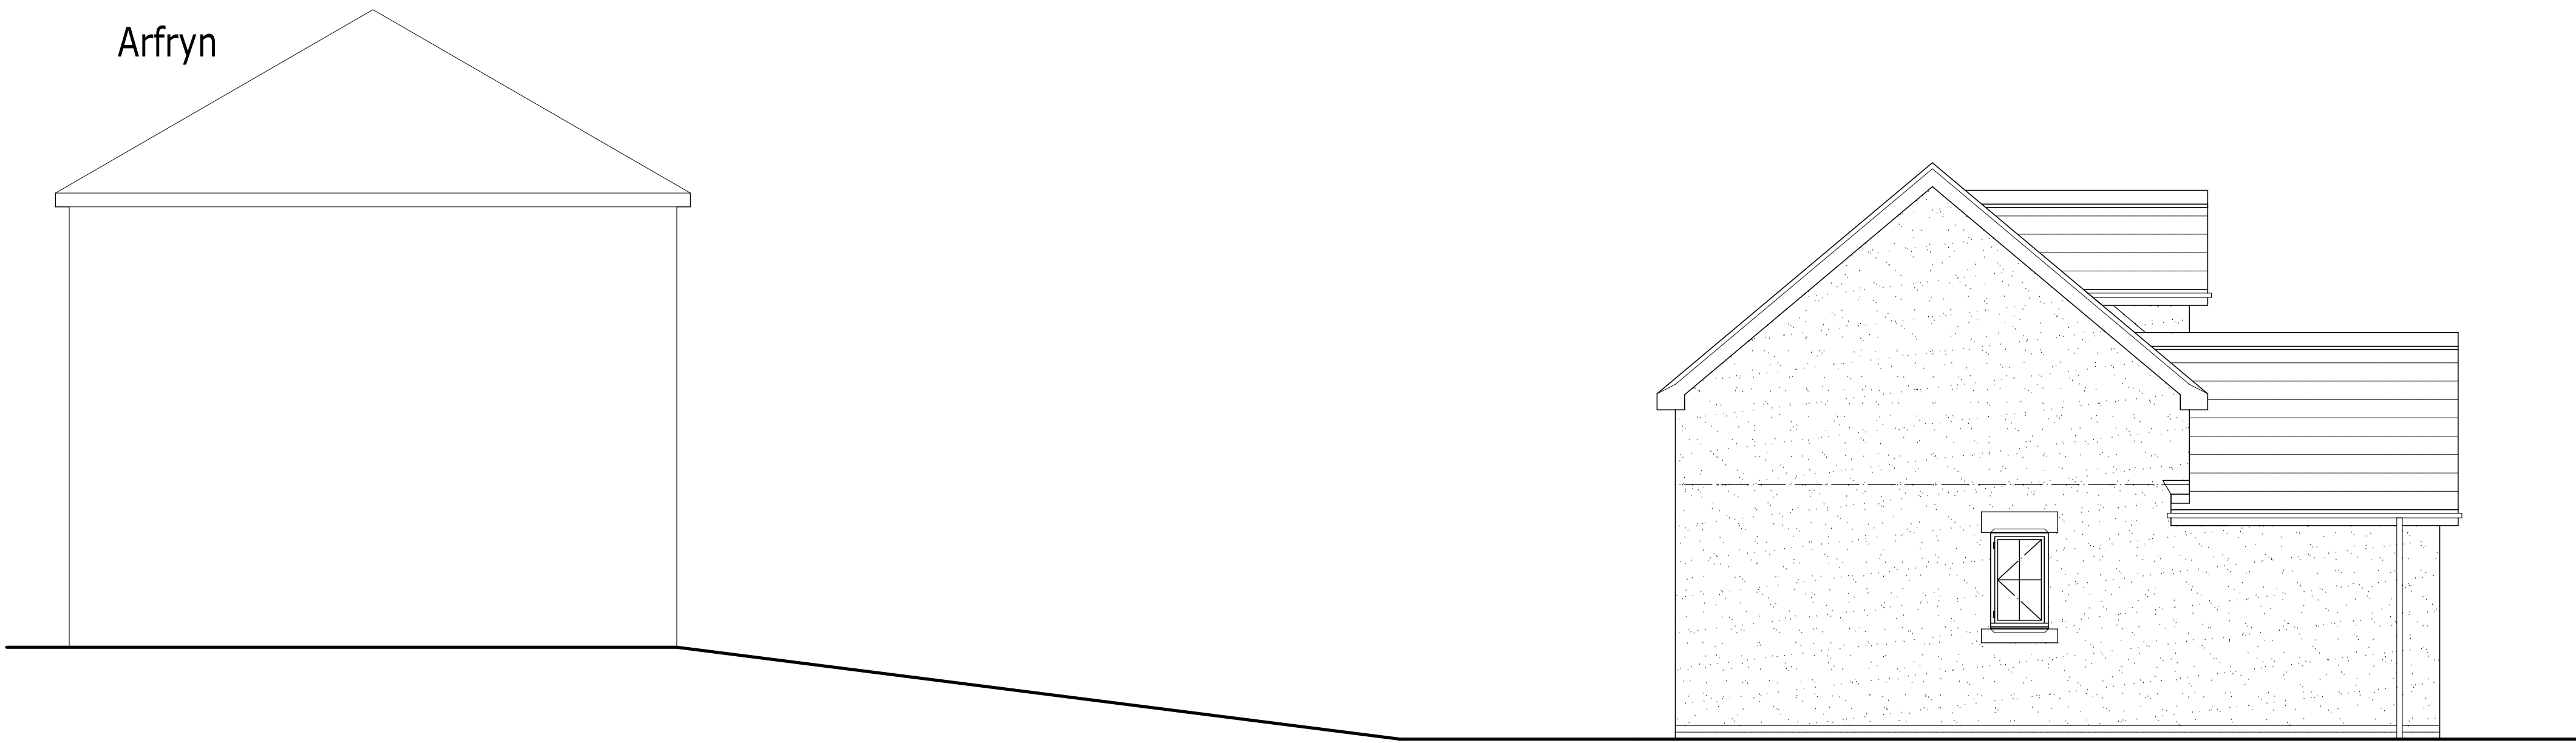

PROPOSED SIDE ELEVATION / SECTION ON LINE B - B.



Project.	
PROPOSED ERECTION OF A DWELLING ON LAND ADJ 20, SMITHY ROAD, COEDPOETH, WREXHAM, LL11 3NS	
Client.	
Mrs J. JONES.	
Title.	
PROPOSED SECTIONS THRO SITE.	
Drawing No.	
10520.04.dsj	
Date.	Scale.
Aug 2021.	1:50@A1.
D.S. Jones & Co.	
Architectural & Planning Consultants. The Studio, 26, Prospect Drive, Coedpoeth, Wrexham, LL11 3PE. Tel : 01978 750195 / 07880 874522. E : dsjonesandco@live.co.uk	