




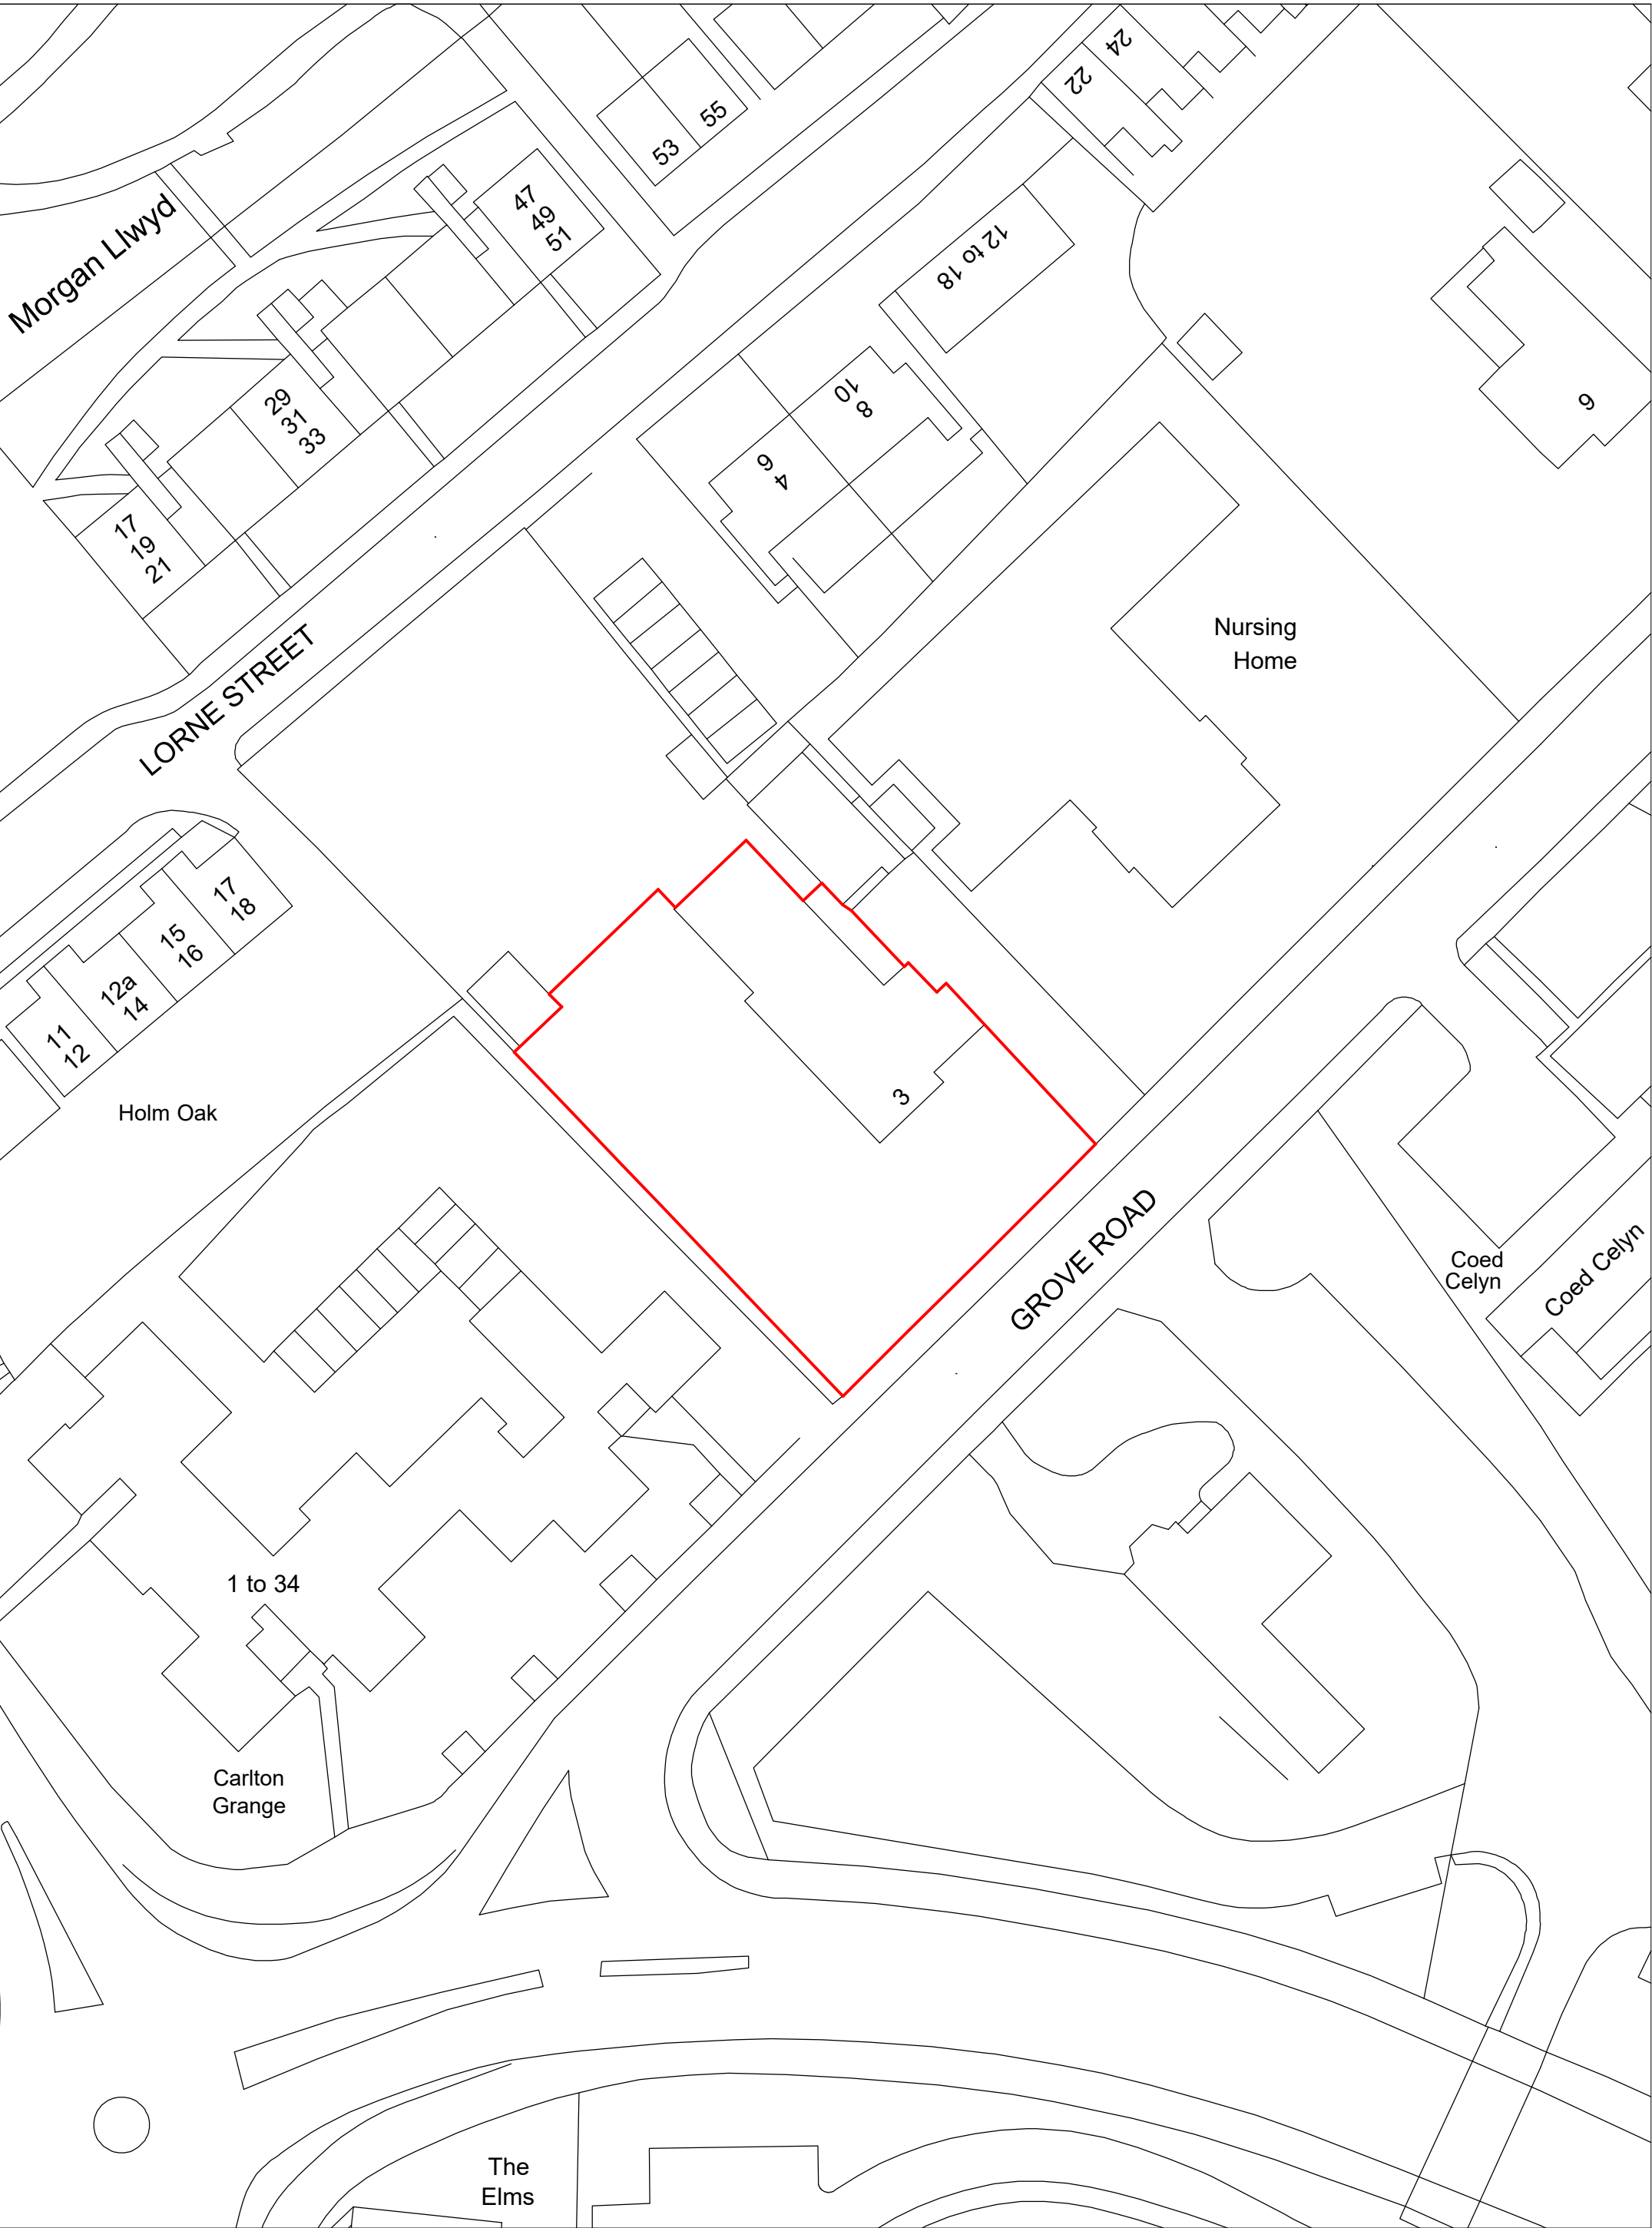

Site Plan 1 : 500

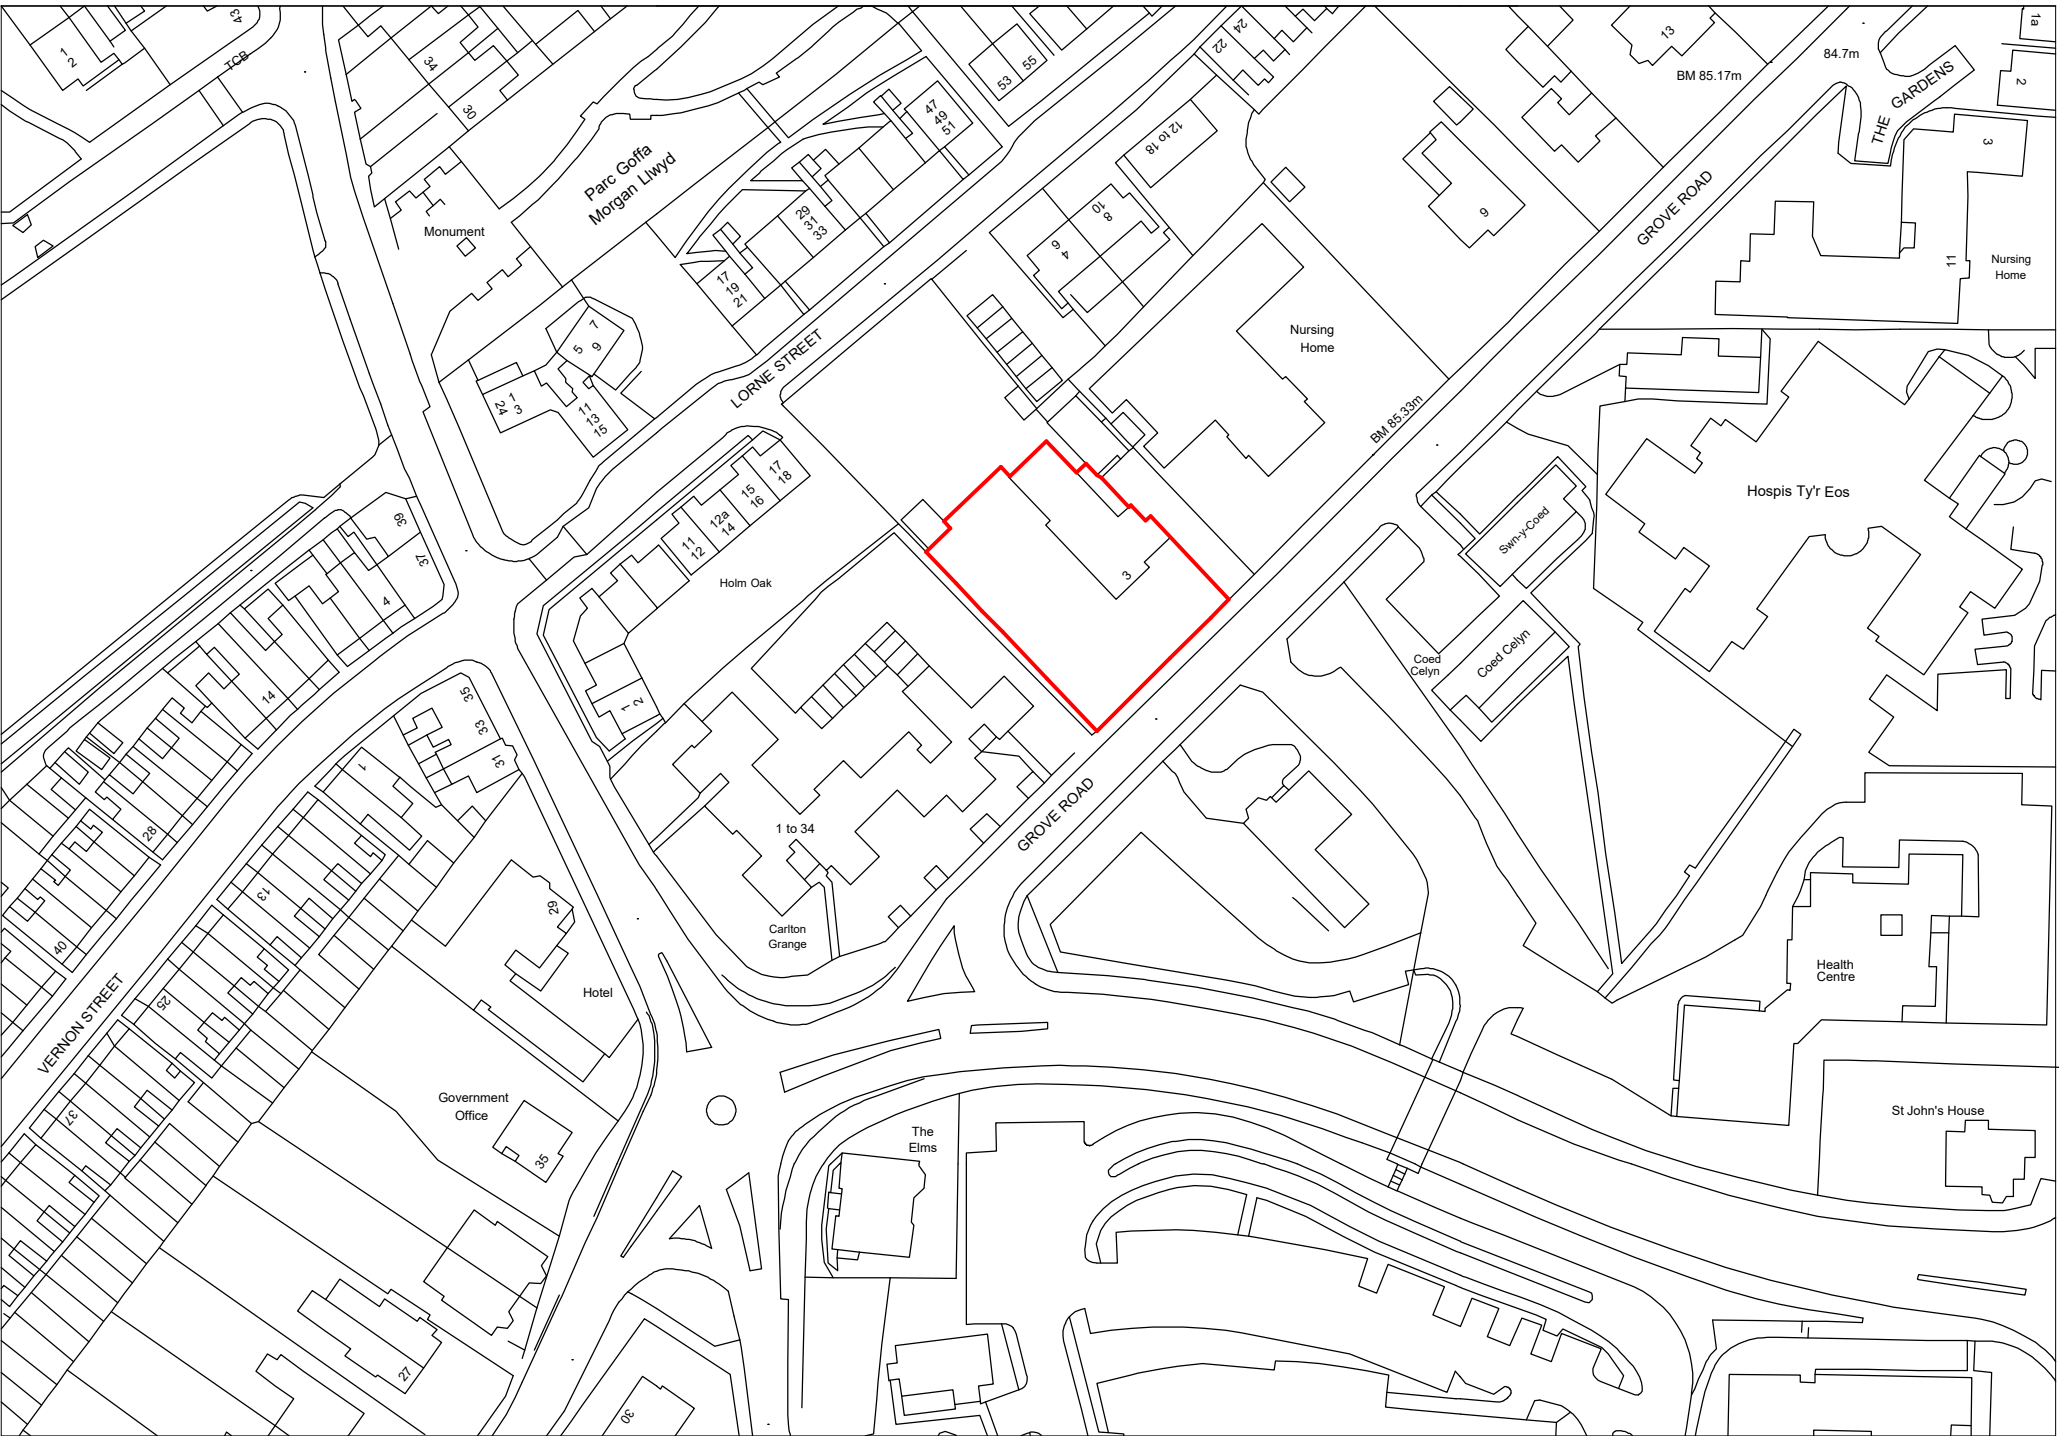

Location Plan 1 : 1 250

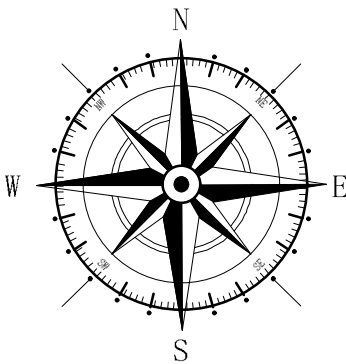

Key

Application Site

Rev	Date	Detail	Initial

Project:
Lawful development Certificate,
Wrexham Exectutive Travel,
3 Grove Road, Wrexham
LL11 1DY

Title: Site & Location Plan	Scale: (A2) 1 : 500 & 1 : 1 250
-----------------------------------	---------------------------------------

Drawn By: D.J.Edwards	Date: Sept 2023
--------------------------	--------------------

Drawing No: H162/001	Sheet: 1 of 1
-------------------------	------------------

Office 3K4,
Redwither Business Tower,
Wrexham. LL13 9XT
Tel: 01978 356500
www.blueprintarchitectural.com

© copyright all rights reserved