




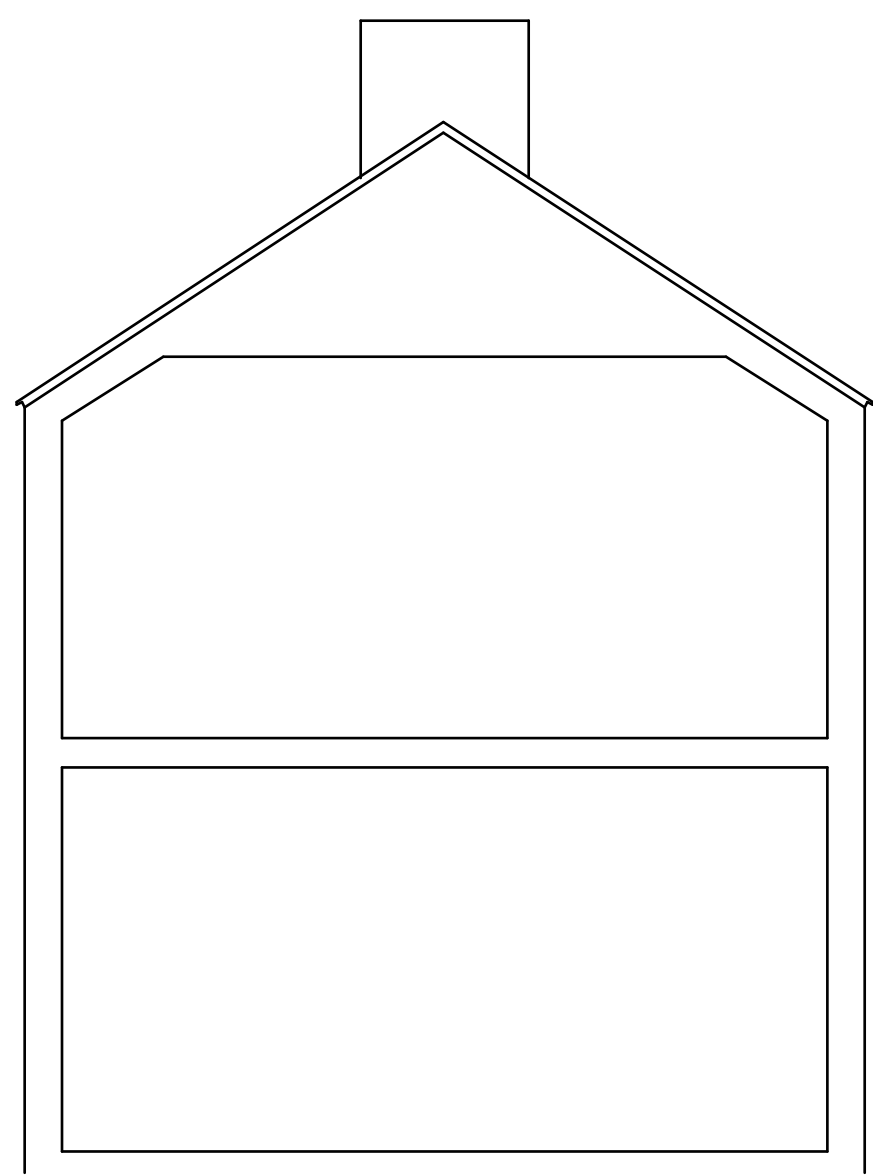




Section

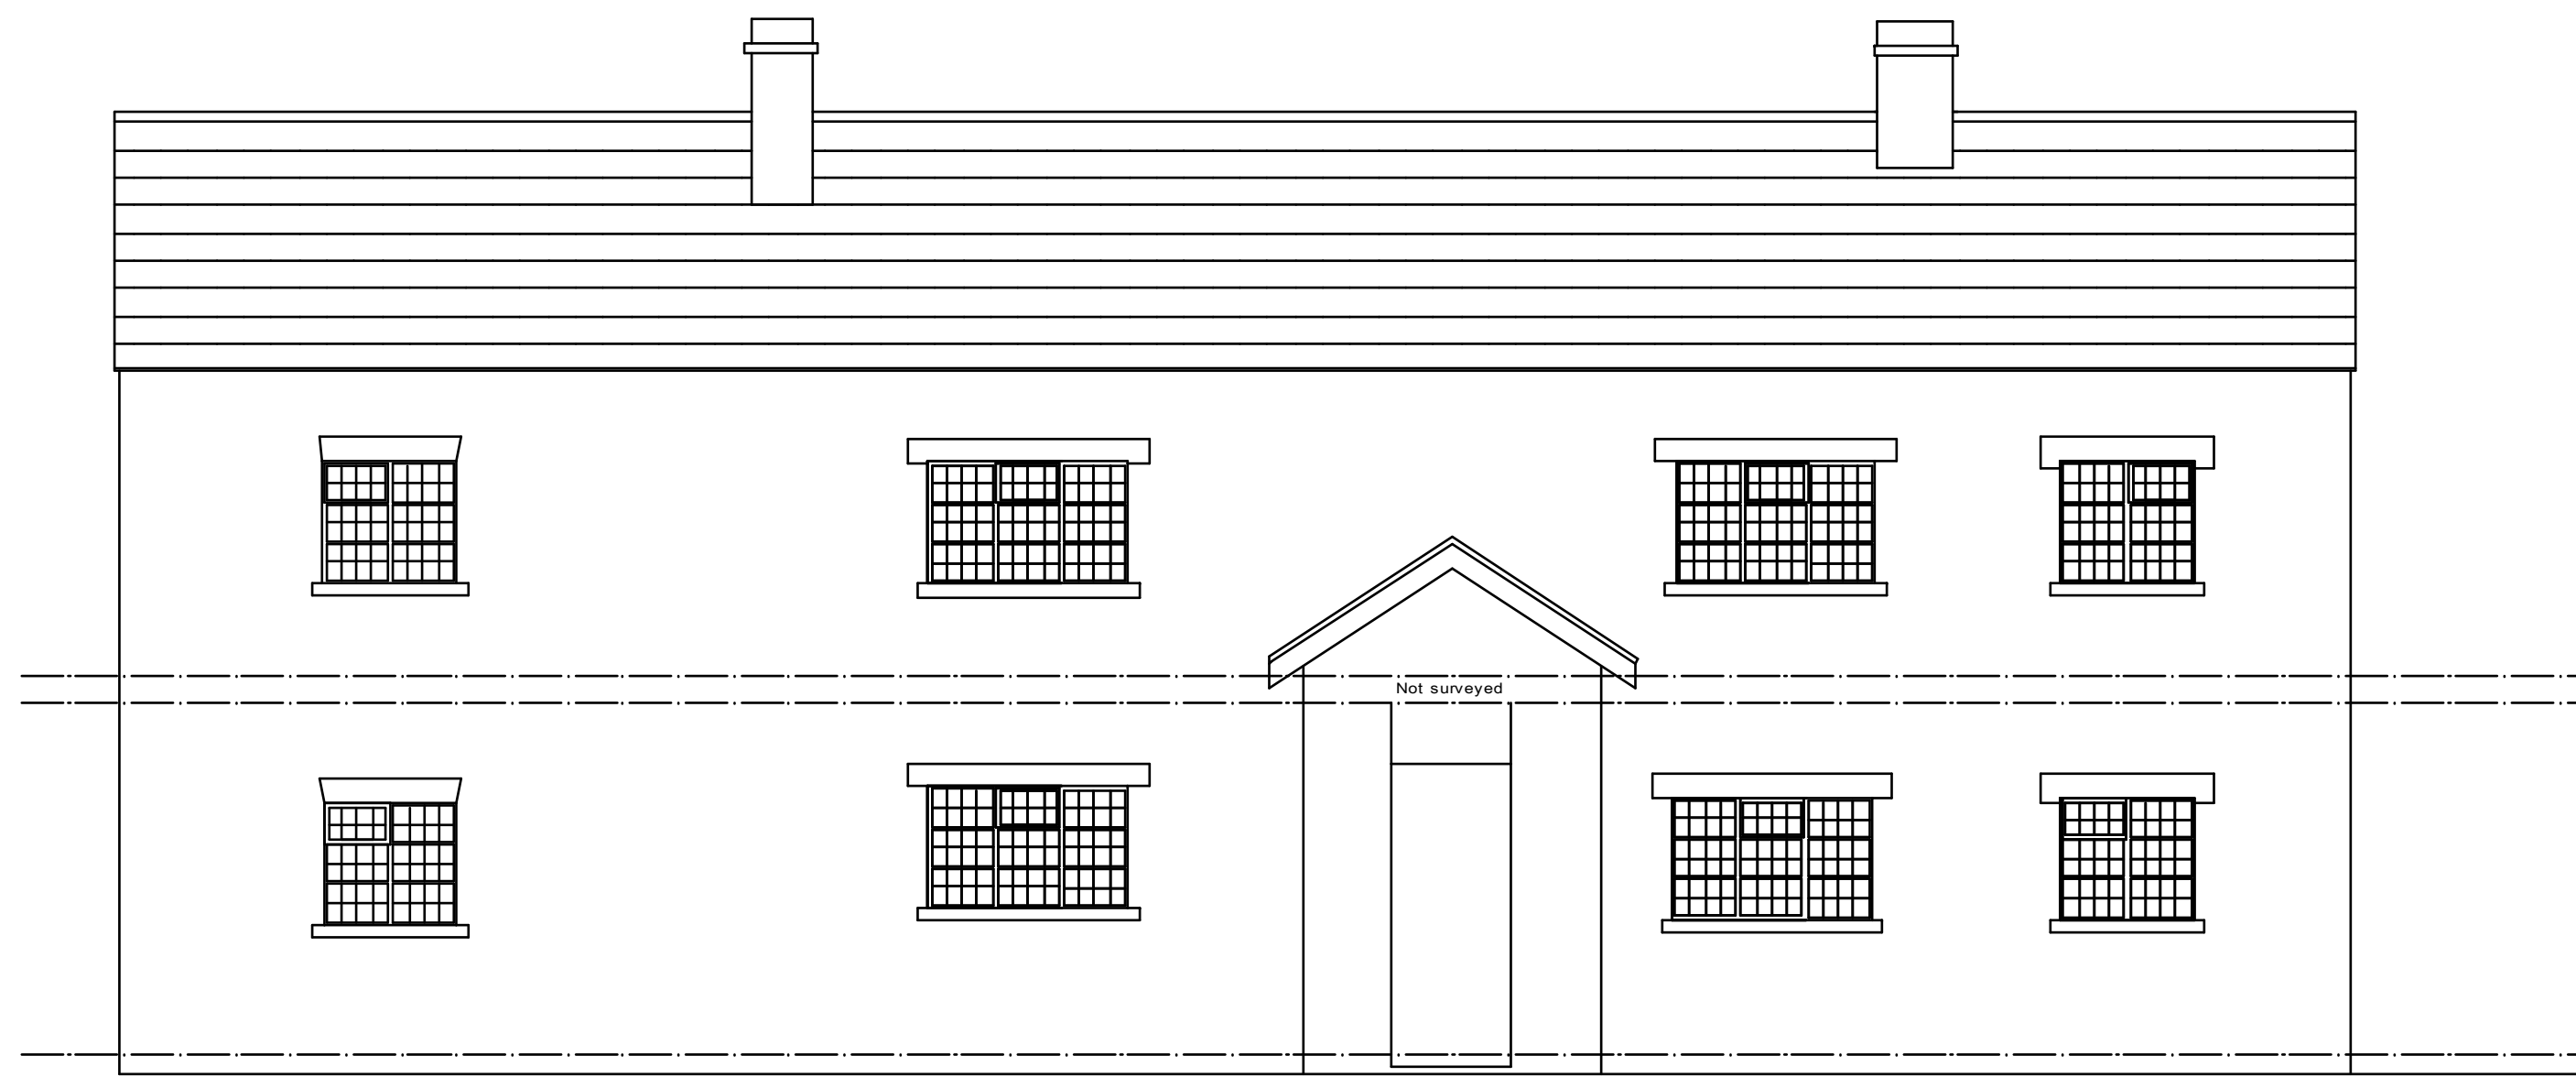


Front Elevation

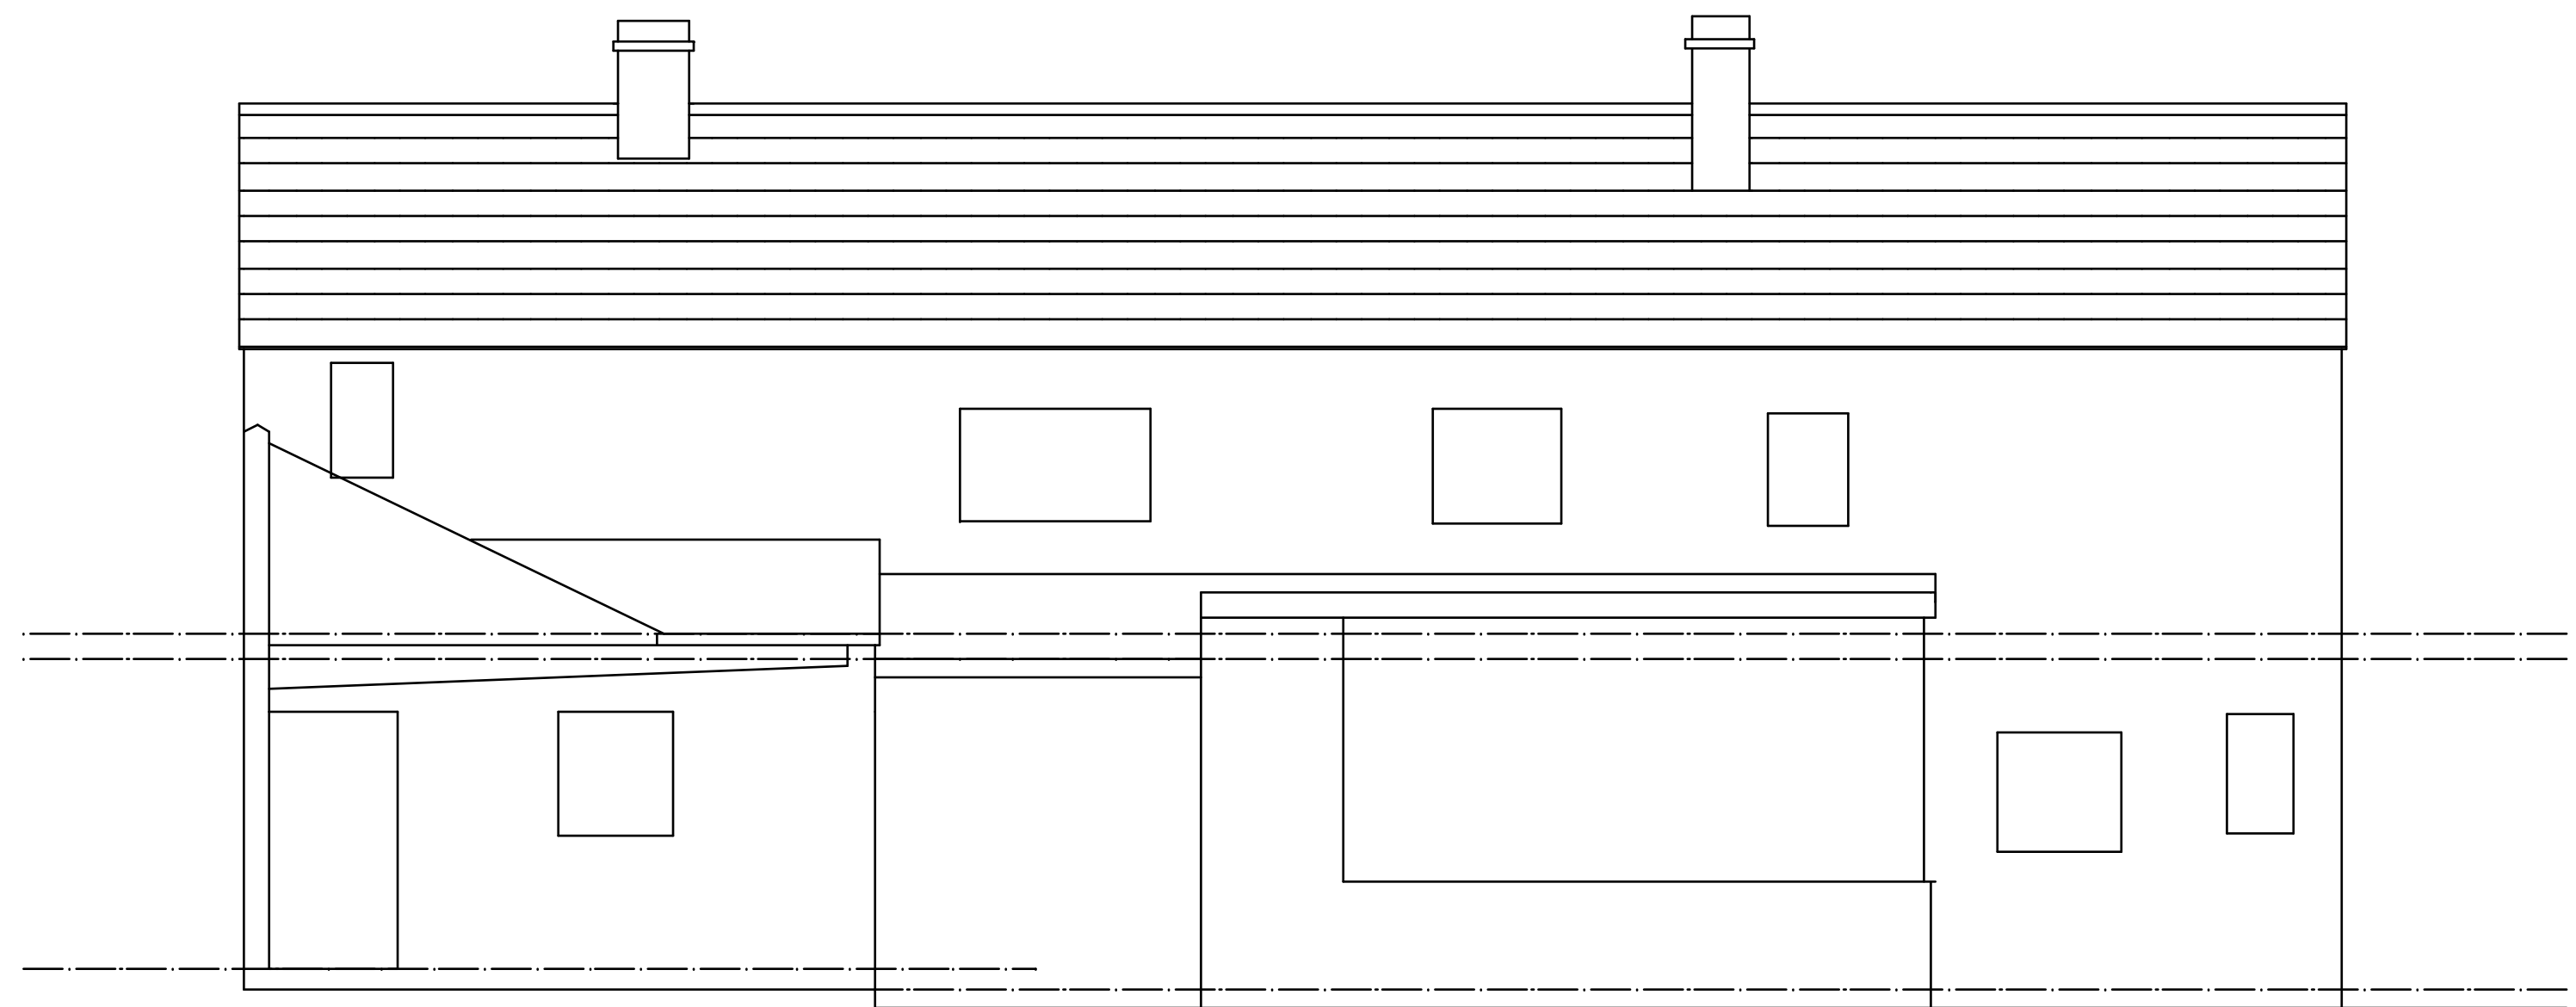


Rear Elevation

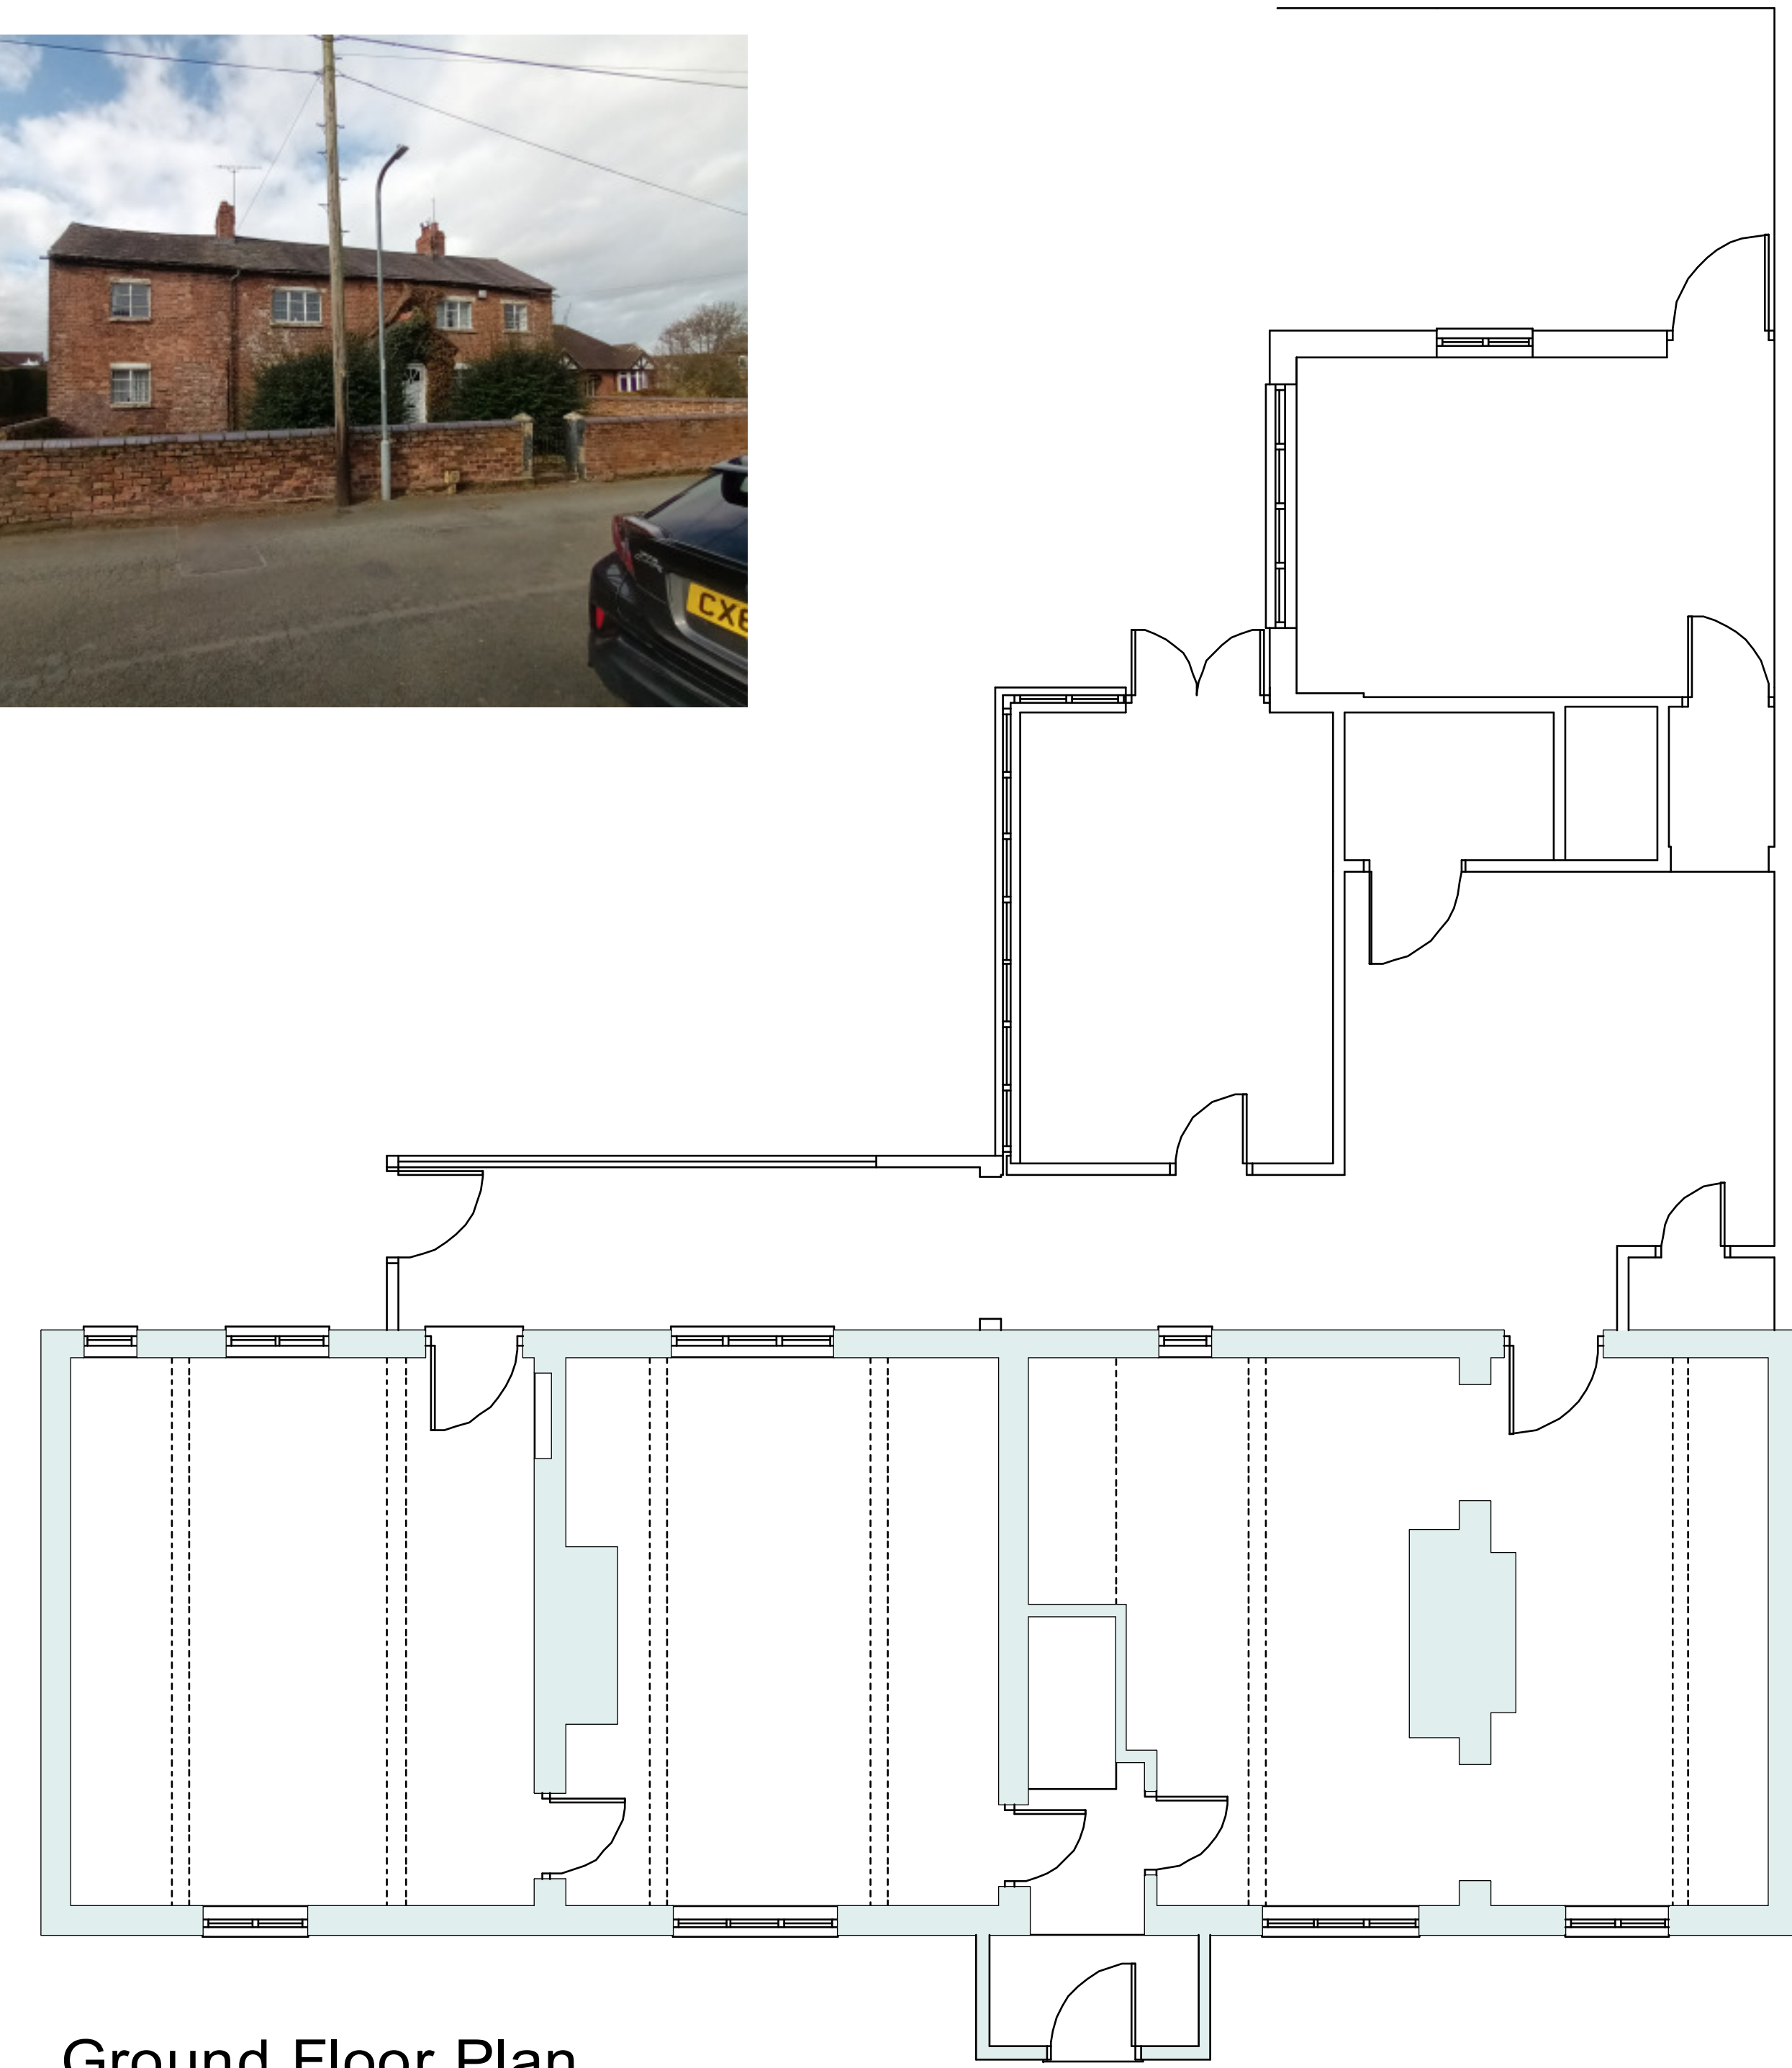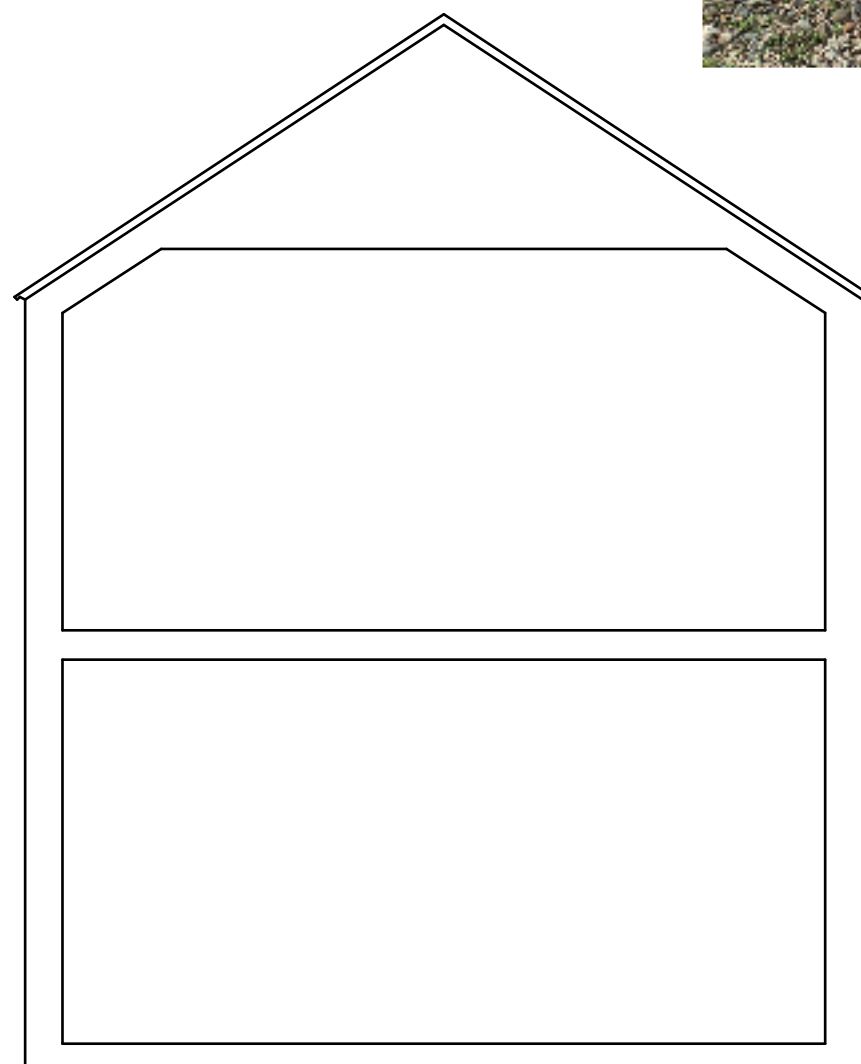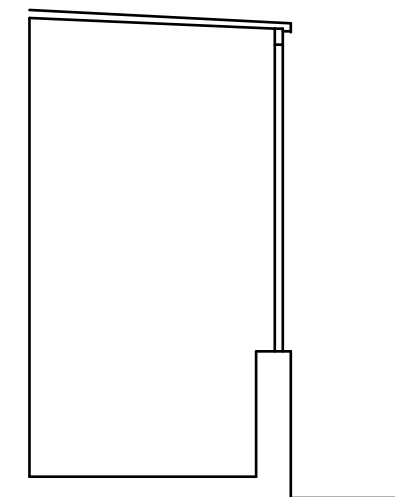


Ground Floor Plan

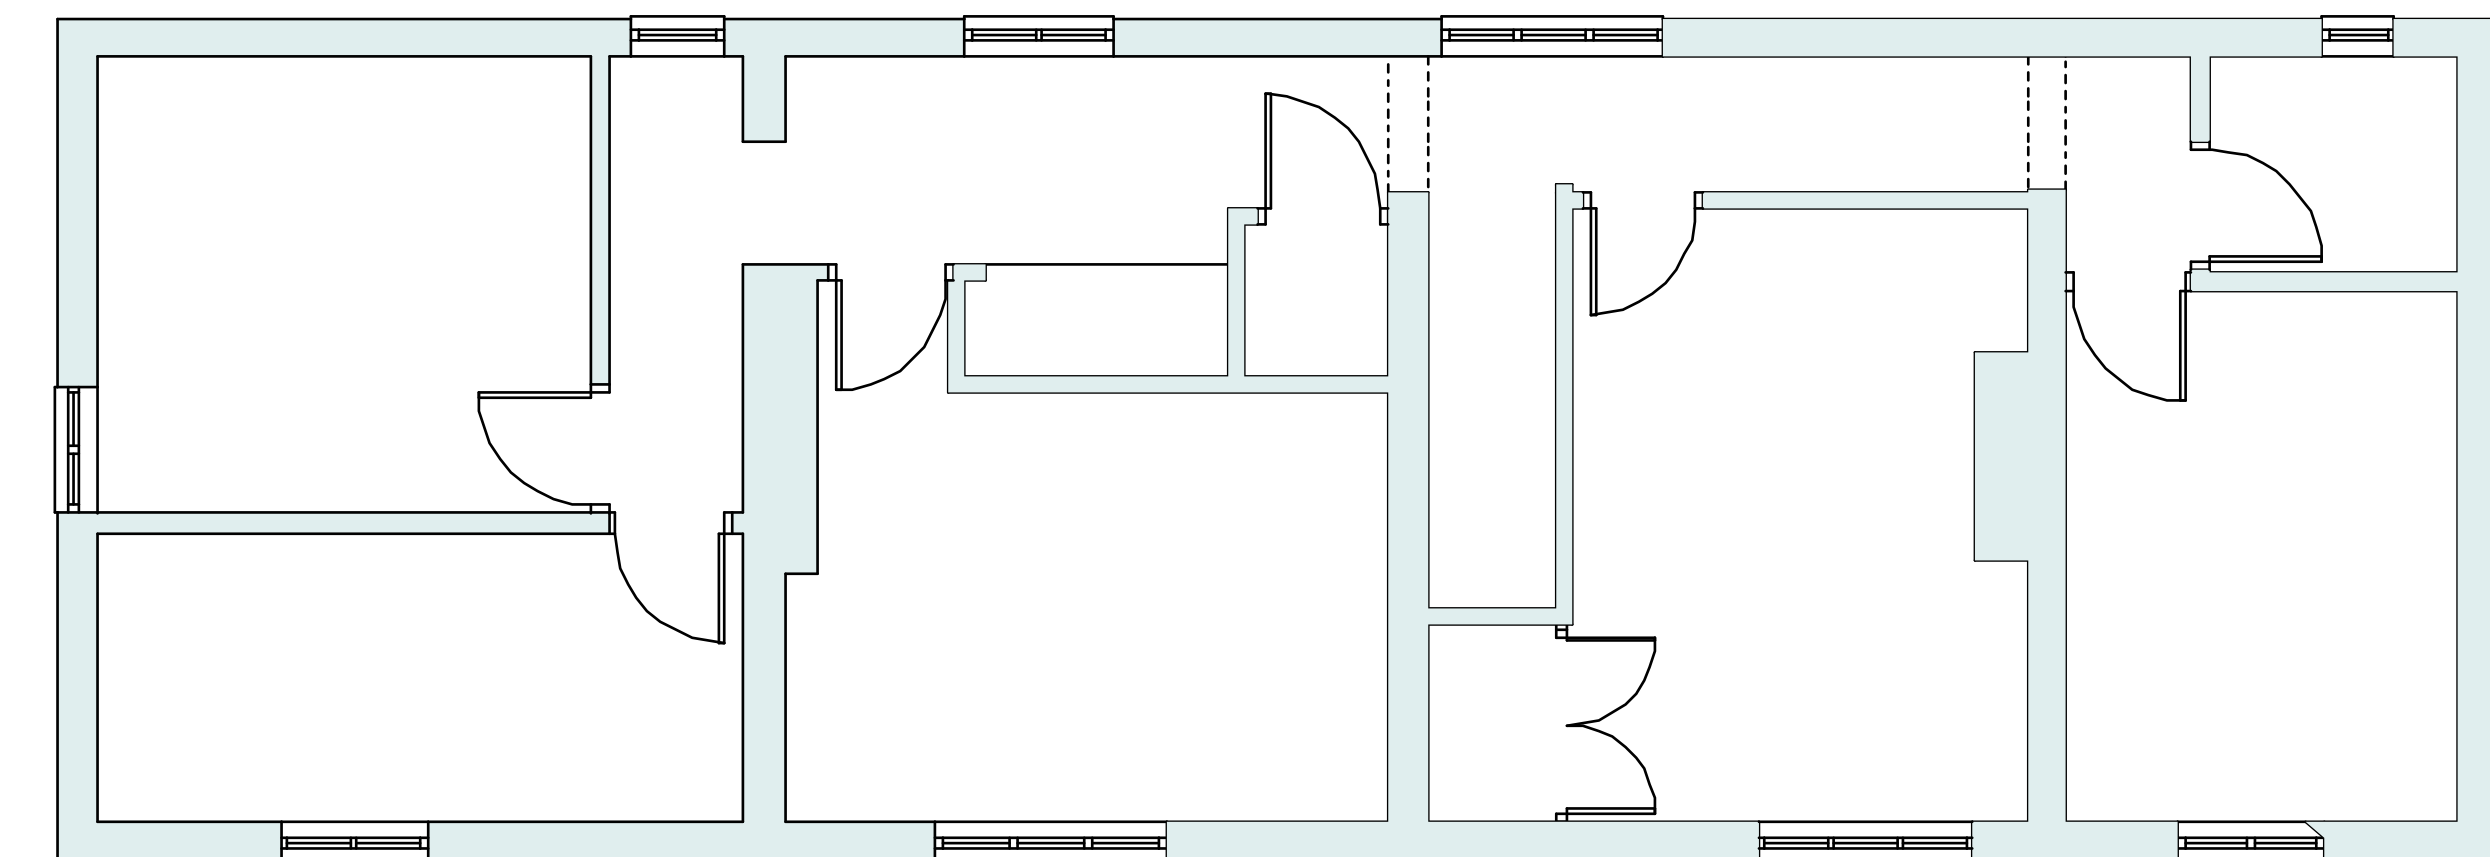


First Floor Plan

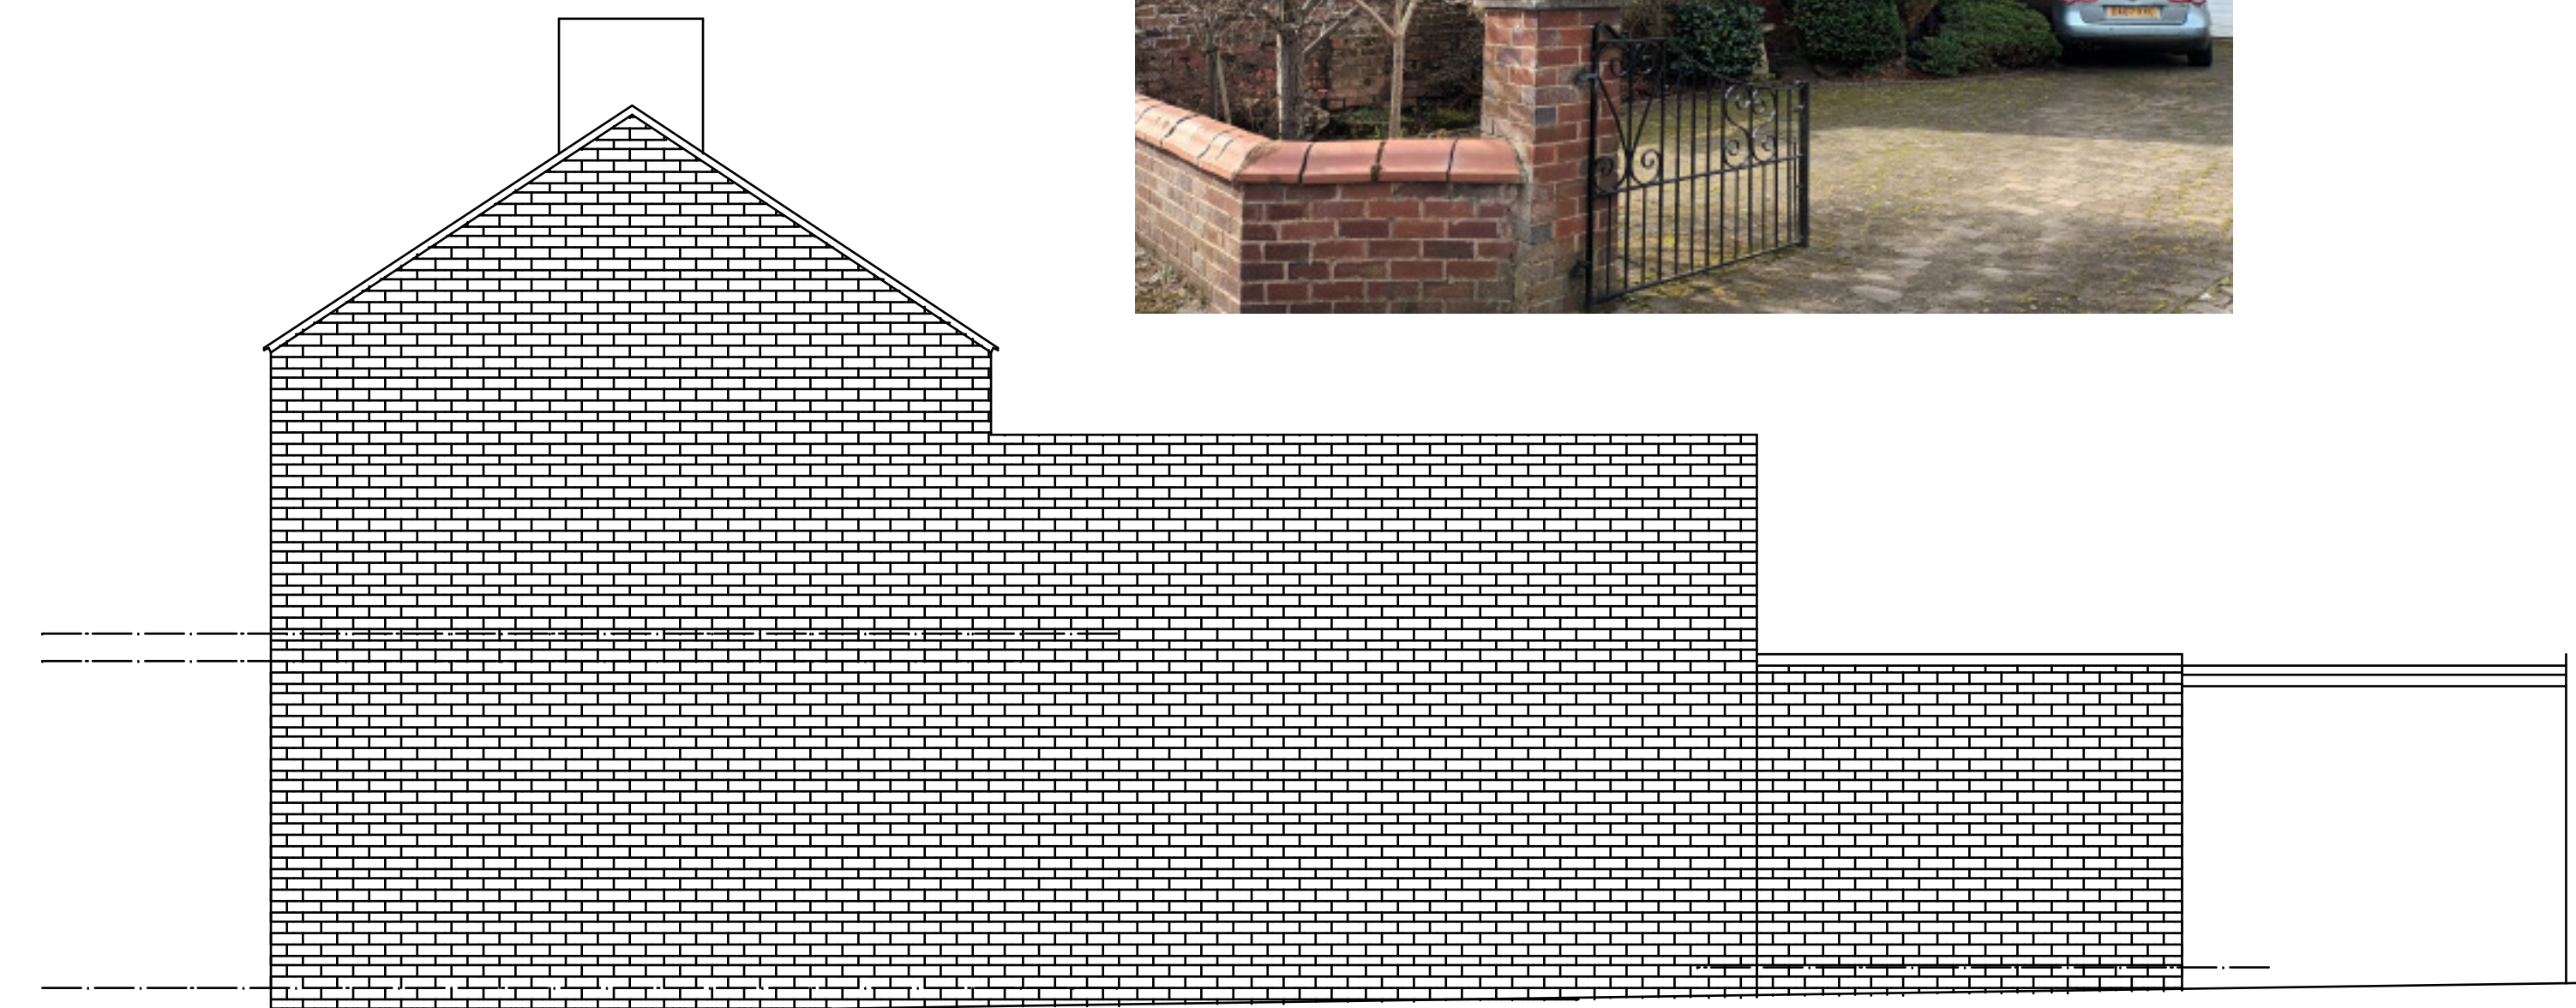

Side Elevation

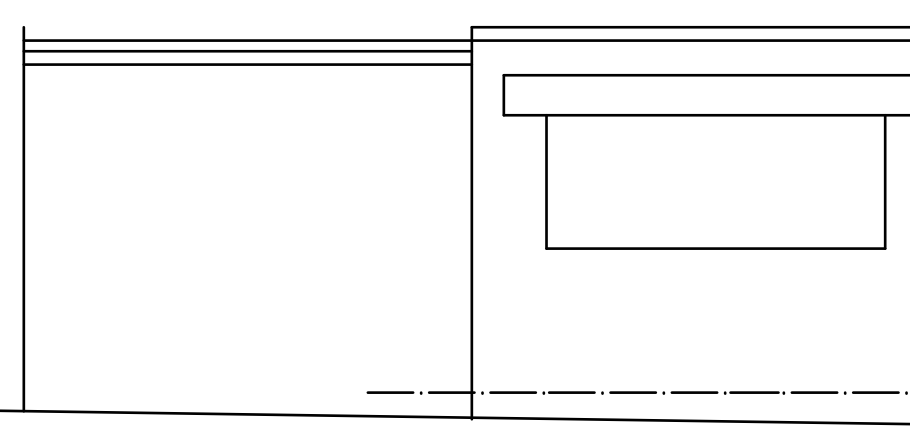

Side Elevation

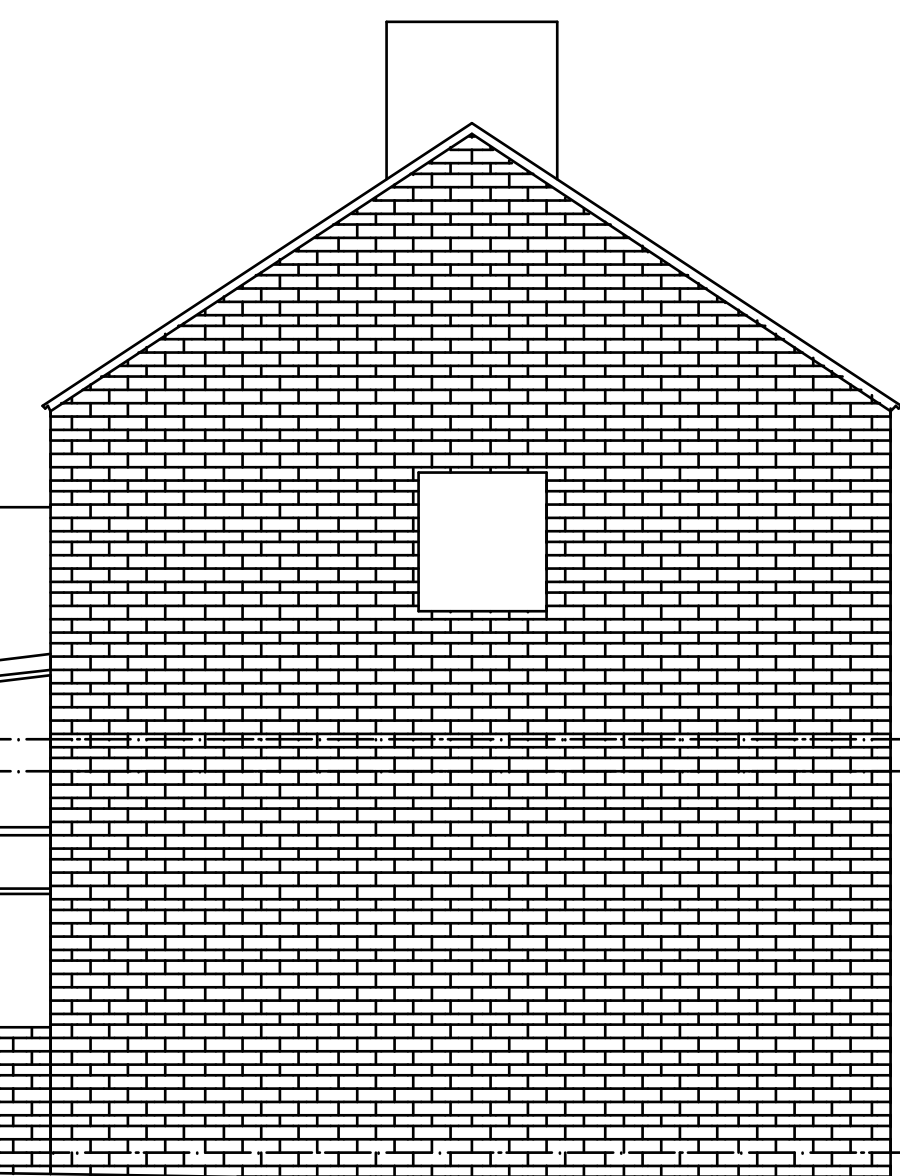

Project Architecture
Architecture & Planning
P.O. Box 282
Tarporey
CW6 0WZ
info@projectarchitecture.co.uk
Tel: 01244 566256

Client
Mrs Robson-Catling

Dwg Title
**Proposed demolition of
existing outriggers and
alterations and extension.
Suvey as Existing**

Project
**The Old Croft
(Formerly The Long Croft)
Green Street
Holt**

Drawn By **PJC** Scale **1:100 @ A0** Date **12-04-2022**

Drawing Number **680 P 01** Revision **—**