




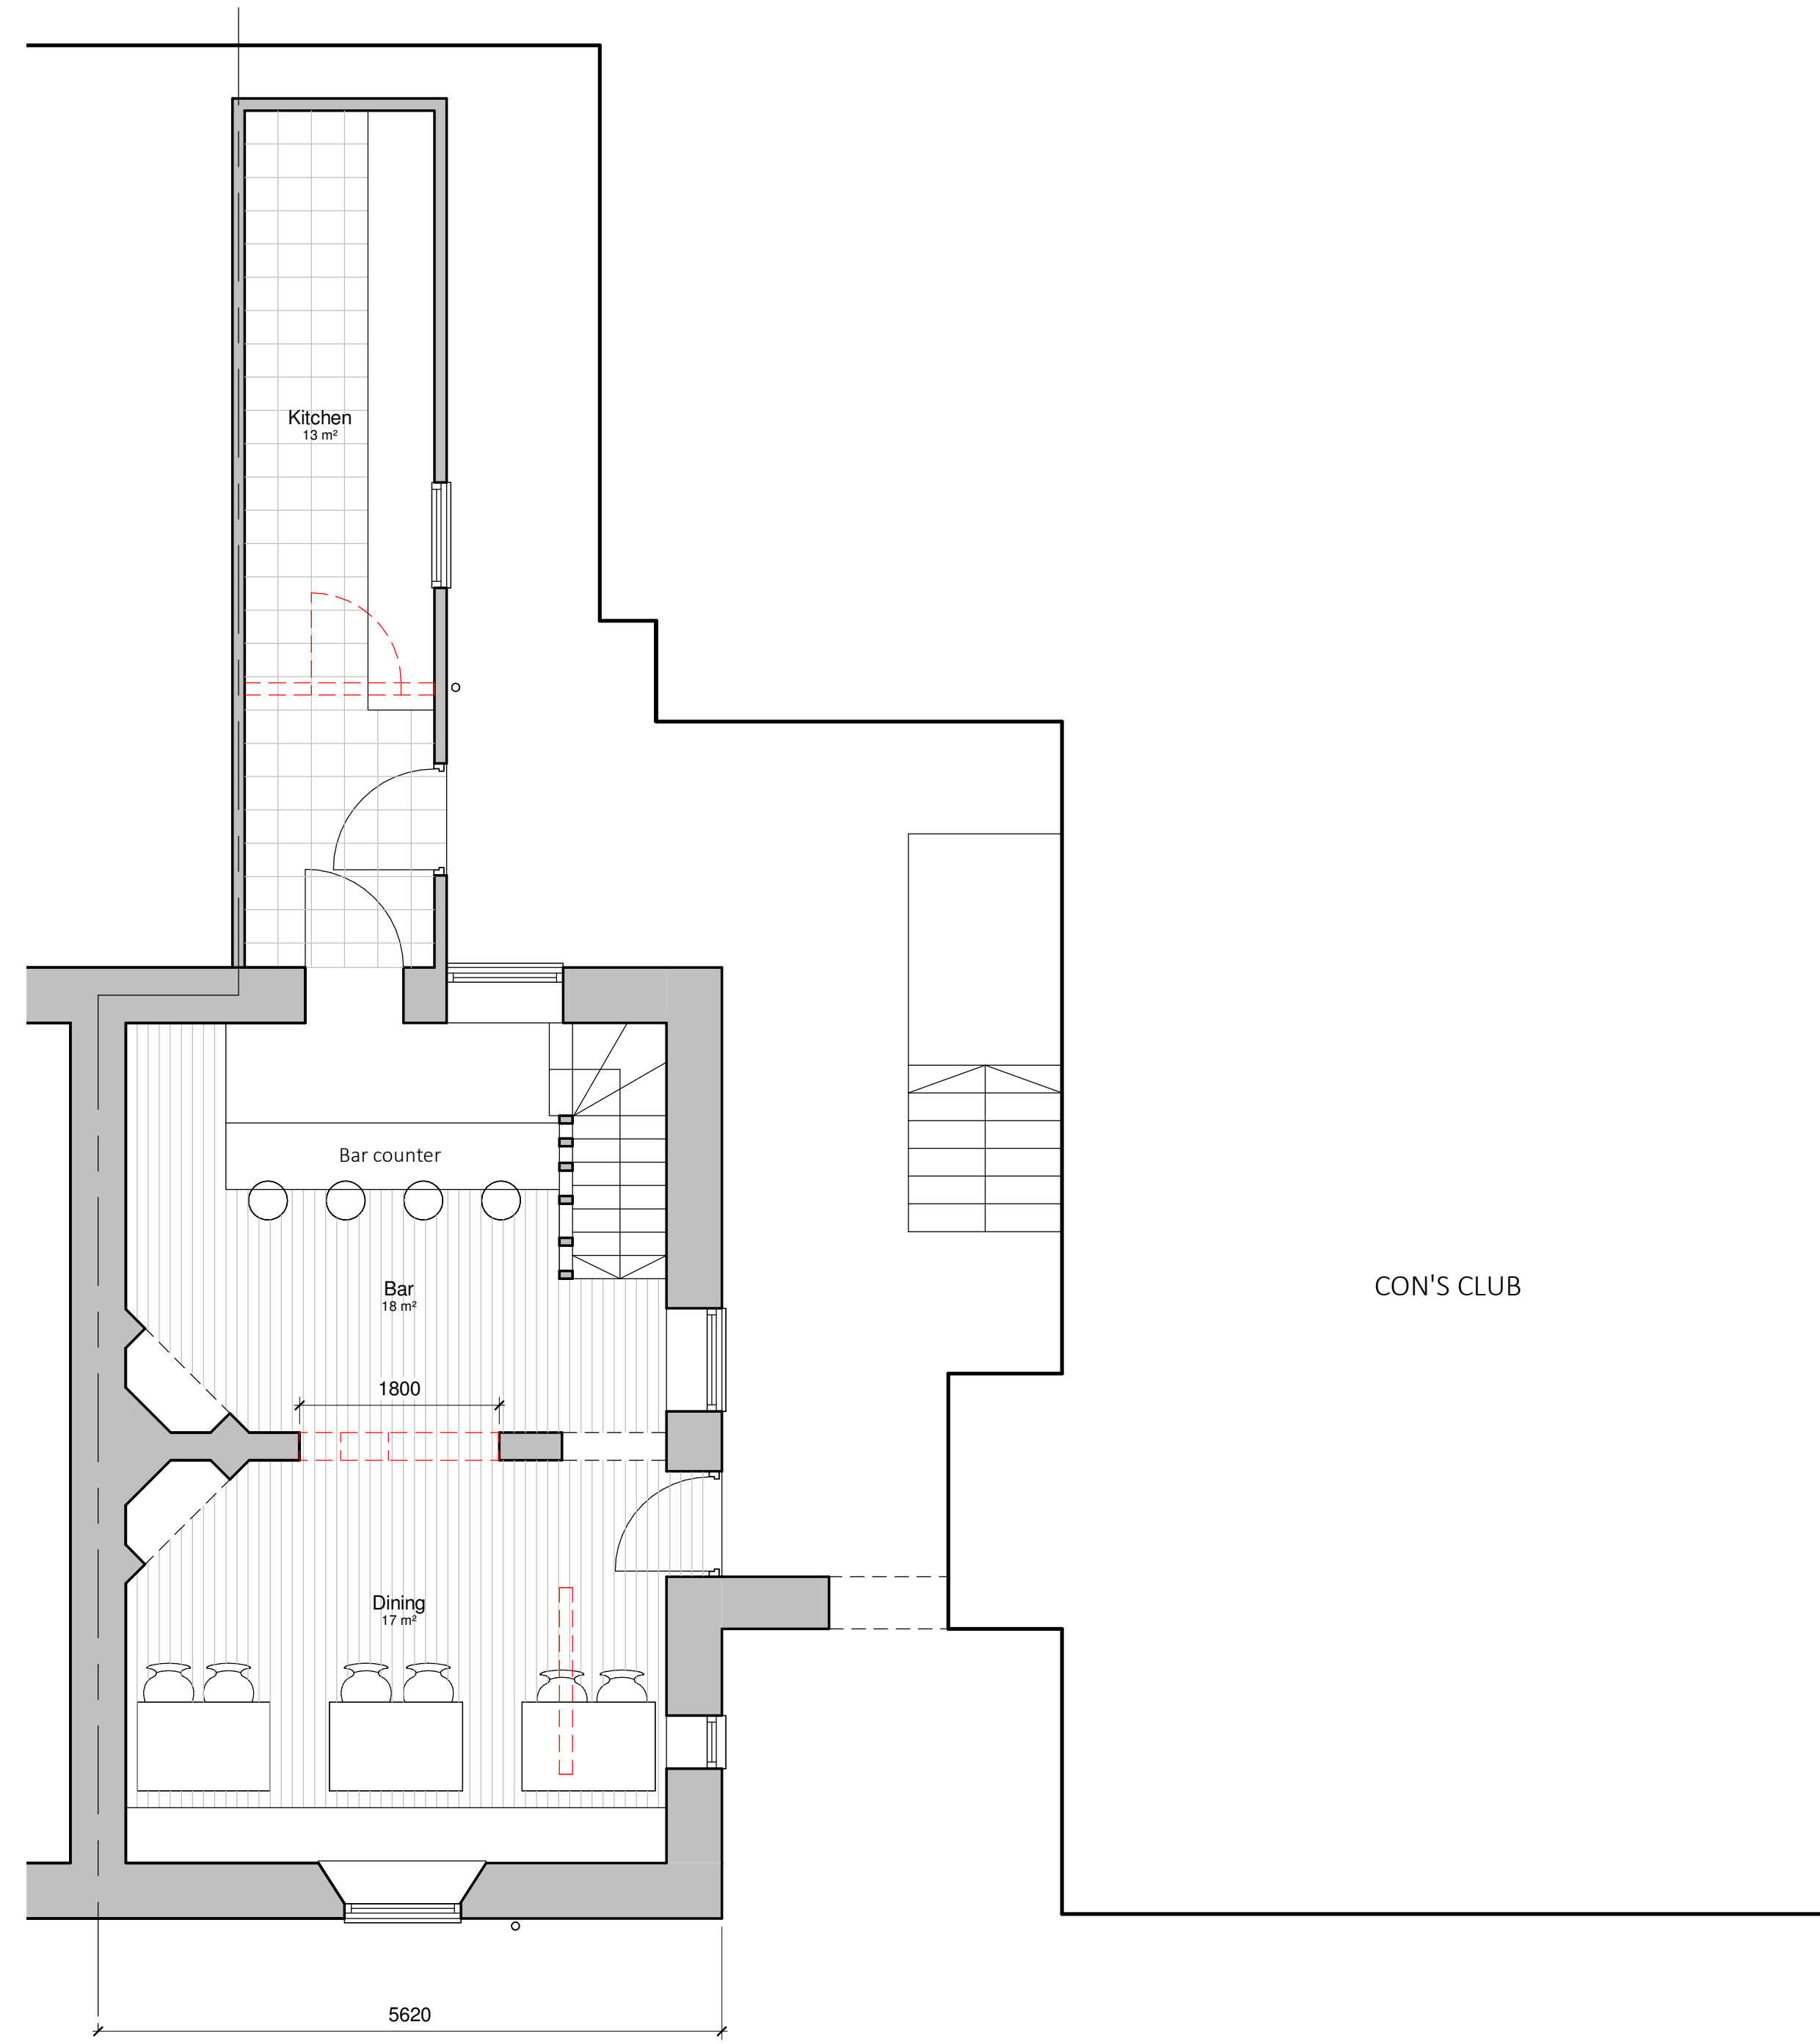

Proposed Ground Floor Plan
1 : 50

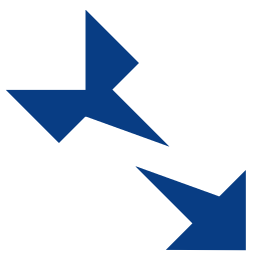

Proposed First Floor Plan
1 : 50

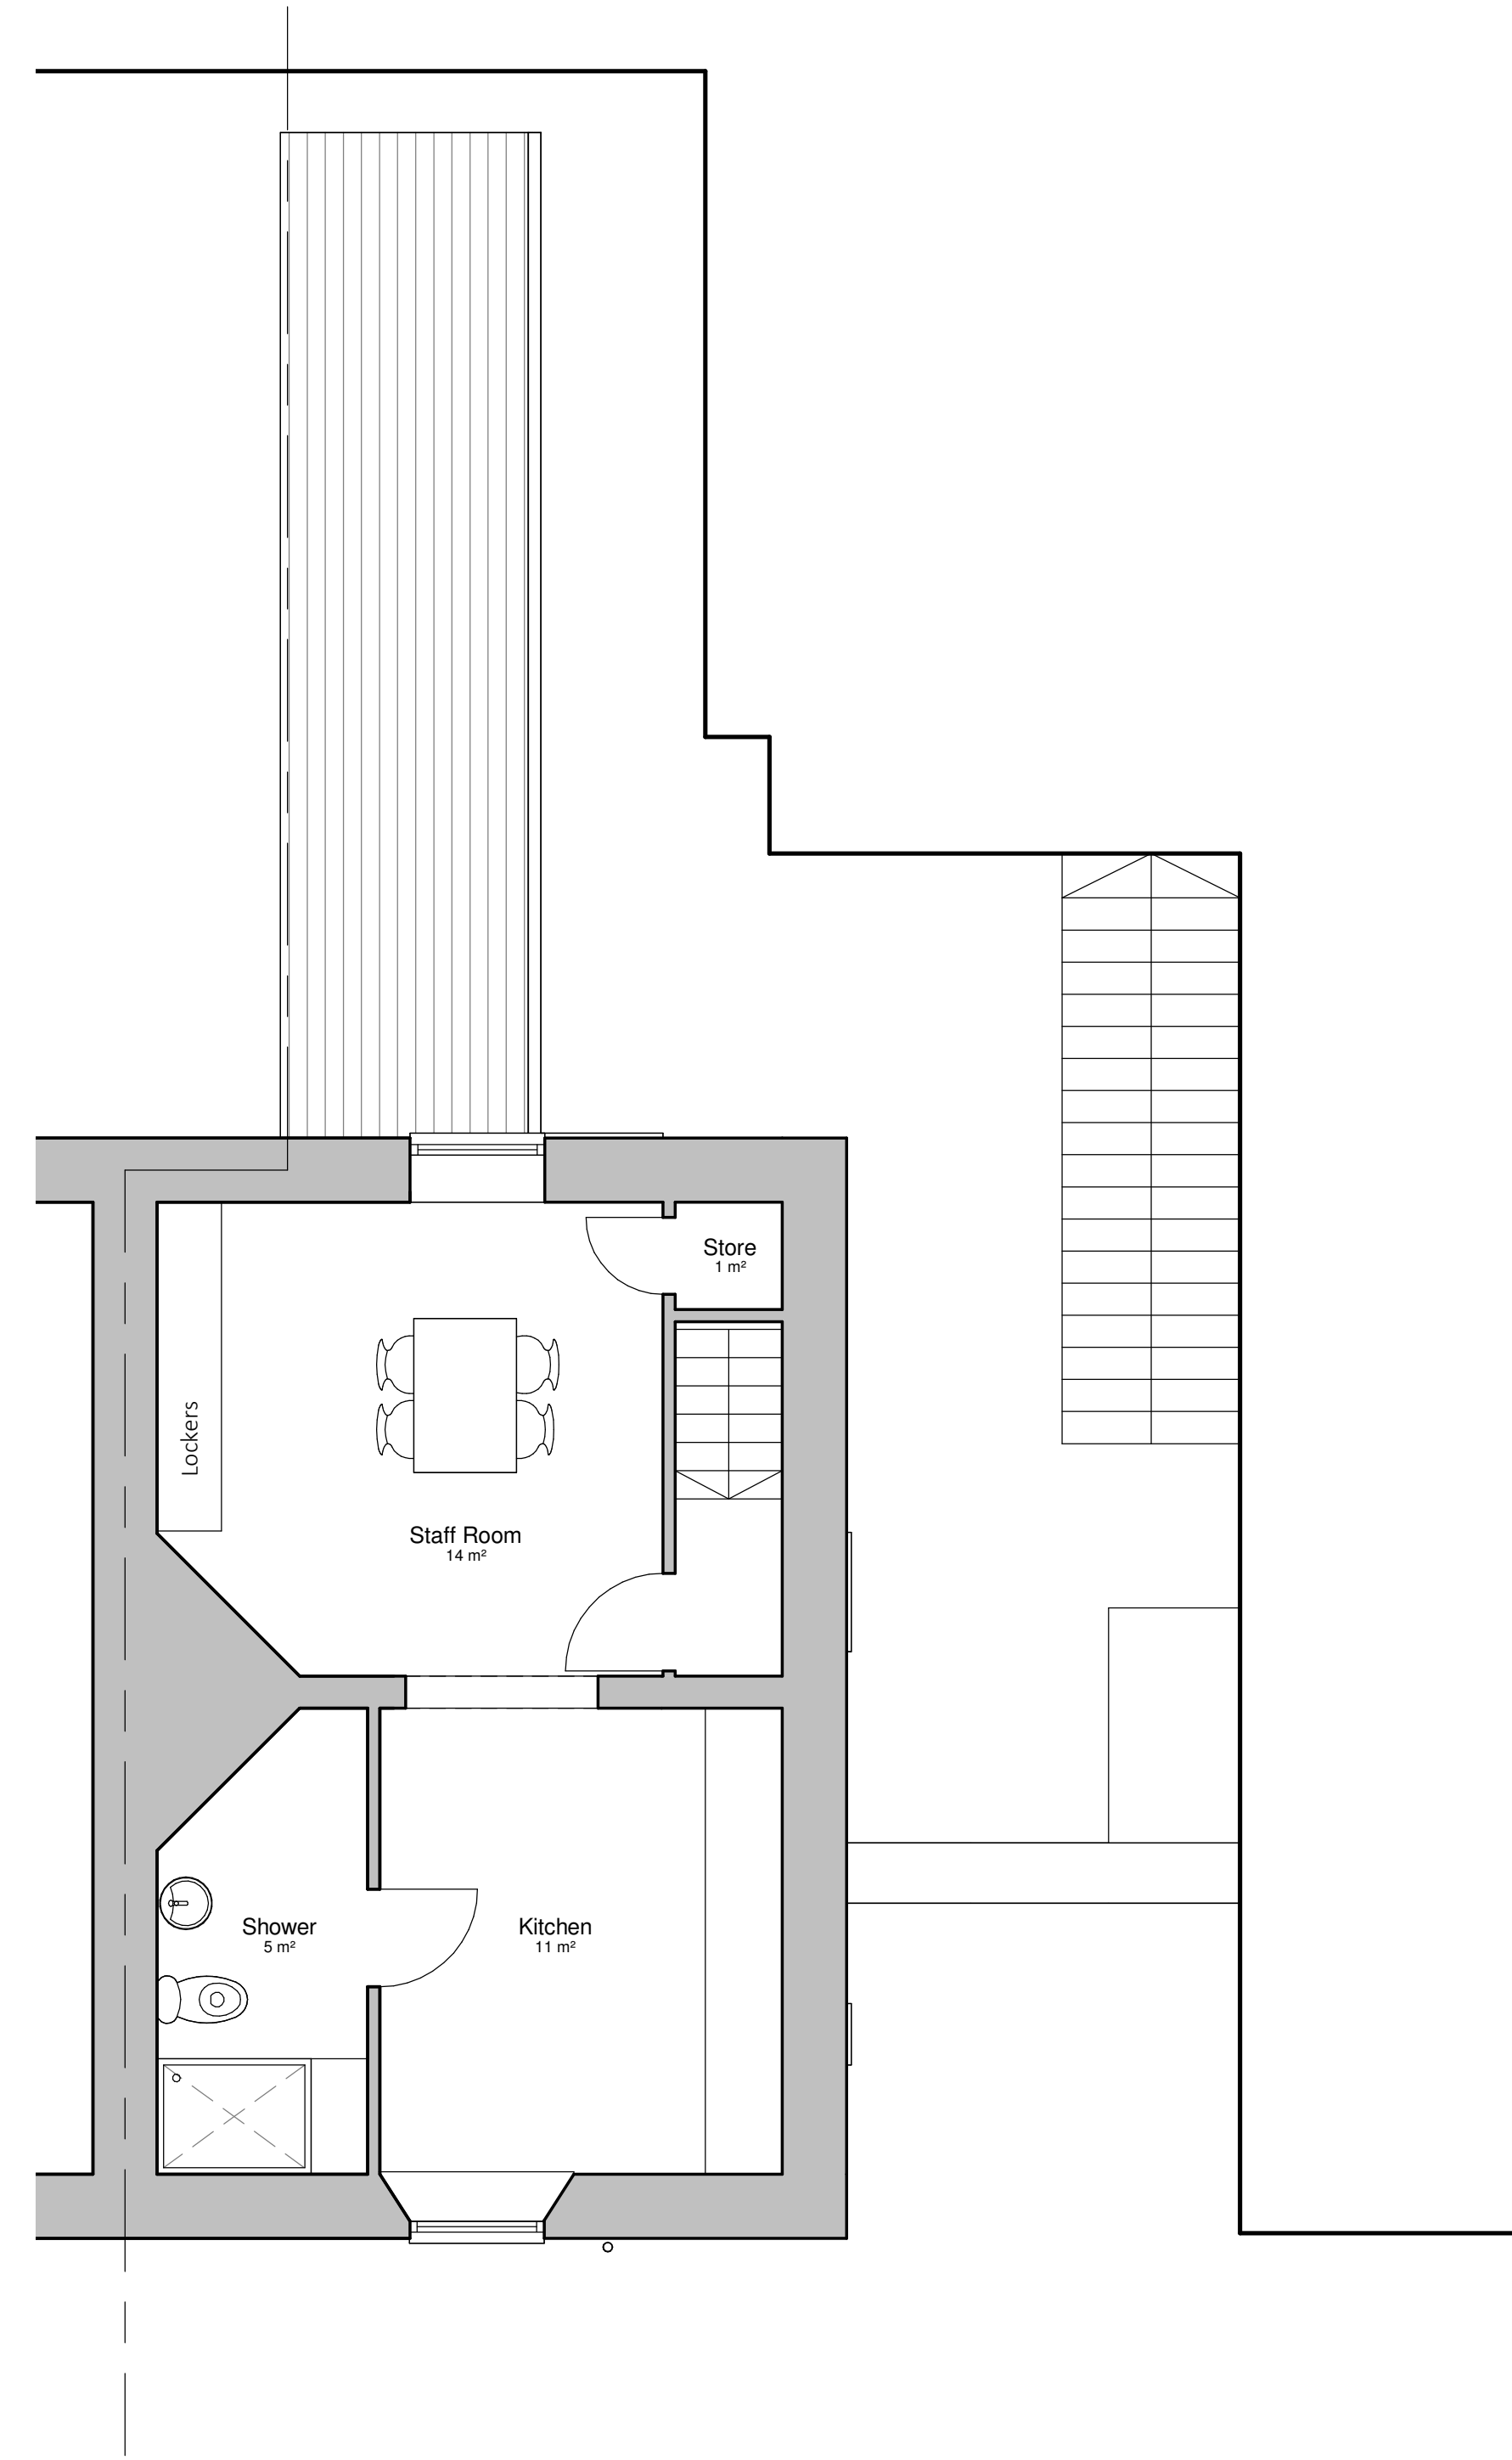

Project: Con's Club, Ruabon			
Title: Proposed Floor Plans			
Scale @ A1: 1 : 50	Scale @ A3: 1:100	Author: GE	Date: 22.05.22
Project Ref: 22-27	Drawing No: A102	Rev: -	